THE CONTENTS OF THIS DOCUMENT, ITS DESIGNS AND DRAWINGS ARE THE COPYRIGHTED PROPERTY OF DE LA LLAMA + ASSOCIATES INC. AND MAY NOT BE REPRODUCED IN WHOLE OR IN PART WITHOUT THE EXPRESSED WRITTEN CONSENT OF DE LA LLAMA + ASSOCIATES, INC.
THE GENERAL CONTRACTOR AND ALL TRADES PERFORMING WORK ON THIS PROJECT SHALL BE EXCLUSIVELY RESPONSIBLE FOR VERIFYING ALL DIMENSIONS AND CONDITIONS WITH REPORTING ANY DISCREPANCIES TO THE DE LA LLAMA + ASSOCIATES, INC. BEFORE COMMENCING ANY WORK.

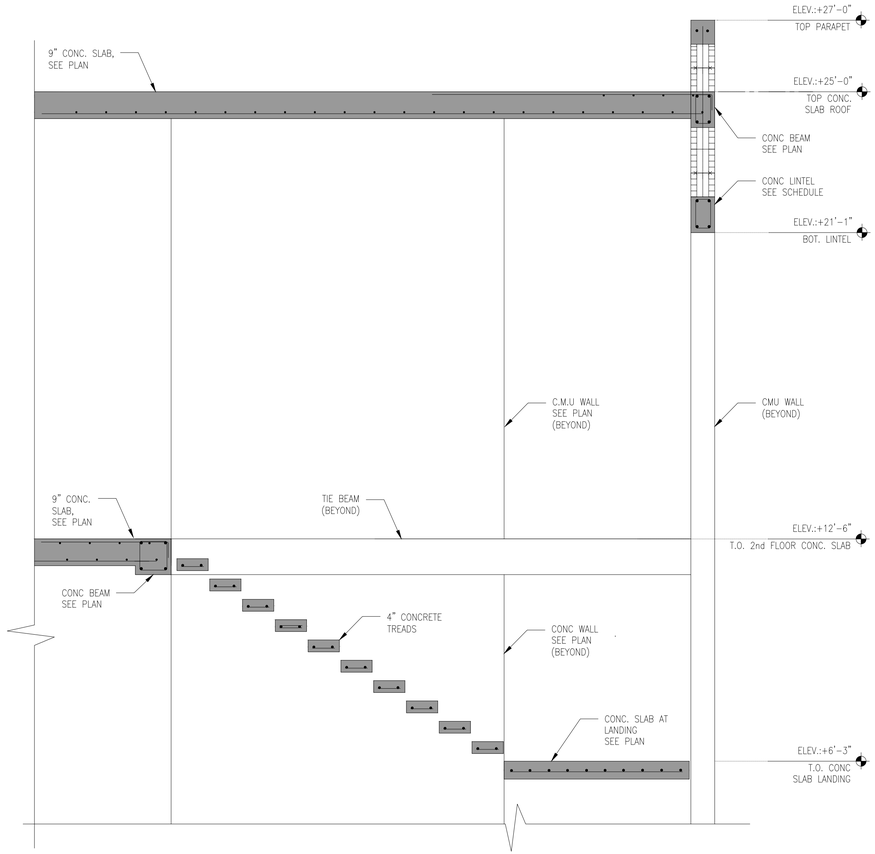

1 / S-3.3 **SECTION**

SCALE: 1/2"=1'-0"

DE LA LLAMA
ARCHITECTURE
PLANNING
INTERIOR DESIGN

JORGE A. DE LA LLAMA
STATE OF FLORIDA - AR0007707
STATE OF COLORADO - ARC.00404538

522 MADEIRA CORAL GABLES , FLORIDA 33134
(305) 461-5590 (305) 567-1425 FAX
EMAIL : JADLLARCH@AOL.COM

CONSULTANTS

RAISSA R. LOPEZ LICENSE No 59399 STATE OF FLORIDA PROFESSIONAL ENGINEER
Raissa R. Lopez
2024.11.07 09:40:45 -05'00'

☐ *RAISSA LOPEZ, P.E. LIC No. 59399*

PROJECT NAME

P8
PINECREST
EIGHT

13100 SW 80TH AVE
PINECREST, FLORIDA 33156

FILE NAME
24-0609

DATE
NOVEMBER 7TH, 2024

REVISION	DATE	BY

DRAWING NAME

SECTIONS

COPYRIGHT RESERVED: THE COPYRIGHTS TO ALL DESIGNS AND DRAWINGS ARE THE PROPERTY OF EASTERN ENGINEERING GROUP. REPRODUCTION OR USE FOR ANY PURPOSE OTHER THAN THAT AUTHORIZED BY EASTERN ENGINEERING GROUP IS PROHIBITED.

THIS ITEM HAS BEEN DIGITALLY SIGNED AND SEALED BY RAISSA LOPEZ, PE. ON 11/07/2024 PRINTED COPIES OF THIS DOCUMENT ARE NOT CONSIDERED SIGNED AND SEALED AND THE SIGNATURE MUST BE VERIFIED ON ANY ELECTRONIC COPIES.

Eastern Engineering Group
3401 NW 82nd Avenue, Suite 370
Miami, FL 33122
(305) 599-8100
info@easternengr.com
www.easternengr.com
CA#26955

TO THE BEST OF THE ENGINEERS' KNOWLEDGE, THE PLANS AND SPECIFICATIONS COMPLY WITH THE APPLICABLE MINIMUM BUILDING CODES AND THE STRUCTURAL PORTION OF THE PLANS AND SPECIFICATIONS AS DETERMINED BY THE LOCAL AUTHORITIES IN ACCORDANCE WITH THE PROVISIONS OF THE LATEST EDITION OF THE FLORIDA BUILDING CODE.

DESING BY:
RAISSA LOPEZ

DRAWN BY:
N. C / A.G

SHEET NO.
S-3.3