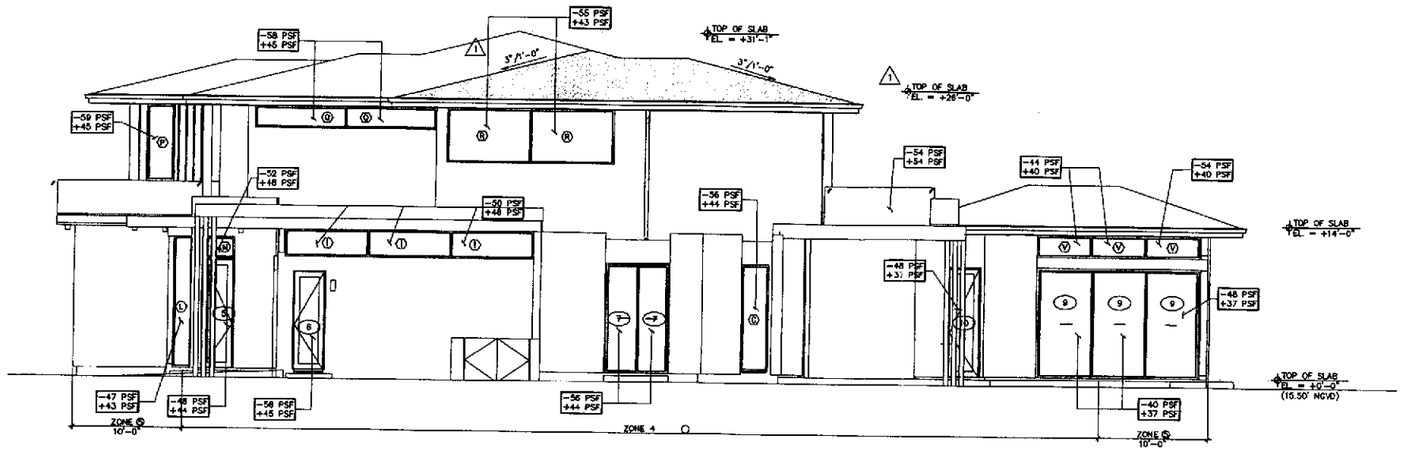

SOUTH ELEVATION

SCALE : 3/16"=1'-0"

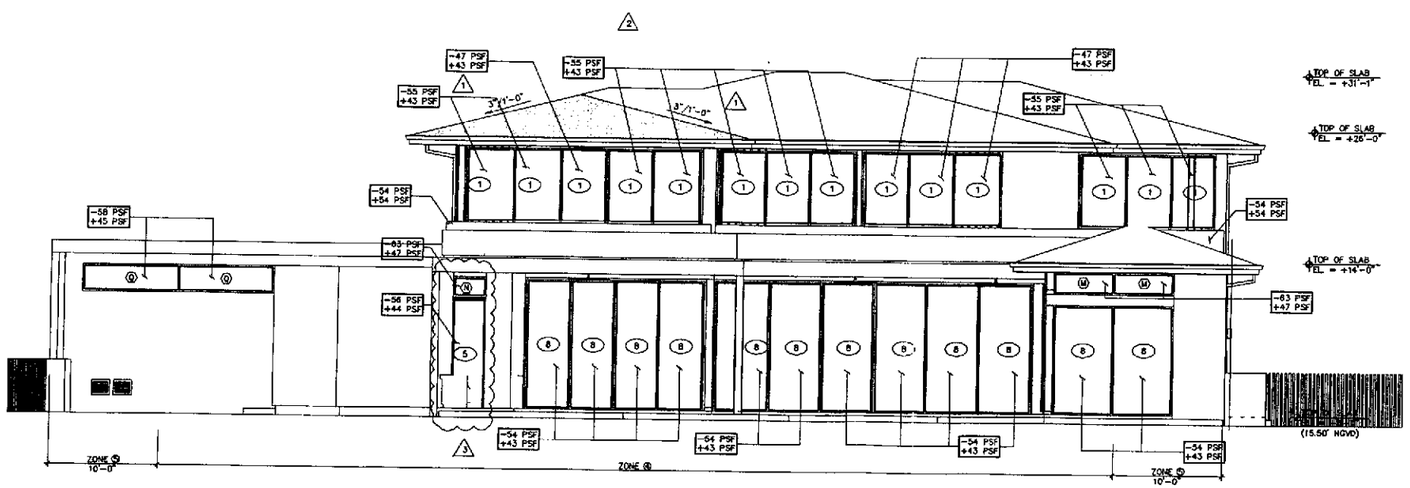

EAST ELEVATION

SCALE : 3/16"=1'-0"

TO THE BEST OF MY KNOWLEDGE THESE PLANS CONFORM TO THE STRUCTURAL REQUIREMENTS OF F.B.C. 2020, LATEST REVISIONS, INCLUDING SECTIONS PERTAINING TO H.V.H.Z.

ENGINEER OF RECORD HEREIN EXPRESSES NEGLIGENCE ON BEHALF OF ROCKELL ENGINEERING, INC. ONLY FOR THOSE ITEMS THAT DEFINE AND DIMENSION AND NOTED TO BE "STAMP SEAL" SHEETS. ALL OTHER ITEMS, SHEETS, DETAILS, NOTES OR OTHER INFORMATION NOT SPECIFICALLY SEALED BY THE ENGINEER OF RECORD IS EXPRESSLY EXCLUDED FROM CONSIDERATION BY ROCKELL ENGINEERING, INC. WITHOUT PERMISSION AND CONSENT OF ROCKELL ENGINEERING, INC.

ALEXANDER ROCKELL
FL P.E. #60720

ROCKELL ENGINEERING, INC.
STRUCTURAL CONSULTING ENGINEERS
CERT. OF AUTHORIZATION No. 27604

SDH_STUDIO

AA26003863

18280 NE 19th Ave, Suite 100
North Miami Beach, FL 33162
(305) 391-5813
info@sdhstudio.com

STEPHANIE D. DE HERTA
ARCHITECT P.A.
ARCH. REG# 99155

GOOD MANGOS

9321 SW 67TH AVE, PINECREST
MIAMI, FLORIDA 33156

GOOD MANGOS RESIDENCE

STATE OF FLORIDA
STEPHANIE DUNDERDALE DE HERTA
AR99155
REGISTERED ARCHITECT

SEAL

NOTES/COMMENTS

REVISIONS / SUBMISSIONS

1. BLDG. DEPT. COMMENTS 01-26-23
2. ARCH REVISION 07-05-23
3. ARCH REVISION 03-12-24

ALL ORDINANCES AND ARTS (SUCH AS ZONING, ZONING VARIANCE, ETC.) THAT THE DESIGN AND IMPLEMENTATION OF THIS PROJECT MUST COMPLY WITH, ARE THE SOLE RESPONSIBILITY OF THE OWNER. ANY VIOLATIONS OF THE ORDINANCES WITHIN THIS PROJECT WILL BE CORRECTED AT THE OWNER'S EXPENSE.

DRAWN BY: MVD.B.K.C.A
CHECKED BY: AR
INITIAL DRAWING RELASE DATE: ISSUE DATE

S-5