



JAMES CROSS

WINDOWS AND DOOR SHOP
DRAWING

12940 SW 63 AVE
PINECREST FL 33156

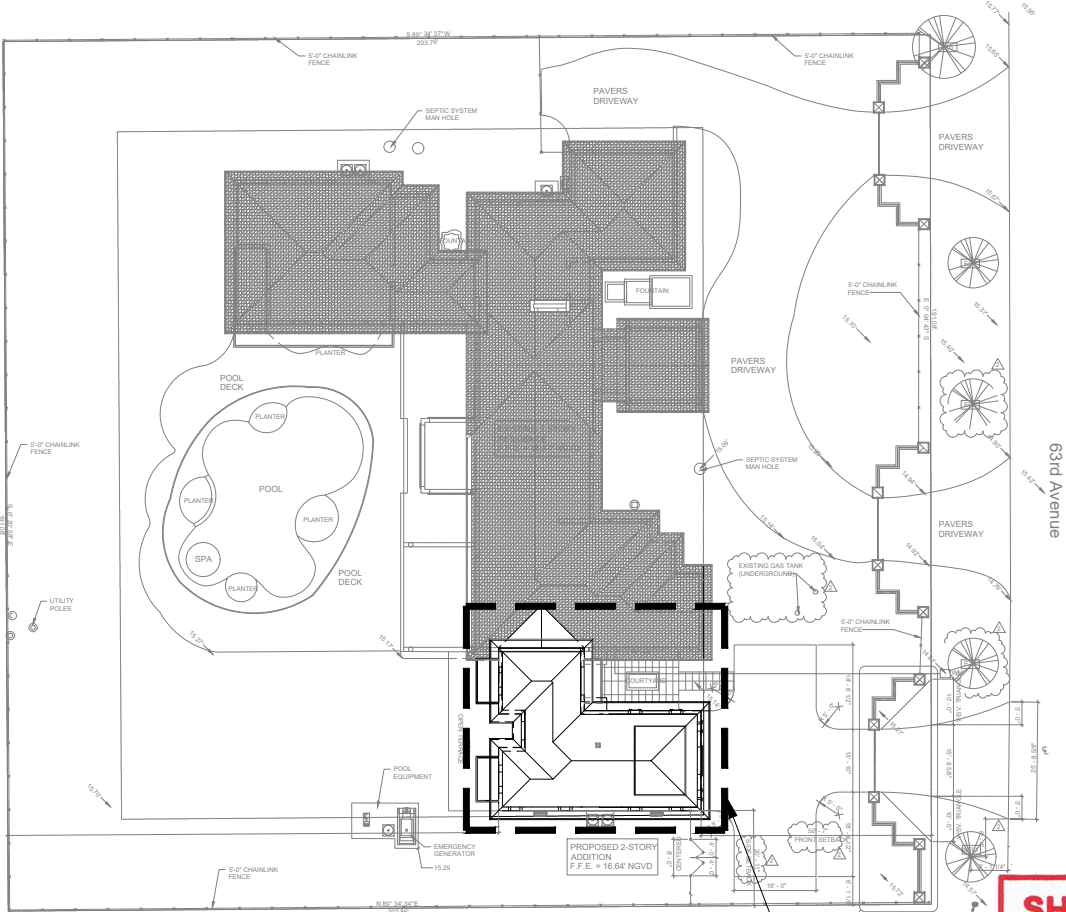

KEY PLAN
SCALE: N.T.S

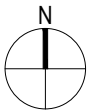

INDEX OF DRAWINGS

SHEET	DESCRIPTION
X-0.0	COVER SHEET, KEY PLAN
X-0.1	GENERAL NOTES
X-1.0	PLAN VIEWS
X-2.0	BUILDING ELEVATIONS
X-3.0 TO 3.1	ELEVATIONS
X-4.0	WOOD BUCK INSTALLATION

LIST OF APPROVALS:

ES WINDOWS, LLC
"SERIES 5000" ALUMINUM OUTSWING CASEMENT WINDOWS.
NOA: 23-0717.25 L.M.I
"SERIES EL 300" ALUMINUM OUTSWING DOOR .
NOA: 23-0714.09 L.M.I
"SERIES ES 8000" ALUMINUM WINDOW WALL SYSTEM .
NOA: 24-0321.07 L.M.I
WINDOOR INC.
"SERIES FD 450" ALUMINUM INSWING & OUTSWING FRENCH DOOR .
FL. 29783.1 L.M.I

GLASS:

- G1 GLASS 5/16 THK. **GRAY** LAMINATED GLASS
1/8" THK. HEAT STRENGTHENED GLASS
0.090" TROSIFOL PVB INTERLAYER BY KURARAY AMERICA
- G2 GLASS 7/16 THK. **GRAY** LAMINATED GLASS
3/16" THK. HEAT STRENGTHENED GLASS
0.090" TROSIFOL PVB INTERLAYER BY KURARAY AMERICA
- G3 GLASS 9/16 THK. **GRAY** LAMINATED GLASS
1/4" THK. HEAT STRENGTHENED GLASS
0.090" TROSIFOL PVB INTERLAYER BY KURARAY AMERICA
- G4 GLASS 7/16 THK. **GRAY** LAMINATED GLASS
3/16" THK. ANNEALED GLASS
0.075" SAFLEX CP
3/16" THK. CLEAR ANNEALED GLASS

SHOP DRAWING / SUBMITTAL REVIEW

- ☒ APPROVED ☐ APPROVED WITH CHANGES NOTED
☐ REVISE AND RESUBMIT ☐ REJECTED: _____

SUBMITTAL WAS REVIEWED FOR DESIGN CONFORMITY AND GENERAL CONFORMANCE TO CONTRACT DOCUMENTS ONLY. THE CONTRACTOR IS RESPONSIBLE FOR CONFIRMING AND CORRELATING DIMENSIONS AT JOB SITES FOR TOLERANCES, CLEARANCES, QUANTITIES, FABRICATION PROCESSES AND TECHNIQUES OF CONSTRUCTION, COORDINATION OF HIS WORK WITH OTHER TRADES AND FULL COMPLIANCE WITH THE CONTRACT DOCUMENTS.

BY Julio Pulido DATE 04-15-25

NOVUS ARCHETYPE, LLC
12721 SW 30 ST
MIAMI, FL 33175

ALUMINUM FRAME COLOR: WHITE
GLASS COLOR: GRAY


SHGC 0.48
U-FACTOR 1.07

ISMAEL D SANTANA



THINKQ ENGINEERING, LLC

PROFESSIONAL ENGINEER
e-mail: dsantana@civilthinkq.com
5226 SW 139th PLACE MIAMI, FLORIDA 33175
MOBILE: (786) 491-8545

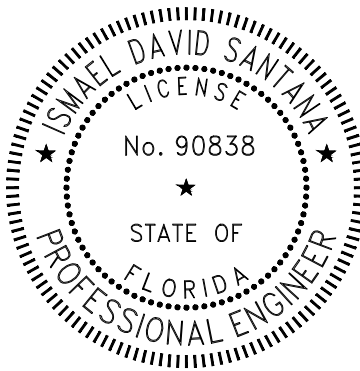

This item has been digitally signed and sealed by Ismael David Santana, P.E.

Printed copies of this document are not considered signed and sealed and the signature must be verified on any electronic copies.

REVISIONS:



12200 NW 25 Street, Suite 109
Miami, FL 33182
O: 786-899-2839
F: 786-899-2840
E: info@mtmglassconcepts.com
www.mtmglassconcepts.com

PROJECT No.:
25-0016

LOCATION:
12940 SW 63 AVE
PINECREST FL
33156

DRAWN BY: J.M.G.
CHECKED: I.D.S
ISSUE DATE: 1/7/2025

SHEET NAME:
X-0.0