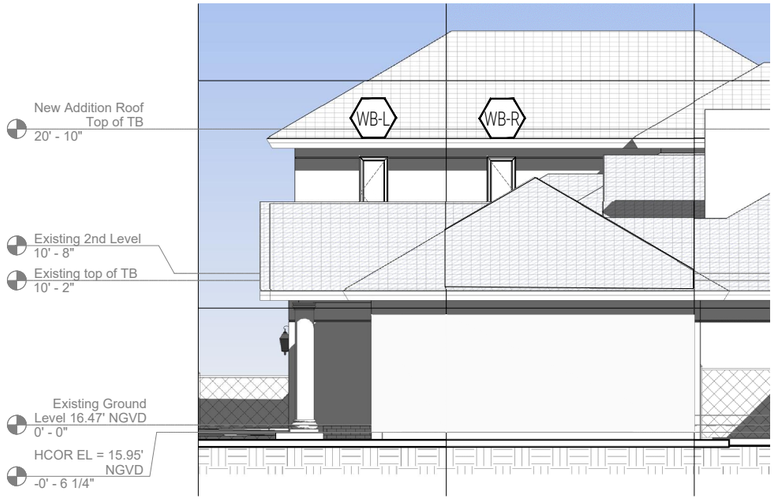

A X-2.0 PARTIAL NORTH (SIDE) ELEVATION SCALE: 3/32"=1'-0"

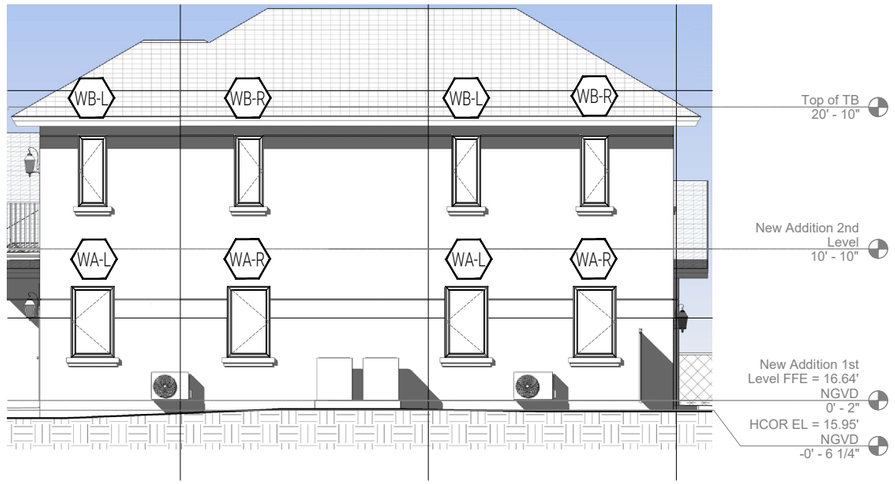

B X-2.0 PARTIAL SOUTH (SIDE) ELEVATION SCALE: 3/32"=1'-0"

C X-2.0 PARTIAL EAST (FRONT) ELEVATION SCALE: 3/32"=1'-0"

D X-2.0 PARTIAL WEST (REAR) ELEVATION SCALE: 3/32"=1'-0"

ISMAEL D SANTANA

Digitally signed by ISMAEL D. SANTANA
DN: CN=ISMAEL D SANTANA, ...
Reason: I am the author of this document
Location: ...
Date: 2025.04.23 11:05:12-04'00'

THINKQ ENGINEERING, LLC
PROFESSIONAL ENGINEER
e-mail: dsantana@civilthinkq.com
5226 SW 139th PLACE MIAMI, FLORIDA 33175
MOBILE: (786) 491-8545

THINKQ
Civil Engineering

ISMAEL DAVID SANTANA
LICENSE
No. 90838
STATE OF FLORIDA
PROFESSIONAL ENGINEER

This item has been digitally signed and sealed by Ismael David Santana, P.E.

Printed copies of this document are not considered signed and sealed and the signature must be verified on any electronic copies.

REVISIONS:

MTM GLASSCONCEPTS
12200 NW 25 Street, Suite 109
Miami, FL 33182
O:786-899-2839
F:786-899-2840
E: info@mtmglassconcepts.com
www.mtmglassconcepts.com

PROJECT No.: 25-0016

LOCATION: 12940 SW 63 AVE PINECREST FL 33156

DRAWN BY: J.M.G.
CHECKED: I.D.S
ISSUE DATE: 1/7/2025

SHEET NAME: X-2.0

C:\Users\JMG_US\appdata\local\temp\AcPublish_10008\25-0016 James Cross V01.dwg, Drawn by: JMG_US Apr 14, 2025 - 1:29pm