JAMES CROSS

WINDOWS AND DOOR SHOP DRAWING

12940 SW 63 AVE
PINECREST FL 33156

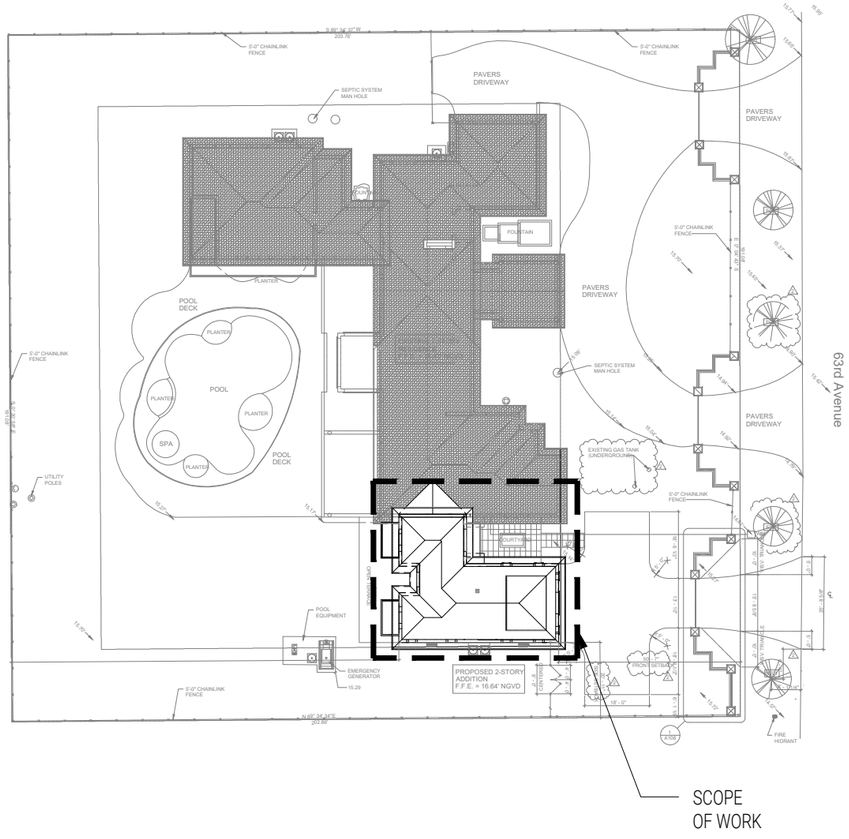

KEY PLAN

SCALE: N.T.S

N

INDEX OF DRAWINGS

SHEET	DESCRIPTION
X-0.0	COVER SHEET, KEY PLAN
X-0.1	GENERAL NOTES
X-1.0	PLAN VIEWS
X-2.0	BUILDING ELEVATIONS
X-3.0 TO 3.2	ELEVATIONS AND DETAIL
X-4.0	WOOD BUCK INSTALLATION

1

LIST OF APPROVALS:

ES WINDOWS, LLC
"SERIES 5000" ALUMINUM OUTSWING CASEMENT WINDOWS.
NOA: 23-0717.25 L.M.I
"SERIES EL 300" ALUMINUM OUTSWING DOOR .
NOA: 23-0714.09 L.M.I
"SERIES ES 8000" ALUMINUM WINDOW WALL SYSTEM .
NOA: 24-0321.07 L.M.I

WINDOOR INC.
"SERIES FD 450" ALUMINUM INSWING & OUTSWING FRENCH DOOR .
FL. 29783.1 L.M.I

GLASS:

G1 GLASS 5/16 THK. **GRAY** LAMINATED GLASS
1/8" THK. HEAT STRENGTHENED GLASS
0.090" TROSIFOL PVB INTERLAYER BY KURARAY AMERICA
1/8" THK. CLEAR HEAT STRENGTHENED GLASS

G2 GLASS 7/16 THK. **GRAY** LAMINATED GLASS
3/16" THK. HEAT STRENGTHENED GLASS
0.090" TROSIFOL PVB INTERLAYER BY KURARAY AMERICA
3/16" THK. CLEAR HEAT STRENGTHENED GLASS

G3 GLASS 9/16 THK. **GRAY** LAMINATED GLASS
1/4" THK. HEAT STRENGTHENED GLASS
0.090" TROSIFOL PVB INTERLAYER BY KURARAY AMERICA
1/4" THK. CLEAR HEAT STRENGTHENED GLASS

G4 GLASS 7/16 THK. **GRAY** LAMINATED GLASS
3/16" THK. ANNEALED GLASS
0.075" SAFLEX CP
3/16" THK. CLEAR ANNEALED GLASS

ALUMINUM FRAME COLOR:	WHITE
GLASS COLOR :	GRAY

SHGC	0.48
U-FACTOR	1.07

ISMAEL D SANTANA

Digitally signed by ISMAEL D SANTANA
DN: C=US,ISMAEL D SANTANA, dnQualifier=A01410C00000193DA8D9BDD0012F44B, O=THINKQ ENGINEERING, C=US
Date: 2025.05.21 00:40:32-04'00'

THINKQ ENGINEERING, LLC
PROFESSIONAL ENGINEER
e-mail: dsantana@civilthinkq.com
5226 SW 139th PLACE MIAMI, FLORIDA 33175
MOBILE: (786) 491-8545

THINKQ
Civil Engineering

ISMAEL DAVID SANTANA
LICENSE
No. 90838
STATE OF FLORIDA
PROFESSIONAL ENGINEER

This item has been digitally signed and sealed by Ismael David Santana, P.E.

Printed copies of this document are not considered signed and sealed and the signature must be verified on any electronic copies.

REVISIONS:

1	5-19-2025	CITY COMMENT

MTM GLASSCONCEPTS
12200 NW 25 Street, Suite 109
Miami, FL 33182
O:786-899-2839
F:786-899-2840
E: info@mtmglassconcepts.com
www.mtmglassconcepts.com

PROJECT No.: 25-0016

LOCATION: 12940 SW 63 AVE PINECREST FL 33156

DRAWN BY: J.M.G.
CHECKED: I.D.S
ISSUE DATE: 1/7/2025

SHEET NAME: X-0.0

U:\Wilfredo\25-0016 James Cross\02-Shop Drawing\25-0016 James Cross V02.dwg, Drawn by: JMG_US May 19, 2025 - 9:01am