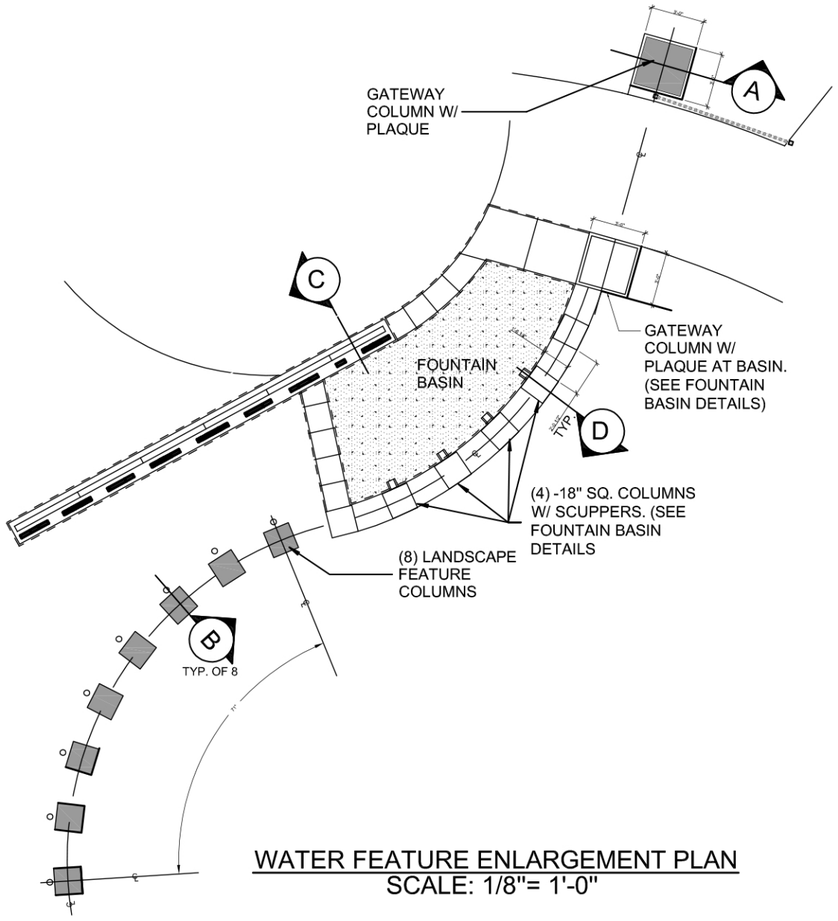

WATER FEATURE ENLARGEMENT PLAN
SCALE: 1/8"= 1'-0"

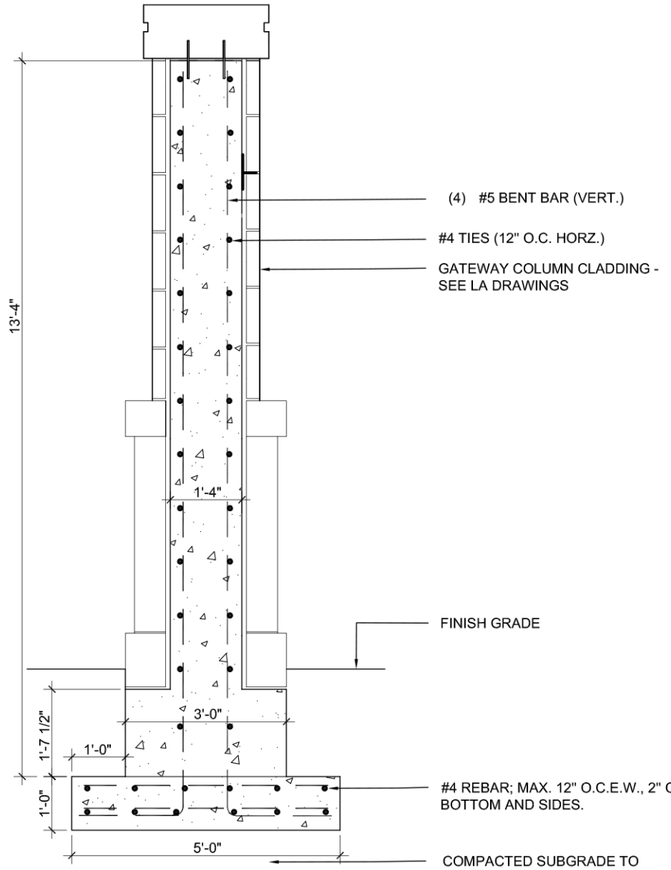

A GATEWAY COLUMN W / PLAQUE
SCALE: 3/8"= 1'-0"

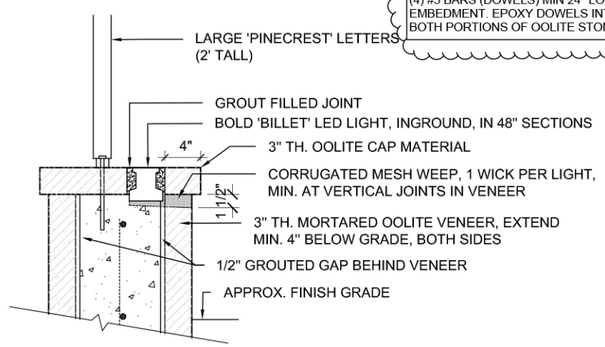

C SIGN WALL LETTER CONNECTION
SCALE: 3/4"= 1'-0"

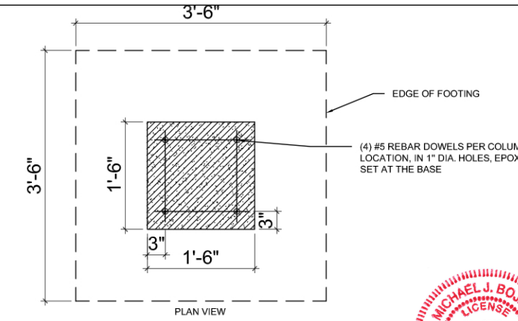

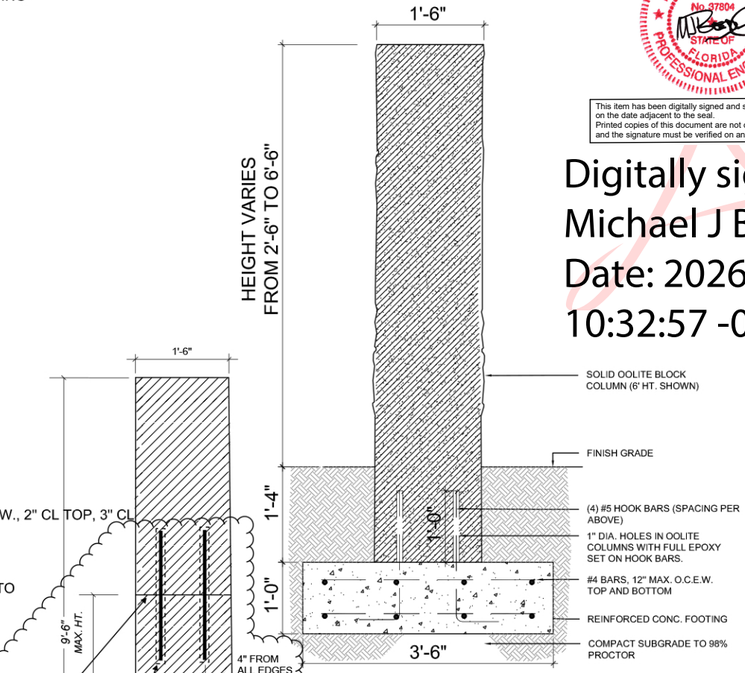

B LANDSCAPE COLUMN FEATURE
SCALE: 1/2"= 1'-0"

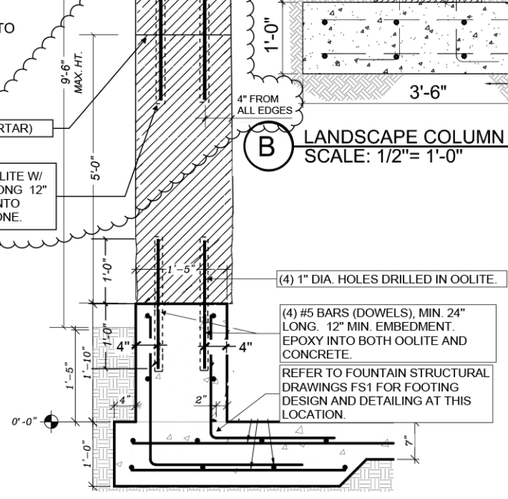

D FOUNTAIN COLUMN CONNECTION
SCALE: 3/8"= 1'-0"

MICHAEL J. BOJACK LICENSE No 37804 STATE OF FLORIDA PROFESSIONAL ENGINEER

This item has been digitally signed and sealed by Michael J. Bojack on the date adjacent to the seal.
Printed copies of this document are not considered signed and sealed and the signature must be verified on any electronic copies.

Digitally signed by Michael J Bojack
Date: 2026.07.06 10:32:57 -04'00'

Clarification Detail

MKSK
Landscape Architecture
Urban Design
Planning

462 SOUTH LUDLOW ALLEY
COLUMBUS, OH 43215
614.621.2796 MKSKSTUDIOS.COM

Drawing Title: Landscape Structural Details	Submitted as part of Permit BL2026-0656	Project # s23738 Date: 07-01-2026
Project: GARY MATZNER PARK--PINECREST, FL	☐ New Details ☐ Revision ☒ Clarification	

Bojack Engineering Services
P.O. Box 940104
Maitland, Florida 32794-0104
Michael J. Bojack, P.E.
Florida License #37804
407-509-9432

NOTE: REFER TO FOUNTAIN STRUCTURAL DRAWING FS1 FOR GENERAL NOTES