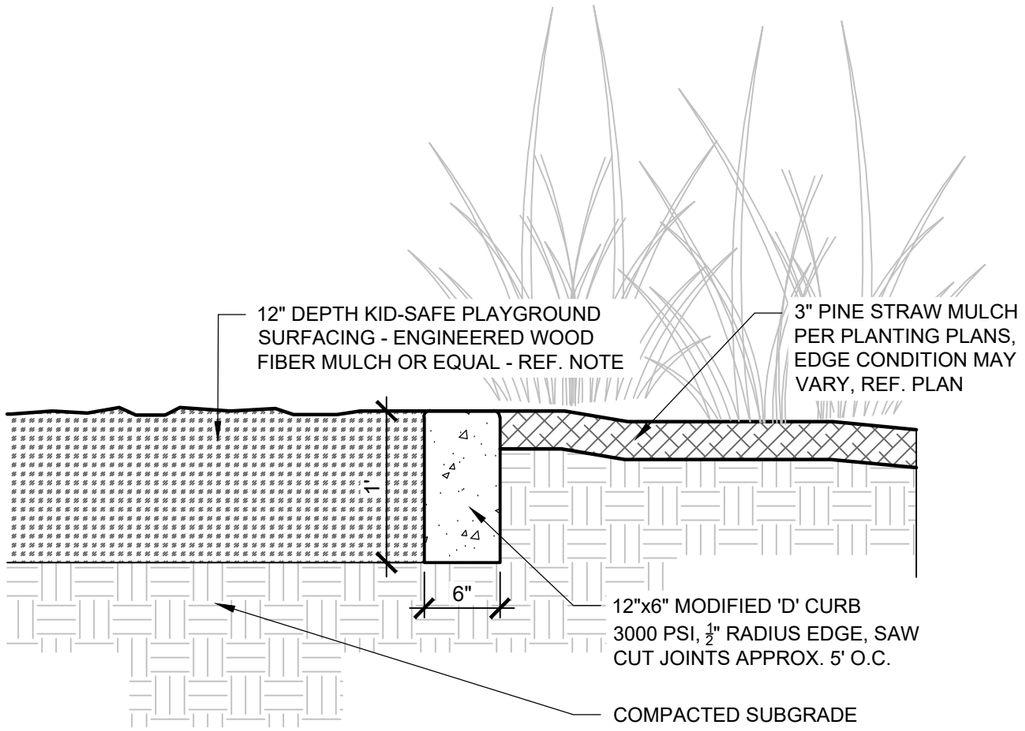

NOTE:
PLAYGROUND SURFACING TO MEET THE FOLLOWING STANDARDS AT MINIMUM TO BE CONSIDERED AT EQUAL:

- ASTM F1292 - IMPACT ATTENUATION OF SURFACE SYSTEMS UNDER AND AROUND PLAYGROUND EQUIPMENT
- ASTM F2075 F207 ENGINEERED WOOD FIBER FOR USE AS A PLAYGROUND SAFETY SURFACE UNDER AND AROUND PLAYGROUND EQUIPMENT
- ADA COMPLIANCE - ASTM F1951 DETERMINATION OF ACCESSIBILITY OF SURFACE SYSTEM UNDER AND AROUND PLAYGROUND EQUIPMENT

1 MODIFIED 'D' CURB AT EWF

DETAIL SCALE: 1"=1'-0"

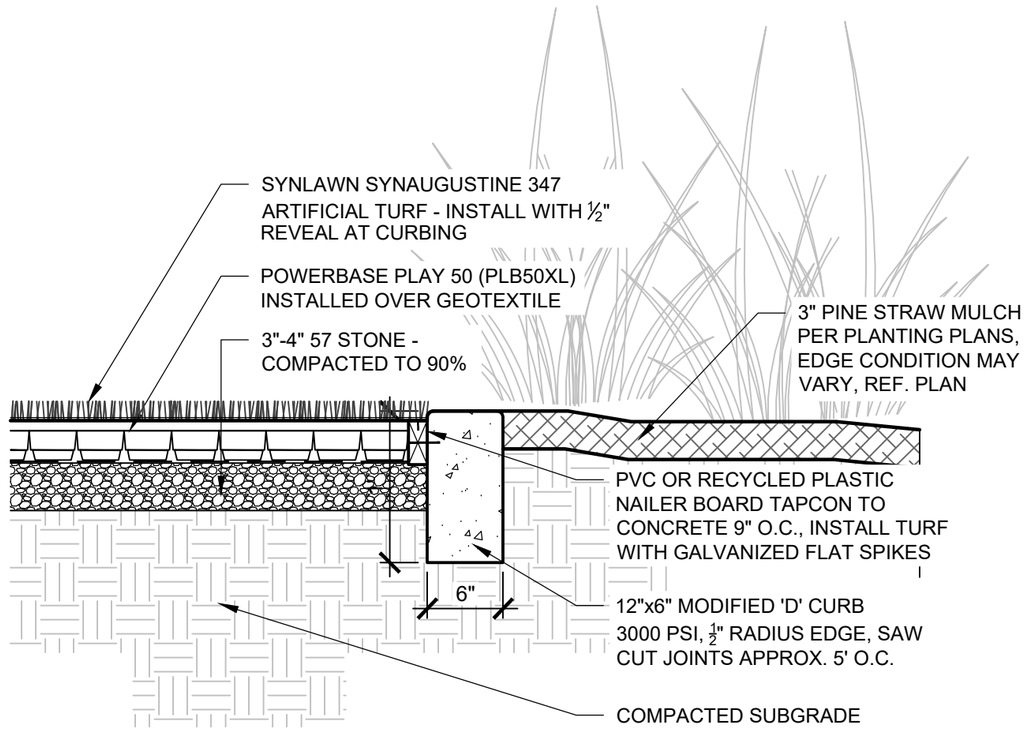

NOTE:

- SYNTHETIC TURF AND POWERBASE PLAY 50 TO BE INSTALLED PER MANUFACTURER'S REQUIREMENTS. REF. TO MATERIALS SCHEDULE FOR MANUFACTURER.
- PROFILE AS SHOWN TO BE IN COMPLIANCE FOR PLAYGROUND SAFETY SURFACING REQUIREMENTS AS DEFINED BY ASTM AND THE NATIONAL RECREATION AND PARK ASSOCIATION (NRPA)

2 MODIFIED 'D' CURB AT SYN. LAWN

DETAIL SCALE: 1"=1'-0"

This item has been digitally signed and sealed by Paul H. Weinberg. on the date below using a Digital Signature.

Printed copies of this document are not considered signed and sealed and the signature must be verified on any electronic copies.

REGISTERED LANDSCAPE ARCHITECT · PAUL H. WEINBERG · LA 6666804 · STATE OF FLORIDA

Date: 2026.06.25 14:29:44-04'00'

PAUL H. WEINBERG, PLA
FLORIDA REG. NO. LA6666804
(FOR THE FIRM)

CLIENT
VILLAGE OF PINECREST
PINECREST PARKS & RECREATION

PROJECT
GARY MATZNER PARK

KEITH
301 East Atlantic Blvd.
Pompano Beach, FL 33060
PH: (954) 788-3400
Florida Engineering Business License: CA7928
Florida Surveyor and Mapper Business License: LB6860
Florida Landscape Architecture Business License: LC26000457

SHEET 1 OF #
PROJECT NO. 13861.00

DATE	06/25/2026
SCALE	AS SHOWN
DSGN. BY	MKSK, CP
DWNG. BY	CP
CHK. BY	CP, PW

DATE	REVISIONS
06/25/2026	PERMIT COORDINATION

Plotted by: cphillips On 6/25/2026 2:23 PM
Drawing name: K\13861.00 - Gary Matzner Park Design - Village of Pinecrest\Landscape Architecture\CAD\13861.00-LP-L5-2X.dwg