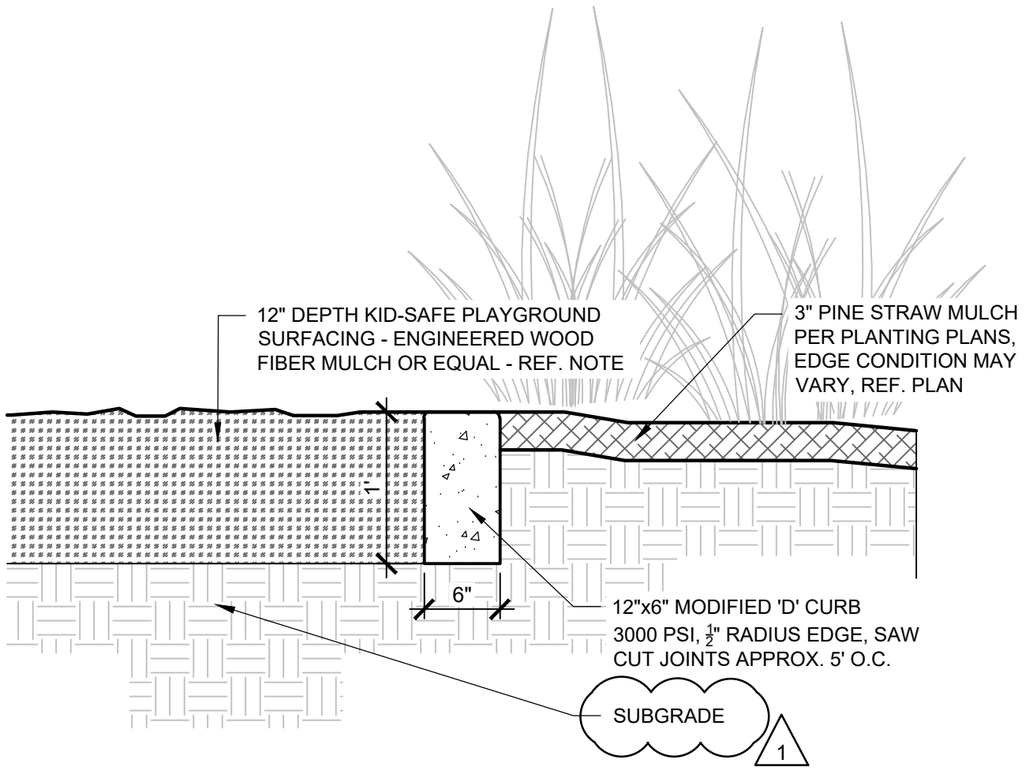

NOTE:
PLAYGROUND SURFACING TO MEET THE FOLLOWING STANDARDS AT MINIMUM TO BE CONSIDERED AT EQUAL:

- ASTM F1292 - IMPACT ATTENUATION OF SURFACE SYSTEMS UNDER AND AROUND PLAYGROUND EQUIPMENT
- ASTM F2075 F207 ENGINEERED WOOD FIBER FOR USE AS A PLAYGROUND SAFETY SURFACE UNDER AND AROUND PLAYGROUND EQUIPMENT
- ADA COMPLIANCE - ASTM F1951 DETERMINATION OF ACCESSIBILITY OF SURFACE SYSTEM UNDER AND AROUND PLAYGROUND EQUIPMENT

1 MODIFIED 'D' CURB AT EWF

1 DETAIL SCALE: 1"=1'-0"

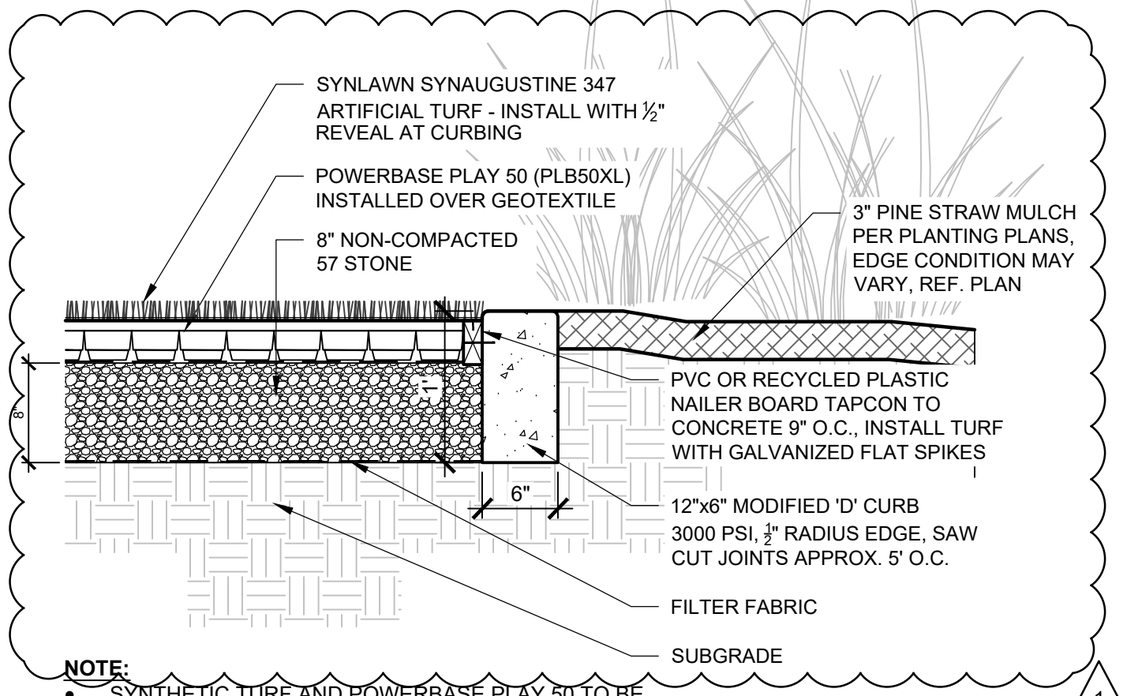

NOTE:

- SYNTHETIC TURF AND POWERBASE PLAY 50 TO BE INSTALLED PER MANUFACTURER'S REQUIREMENTS. REF. TO MATERIALS SCHEDULE FOR MANUFACTURER.
- PROFILE AS SHOWN TO BE IN COMPLIANCE FOR PLAYGROUND SAFETY SURFACING REQUIREMENTS AS DEFINED BY ASTM AND THE NATIONAL RECREATION AND PARK ASSOCIATION (NRPA)

2 MODIFIED 'D' CURB AT SYN. LAWN

2 DETAIL SCALE: 1"=1'-0"

This item has been digitally signed and sealed by Paul H. Weinberg, on the date below using a Digital Signature.

Printed copies of this document are not considered signed and sealed and the signature must be verified on any electronic copies.

REGISTERED LANDSCAPE ARCHITECT PAUL H. WEINBERG LA 6666804 STATE OF FLORIDA

Date: 2026.08.03 11:13:41-04'00'

PAUL H. WEINBERG, PLA
FLORIDA REG. NO. LA6666804
(FOR THE FIRM)

CLIENT

VILLAGE OF PINECREST
PINECREST PARKS & RECREATION

PROJECT

GARY MATZNER PARK

KEITH
301 East Atlantic Blvd.
Pompano Beach, FL 33060
PH: (954) 788-3400
Florida Engineering Business License: CA7928
Florida Surveyor and Mapper Business License: LB6860
Florida Landscape Architecture Business License: LC26000457

SHEET 1 OF #
PROJECT NO. 13861.00

DATE	08/03/2026
SCALE	AS SHOWN
DSGN. BY	MKSK, CP
DWNG. BY	CP
CHK. BY	CP, PW

DATE	REVISIONS
06/25/2026	PERMIT COORDINATION
08/03/2026	PERMIT RESPONSE - REV 1.

Plotted by: cphillips On 8/3/2026 9:49 AM
Drawing name: K\13861.00 - Gary Matzner Park Design - Village of Pinecrest\Landscape Architecture\CAD\13861.00-LH-50X.dwg