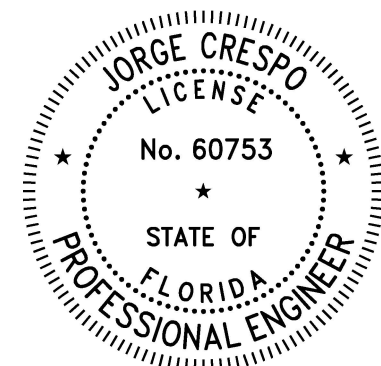


JORGE CRESPO, P.E.
LICENSE# 60753
10441 SW 46TH ST
MIAMI, FL 33165
786-325-3996

REVISIONS

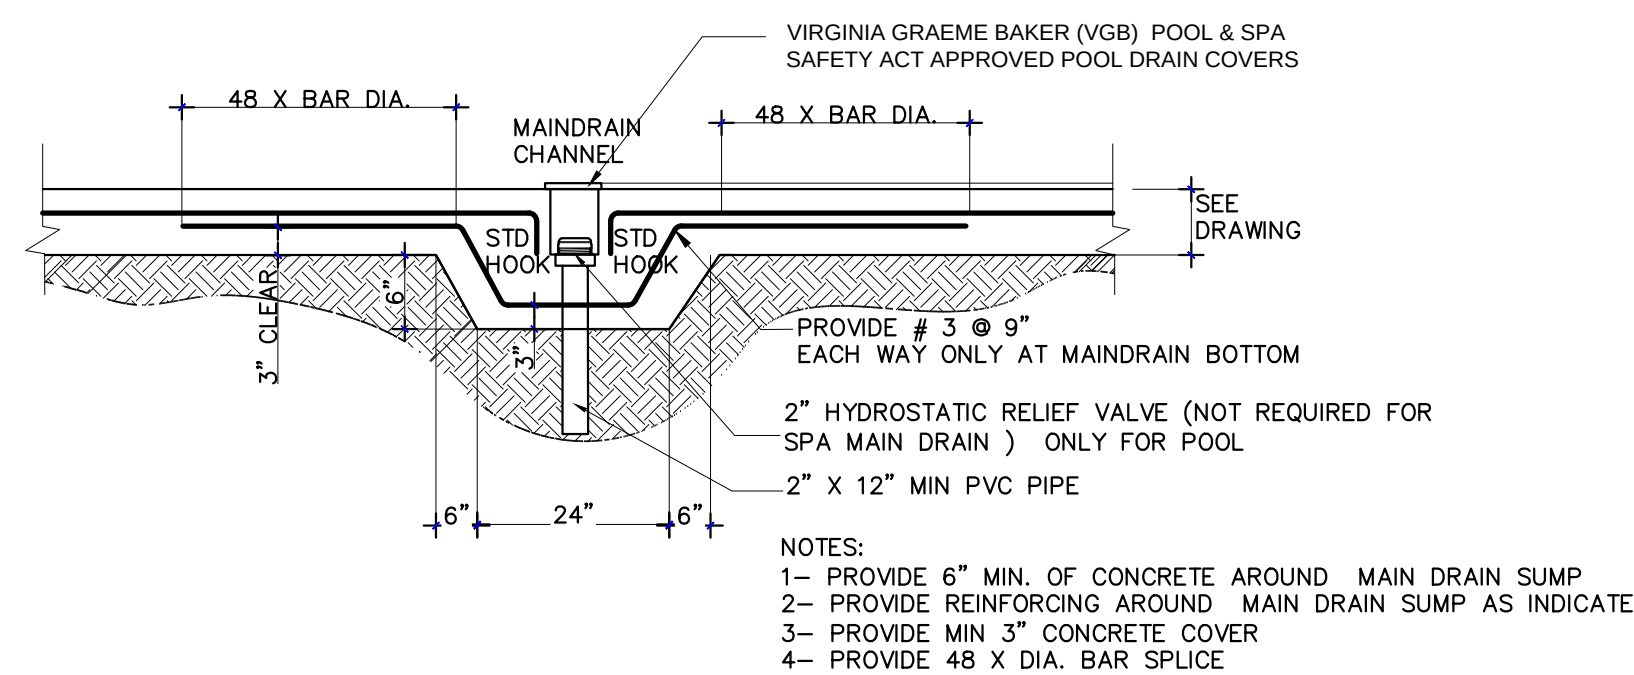
NO.	DATE

SHEET:
S-01

FOR THE STRUCTURE NOTES PLEASE REFER TO PAGE "N-01"

REBAR SCHEDULE	
MARK	REBAR
1	6" CONCRETE SLAB W/ #3 @ 9" EACH WAY
2	12" CONCRETE WALL W/ TWO LAYER #3 @ 5" HOR. & VERT
3	6" CONCRETE WALL #3 @ 9" HOR. & VERT
4	PROVIDE 18" MIN. REBAR SPLICE

ALL SPLICE MUST BE 48 BAR DIA. PROVIDE 3" MIN. CLEAR CONCRETE COVER.

SPA DRAIN DET.
N.T.S.

CONCRETE JOINTS NOTES:

(FOLLOW THE FOLLOWING STEPS):

- ALL COLD JOINTS SHALL BE TREATED BY ROUTING AND SEALING WITH POLYSULPHIDE SEALANT.
- AFTER POUR CONCRETE, APPLY THREE COATS OF BASECRETE WATERPROFING WITH MESH. PROVIDE 18" MIN. JOINT OVERLAP IN BOTH DIRECTION. FOLLOW THE MANUFACTURER RECOMMENDATION TO APPLICATION.
- APPLY POOL INTERIOR FINISH

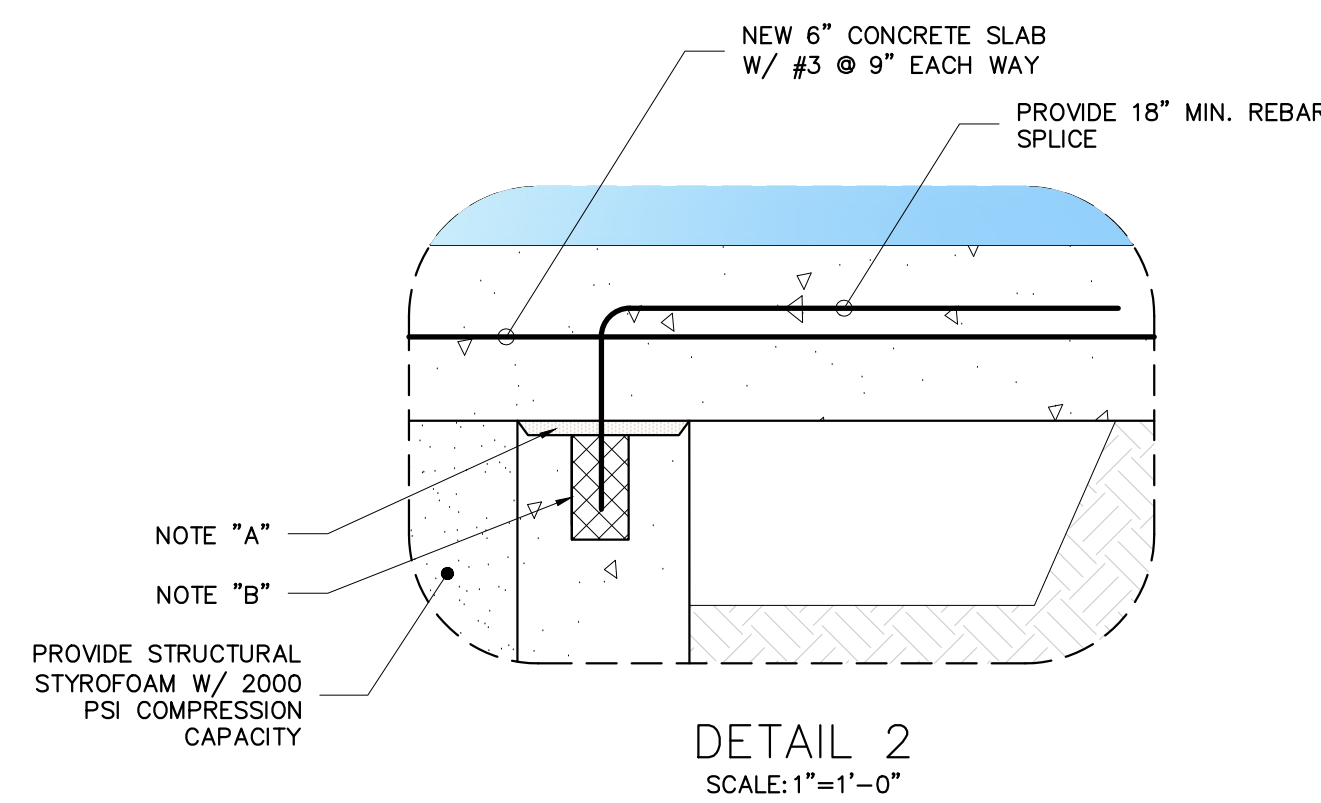
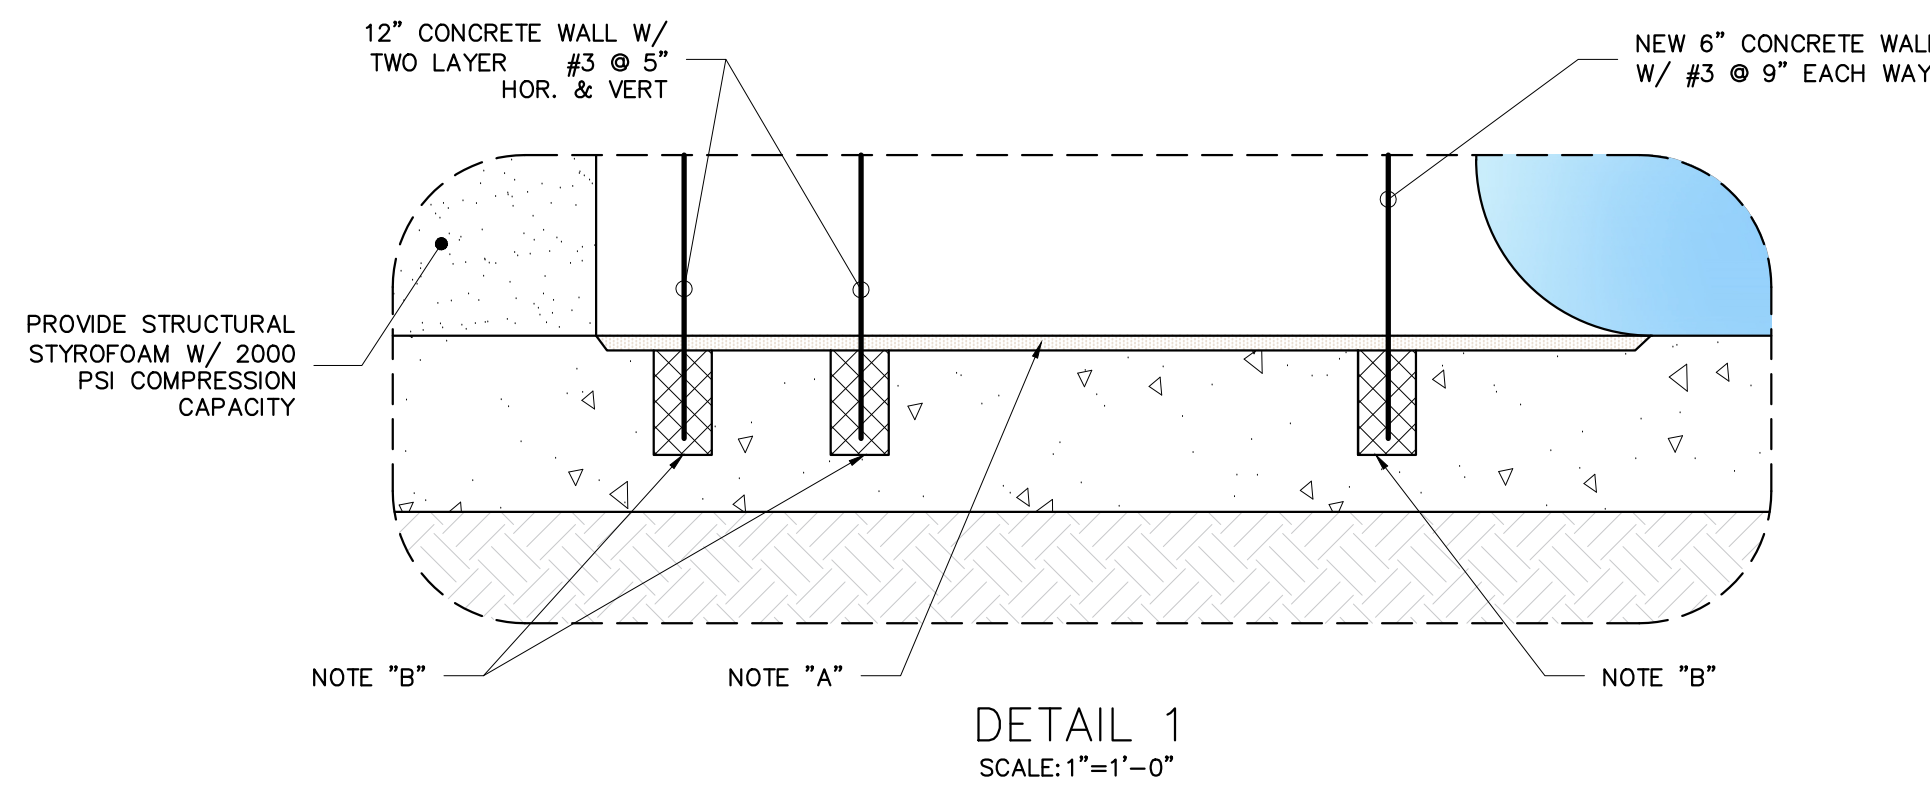
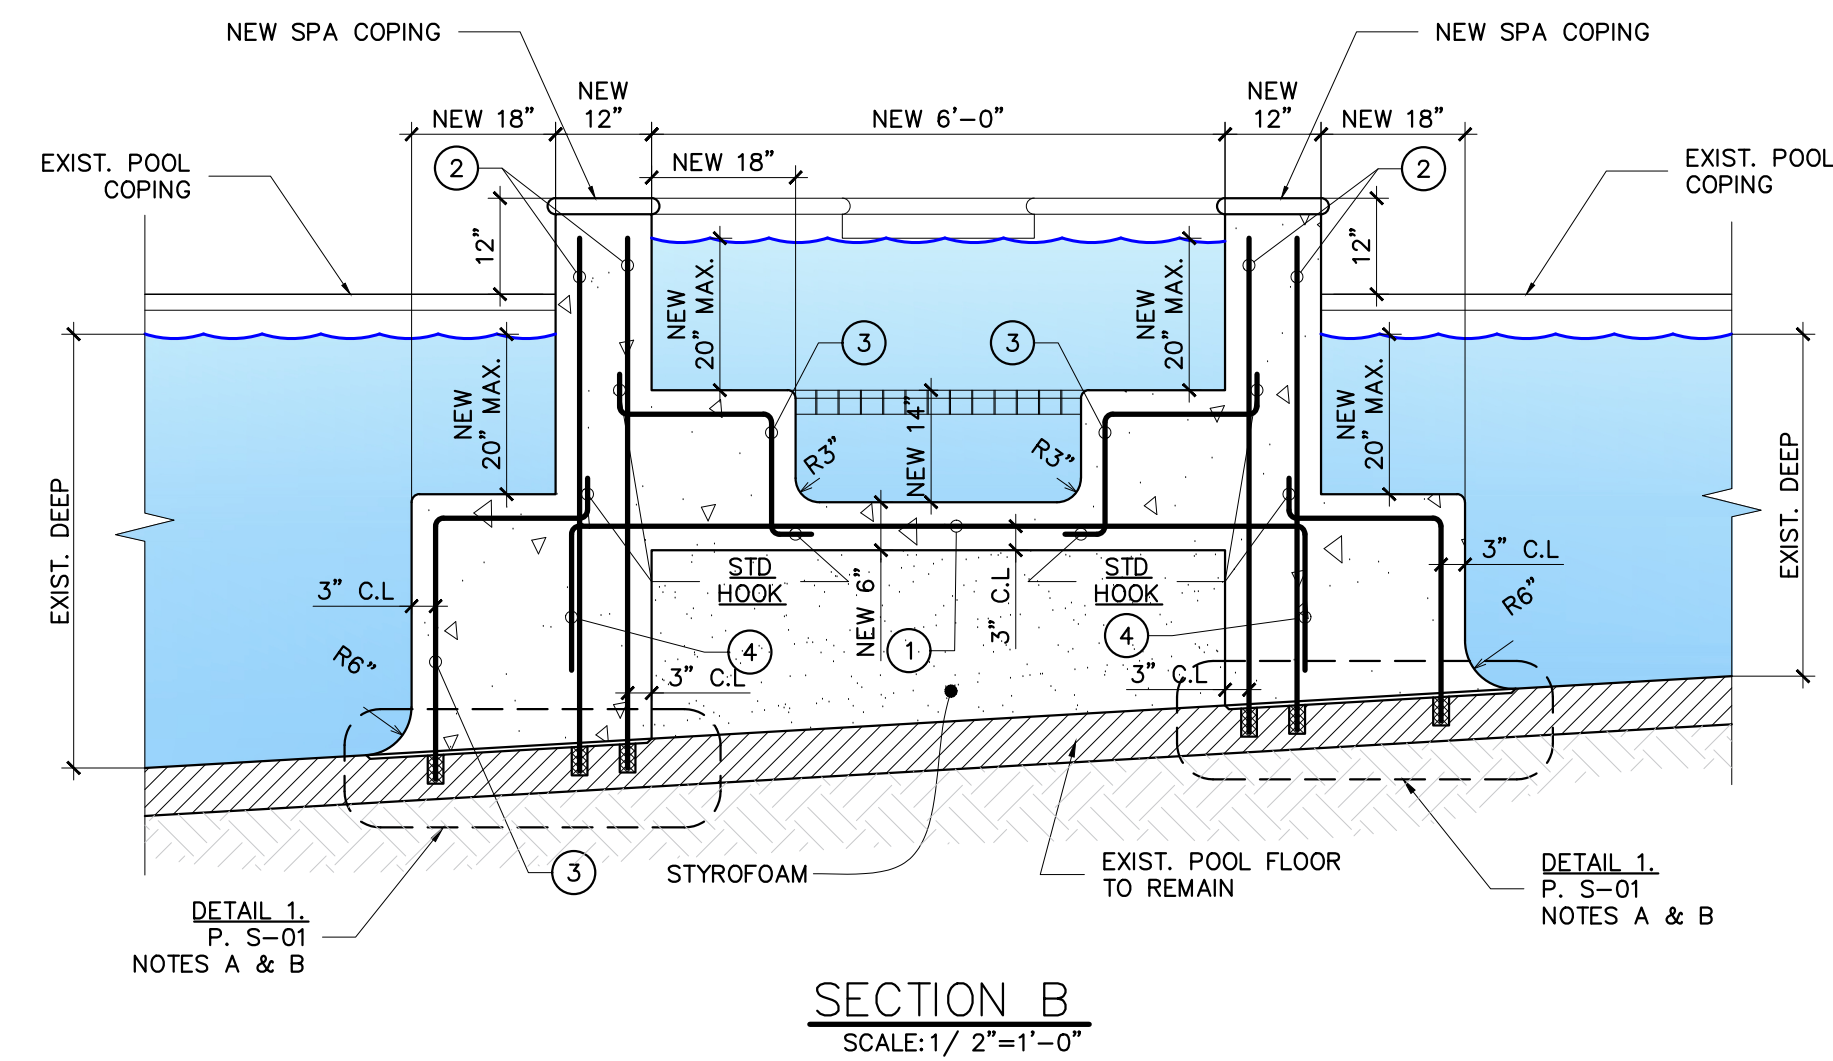
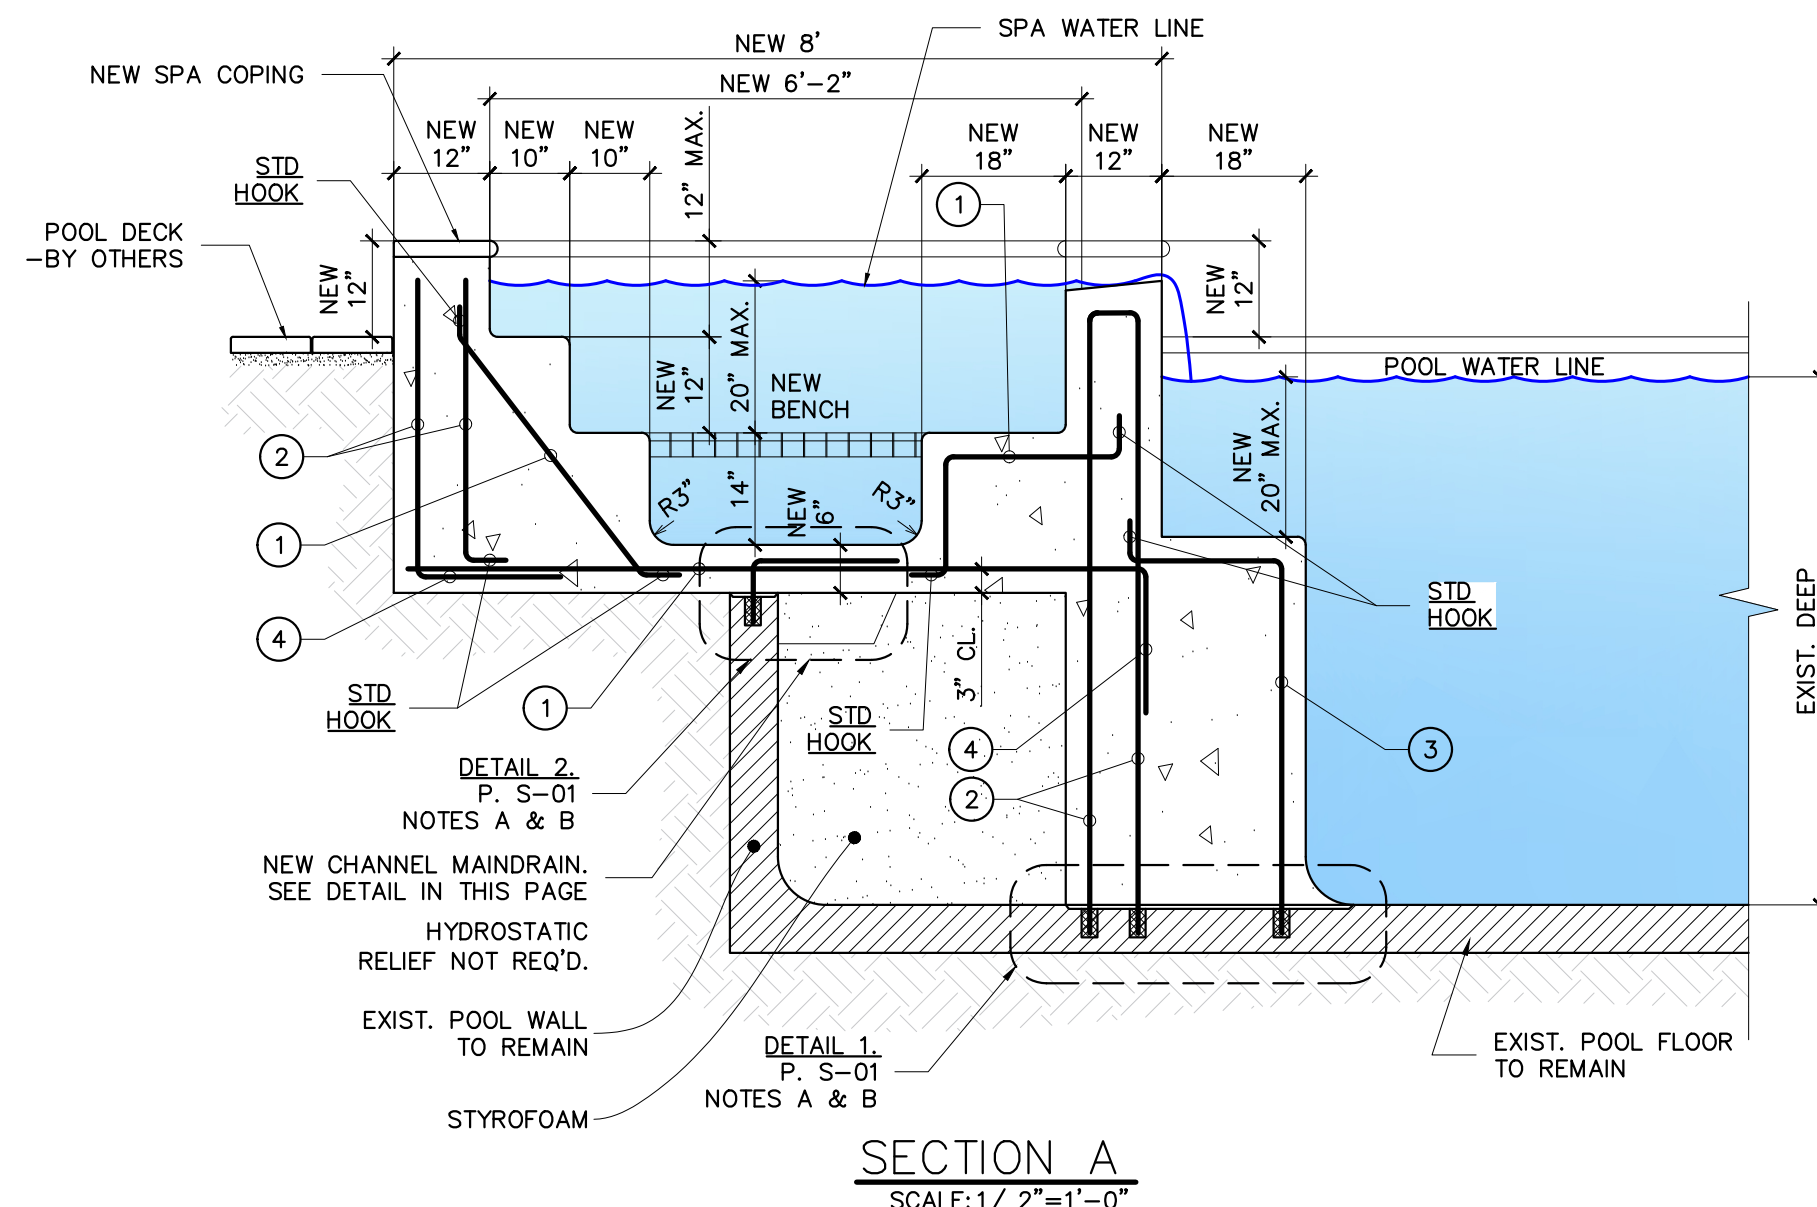
CONCRETE JOINTS LEGEND:

NOTE A

ROUGHEN THE SURFACE OF THE EXISTING CONCRETE TO 1/4" OF AMPLITUDE AND APPLY A CONCRETE BONDING ADHESIVE AS PER REQUIREMENTS OF ASTM C 1059 BEFORE POURING NEW CONCRETE SLAB

NOTE B

USE # 3 @ 9" O.C EACH WAY DRILL 4" INTO EXISTING CONCRETE FLOOR OR WALL AND SET BAR IN EPOXY GROUT BY "HILTY" HIT HY 200 MIN. SPLICE 18". SEE DETAILS

Jorge A Crespo
Digitally signed by Jorge A Crespo
Date: 2026.06.29 17:25:08 -04'00'

THIS ITEM HAS BEEN DIGITALLY SIGNED AND SEALED BY JORGE CRESPO ON THE DATE ADJACENT TO THE SEAL USING A AUTHENTICATION CODE.

PRINTED COPIES OF THIS DOCUMENT ARE NOT CONSIDERED SIGNED AND SEALED AND THE AUTHENTICATION CODE MUST BE VERIFIED ON ANY ELECTRONIC COPIES.