

E

D


C

B


A

- 3 PIECE RECTANGULAR ASHLAR PATTERN
- 3"x9" - APPROXIMATELY 25%
 - 3"x18" - APPROXIMATELY 25%
 - 9"x18" - APPROXIMATELY 50%

INSTALLATION TO GENERALLY FOLLOW 2-STEP PATTERN AS DEPICTED.

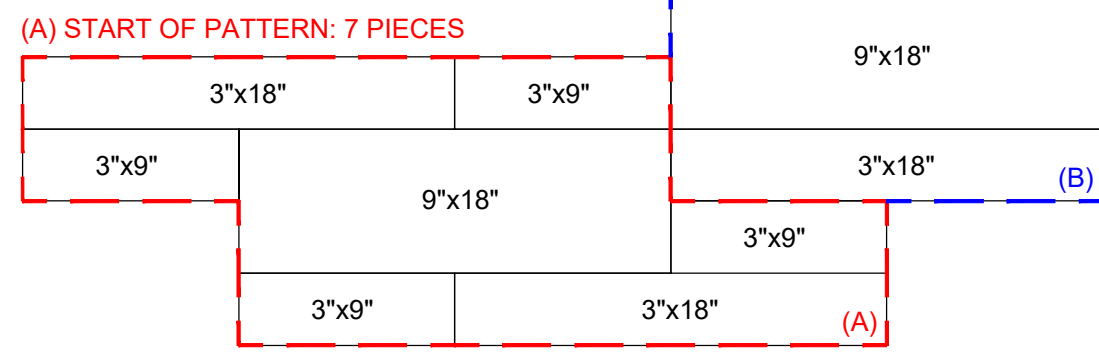

ELEVATION ENLARGEMENT:

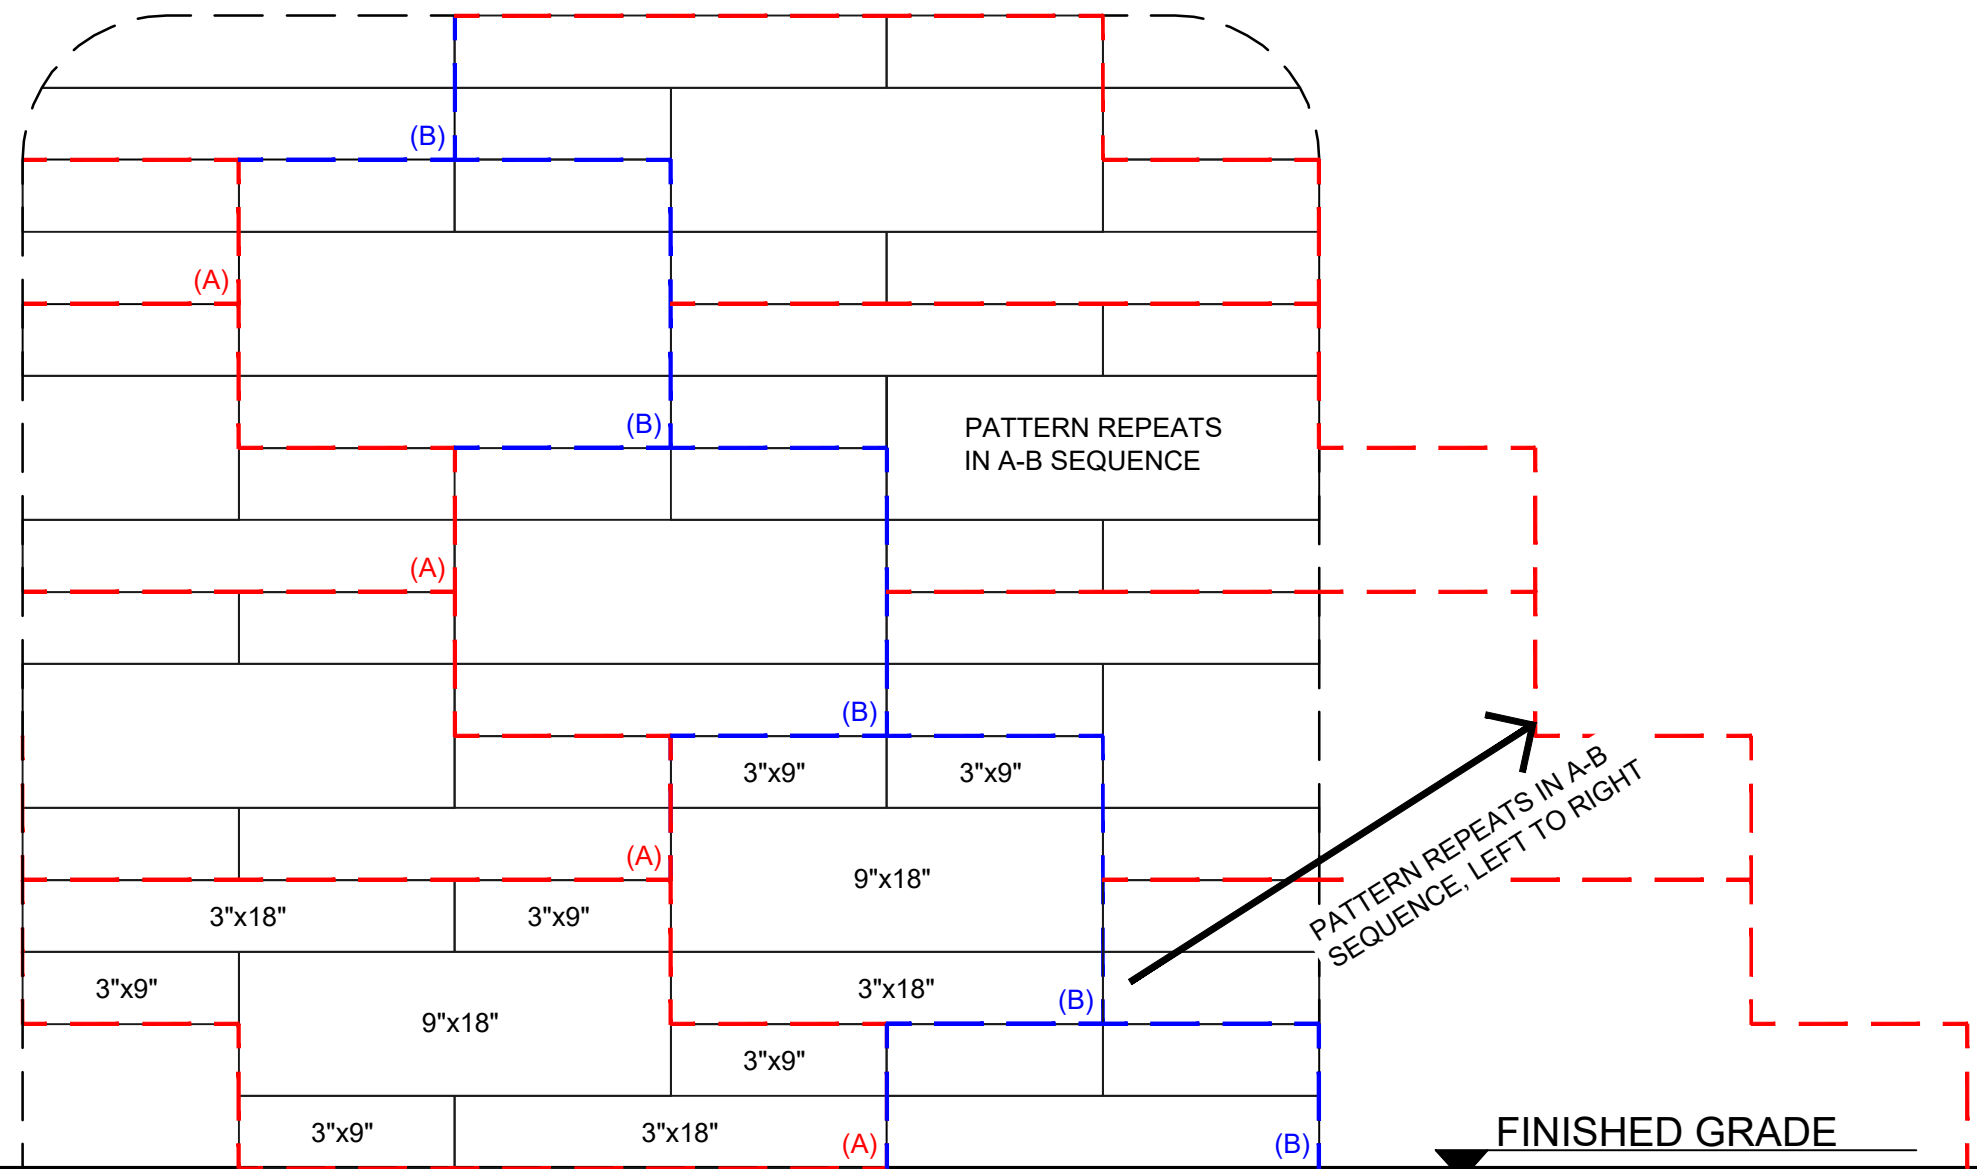


3 PIECE RECTANGULAR ASHLAR PATTERN

3

DETAIL

SCALE: 1-1/2"=1'-0"

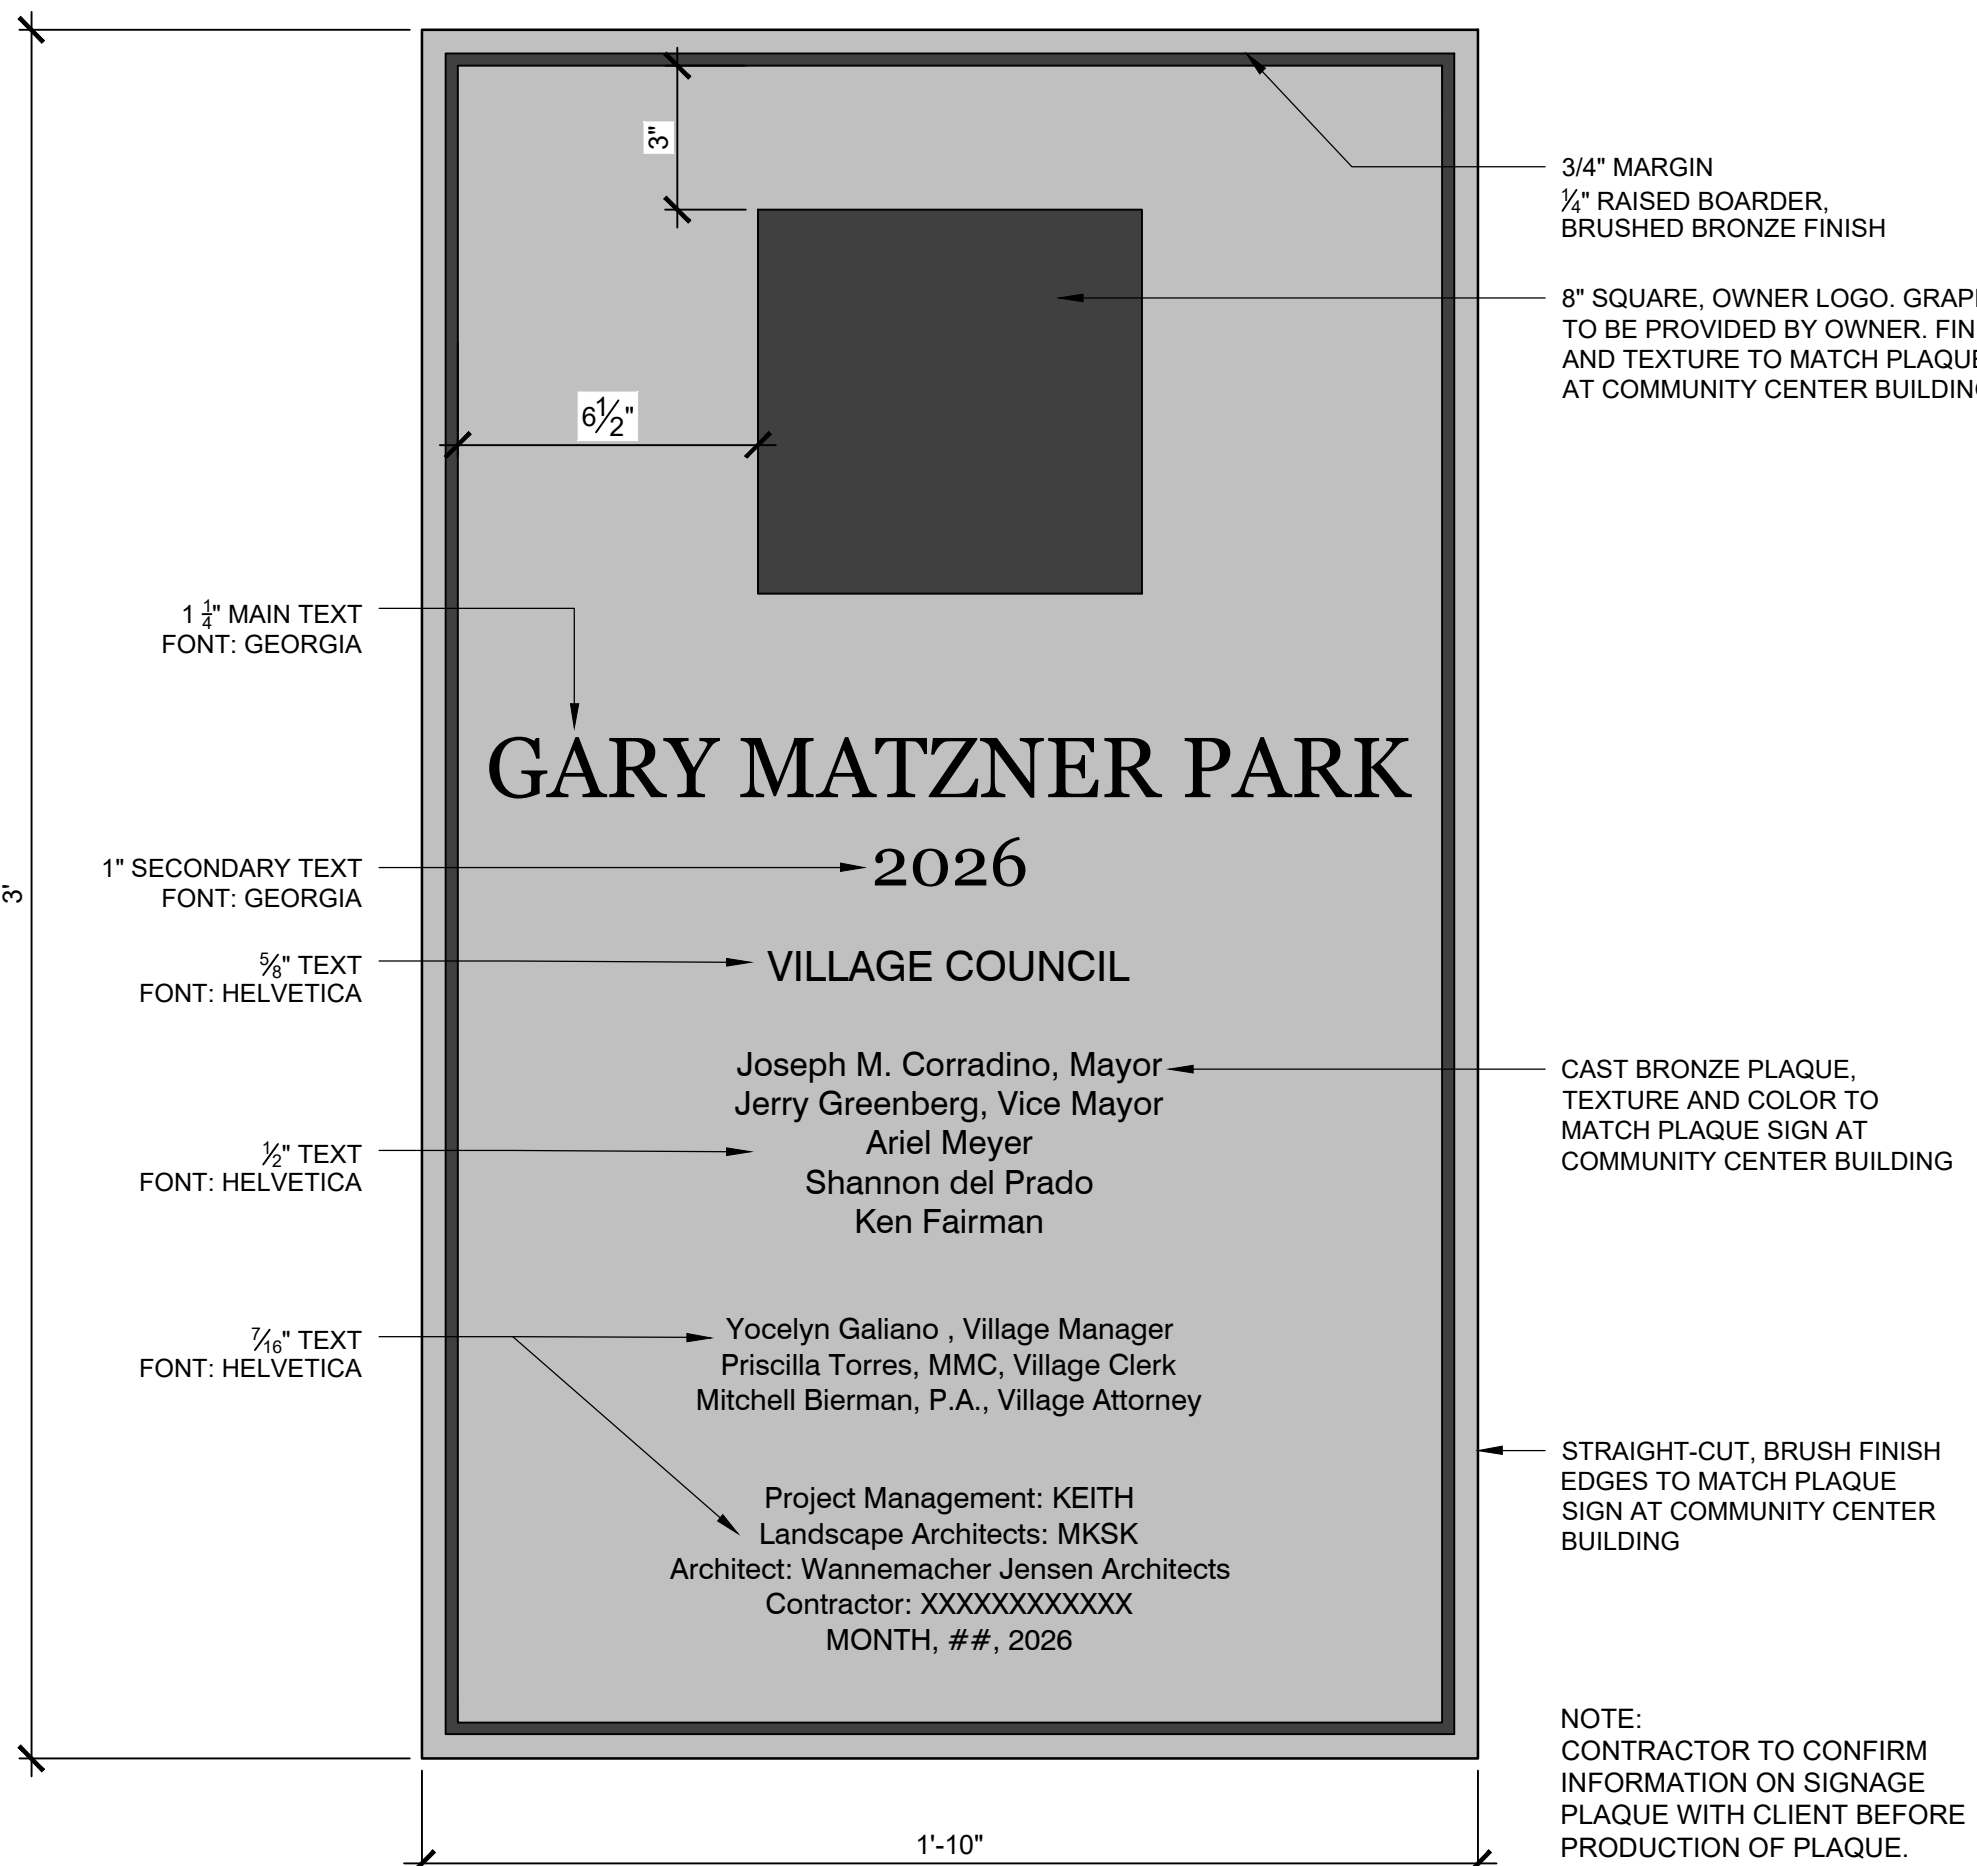


2 DEDICATION PLAQUE

2


ENLARGEMENT

SCALE: 3"=1'-0"

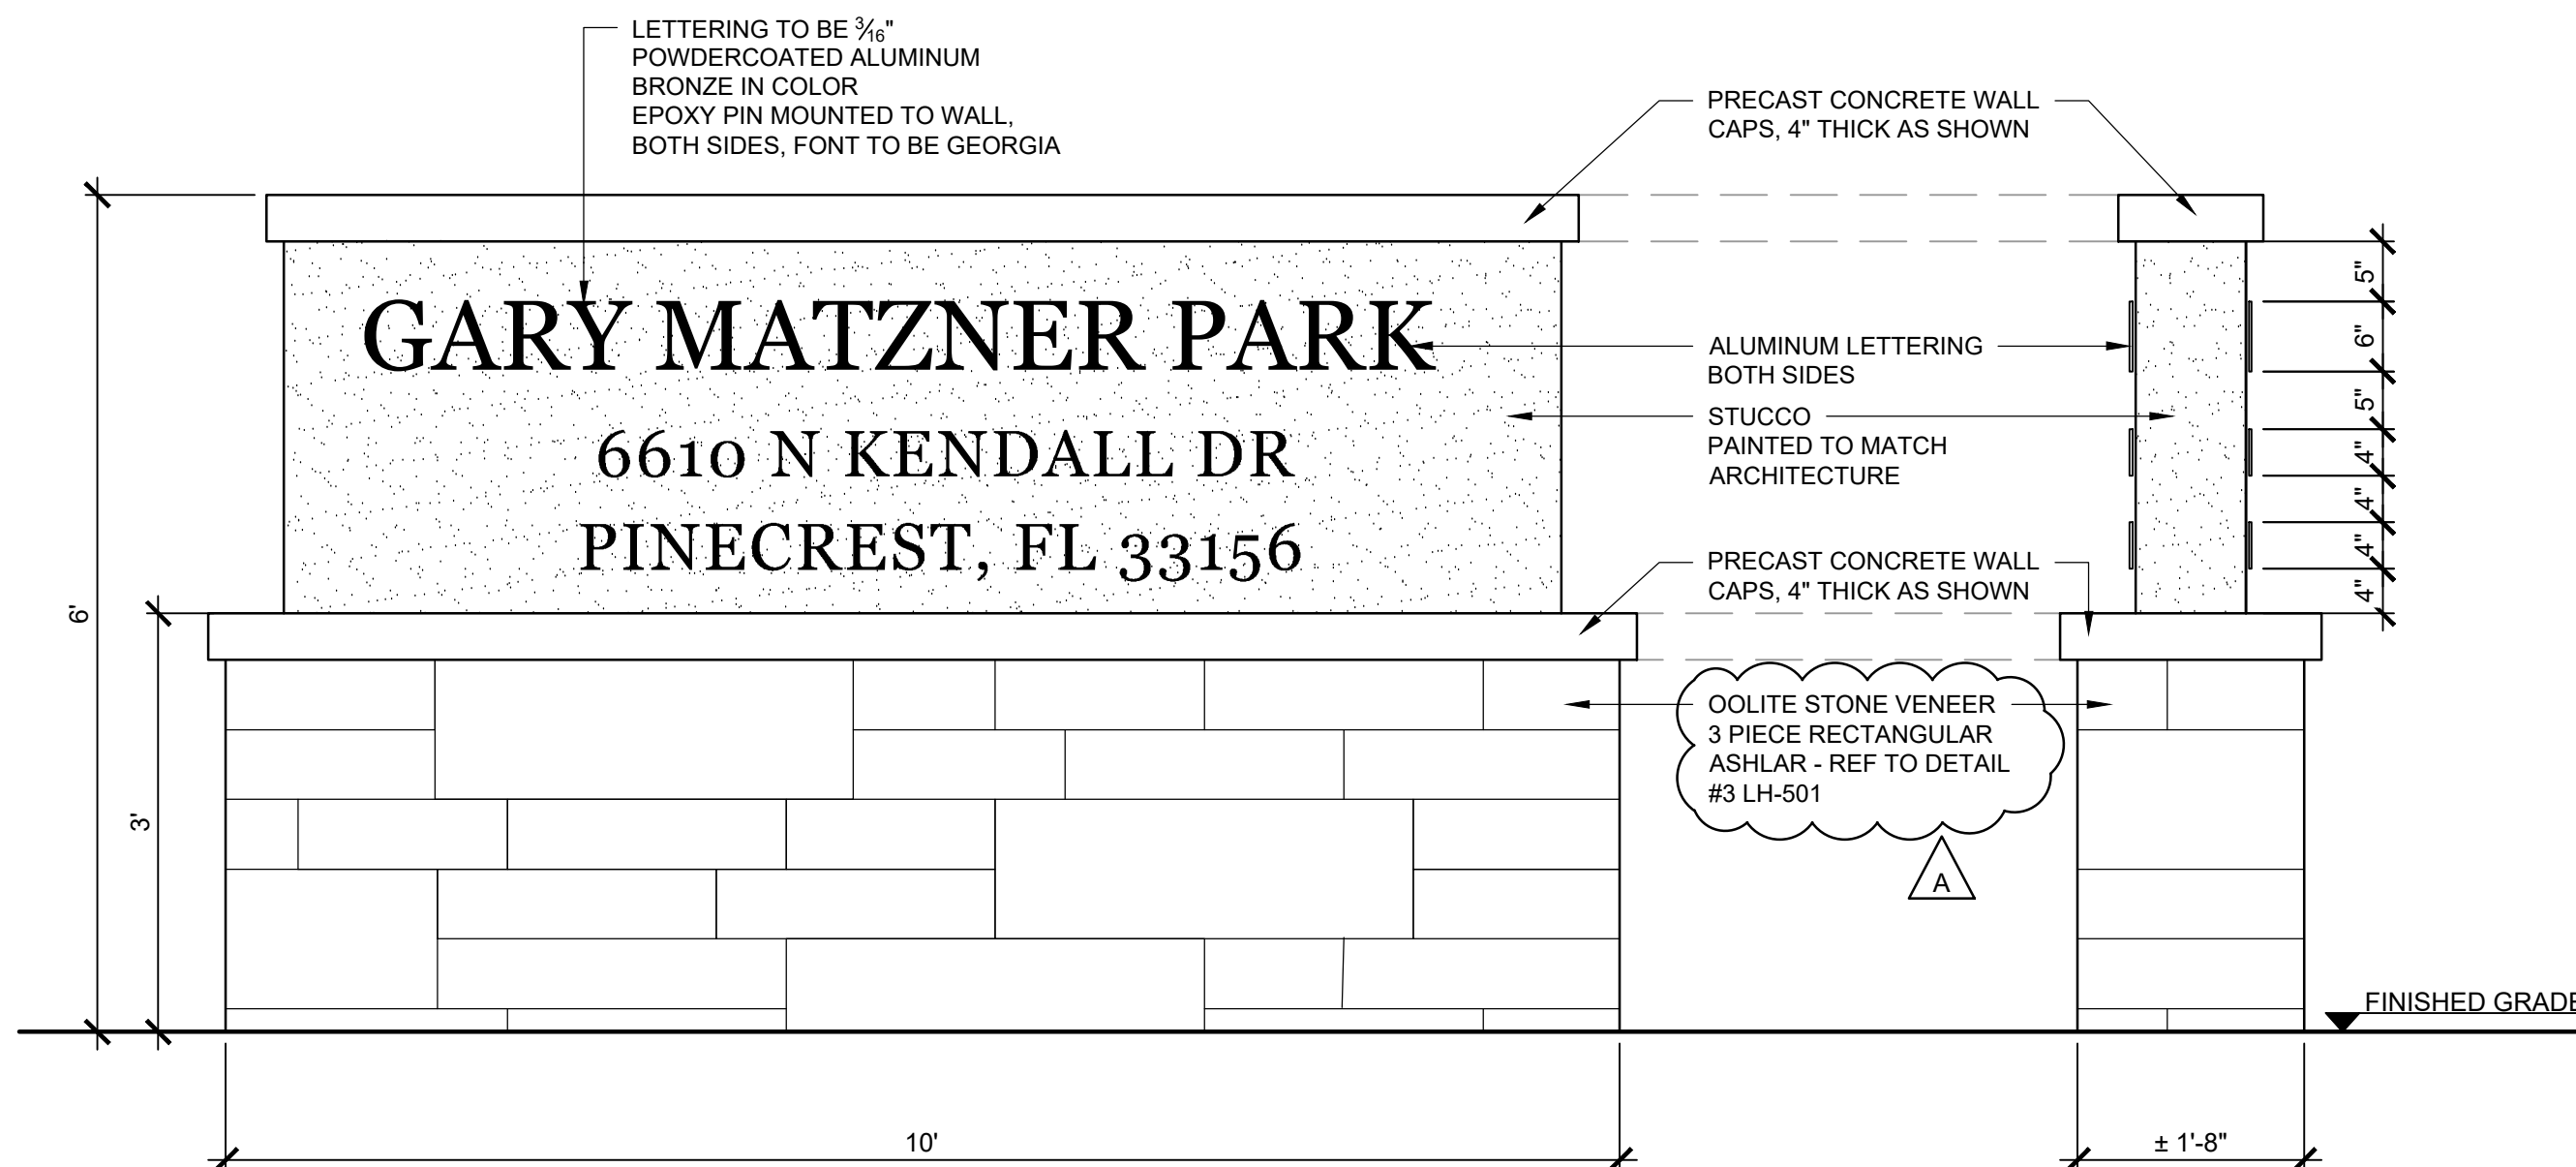

MONUMENT SIGN: ELEVATION

MONUMENT SIGN: SIDE ELEVATION

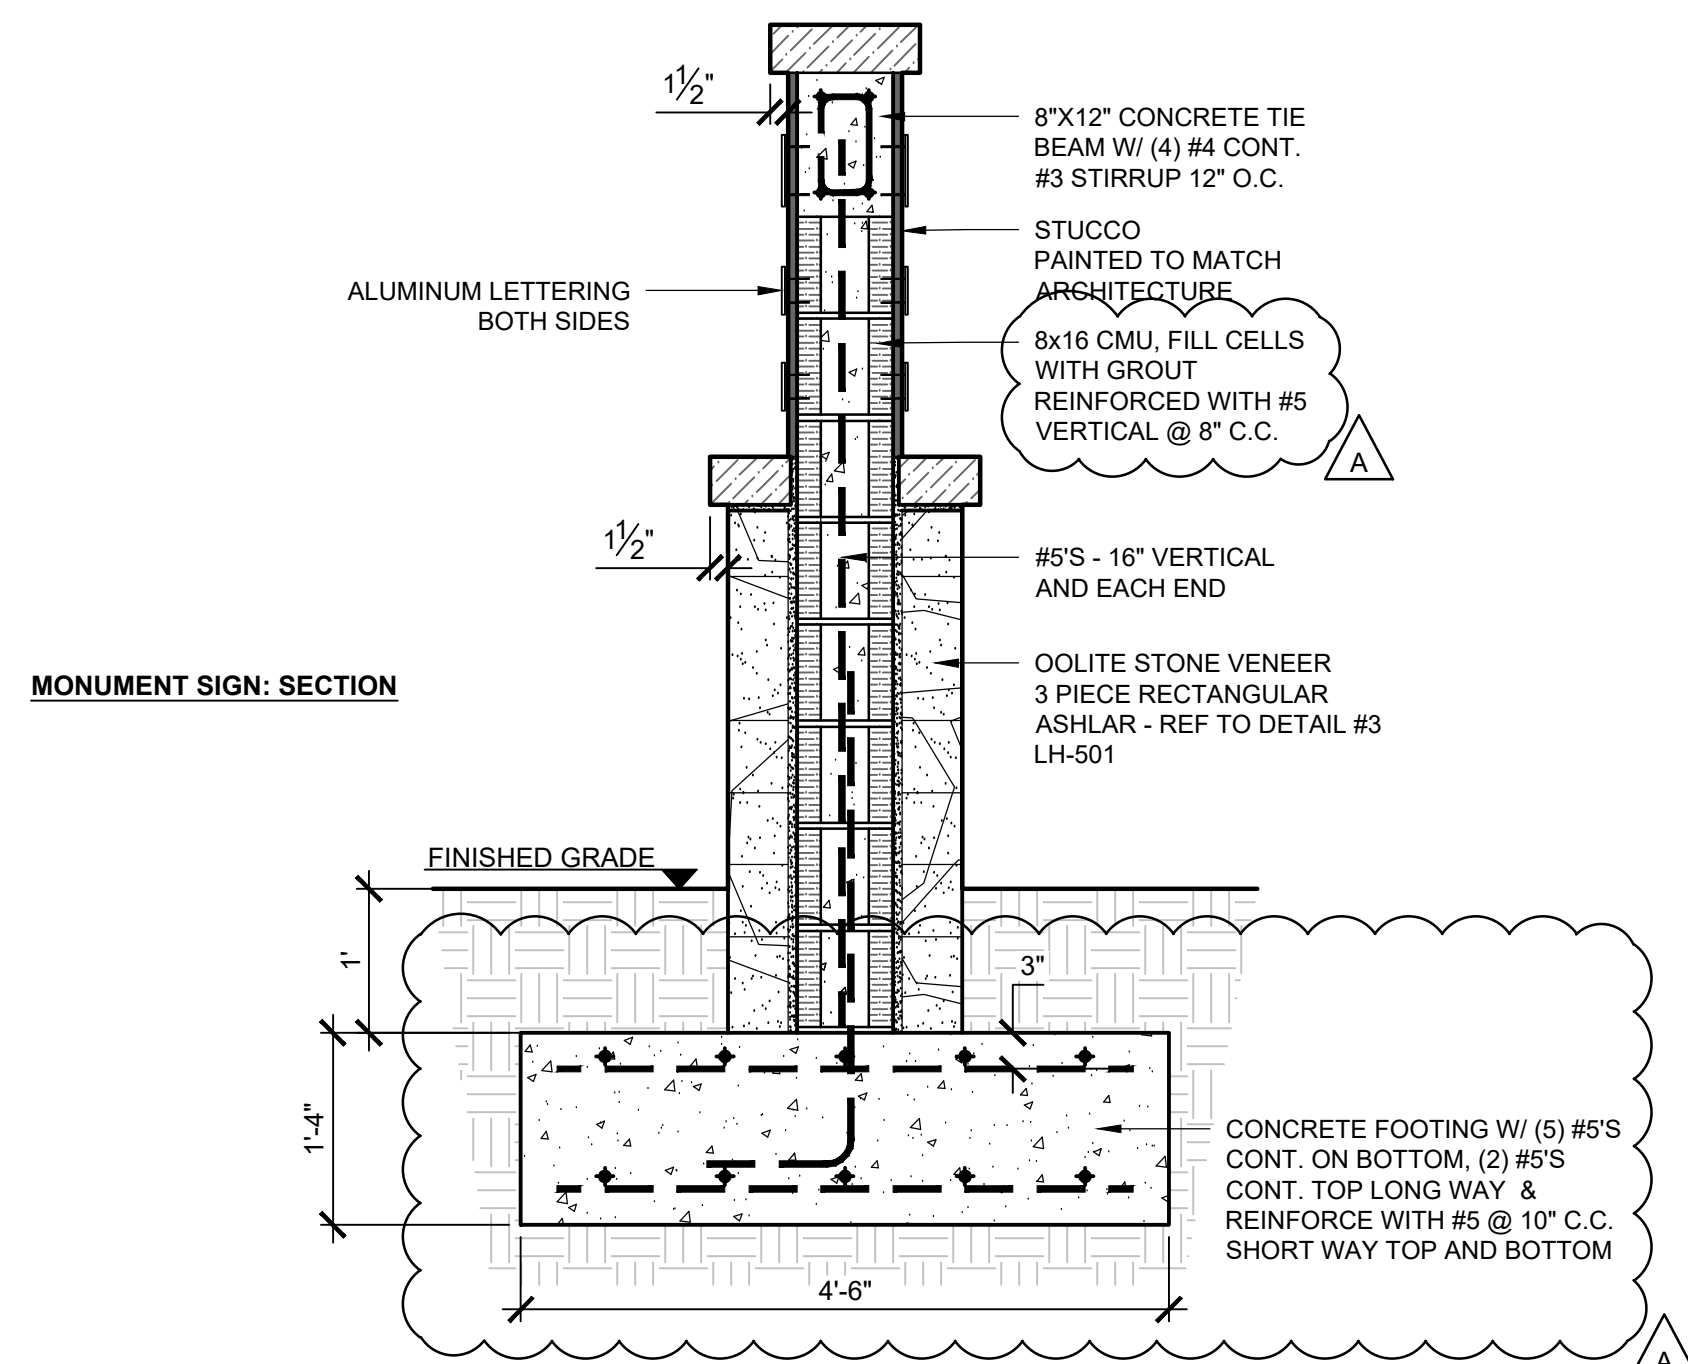

MONUMENT SIGN: SECTION

1 MONUMENT SIGN

1

ELEVATION, SECTION

SCALE: 3/4"=1'-0"

PROJECT LEAD & CIVIL ENGINEERING:



301 EAST ATLANTIC BLVD.
POMPAHO BEACH, FL 33060
PH: (954) 788-3400
Florida Engineering Business License: CA7928
Florida Surveyor and Mapper Business License: LB6860
Florida Landscape Architecture Business License: LC26000457

LANDSCAPE ARCHITECT:



801 INTERNATIONAL PARKWAY
LAKE MARY, FL 32746
407.871.9807
MKSSTUDIOS.COM

ARCHITECT:



WANNEMACHER, JENSEN ARCHITECTS
815 NORTHWEST 57 AVE. SUITE 219
MIAMI, FLORIDA 33126
727-822-5568
WJARC.COM AA0002277

MECHANICAL, PLUMBING, & ELECTRICAL ENGINEERING:



5301 WATERFORD DISTRICT DR.
SUITE 750
954-421-1944
SGMENGINEERING.COM CA-00006208

REVISIONS		
NO.	DESCRIPTION	DATE
	ISSUED FOR BUILDING PERMIT	11/21/2024
	REVISED FOR BUILDING PERMIT	01/10/2025
	BID ADDENDUM DETAILS	05/16/2025
A	SUB #6 - DETAIL #3	10/29/2025
B	MONUMENT SIGN PERMIT	08/27/2026

ISSUE DATE: 05/16/2025
DESIGNED BY: CP
DRAWN BY: CP
CHECKED BY: YP, AA



Aida M. Albaisa, P.E.
Lic. 45130

CLIENT
VILLAGE OF PINECREST
PINECREST PARKS & RECREATION



PROJECT

GARY MATZNER PARK

SHEET TITLE

ADDITIONAL HARDSCAPE DETAILS

SHEET NUMBER
LH-501

KEITH PROJECT NUMBER
13861.00

STATUS: CONSTRUCTION DOCUMENTS