TEMPORARY FENCE CONSTRUCTION

1. FENCES MAY BE CONSTRUCTED WITHOUT A TOP AND BOTTOM RAIL.

2. GATES MUST REMAIN IN GOOD WORKING ORDER AND MUST BE CLOSED AND SECURED DURING NON-WORKING HOURS.

3. GATES SHALL BE CONSTRUCTED SO THAT THEY SWING IN TOWARDS THE CONSTRUCTION SITE.

4. GATES MUST BE CONSTRUCTED WITH THE SAME DESIGN CHARACTERISTICS AS THE TEMPORARY CONSTRUCTION FENCE.

5. DARK GREEN FABRIC SCREEN SHALL BE ANCHORED IN EACH GROMMET WITH ZIP TIES.

6. FABRIC WEIGHT SHALL MEET OR EXCEED FIVE AND THREE-TENTHS (5.3) OUNCES PER SQUARE YARD. FABRIC SHALL HAVE A THREE-PLY REINFORCED HEM ON TOP AND BOTTOM WITH BRASS GROMMETS EVERY 12".

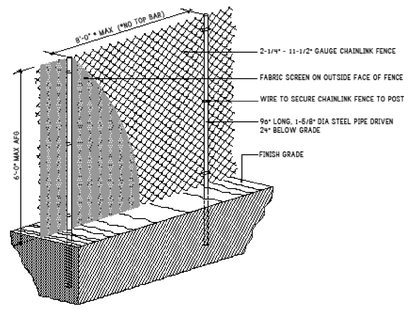

VILLAGE OF PINECREST — **TEMPORARY CONSTRUCTION FENCE**

Revised 5.24.23

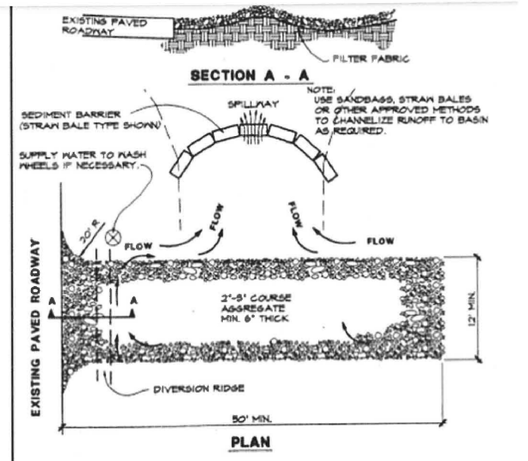

NOTES:
1. THE ENTRANCE SHALL BE MAINTAINED IN A CONDITION THAT WILL PREVENT TRACKING OR FLOWING OF SEDIMENT ONTO PUBLIC RIGHTS-OF-WAY. THIS MAY REQUIRE TOP DRESSING, REPAIR AND/OR CLEANOUT OF ANY MEASURES USED TO TRAP SEDIMENT.
2. WHEN NECESSARY, WHEELS SHALL BE CLEANED PRIOR TO ENTRANCE ONTO PUBLIC RIGHT-OF-WAY
3. WHEN WASHING IS REQUIRED, IT SHALL BE DONE ON AN AREA STABLIZED WITH CRUSHED STONE THAT DRAINS INTO AN APPROVED SEDIMENT TRAP OR SEDIMENT BASIN.

Figure 4.3a. Temporary Gravel Construction Entrance

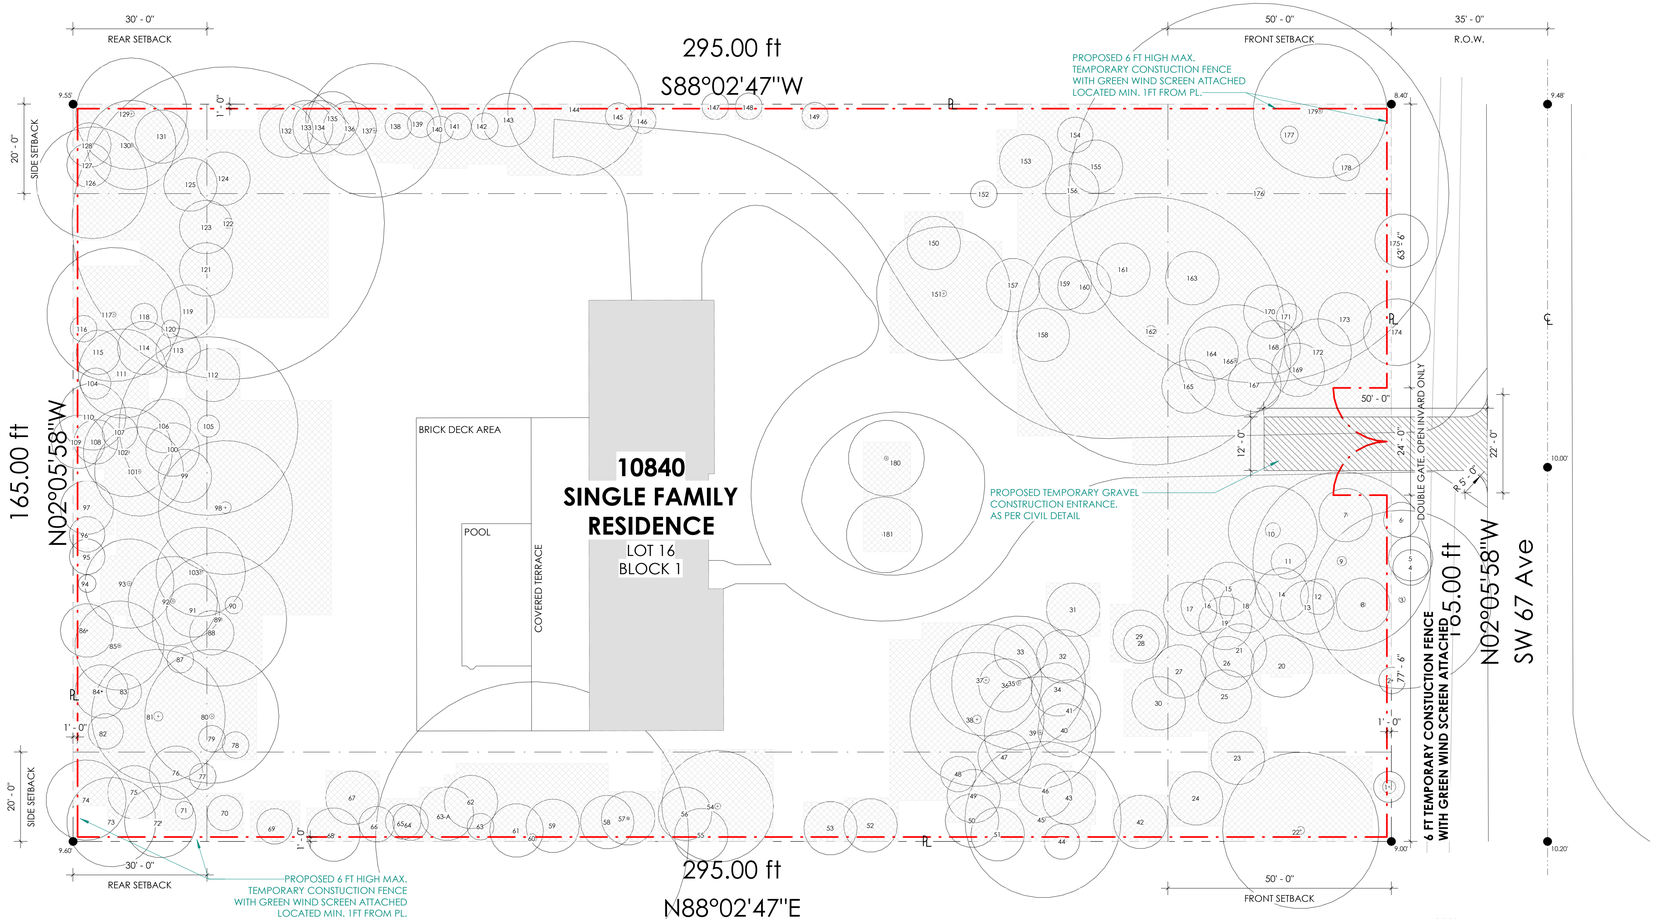

TEMPORARY CONSTRUCTION FENCE

1/16" = 1'-0"

1

MIK ARCHITECTURE

MIK ARCHITECTURE LLC
MATIAS DAROCH
AR-100480
1395 CORAL WAY, SUITE 202
MIAMI, FLORIDA 33145
T: 786 708-0860
hello@mikarch.com

AGD DEVELOPERS LLC
1395 CORAL WAY, SUITE 202
MIAMI, FLORIDA 33145
T: 786 708-0860
dev.edgardo@gmail.com

NEW CONSTRUCTION
AGD CALISTONE LLC
10840 SW 67 AVE MIAMI, FL 33156

ISSUES
MAY 2025 1ST ISSUED

JOB NO. #084
DRAWN BY NS
CHECKED BY MD
SCALE AS NOTED
FIRM LICENSE AA 26003995
SEAL

STATE OF FLORIDA — MATIAS DAROCH — AR 100480 — REGISTERED ARCHITECT

Digitally signed by Matias Daroch
Date: 2025.12.10 13:53:22 -05'00'

THIS IS A DIGITALLY SIGNED SHEET. PRINTED COPIES OF THIS DOCUMENT ARE NOT CONSIDERED SIGNED AND SEALED AND THE SIGNATURE MUST BE VERIFIED ON ANY ELECTRONIC COPIES.

THE CONTENT OF THIS SHEET AND ALL OTHER DRAWINGS ISSUED IN THIS SET ARE PROTECTED BY U.S. AND INTERNATIONAL COPYRIGHT LAWS. REPRODUCTION OR USE WITHOUT PROPER WRITTEN CONSENT IS PROHIBITED BY LAW. SEE A-001 FOR DETAILS

SHEET No.

D-101

TEMPORARY FENCE

12/10/2025 1:38:36 PM