
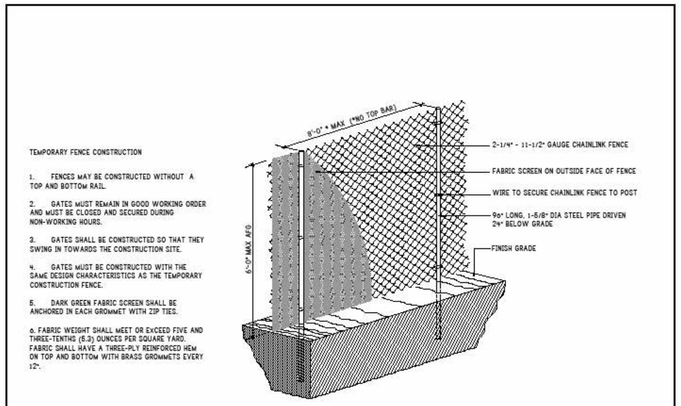


VILLAGE OF PINECREST — **TEMPORARY CONSTRUCTION FENCE**


Revised 5.24.23

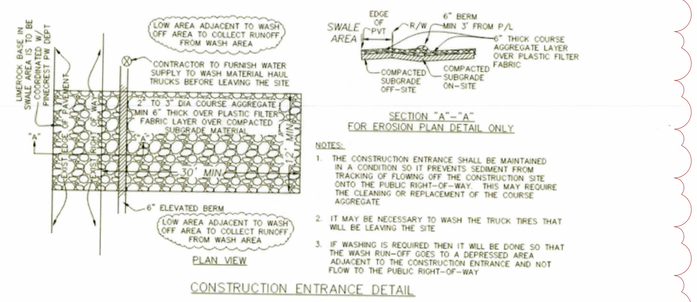

CONSTRUCTION ENTRANCE DETAIL

- ***UNLESS OTHERWISE SPECIFICALLY DIRECTED: NO SIDEWALK IS TO BE REMOVED FOR THE PURPOSE OF INSTALLING THE BALLAST ROCK ENTRANCE***
- ***BALLAST ROCK IS DEFINED AS 2"-3" DIAMETER LIMEROCK AGGREGATE – NO 57# STONE – NO PEA ROCK –***

NOTHING BUT BALLAST ROCK

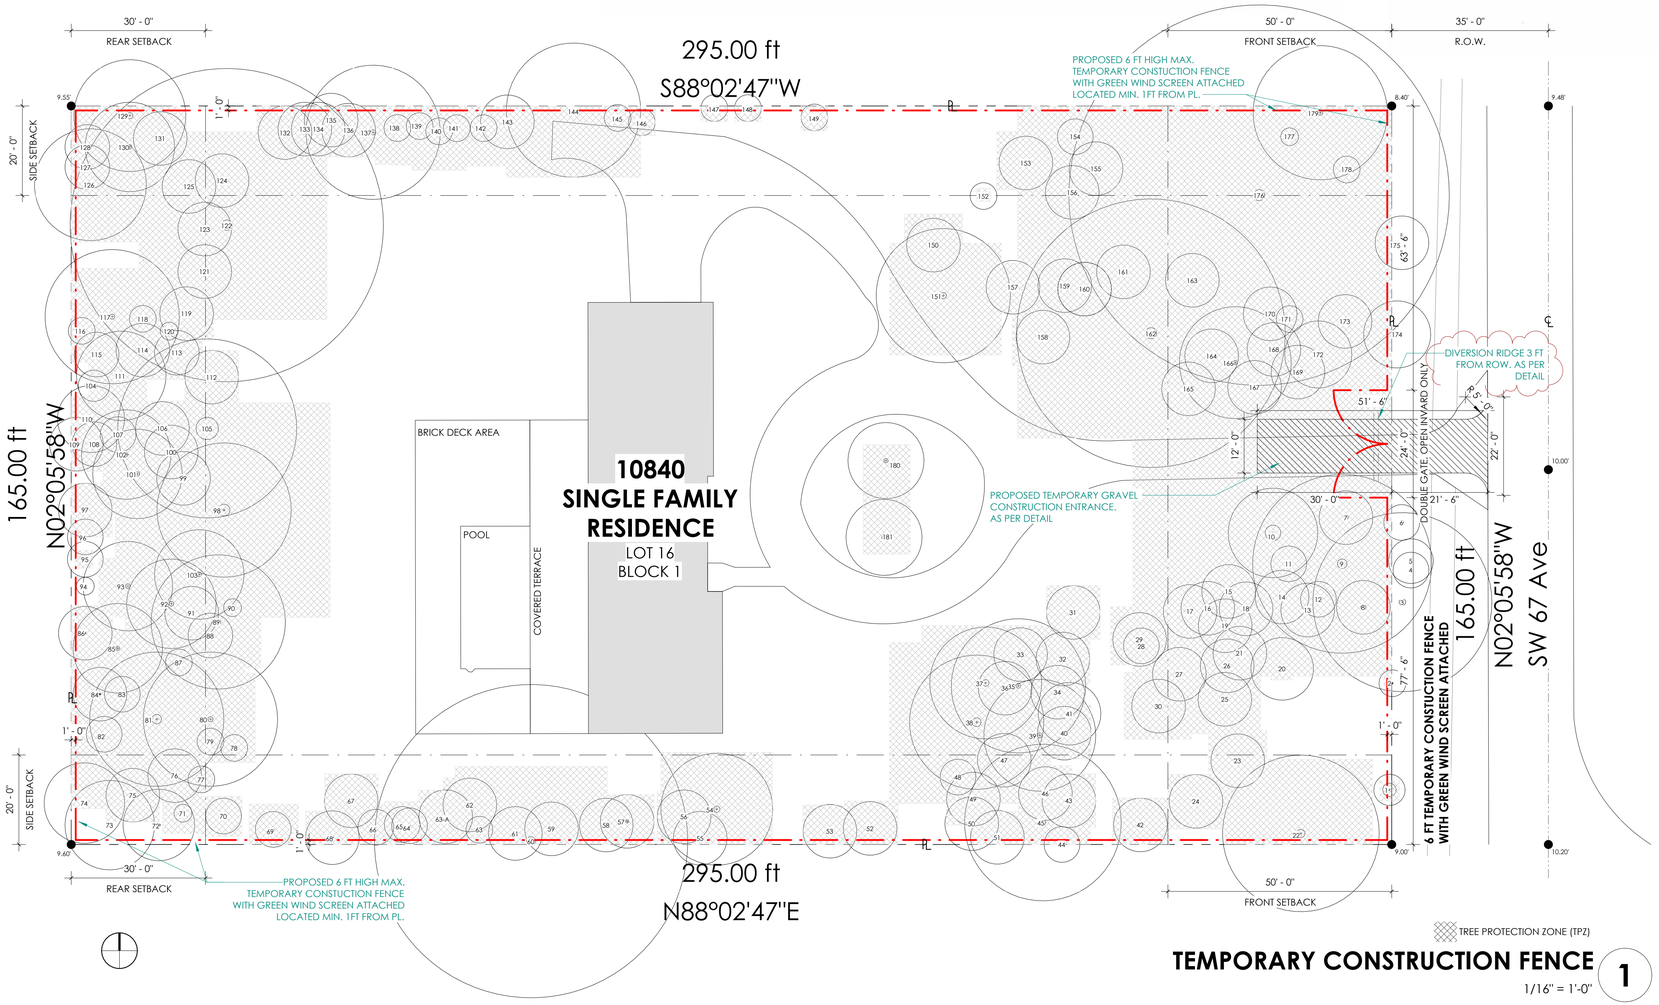

TEMPORARY CONSTRUCTION FENCE 1

1/16" = 1'-0"

MIK ARCHITECTURE
MIK ARCHITECTURE LLC
MATIAS DAROCH
AR-100480
1385 CORAL WAY, SUITE 202
MIAMI, FLORIDA 33145
P: (786) 708-5000
hello@mikarch.com

AGD
AGD DEVELOPERS LLC
1385 CORAL WAY, SUITE 202
MIAMI, FLORIDA 33145
agdmiami.com
developers@agdmiami.com

NEW CONSTRUCTION
AGD CALISTONE LLC
10840 SW 67 AVE MIAMI, FL 33156

ISSUES
2	MAY 2025 2025-01-22	1ST ISSUED Correction

JOB NO.	#084
DRAWN BY	NS
CHECKED BY	MD
SCALE	AS NOTED
FIRM LICENSE	AA 26003995
SEAL	

STATE OF FLORIDA · MATIAS DAROCH · AR 100480 · REGISTERED ARCHITECT

Digitally signed by Matias Daroch
Date: 2026.01.22 09:44:50 -05'00'

THIS IS A DIGITALLY SIGNED SHEET. PRINTED COPIES OF THIS DOCUMENT ARE NOT CONSIDERED SIGNED AND SEALED AND THE SIGNATURE MUST BE VERIFIED ON ANY ELECTRONIC COPIES.

THE CONTENT OF THIS SHEET AND ALL OTHER DRAWINGS ISSUED IN THIS SET ARE PROTECTED BY U.S. AND INTERNATIONAL COPYRIGHT LAW. REPRODUCTION OR USE WITHOUT PROPER WRITTEN CONSENT IS PROHIBITED BY LAW. SEE A-001 FOR DETAILS

SHEET NO.

D-101

TEMPORARY FENCE

1/22/2026 9:41:35 AM 5.3"/25.01.22" Correction