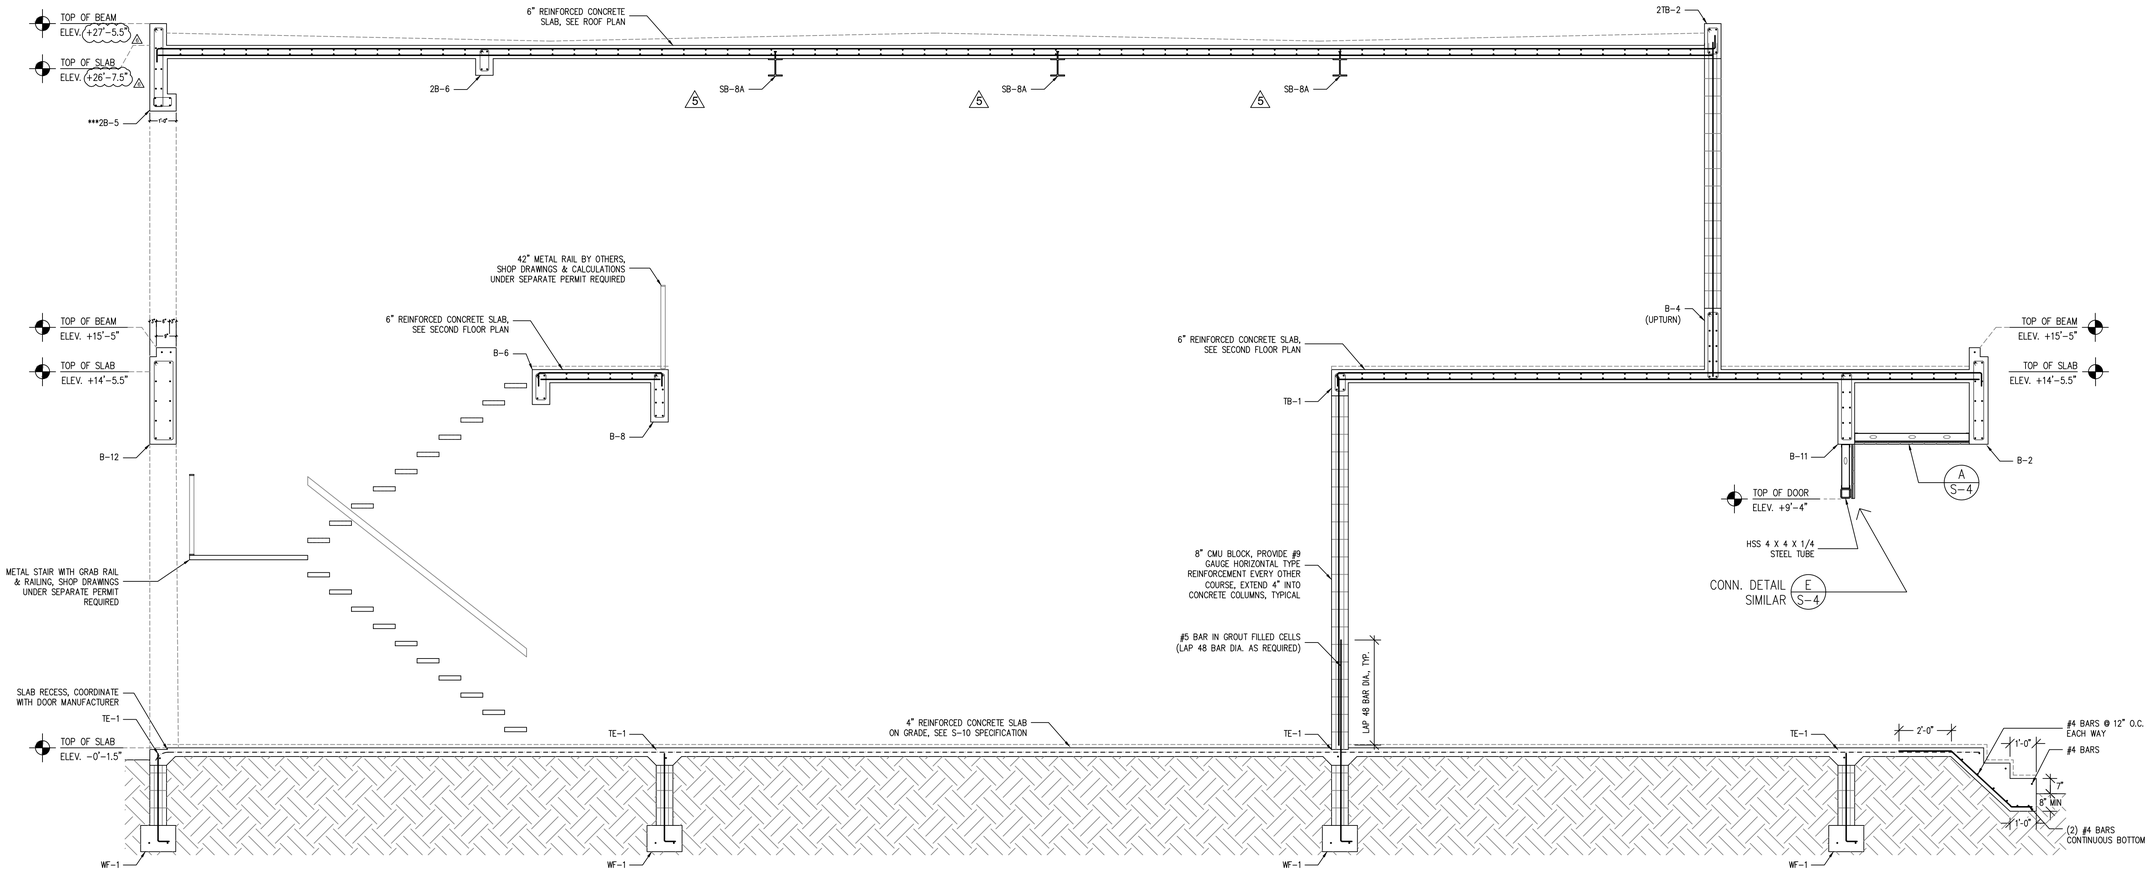

1 S-6 BUILDING SECTION
SCALE: 3/8" = 1'-0"

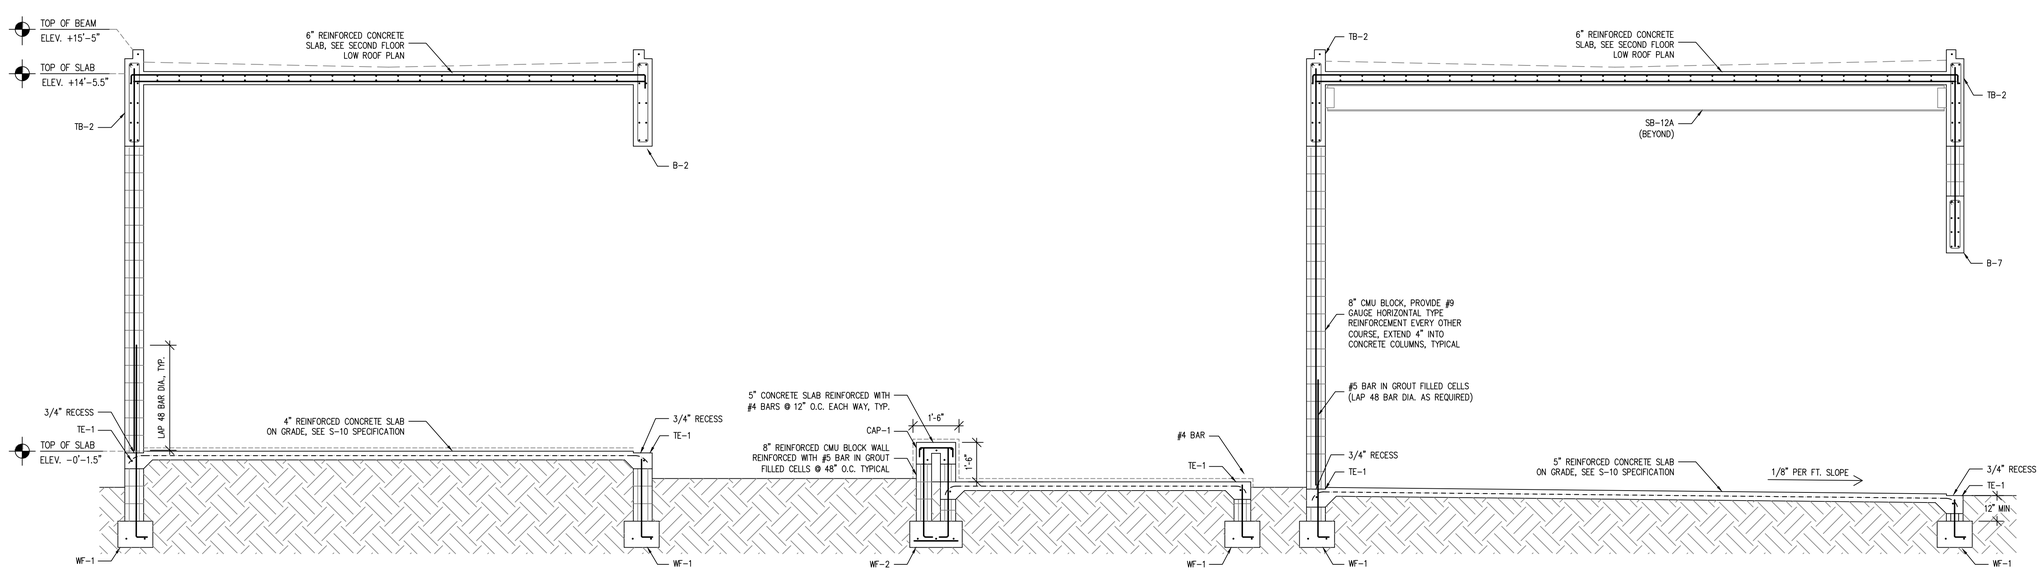

2 S-6 BUILDING SECTION
SCALE: 3/8" = 1'-0"

AlexAllen Studio

AlexAllen Studio Architects PLLC

302 3rd Avenue
Brooklyn, NY 11215
T: (919) 909-0405

info@alexallenstudio.com
www.alexallenstudio.com

PHASE:	REVISION No.	DATE:
100% Issued for Permit	-	03/18/2022
Owner Revision	1	12/12/2022
Owner Revision	2	05/04/2023
-	-	-
-	-	-

100% ISSUED FOR PERMIT

THE STRUCTURAL CONSULTING
9719 South Dixie Hwy. #2
Miami, FL 33156
Ph: 305.609.3652
CA 28548

THOMAS MOE
Digitally signed by THOMAS MOE
Date: 2023.05.19 17:10:27 -04'00'

SEAL

THOMAS HUGO MOE
LICENSE
No. 63863
STATE OF FLORIDA
PROFESSIONAL ENGINEER

PROJECT

PINECREST RESIDENCE
12020 SW 77th Avenue
Pinecrest, FL 33156

OWNER

KEVIN HUBER & MILA KHOMIAK
12020 SW 77th Avenue
Pinecrest, FL 33156

TITLE

BUILDING SECTION

SCALE

PROJECT NUMBER

SHEET

S-6

DATE

03/18/2022

DRAWING NUMBER