



AlexAllen Studio Architects PLLC

302 3rd Avenue
Brooklyn, NY 11215
T: (919) 909-0405


info@alexallenstudio.com
www.alexallenstudio.com

PHASE:	REVISION No.	DATE:
100% Issued for Permit	-	03/18/2022
Revision #1	△	05/02/2022
Owner Revision	△	12/12/2022
Owner Revision	△	05/04/2023

100% ISSUED FOR PERMIT

THM
STRUCTURAL CONSULTING
9719 South Dixie Hwy., #2
Miami, FL 33156
Ph: 305.609.3652
CA 28548

THOMAS MOE
Digitally signed
by THOMAS MOE
Date: 2023.05.19
17:09:39 -04'00'

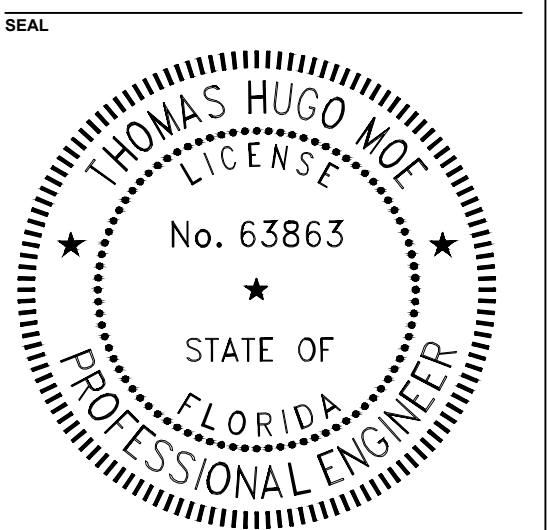

PROJECT
PINECREST RESIDENCE
12020 SW 77th Avenue
Pinecrest, FL 33156

OWNER
KEVIN HUBER & MILA KHOMIAK
12020 SW 77th Avenue
Pinecrest, FL 33156




TITLE
BUILDING SECTION
& SOFFIT DETAILS

SCALE
PROJECT NUMBER


SHEET
DRAWING NUMBER

S-4


DATE
03/18/2022

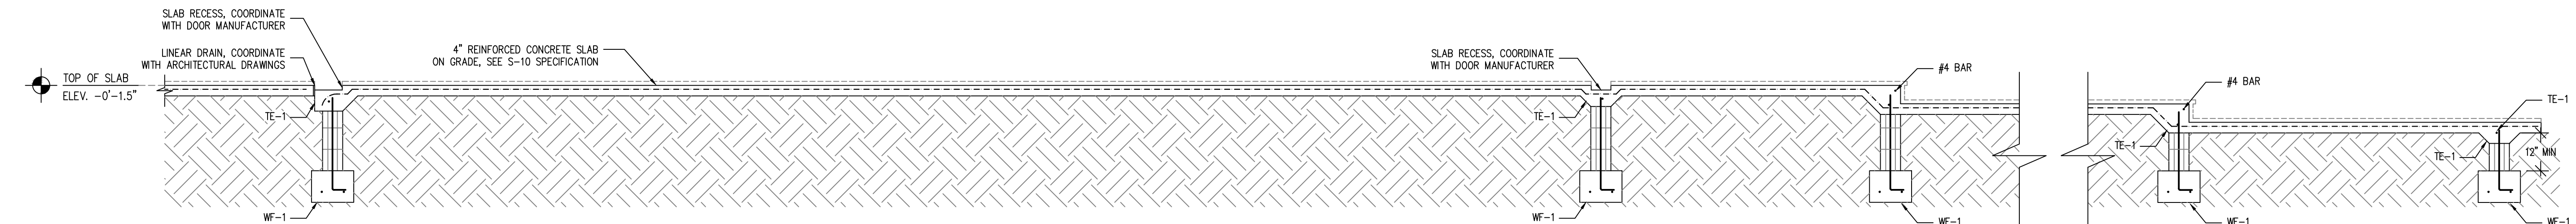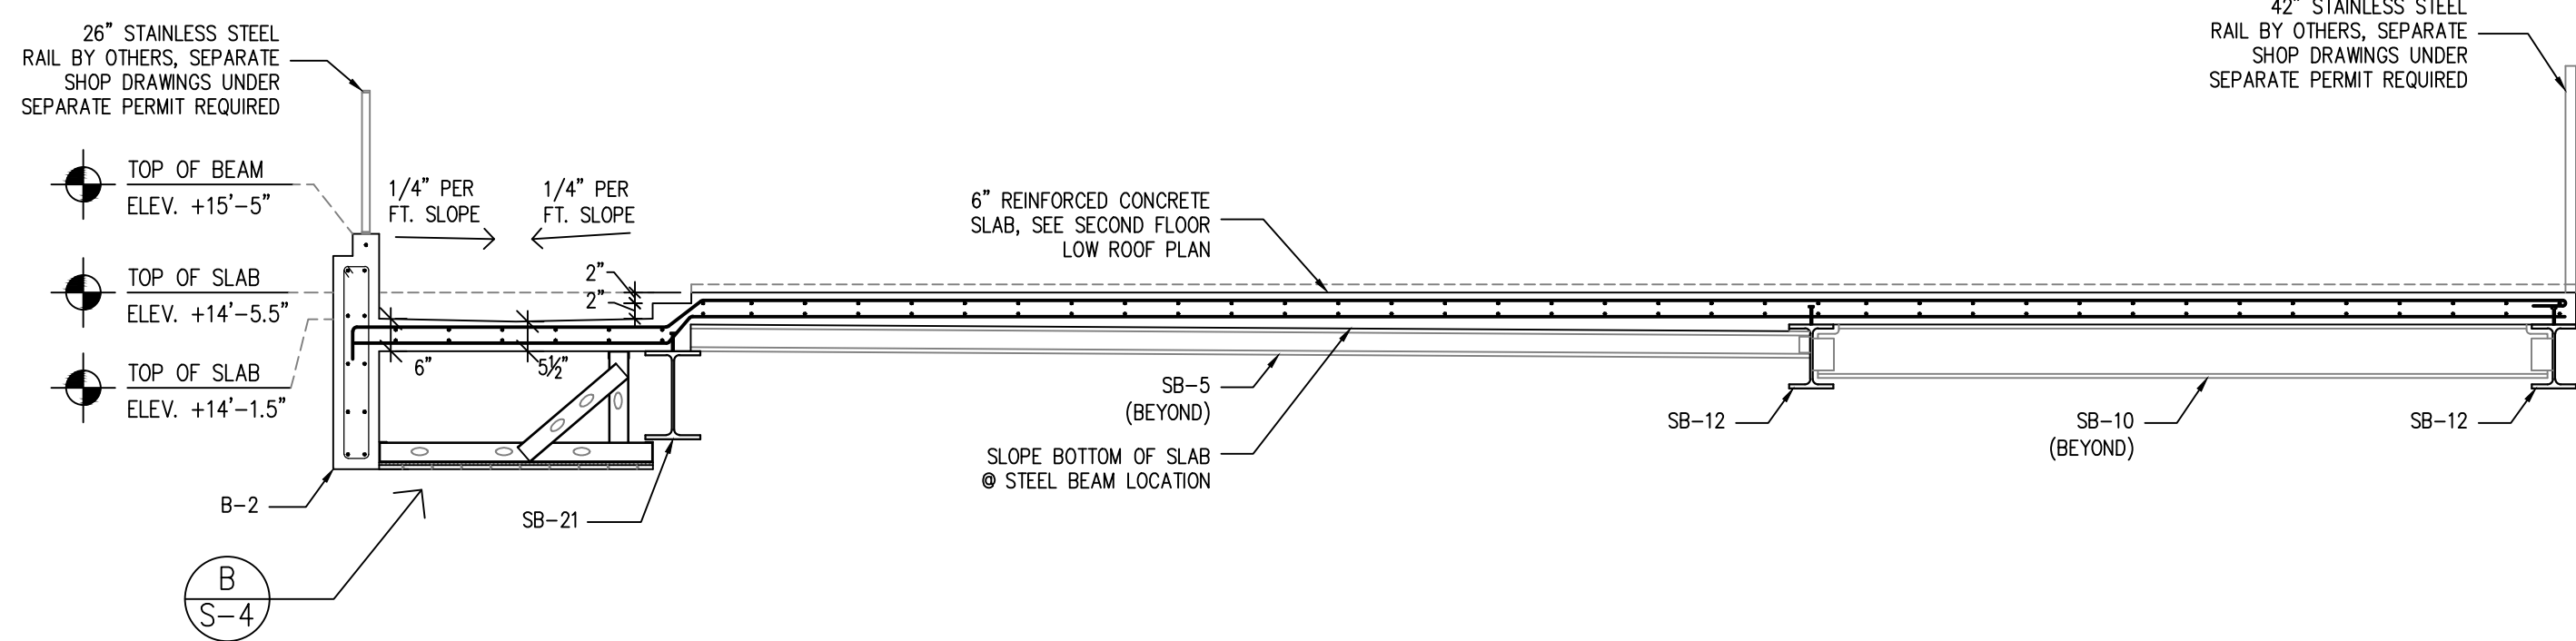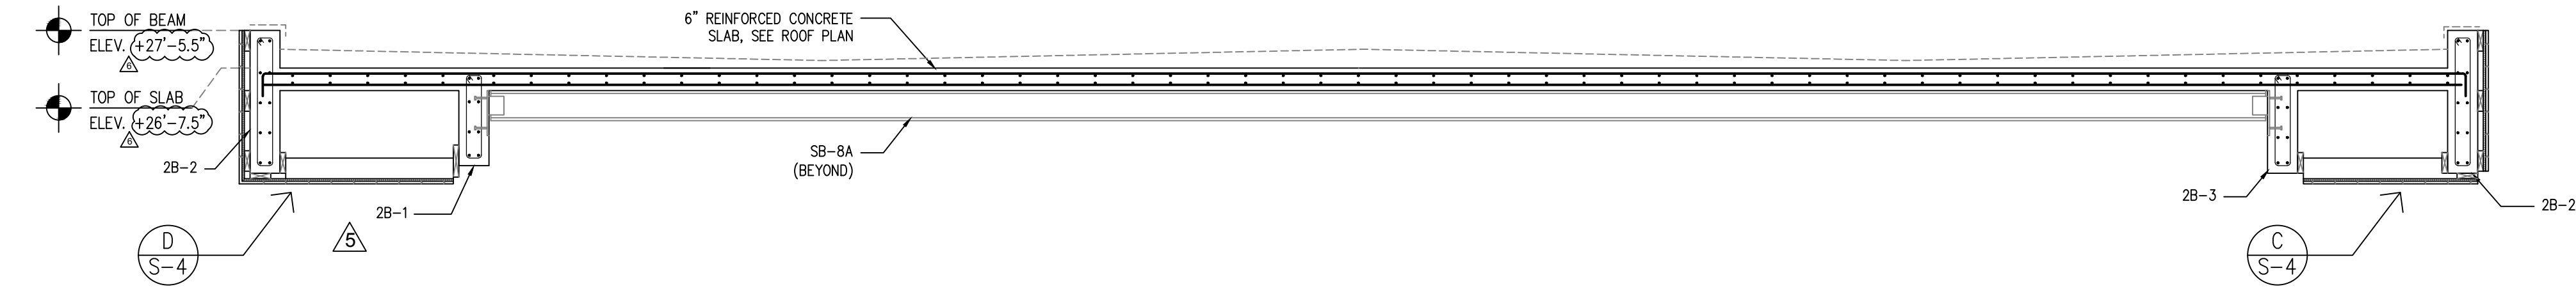


1
S-4
BUILDING SECTION
SCALE: 3/8" = 1'-0"

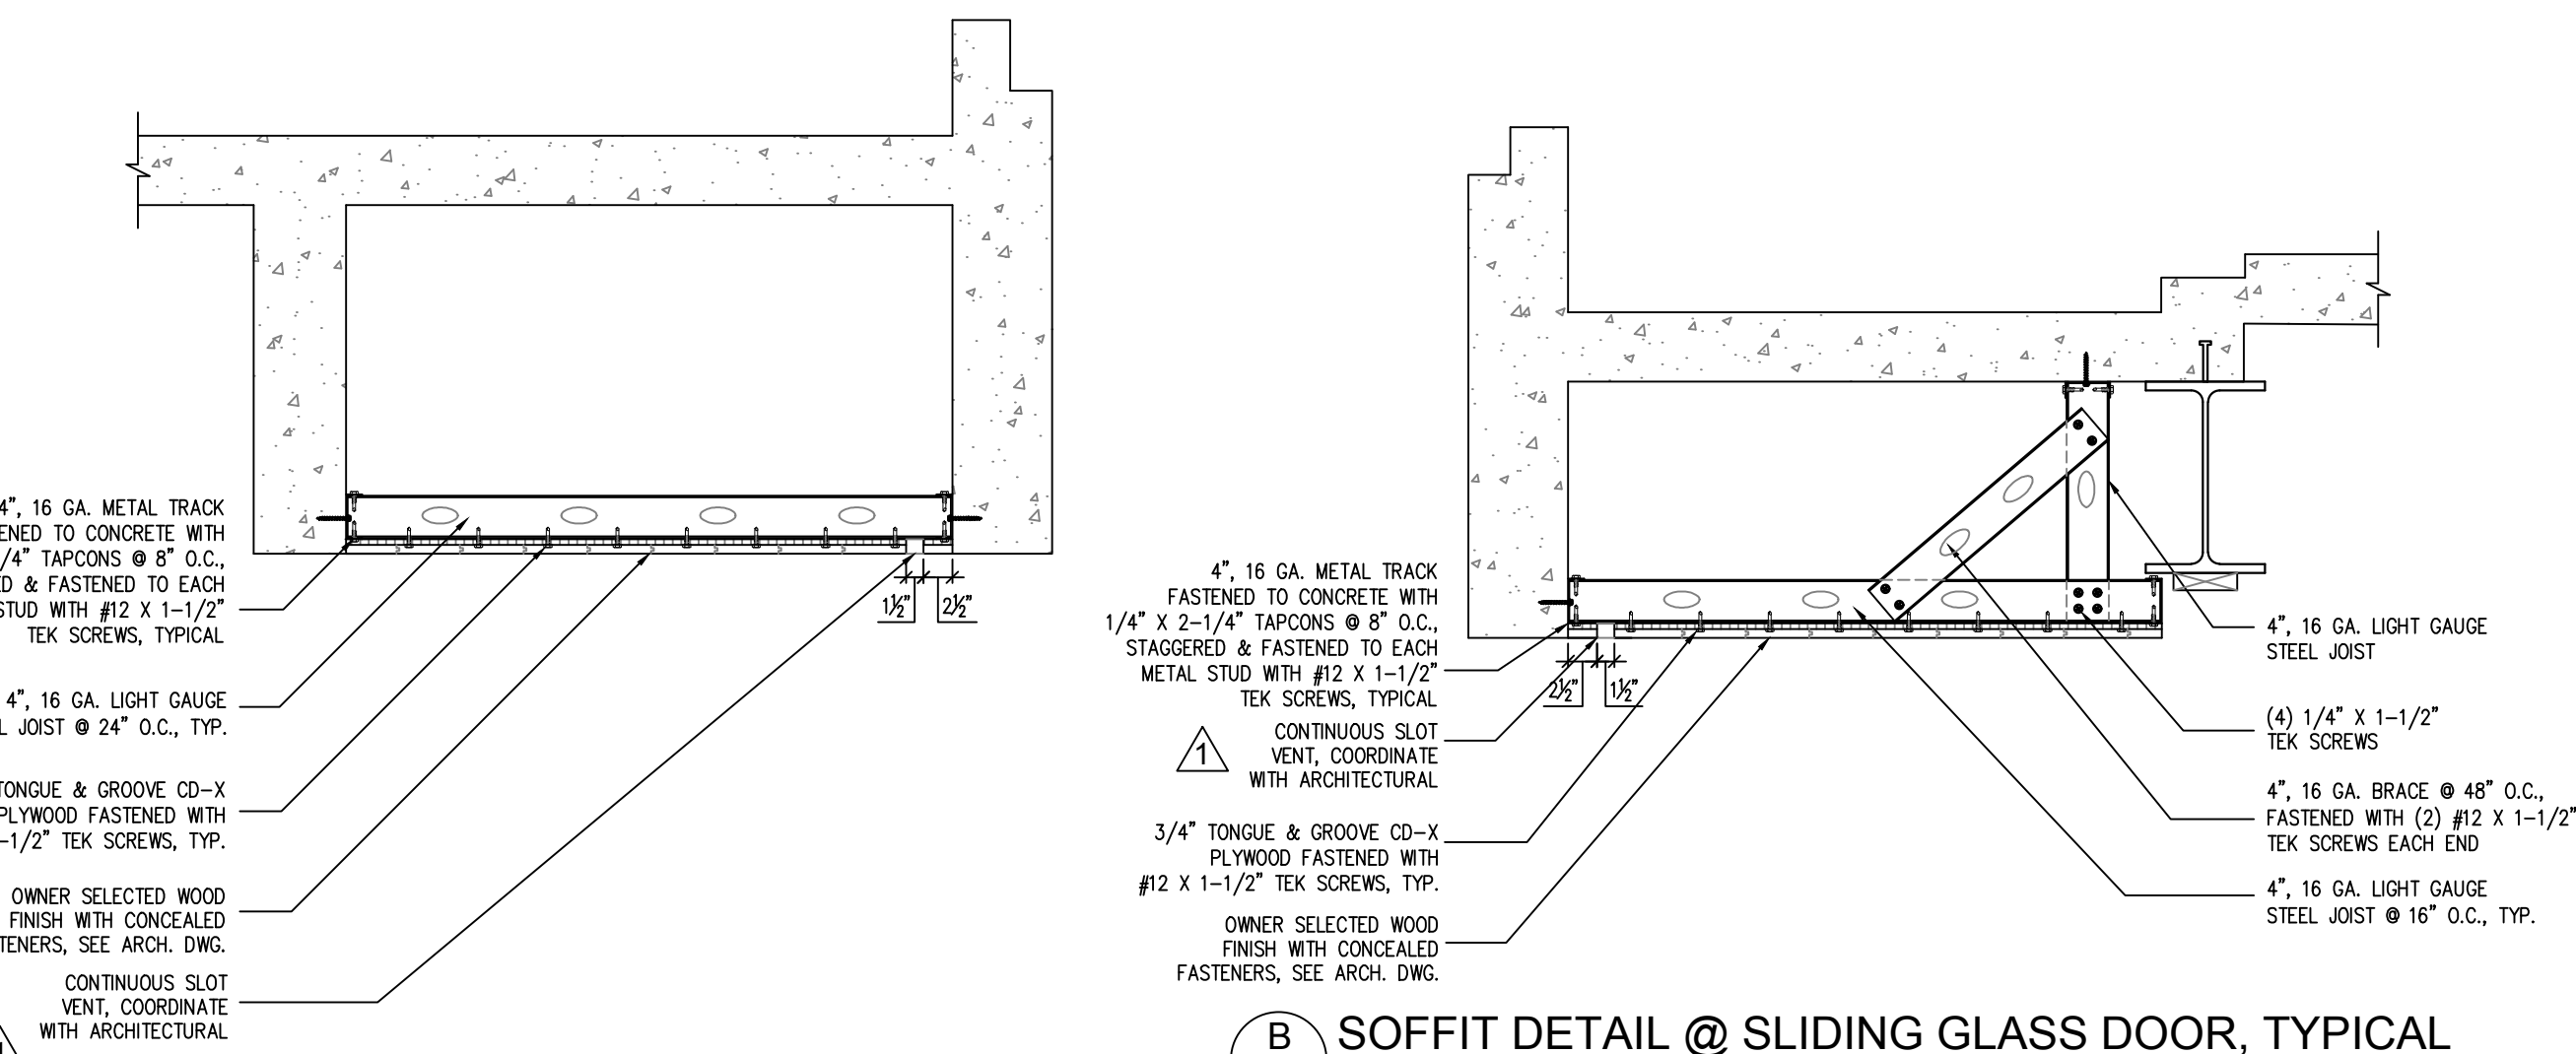

B
S-4
SOFFIT DETAIL @ SLIDING GLASS DOOR, TYPICAL
SCALE: 3/4" = 1'-0"

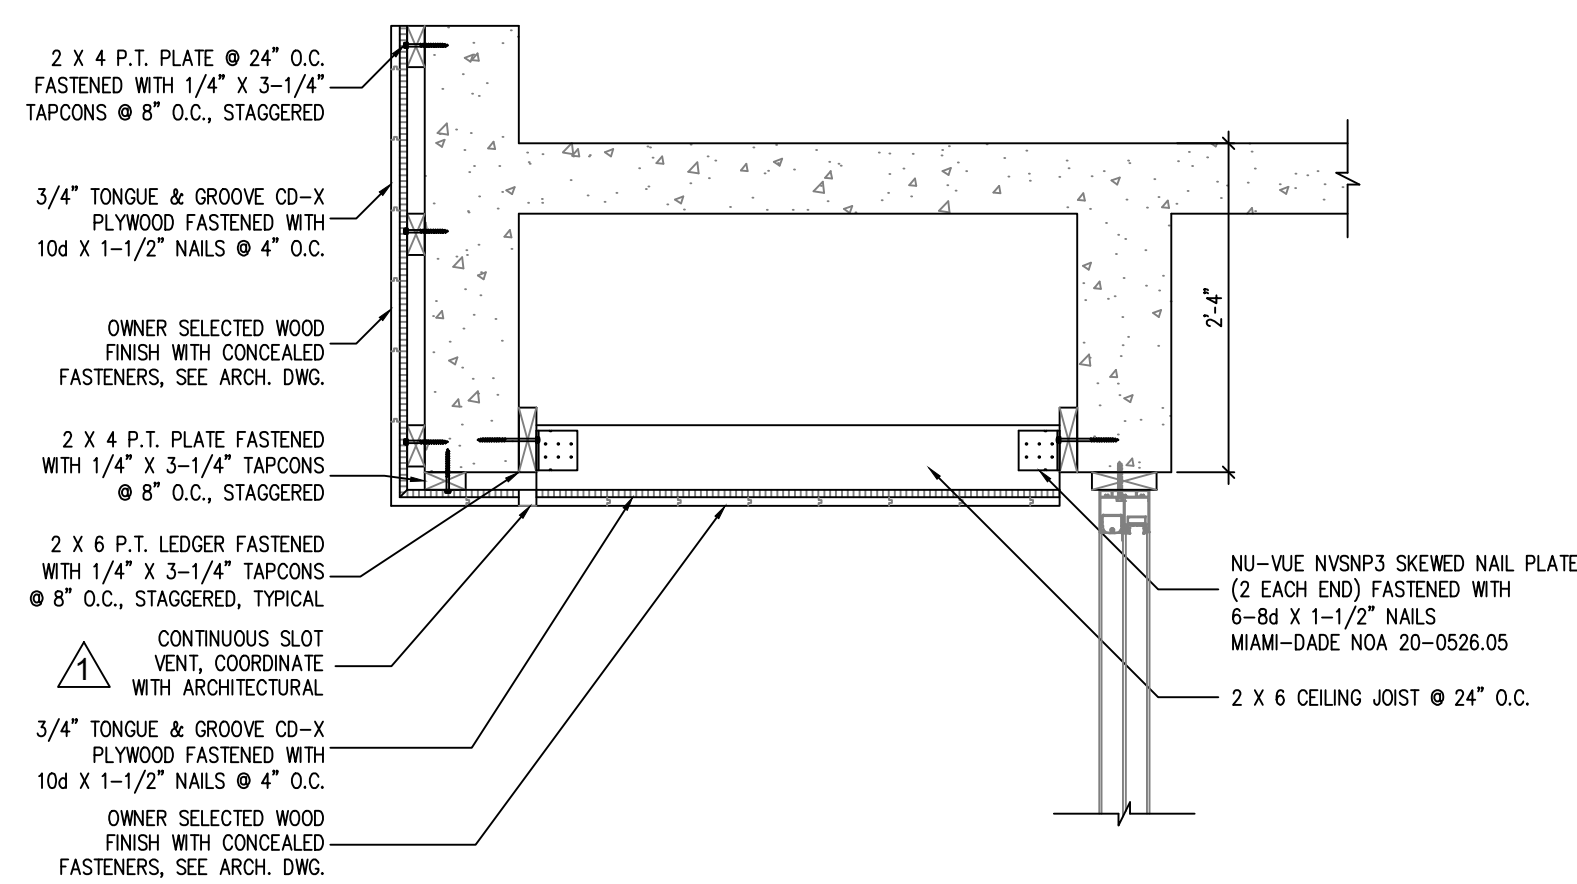

C
S-4
UPPER ROOF SOFFIT DETAIL @ WINDOW, TYPICAL
SCALE: 3/4" = 1'-0"

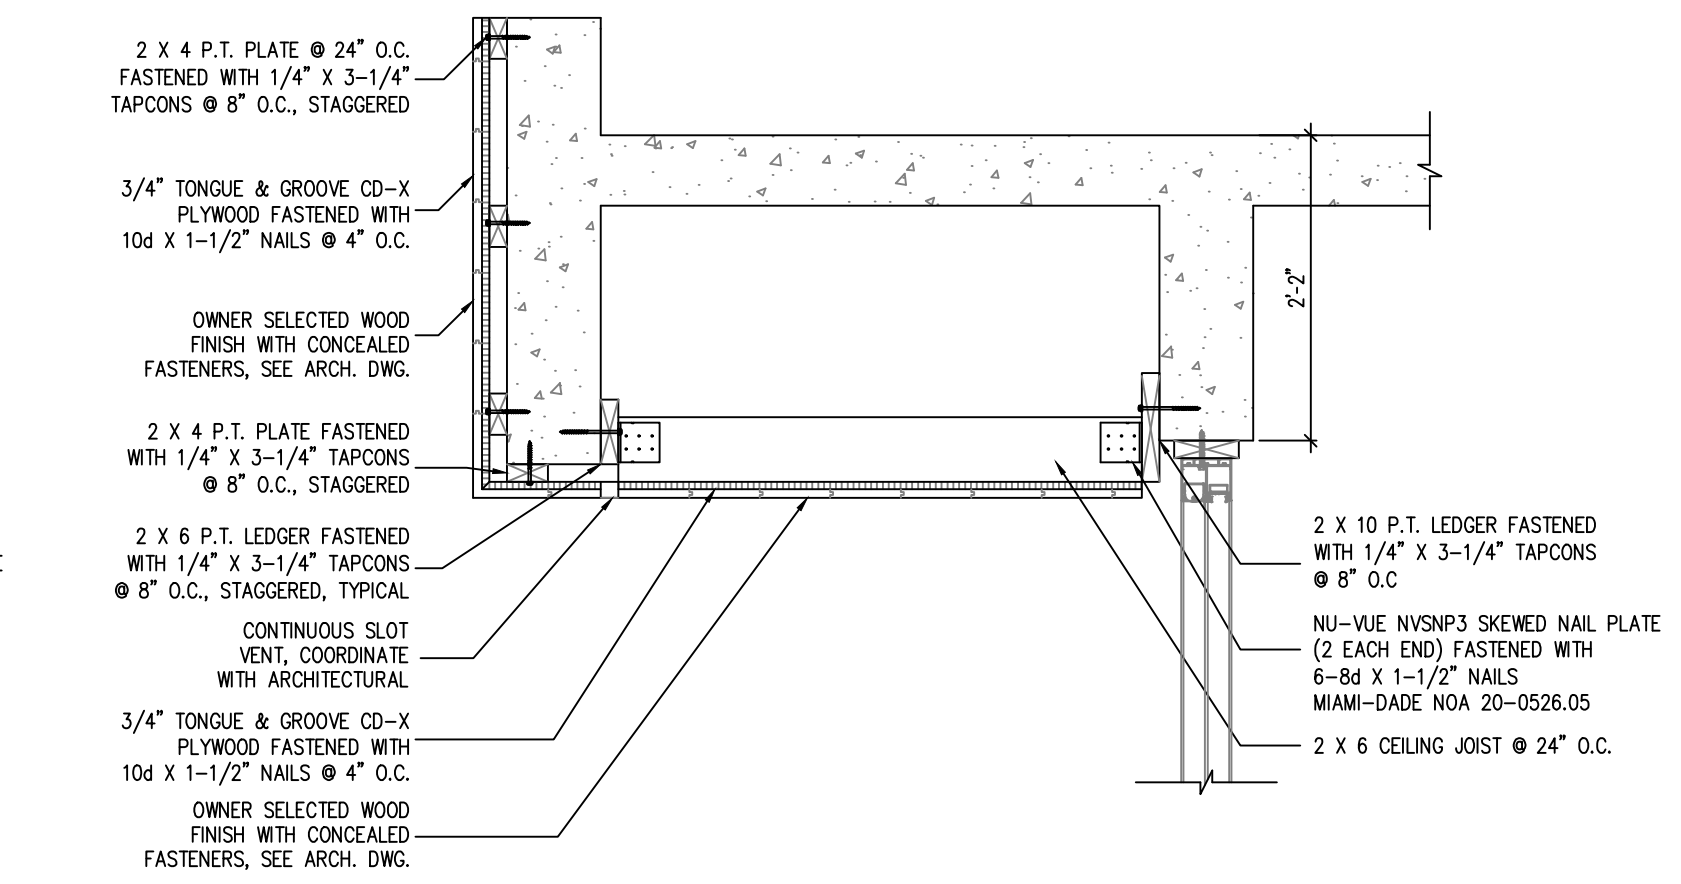

D
S-4
UPPER ROOF SOFFIT DETAIL @ DOOR, TYPICAL
SCALE: 3/4" = 1'-0"

A
S-4
SOFFIT DETAIL @ FIRST FLOOR, TYPICAL
SCALE: 3/4" = 1'-0"