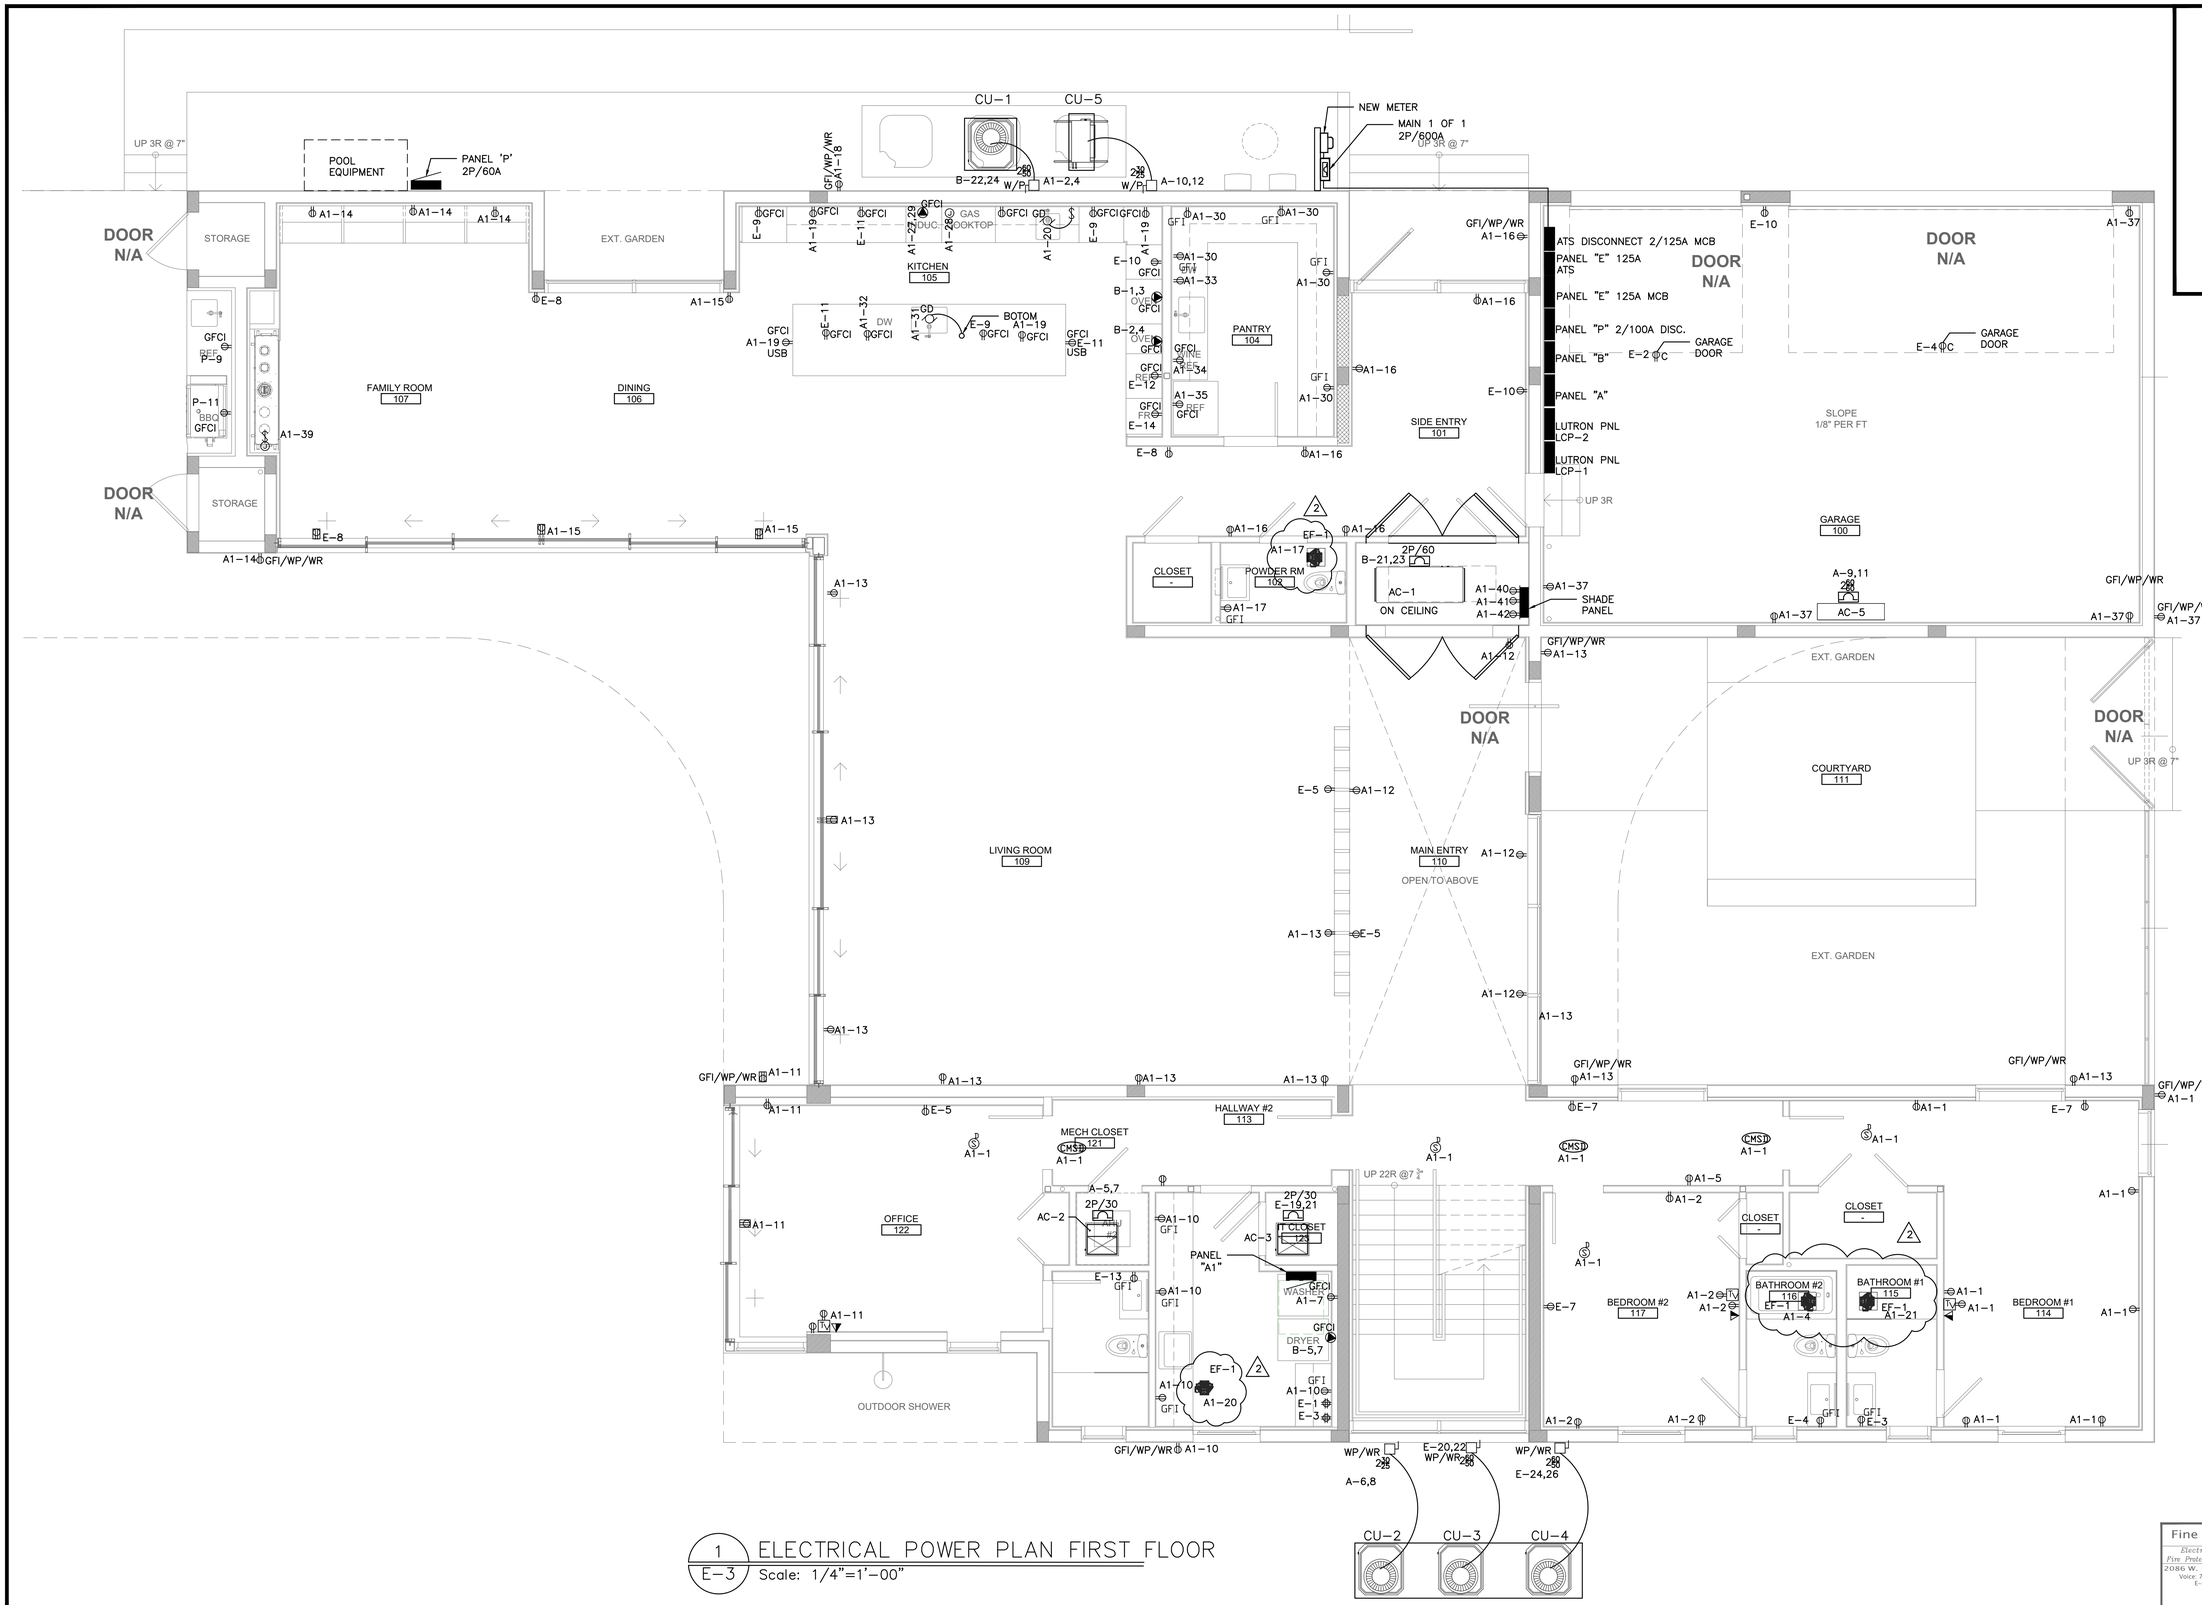

1 ELECTRICAL POWER PLAN FIRST FLOOR
E-3 Scale: 1/4"=1'-00"

Fine Line Engineers Inc.
Electrical, Mechanical, Plumbing, Fire Protection, Construction, Administration, Services
2089 WEST 76TH STREET, HIALEAH, FLORIDA, 33016
Tel: 786-953-4901
E-mail: cadinfo@flengineers.com

FINE LINE ENGINEERS

REVISION BLOCK

NO.	DATE	DESCRIPTION
1	1/5/26	COORDINATION/NEW ENGINEER
2	2/12/26	COORDINATION/OWNER CHANGES

SUBMITAL BLOCK

NO.	DATE	DESCRIPTION

HUBER RESIDENCE
12020 SW 77th Ave
Pinecrest, Fl 33156

Fine Line Engineers Inc.
Electrical, Mechanical, Plumbing
Fire Protection, Construction Administration
2086 W. 76TH Street Hialeah, Fl. 33016
Voice: 786.953-4901 - Fax: 786.953-4907
E-mail: cadinfo@flengineers.com
GEORGE FREIJO, P.E.
REGISTERED ENGINEER NO. 32578
STATE OF FLORIDA CA#: 29796

©ALL RIGHTS RESERVED
The Fine Engineering, Inc.

E-3

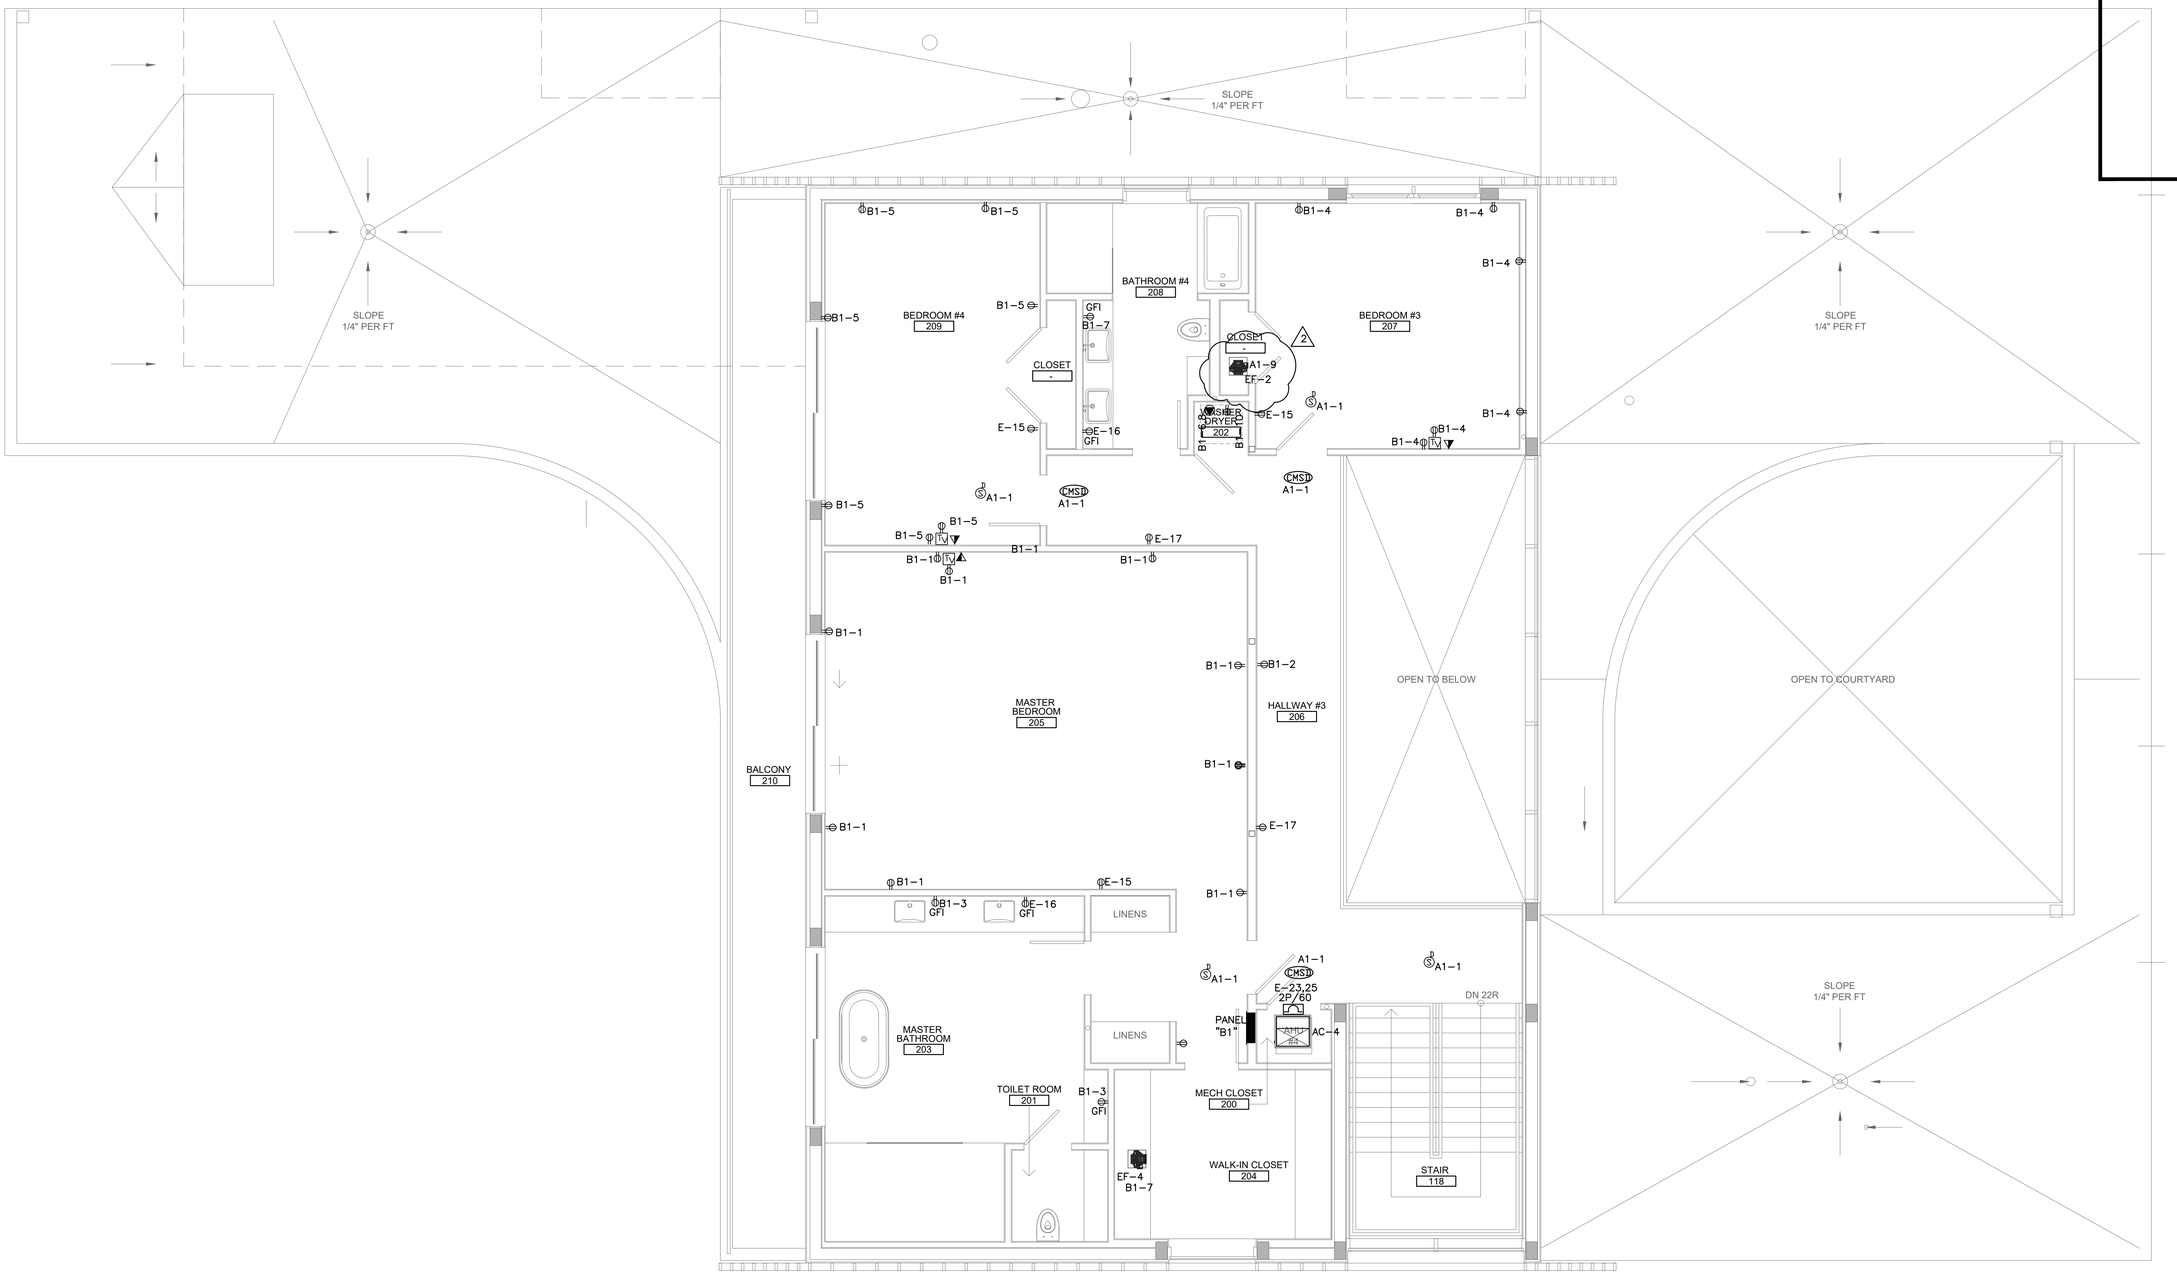

1 E-4 ELECTRICAL POWER PLAN SECOND FLOOR
Scale: 1/4"=1'-00"

Fine Line Engineers Inc.
Electrical, Mechanical, Plumbing, Fire Protection, Construction, Administration, Services
2089 WEST 76TH STREET, HIALEAH, FLORIDA, 33016
Tel: 786-953-4901
E-mail: cadinfo@flengineers.com

FLE DESIGN BY: FINE LINE ENGINEERS

REVISION BLOCK

NO.	DATE	DESCRIPTION
1	1/5/26	COORDINATION/NEW ENGINEER
2	2/12/26	COORDINATION/OWNER CHANGES

SUBMITAL BLOCK

NO.	DATE	DESCRIPTION

HUBER RESIDENCE
12020 SW 77th Ave
Pinecrest, Fl 33156

Fine Line Engineers Inc.
Electrical, Mechanical, Plumbing
Fire Protection, Construction Administration
2086 W. 76TH Street Hialeah, Fl. 33016
Voice: 786.953-4901 - Fax: 786.953-4907
E-mail: cadinfo@flengineers.com
GEORGE FREIJO, P.E.
REGISTERED ENGINEER NO. 32578
STATE OF FLORIDA CA#: 29796

©ALL RIGHTS RESERVED
The Fine Engineers, Inc.

E-4