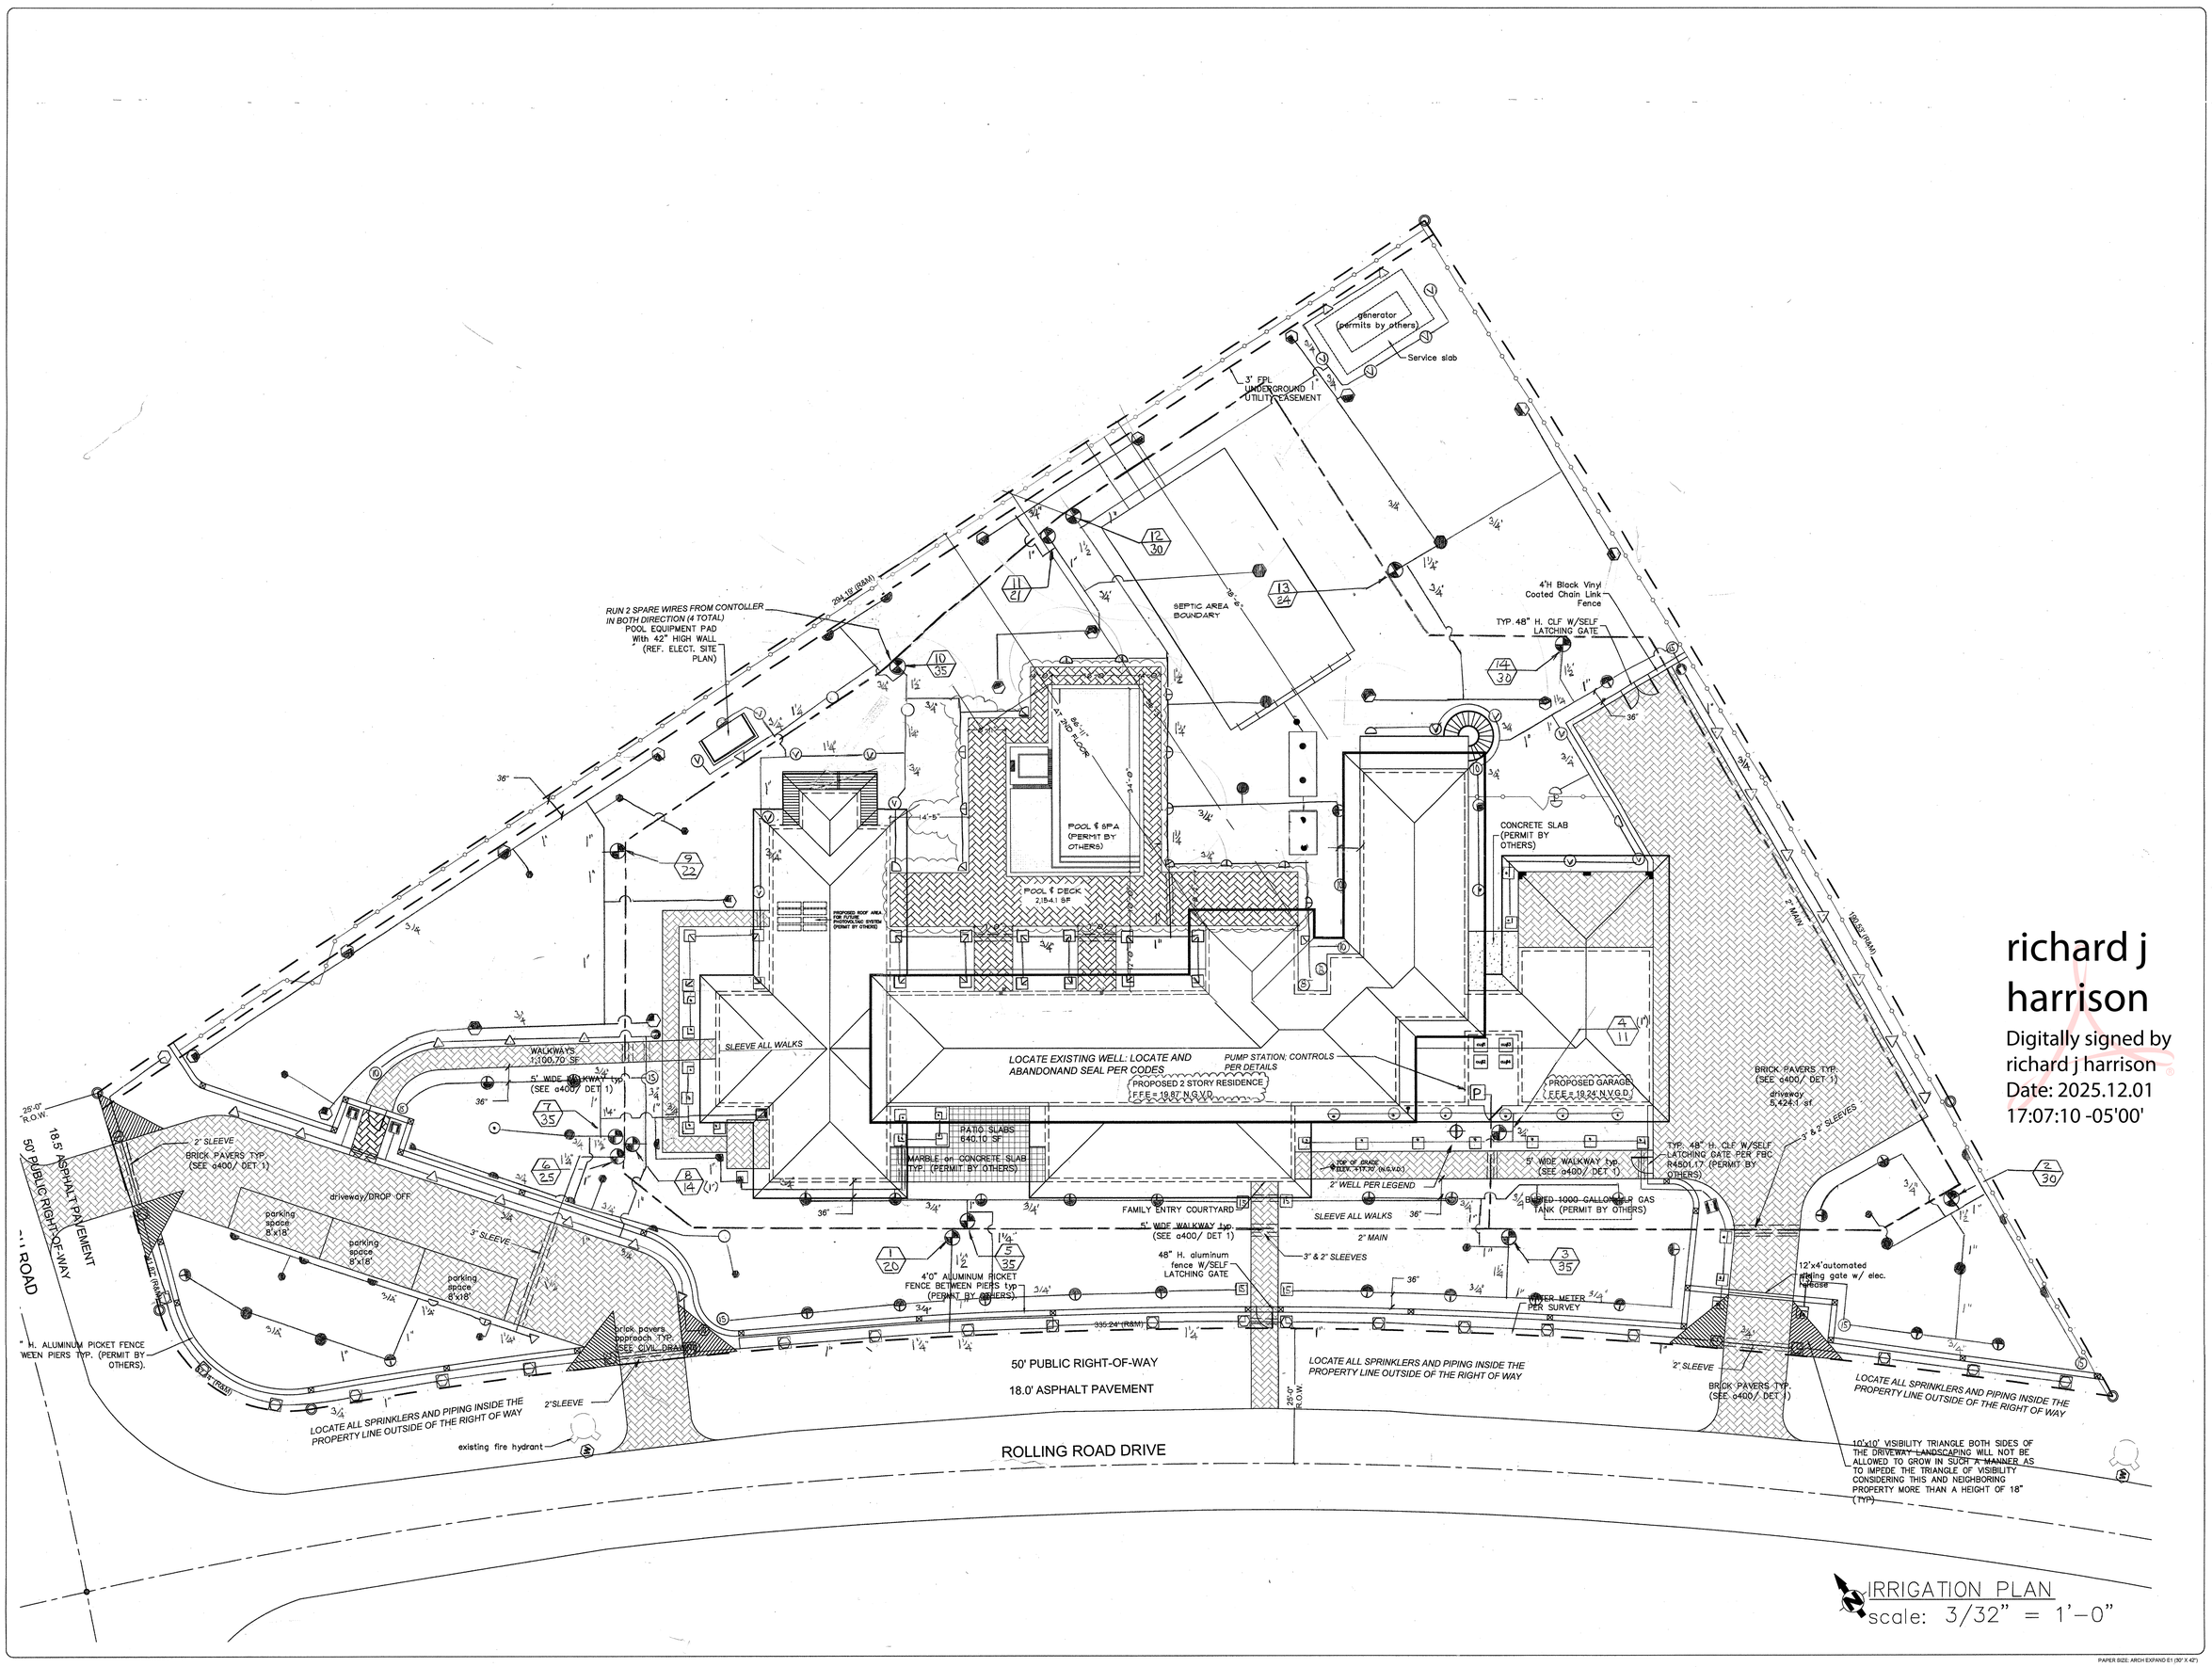

richard j harrison

Digitally signed by richard j harrison
Date: 2025.12.01 17:07:10 -05'00'

CUETO
2030 S. DOUGLAS ROAD, SUITE 202
CORAL GABLES, FL 33134
O: (786) 503-3056 E: INFO@CUETOENG.COM
WWW.CUETOENGINEERING.COM
FL REG. LC#29935

CASTRO RESIDENCE

PROPOSED IRRIGATION PLAN

12715 Rolling Road Drive
Pinecrest, FL 33156

SEAL

Control Precipitation Design, Inc.
Irrigation Consultants
P.O. Box 2268
Boca Raton, FL 33427
Tel: (561) 391-5636
e-mail: irridsn@bellsouth.net

RICHARD HARRISON
CID
011121

PREPARED BY: J.G.

CHECKED BY: K.M.

REV	DATE	DESCRIPTION
		06–28–2023
		09 – 09 - 2024
		10-14-2024
		06 – 04 - 2025
		12 – 01 – 2025

SCALE: 3/32" = 1'–0"

JOB NO.: 220801

SHEET NO.	REV
IR-1	

PAPER SIZE: ARCH EXPAND E1 (30" X 42")