


REVISIONS	BY

8965 SW 63 CT
PINECREST, FL 33156
CROSS SECTIONS

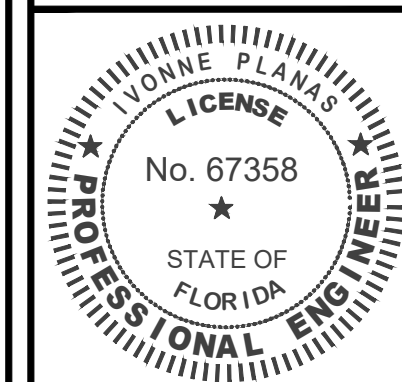

IVONNE PLANAS, P.E.
FL. LICENSE 67358

DATE 05-11-2026











SCALE AS SHOWN

DRAWN I.P.

DRAWINGS AND SPECIFICATIONS AS INSTRUMENTS OF SERVICE ARE AND SHALL REMAIN THE PROPERTY OF ACE ENGINEERING SOLUTIONS, INC. WHETHER THE PROJECT FOR WHICH THEY ARE MADE IS EXECUTED OR NOT. THEY ARE NOT TO BE USED BY OWNER ON OTHER PROJECT EXCEPT BY AGREEMENT IN WRITING AND WITH APPROPRIATE COMPENSATION TO ACE ENGINEERING SOLUTIONS, INC.

SHEET No. 2 of 5

C-2

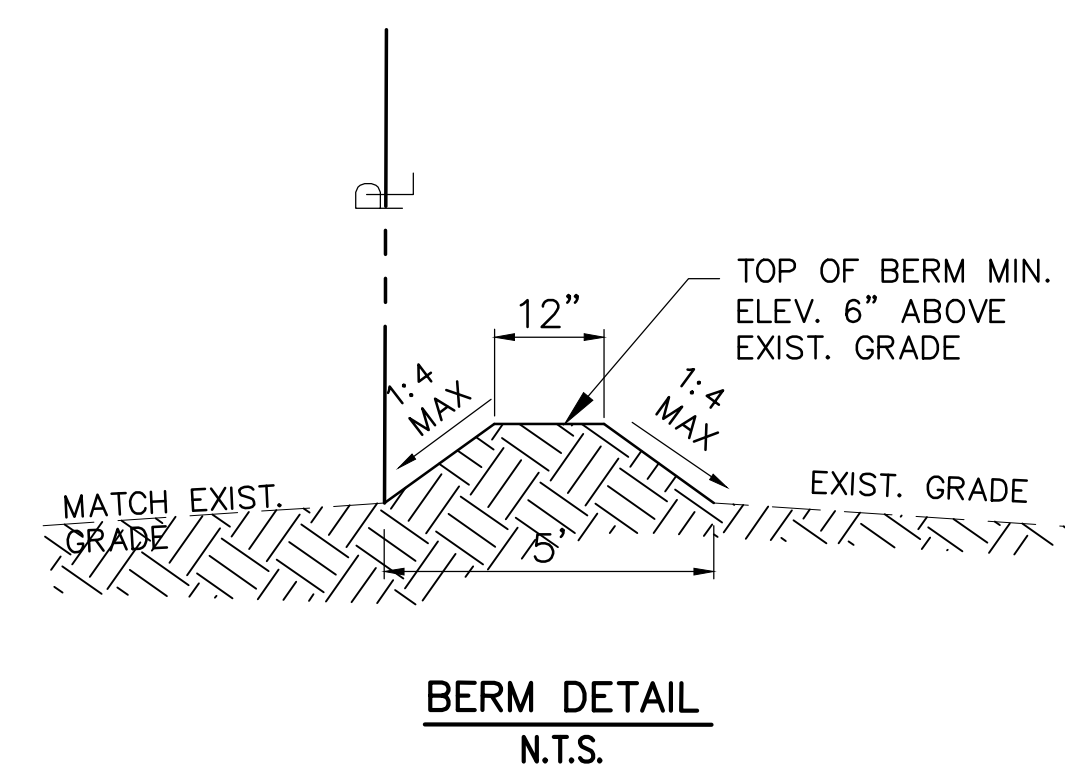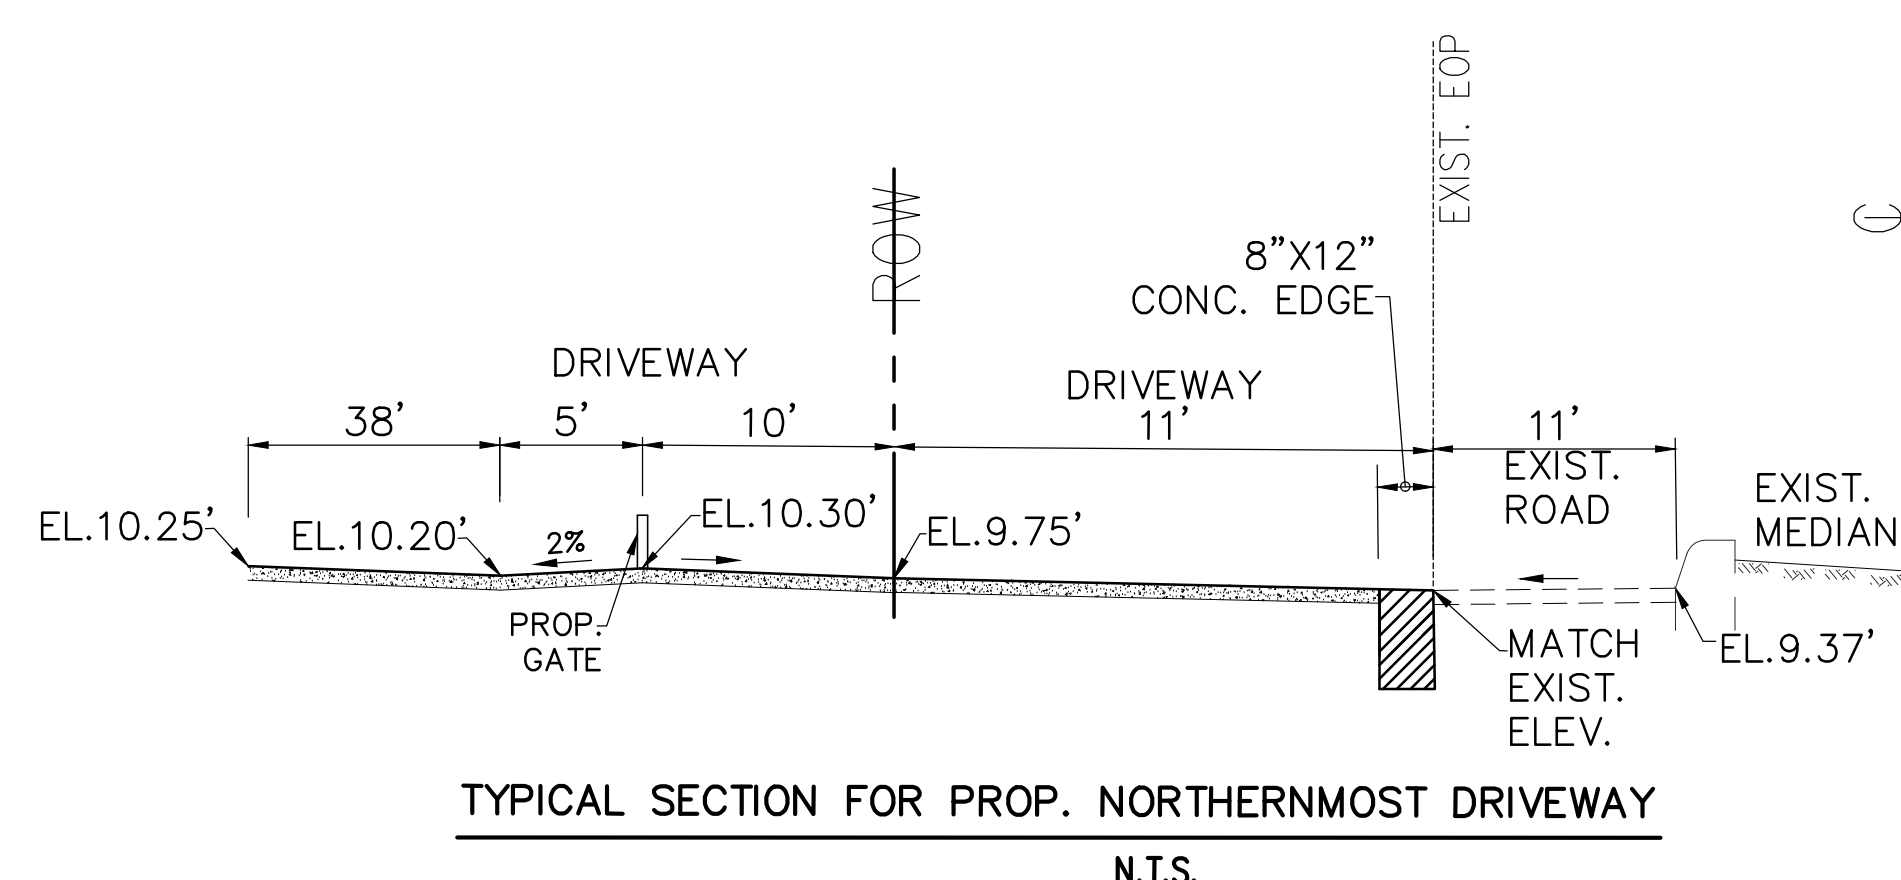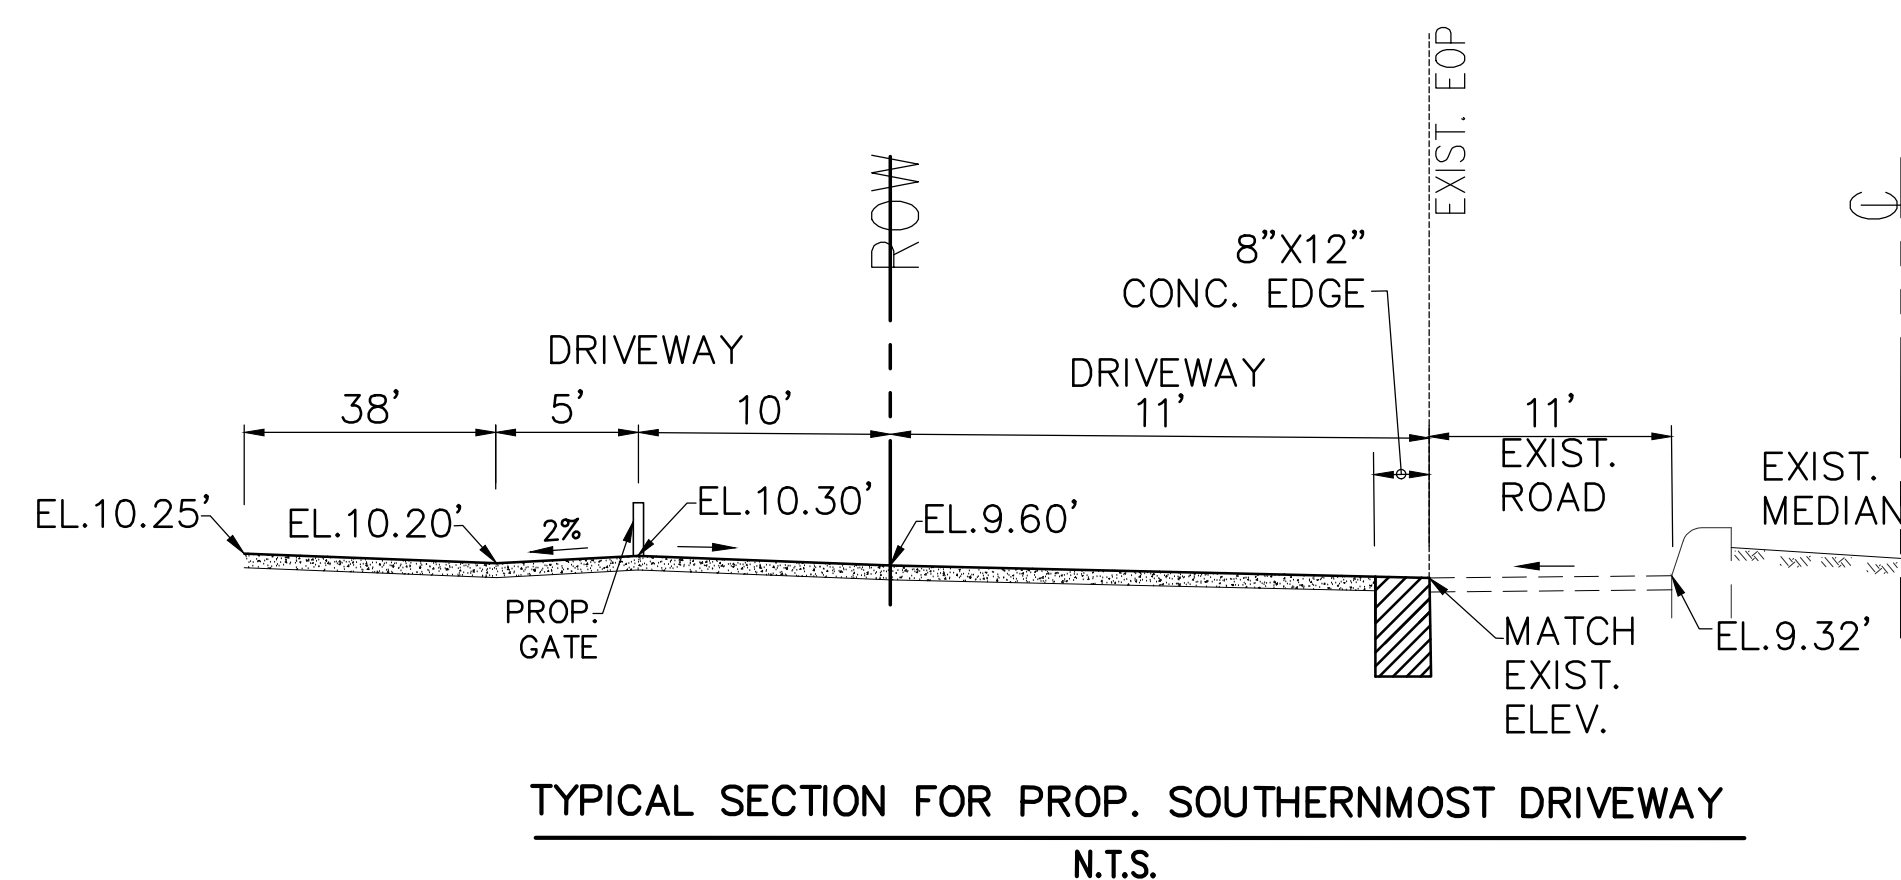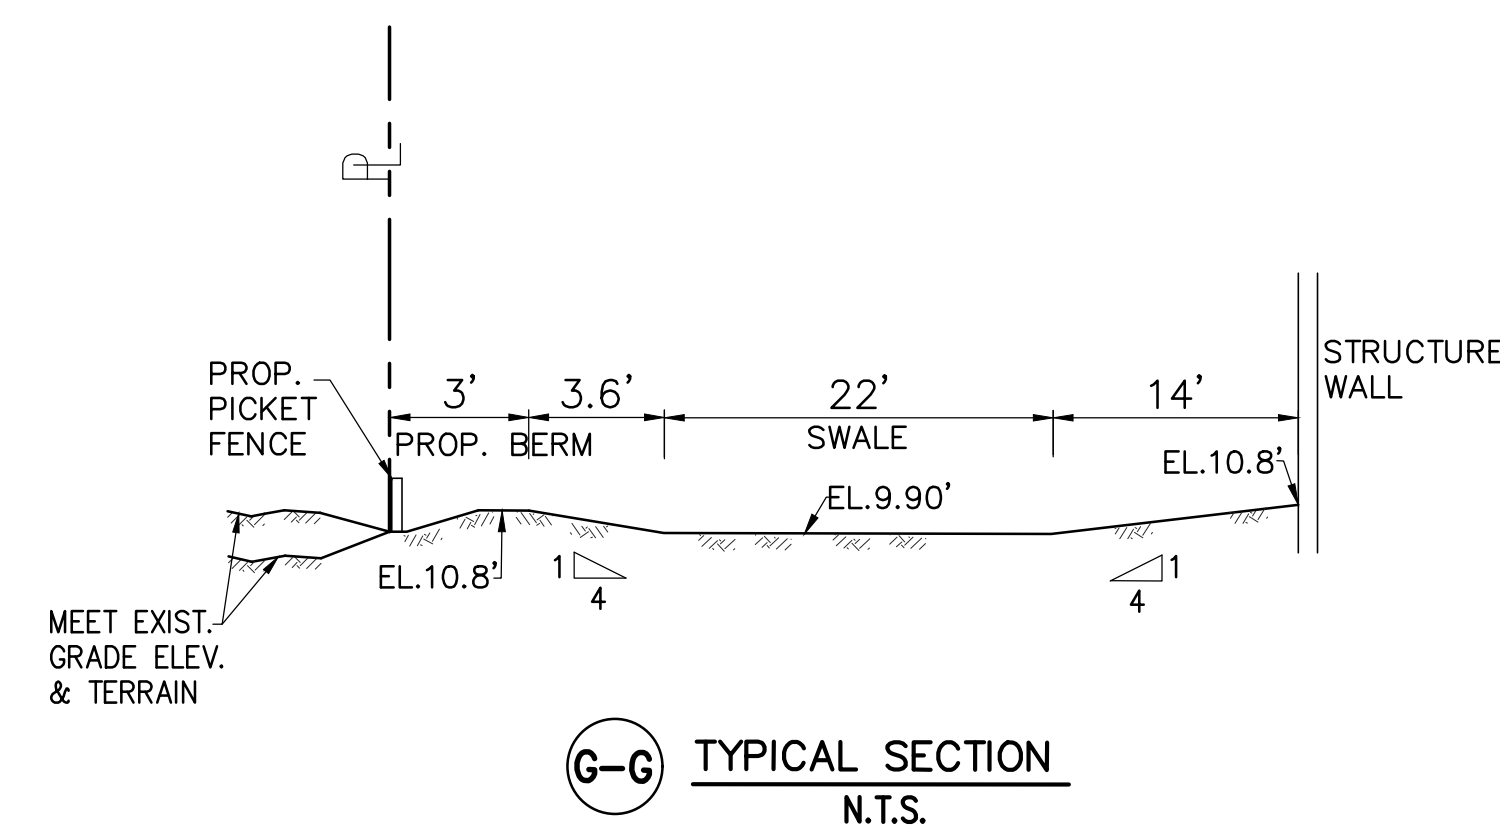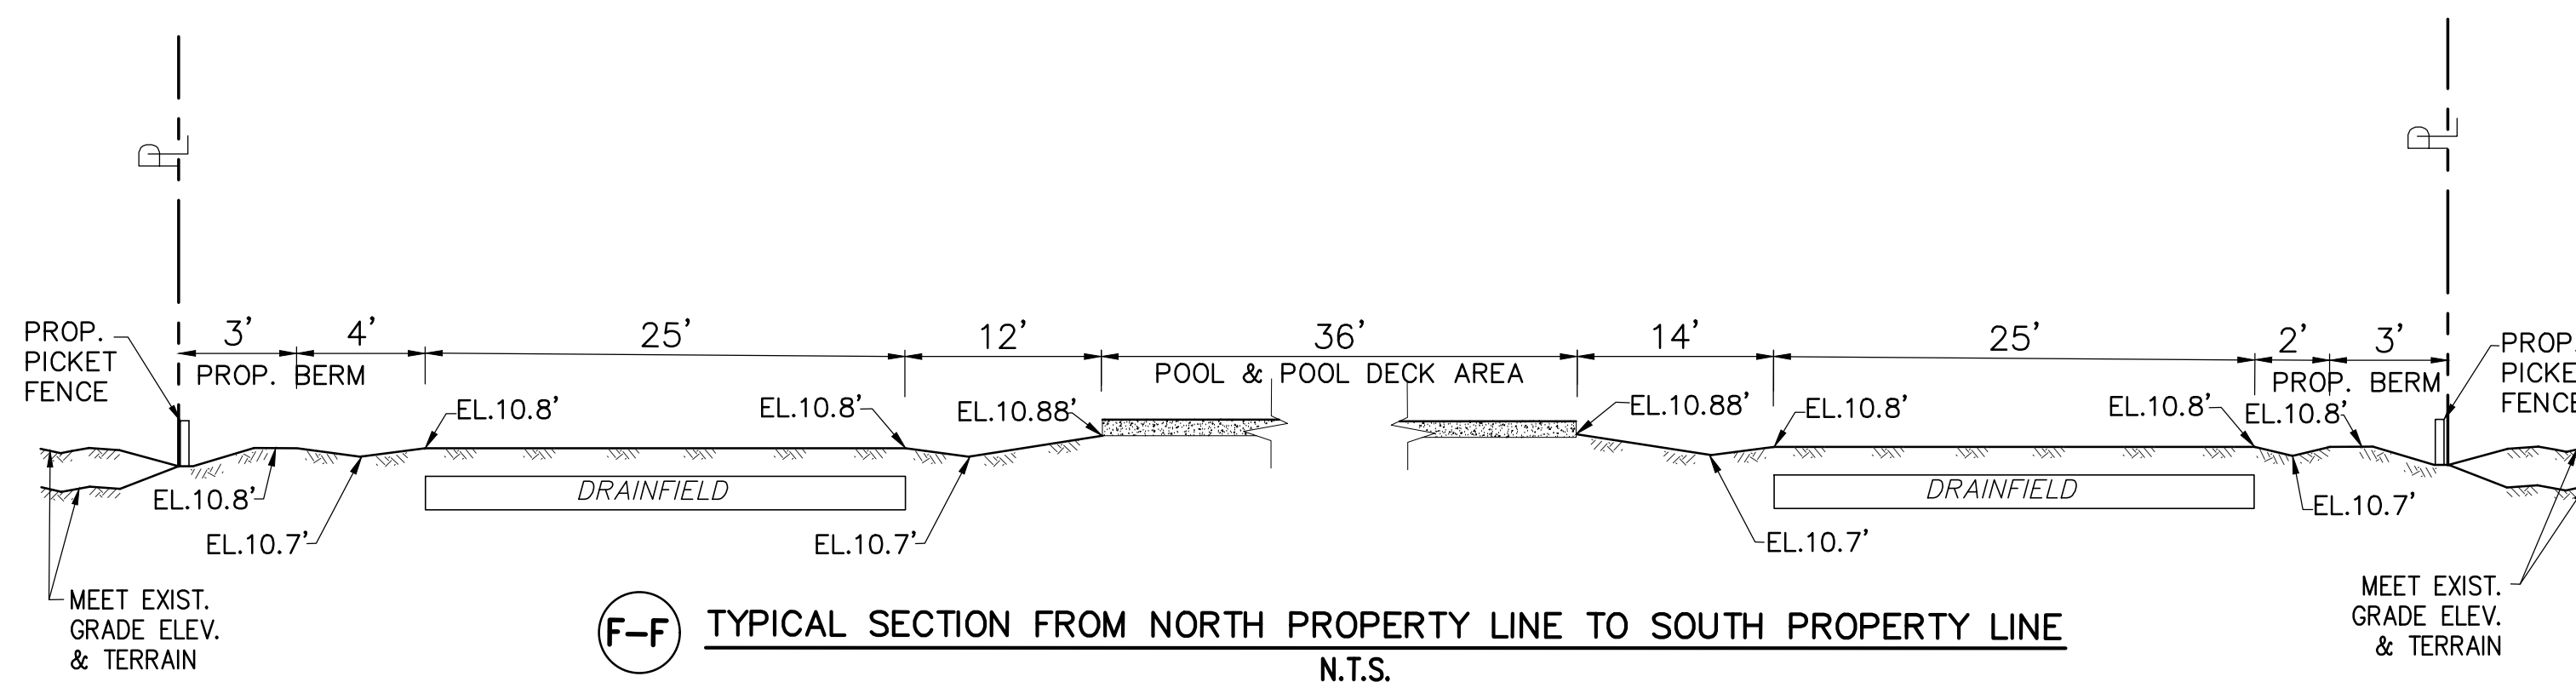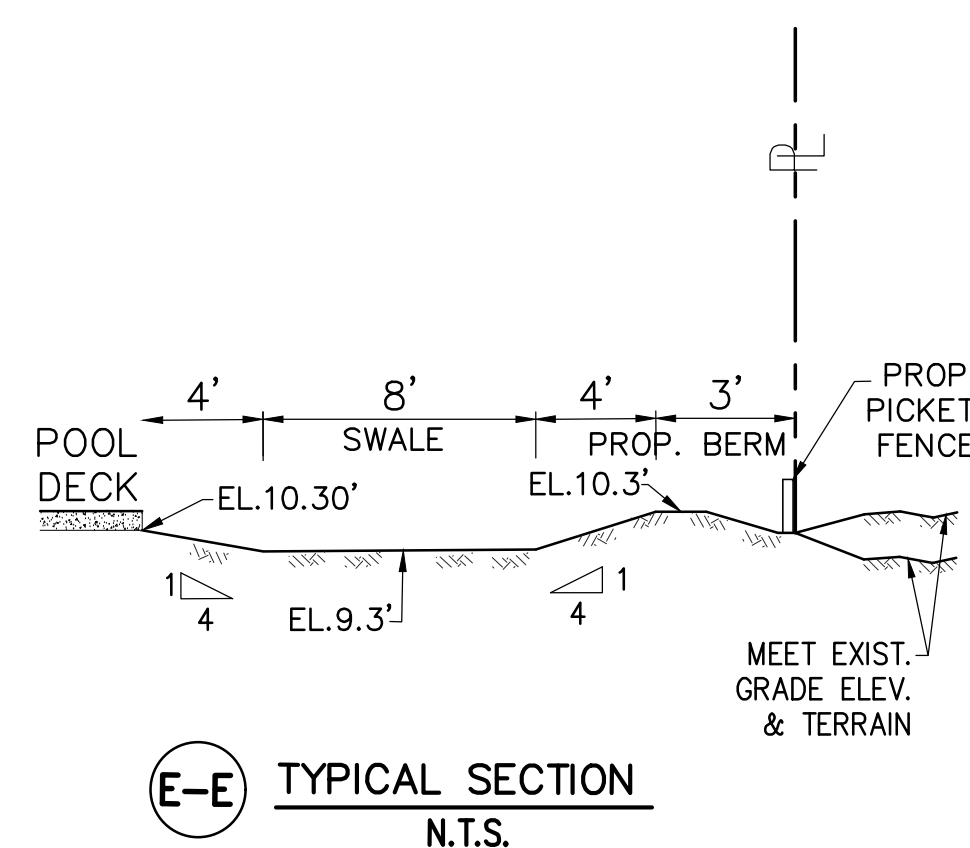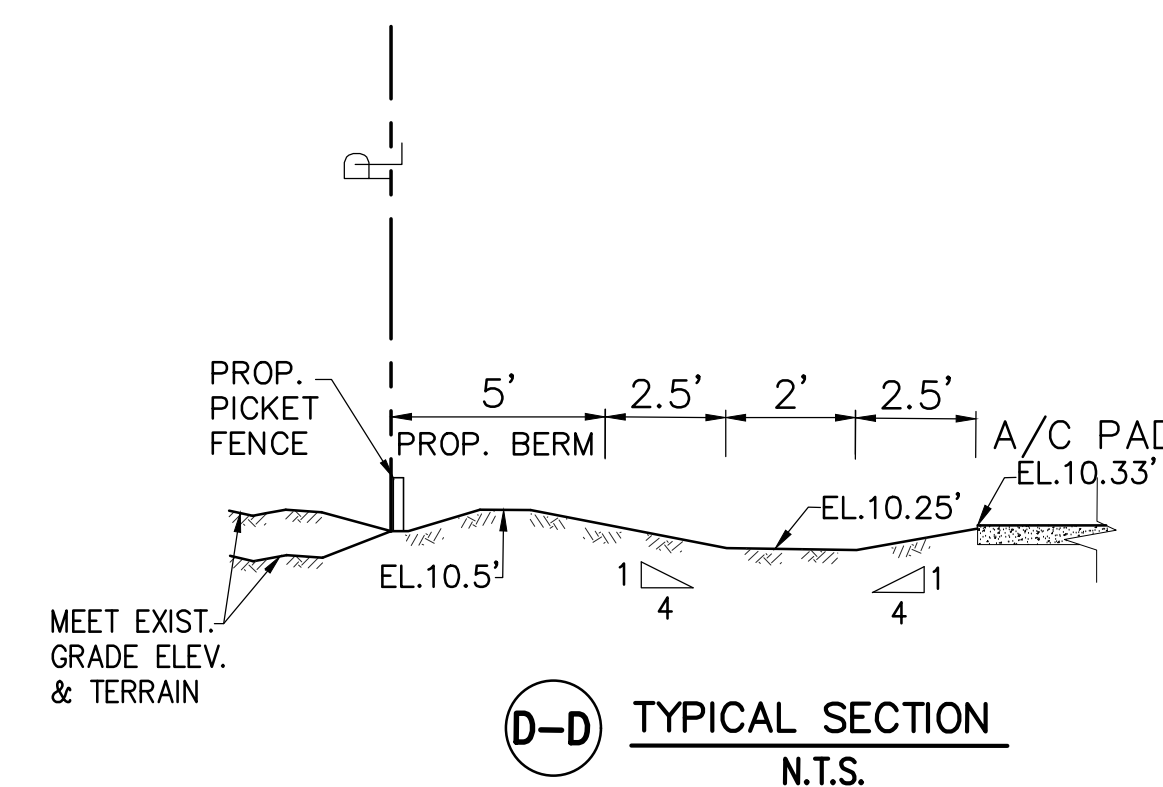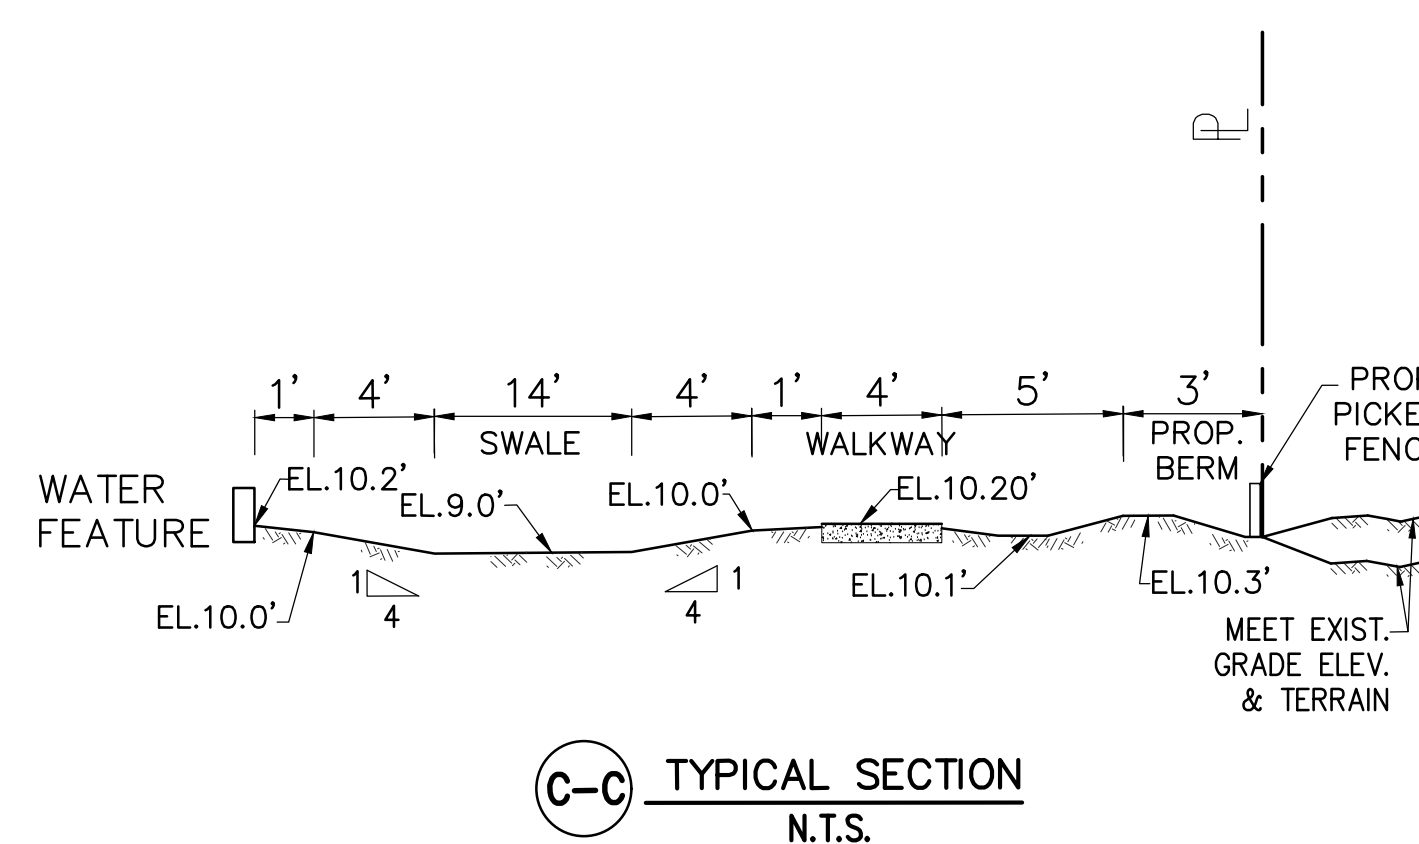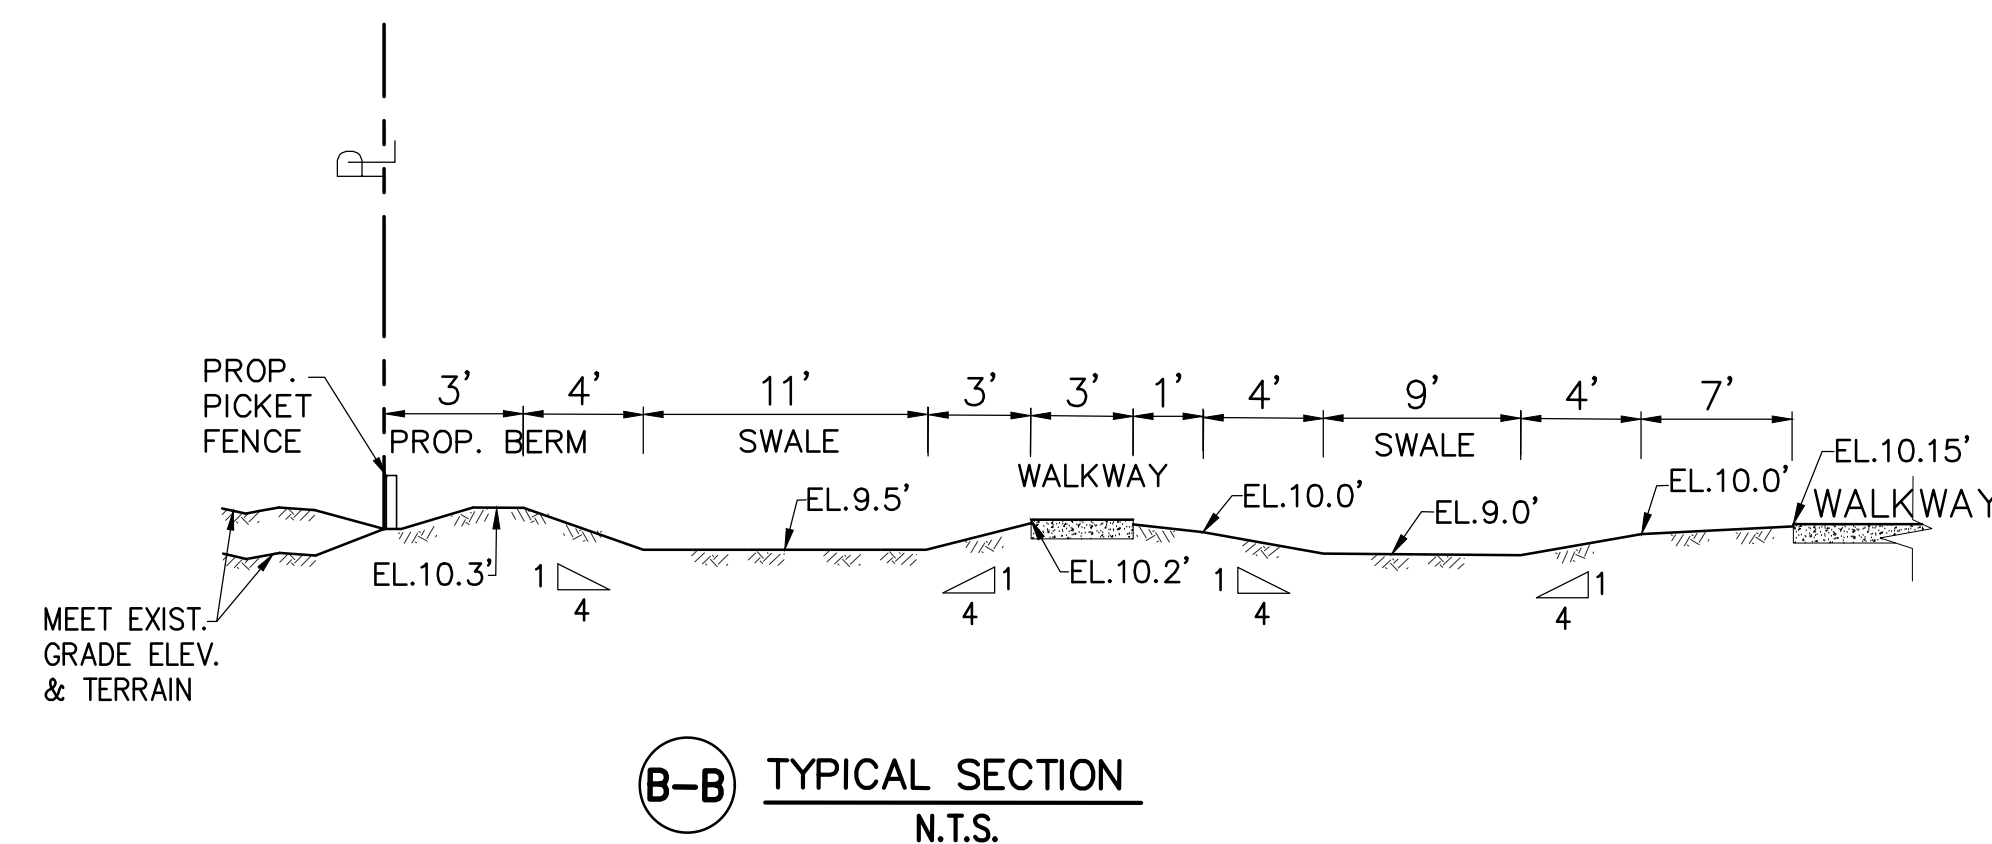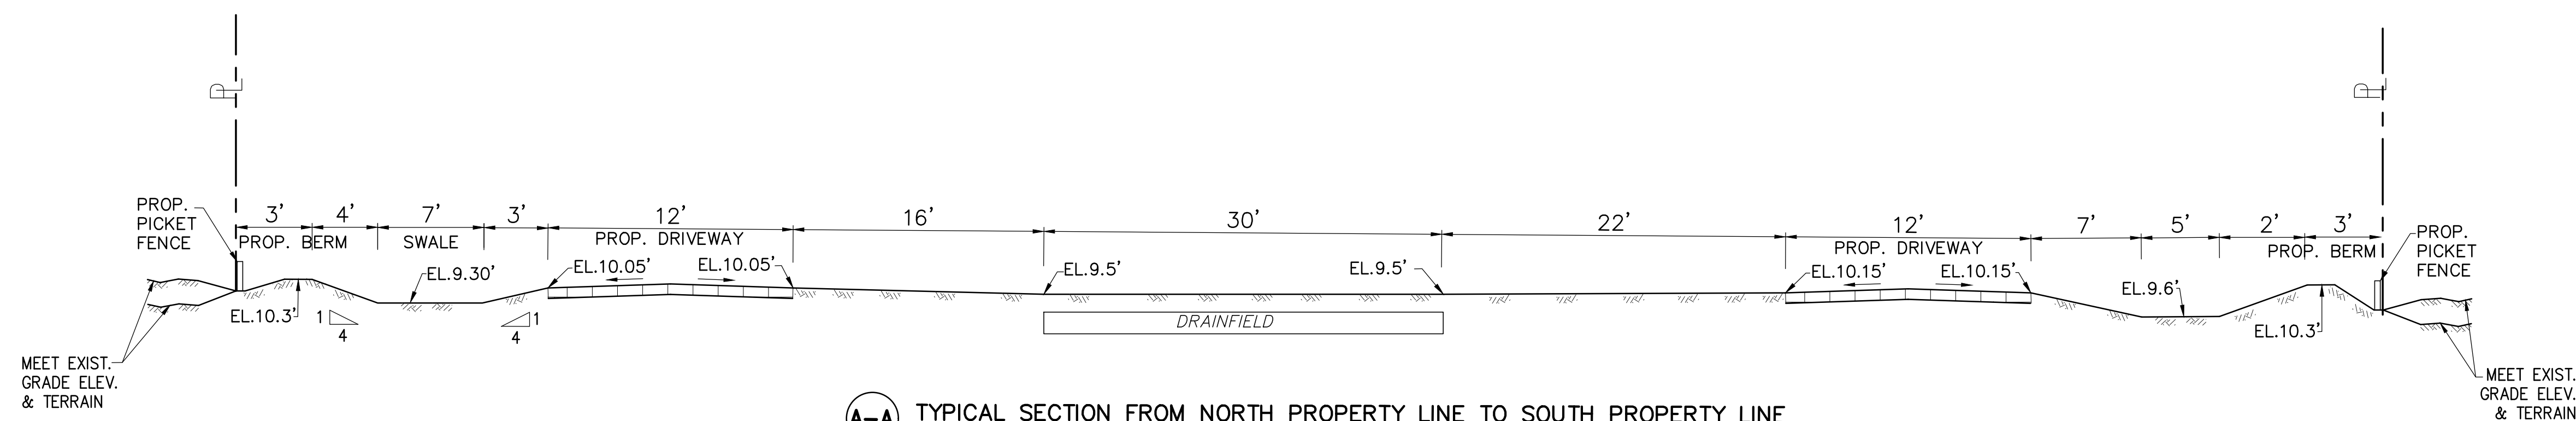

BERM NOTES

1. BERM TO BE BUILT OF SUITABLE FILL MATERIAL. NO MUCK OR OPEN GRADE SILICA.
2. BERM TO BE COMPACTED AT 92% DENSITY AND SODDED OR STABILIZED IN AN APPROVED METHOD TO PREVENT EROSION.

Ivonne
Planas

Digitally signed by
Ivonne Planas
Date: 2026.05.11
17:49:50 -04'00'