

THE ARCHITECT HEREBY EXPRESSLY RESERVES THE COPYRIGHT AND PROPERTY RIGHTS IN THESE PLANS. DRAWINGS ARE NOT TO BE REPRODUCED, CHANGED, OR COPIED IN ANY FORM OR MANNER WHATSOEVER WITHOUT FIRST OBTAINING WRITTEN PERMISSION AND CONSENT. NOR ARE THEY TO BE ASSIGNED TO ANY PARTY WITHOUT FIRST OBTAINING SAID WRITTEN PERMISSION AND CONSENT.

LEGAL DESCRIPTION



- THIRD ADDN TO KENDALL EAST, PB 90-49, LOT 10 BLK 4

GENERAL NOTES

- PRIOR TO CONSTRUCTION CONTRACTOR SHALL VERIFY CLEARANCES OF DUCTWORK AND LIGHTS. REPORT ANY DISCREPANCIES TO ARCHITECT PRIOR TO CONSTRUCTION.
- CONTRACTOR TO COORDINATE CABINET INSTALLATION WITH ELECTRICAL OUTLET LOCATIONS. REFER TO ELECTRICAL DRAWINGS AND CABINET SHOP DRAWINGS.
- CONTRACTOR TO COORDINATE ALL INTERIOR BUILT-INS AND INTERIOR FINISHES - FLOORING, CEILINGS, PAINT, PLASTIC LAMINATING, ETC. - COLOR AND STYLE WITH TENANT / OWNER PRIOR TO FABRICATION AND/OR INSTALLATION.
- ALL WOOD BLOCKING SHALL BE FIRE RETARDANT TREATED WOOD

SAFEGUARD UNDER CONST.

- THIS PROJECT SHALL CONFORM TO ALL SAFEGUARD CONSTRUCTION REQUIREMENTS AS PER CHAPTER 33 OF THE 2020 F.B.C. AND ALL PREVAILING CODES UNDER THIS JURISDICTION
- STRUCTURES UNDERGOING CONSTRUCTION, ALTERATION, OR DEMOLITION OPERATIONS, INCLUDING THOSE IN UNDERGROUND LOCATIONS, SHALL COMPLY WITH NATIONAL FIRE PROTECTION ASSOCIATION 241, STANDARD FOR SAFEGUARDING CONSTRUCTION, ALTERATION, AND DEMOLITION OPERATIONS.
- IN BUILDINGS UNDER CONSTRUCTION, ADEQUATE ESCAPE FACILITIES SHALL BE MAINTAINED AT ALL TIMES FOR THE USE OF CONSTRUCTION WORKERS. ESCAPE FACILITIES SHALL CONSIST OF DOORS, WALKWAYS, STAIRS, RAMPS, FIRE ESCAPES, LADDERS, OR OTHER APPROVED MEANS OR DEVICES ARRANGED IN ACCORDANCE WITH THE GENERAL PRINCIPLES OF NATIONAL FIRE PROTECTION ASSOCIATION 101, LIFE SAFETY CODE®, INsofar AS THEY CAN REASONABLY BE APPLIED TO BUILDINGS UNDER CONSTRUCTION.
- PER N.F.P.A. 1141 SECTION 3-9.6 AT LEAST ONE PORTABLE FIRE EXTINGUISHER HAVING A RATING OF AT LEAST 4-A, 30-BC SHALL BE WITHIN A TRAVEL DISTANCE OF 75 FT OR LESS TO ANY POINT OF A STRUCTURE UNDER CONSTRUCTION. PERSONNEL NORMALLY ON THE CONSTRUCTION SITE SHALL BE INSTRUCTED IN THE USE OF THE FIRE EXTINGUISHER PROVIDED.

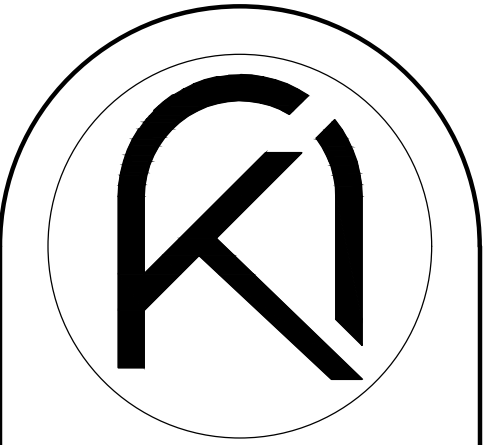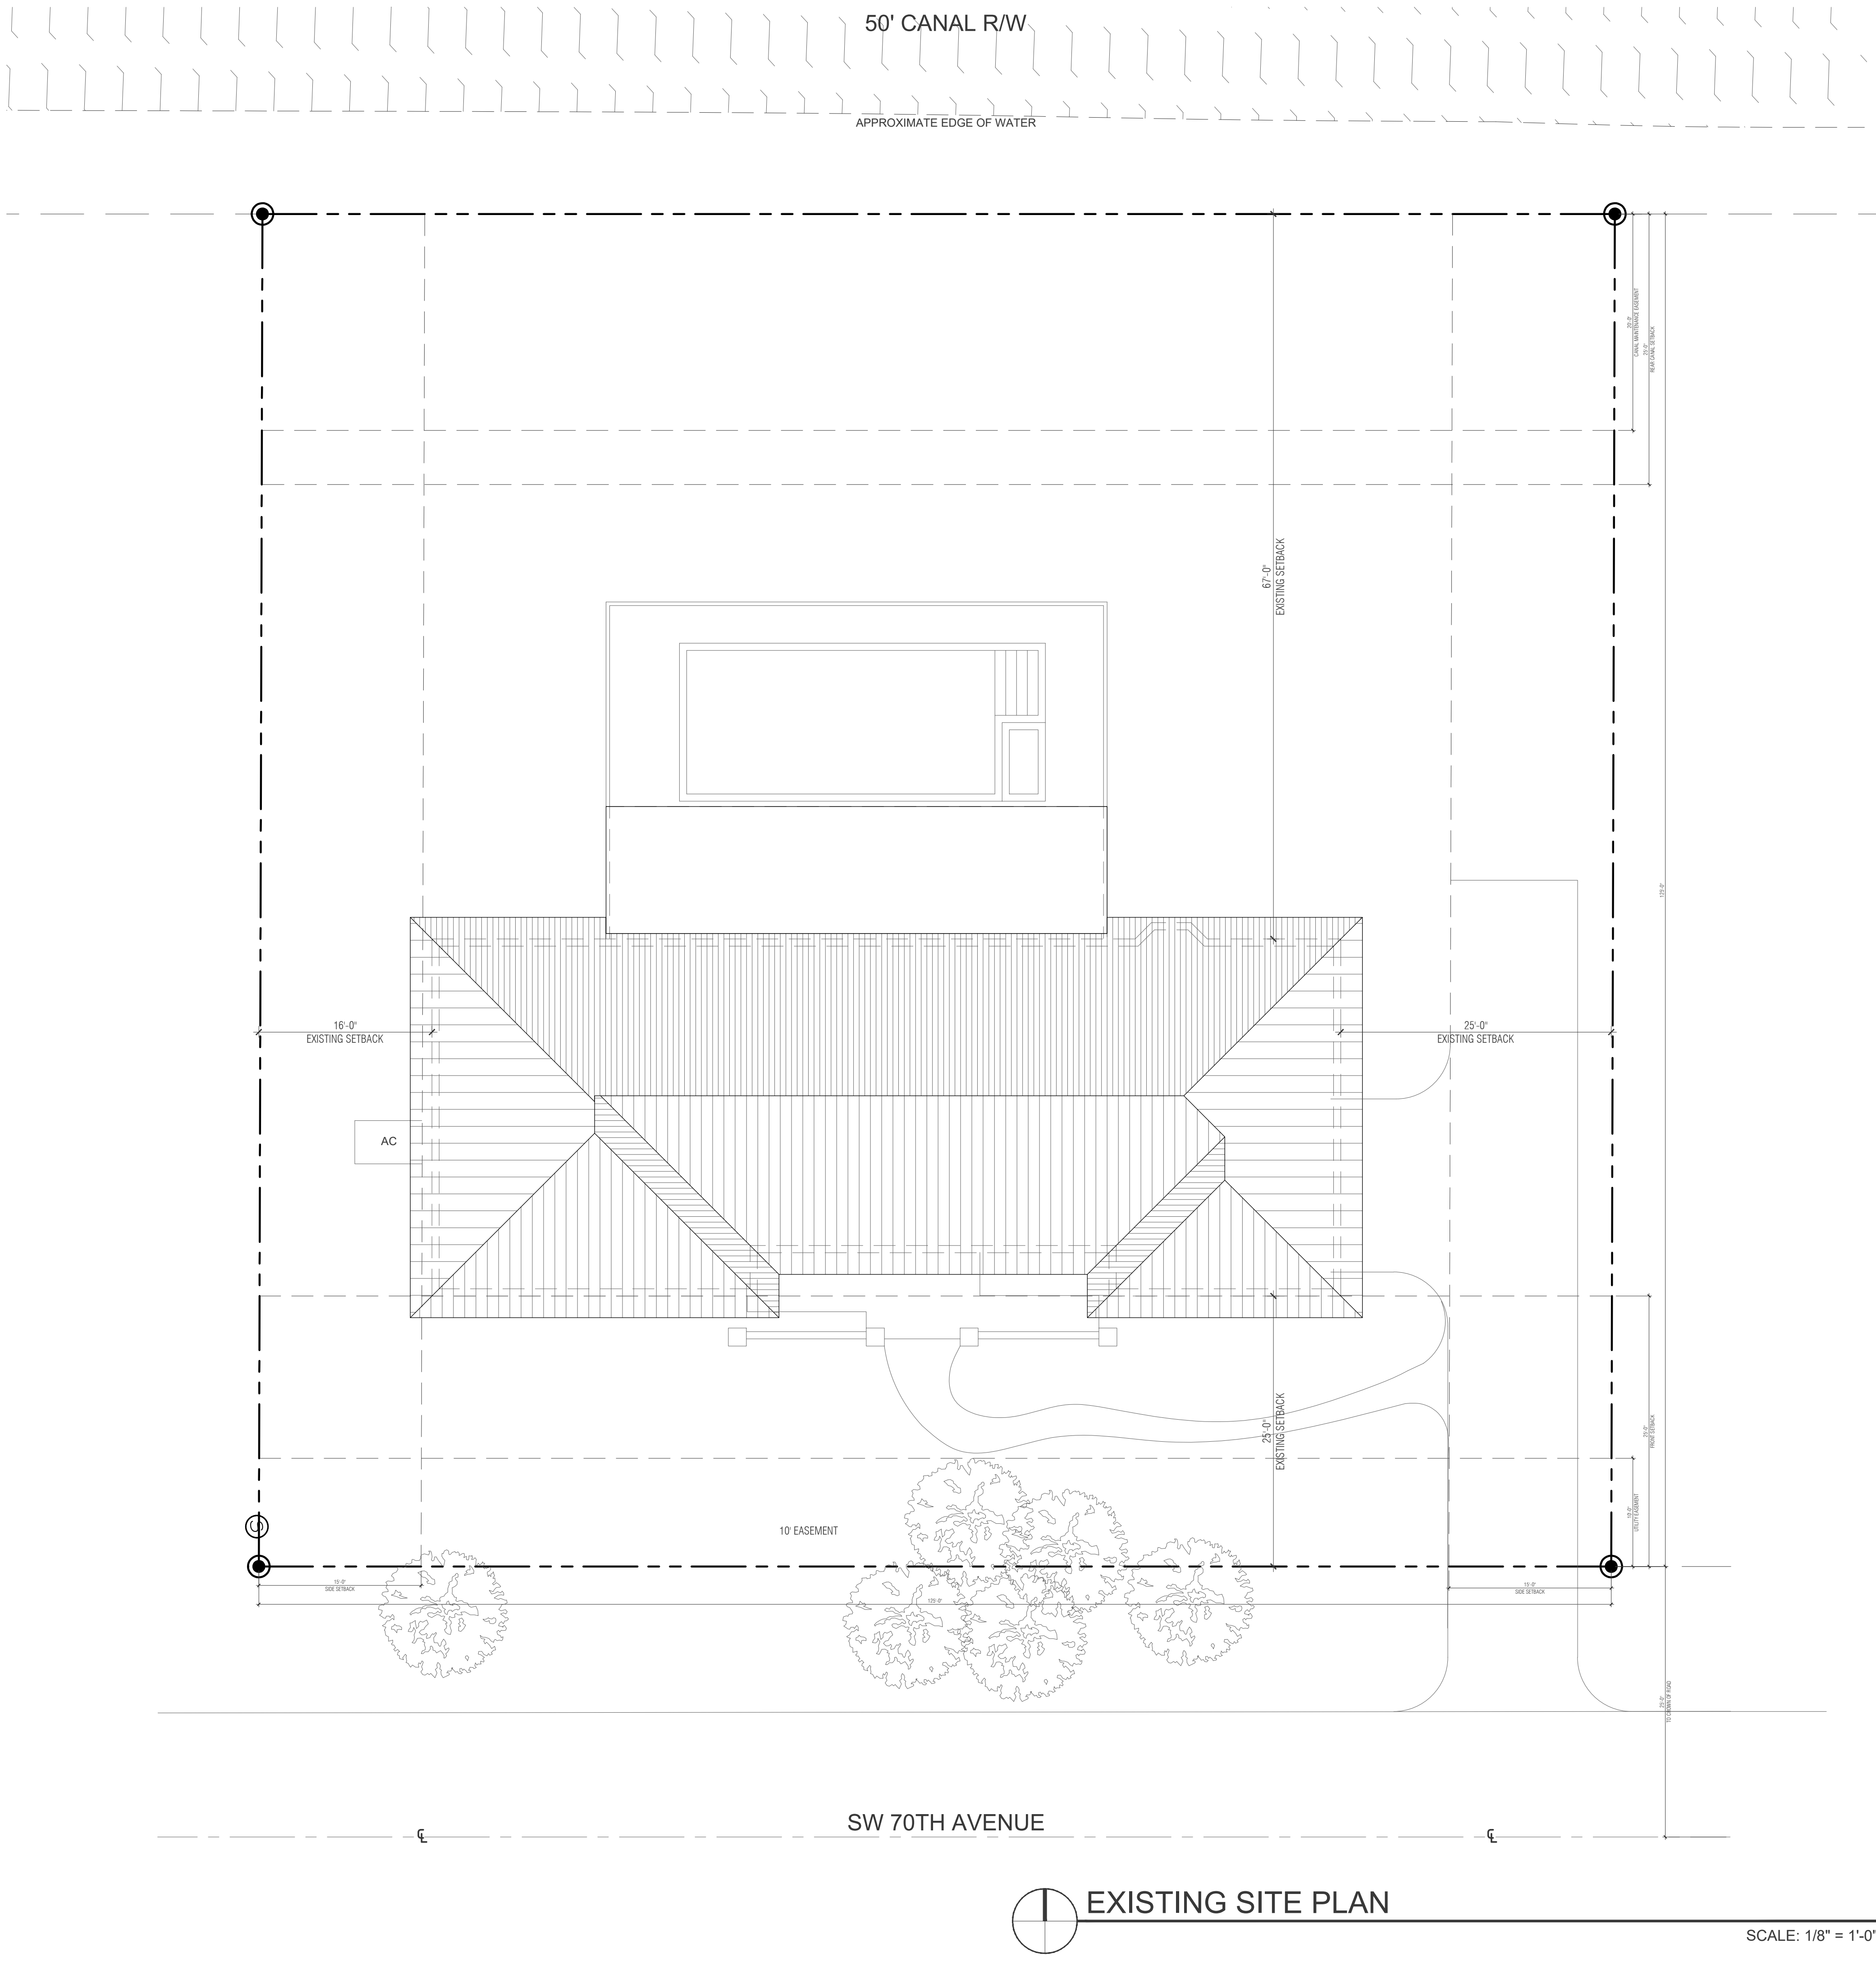

ARKO ARCHITECTURE, LLC
2490 CORAL WAY, SUITE 301
MIAMI, FL 33145
edgardo@thearkogroup.com
eduardo@thearkogroup.com
www.thearkogroup.com
p: 305.400.8133

ADDITION & RESTORATION FOR:
**MAZZINI & MELINE
RESIDENCE**
10300 SW 70TH AVE,
MIAMI, FL 33156

Digitally signed by
Edgardo J Betancourt
Santiago
Date: 2023.08.24
16:08:26-04'00'



DRAWN BY
DATE 03.29.23 MV PROJECT
CHECKED BY EV 22-84

REVISIONS

EXISTING SITE
PLAN

CONSTRUCTION DOCUMENTS

A-1.00