


THE ARCHITECT HEREBY EXPRESSLY RESERVES THE COPYRIGHT AND PROPERTY RIGHTS IN THESE PLANS. DRAWINGS ARE NOT TO BE REPRODUCED, CHANGED, OR COPIED IN ANY FORM OR MANNER WHATSOEVER WITHOUT FIRST OBTAINING WRITTEN PERMISSION AND CONSENT. NOR ARE THEY TO BE ASSIGNED TO ANY PARTY WITHOUT FIRST OBTAINING SAID WRITTEN PERMISSION AND CONSENT.

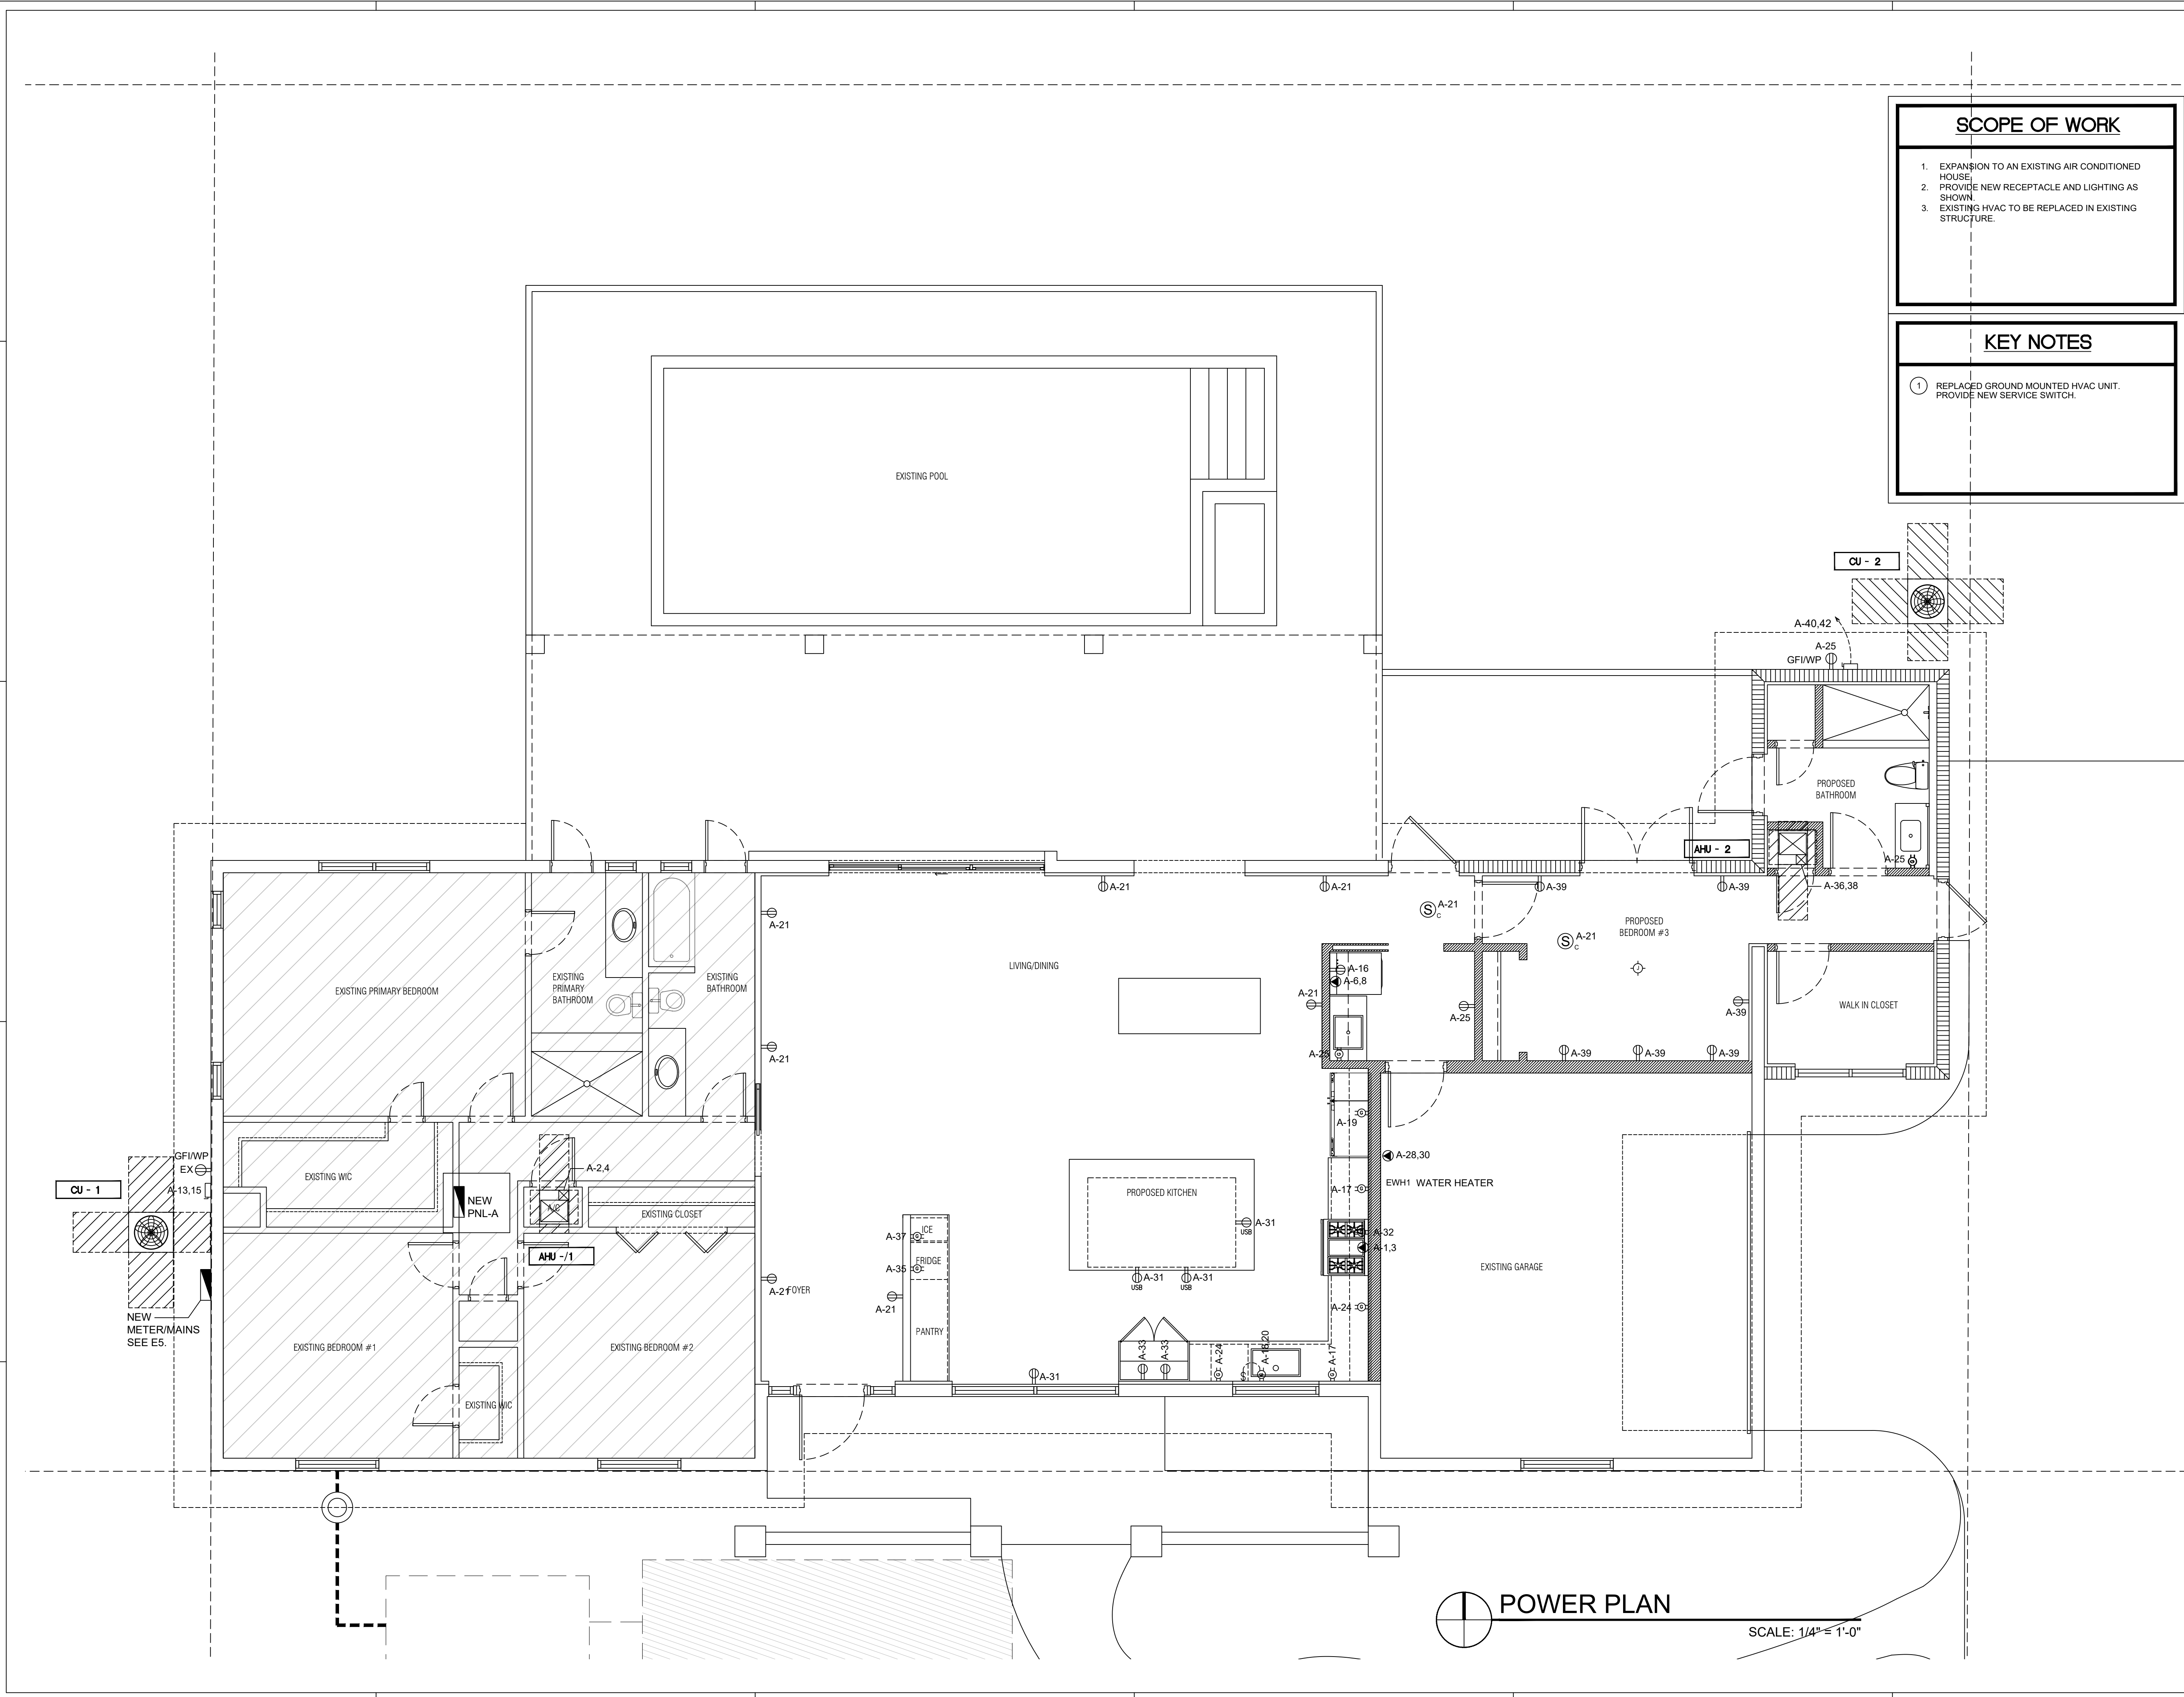

SCOPE OF WORK

- EXPANSION TO AN EXISTING AIR CONDITIONED HOUSE.
- PROVIDE NEW RECEPTACLE AND LIGHTING AS SHOWN.
- EXISTING HVAC TO BE REPLACED IN EXISTING STRUCTURE.

KEY NOTES

- REPLACED GROUND MOUNTED HVAC UNIT. PROVIDE NEW SERVICE SWITCH.

ADDITION & RESTORATION FOR:

MAZZINI & MELINE
RESIDENCE

10300 SW 70TH AVE,
MIAMI, FL 33156



Digitally signed by
Edgardo J. Betancourt
Santiago
Date: 2023.08.24
16:08:50-04'00'



DRAWN BY
DATE 04.03.23 PROJECT
CHECKED BY 22-84

REVISIONS

POWER
PLAN

CONSTRUCTION DOCUMENTS

E4