
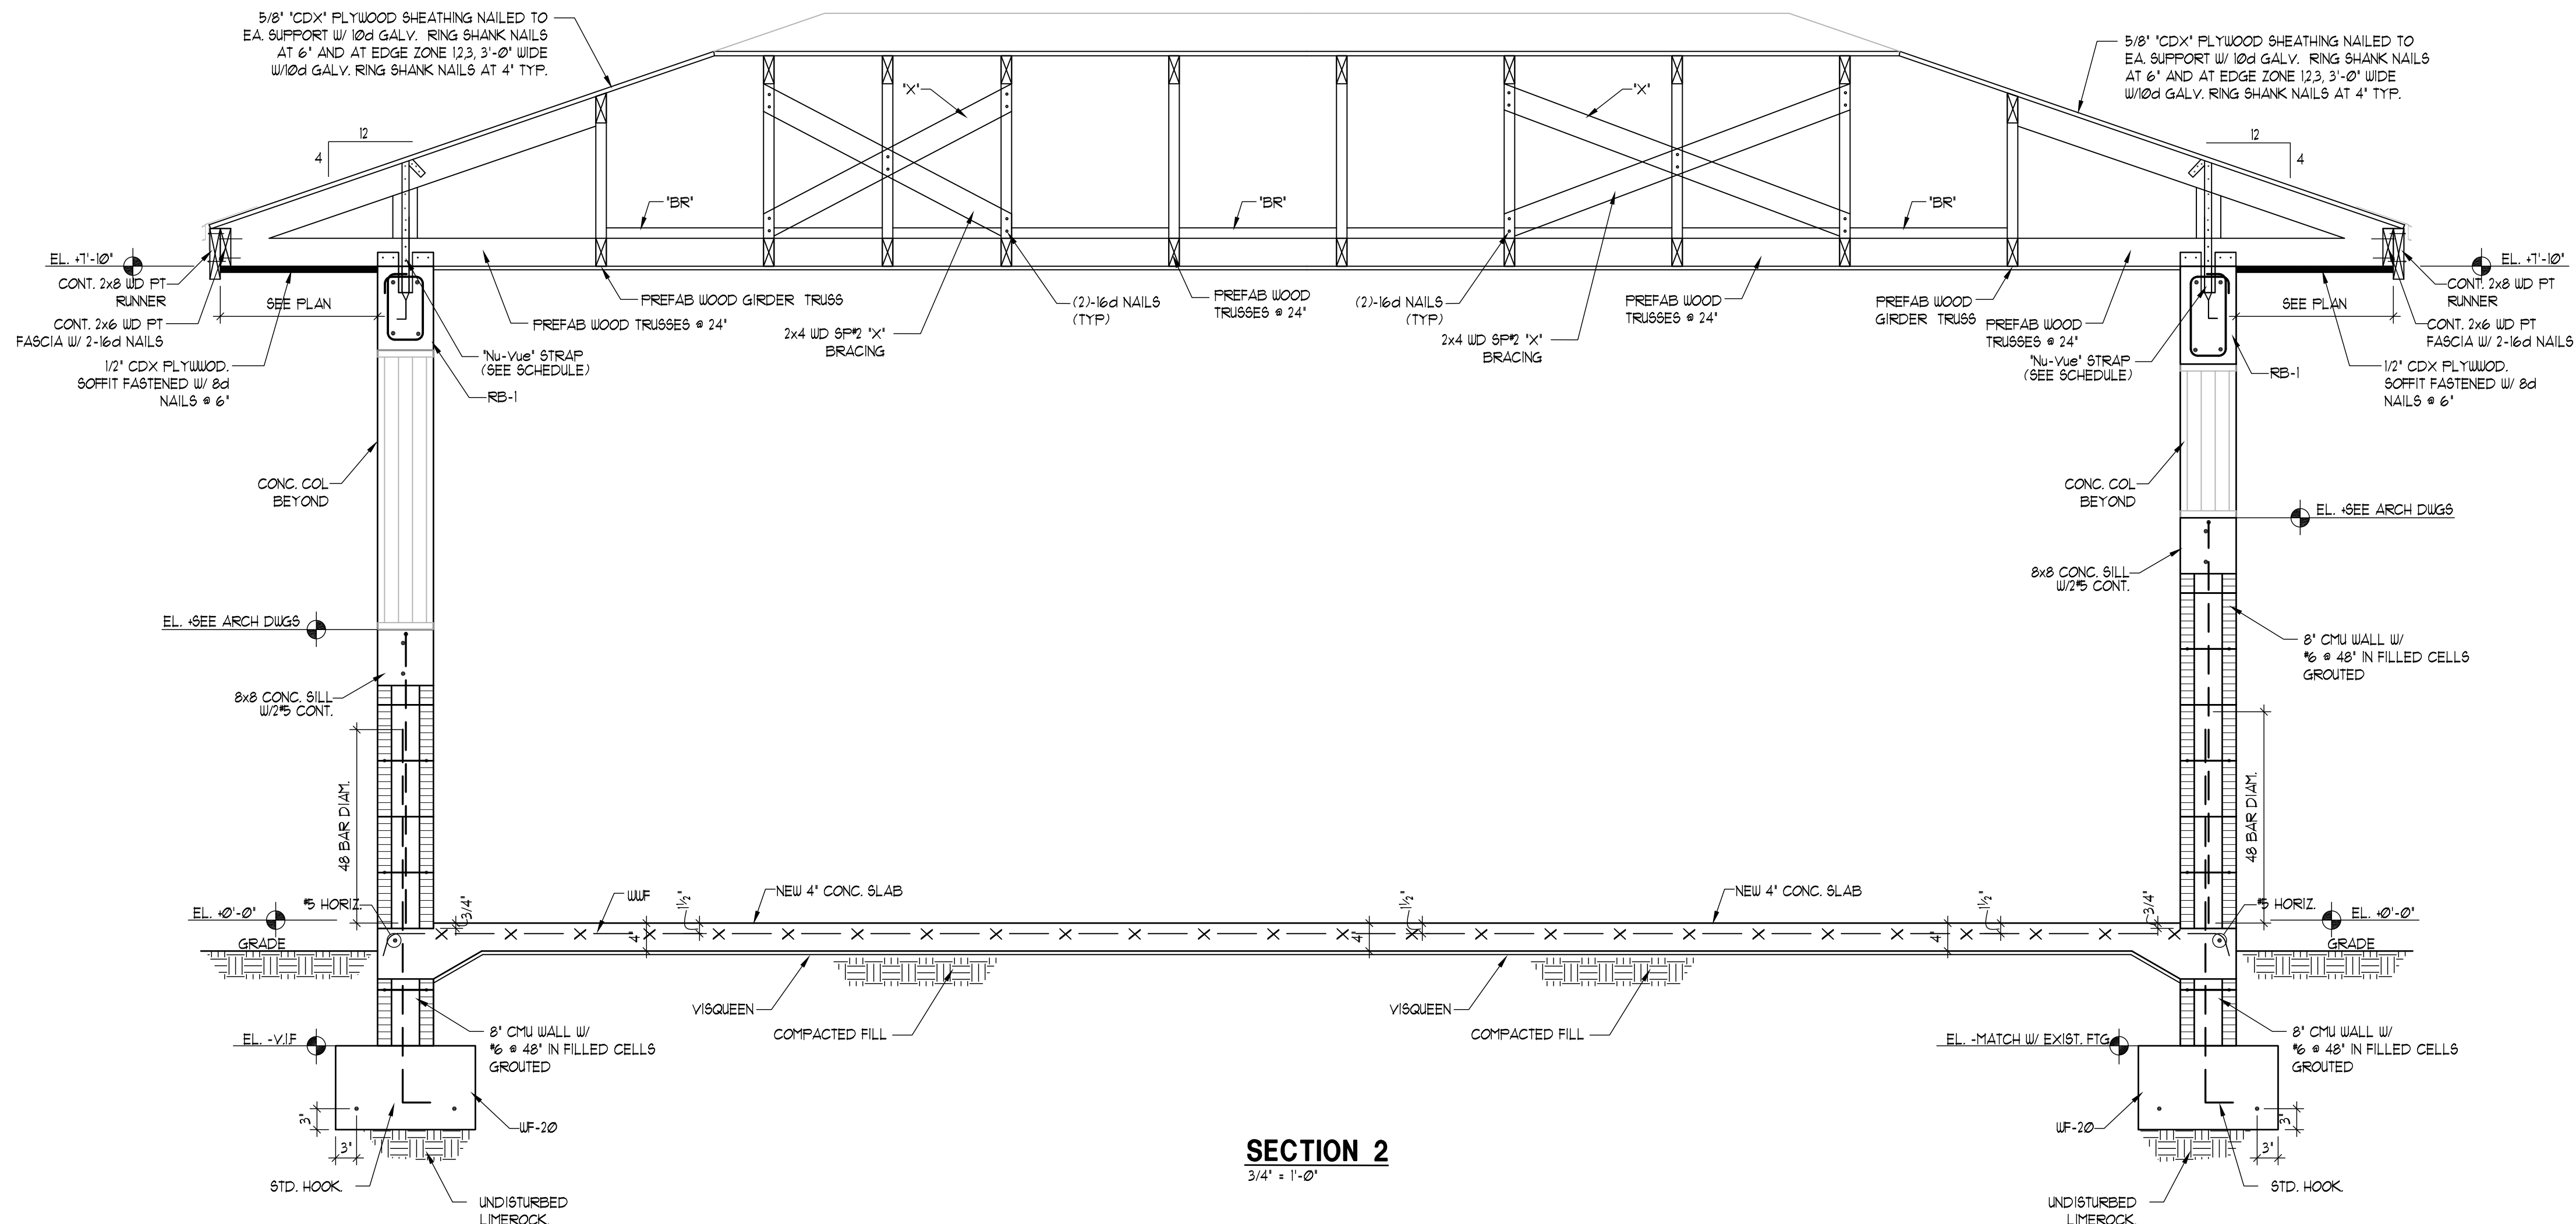
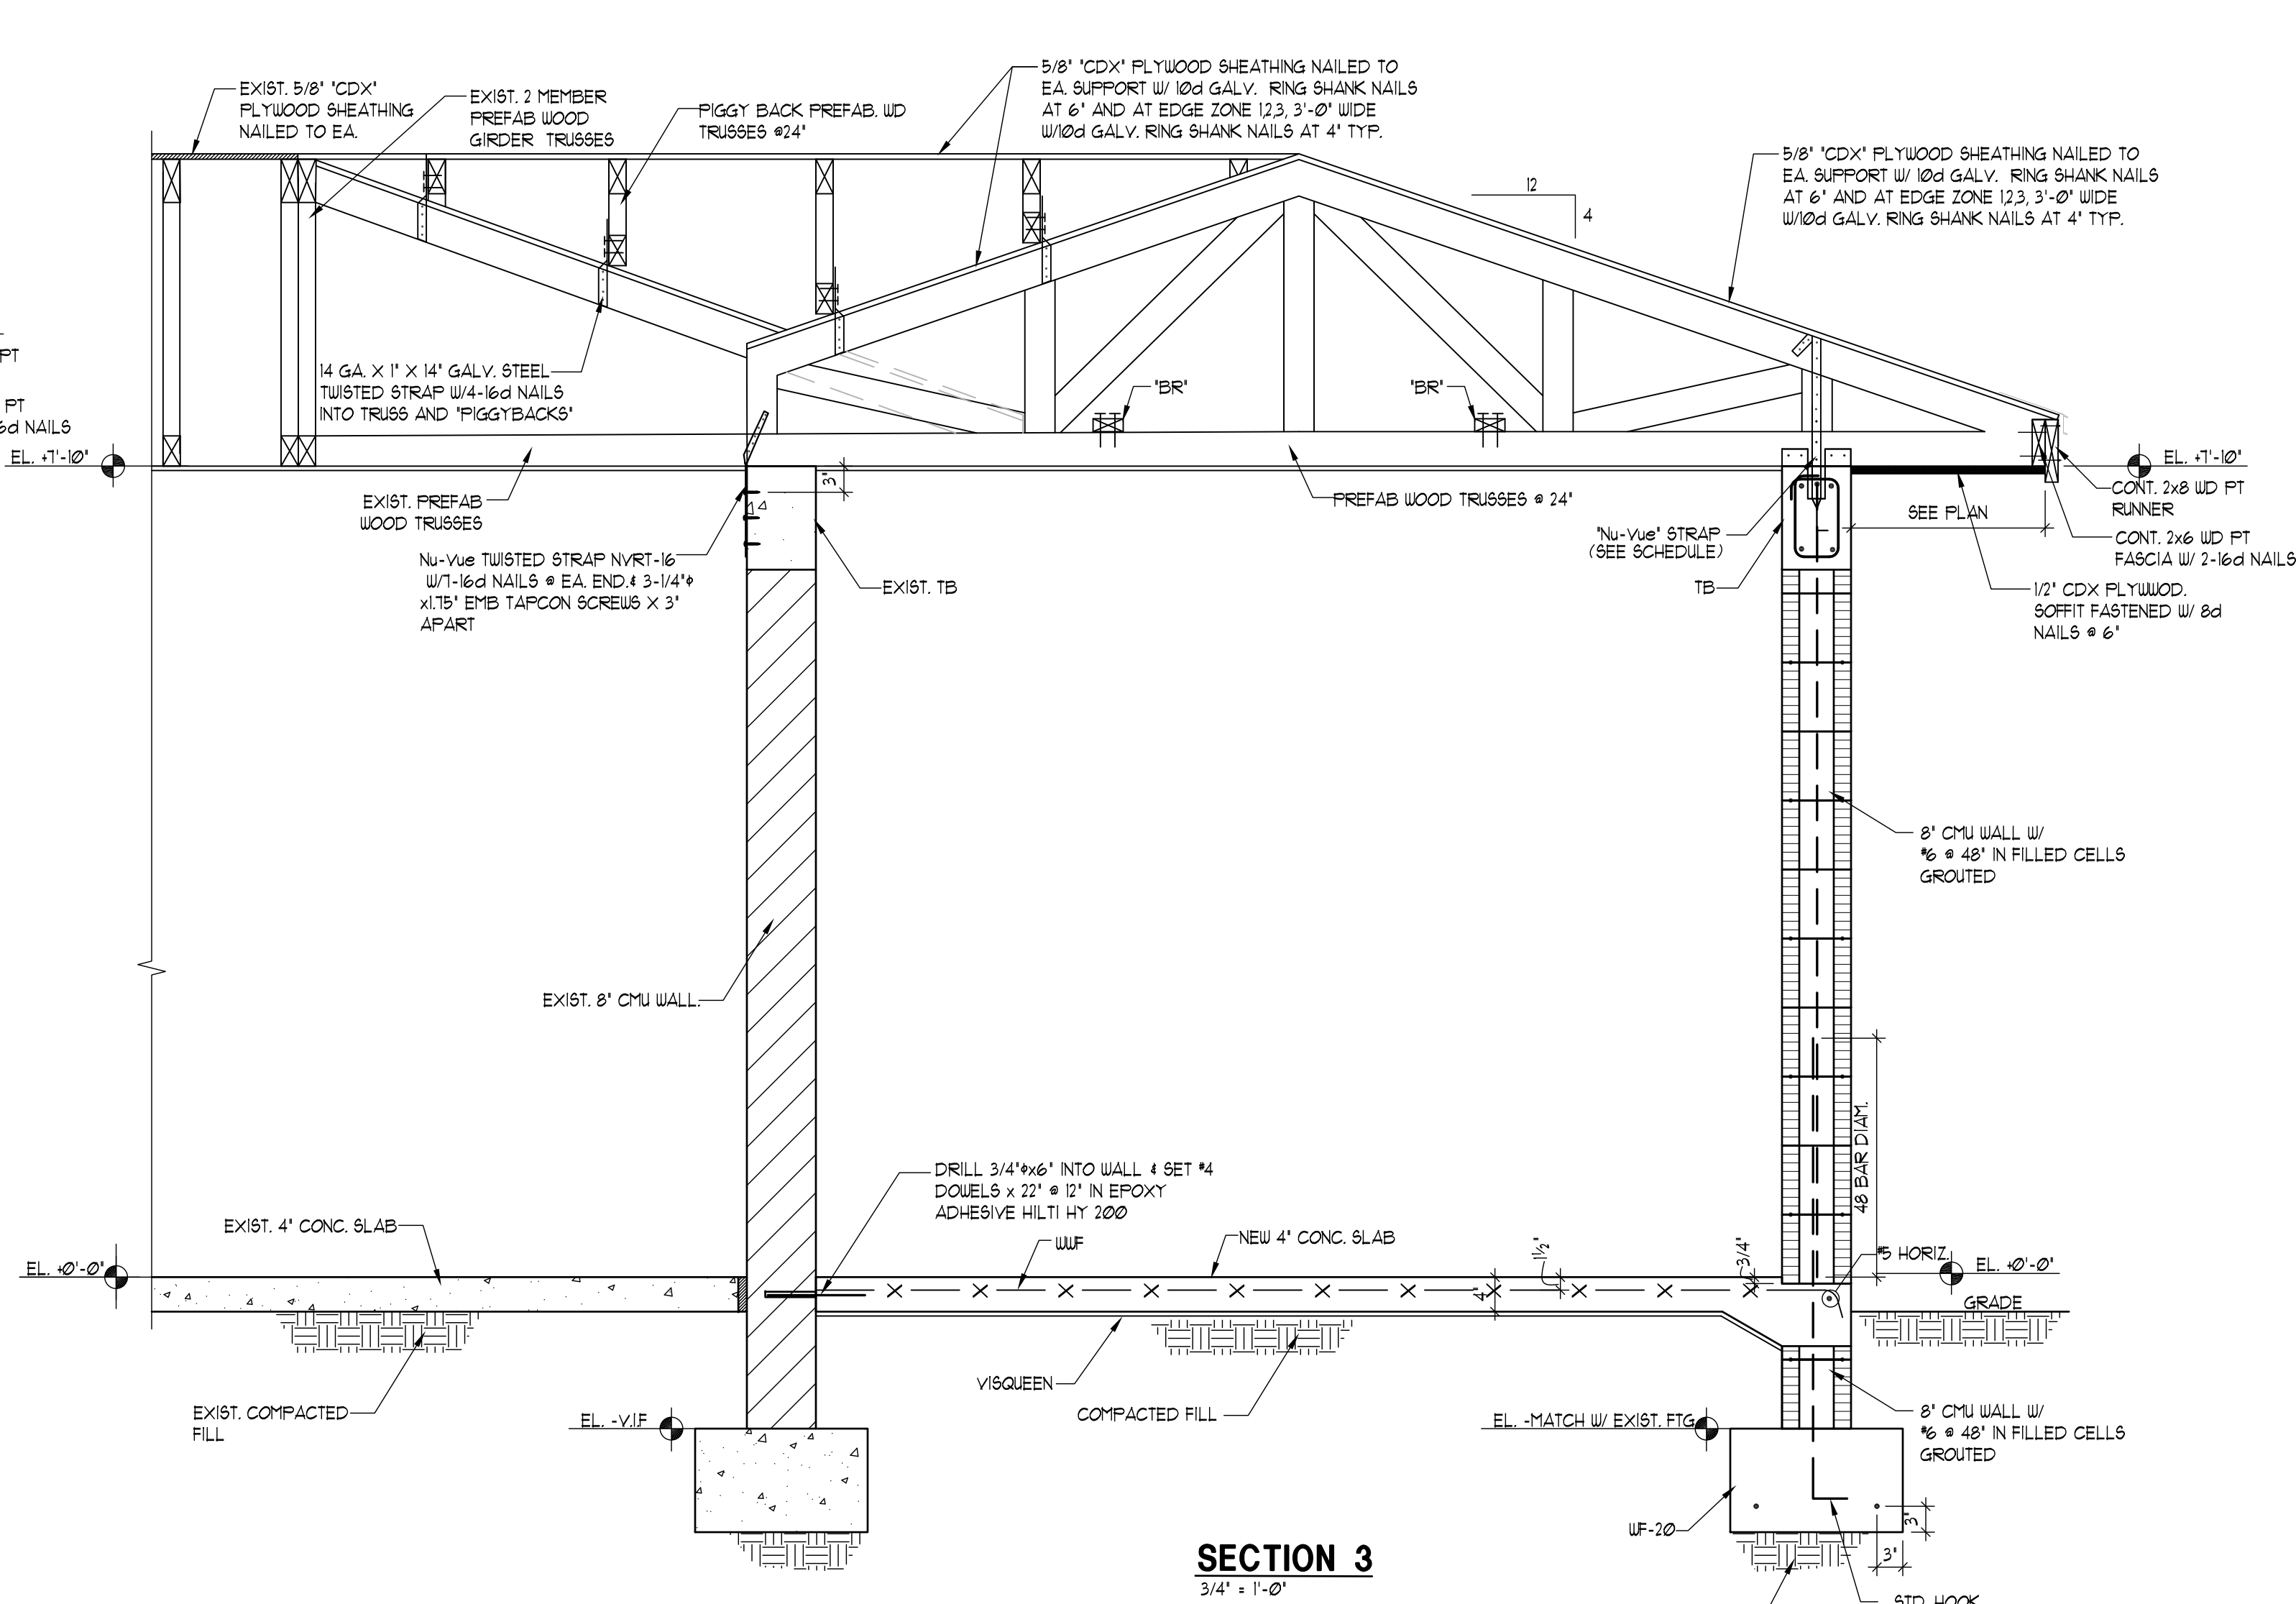


THE ARCHITECT HEREBY EXPRESSLY RESERVES THE COPYRIGHT AND PROPERTY RIGHTS IN THESE PLANS. DRAWINGS ARE NOT TO BE REPRODUCED, CHANGED, OR COPIED IN ANY FORM OR MANNER WHATSOEVER WITHOUT FIRST OBTAINING WRITTEN PERMISSION AND CONSENT. NOR ARE THEY TO BE ASSIGNED TO ANY PARTY WITHOUT FIRST OBTAINING WRITTEN PERMISSION AND CONSENT.

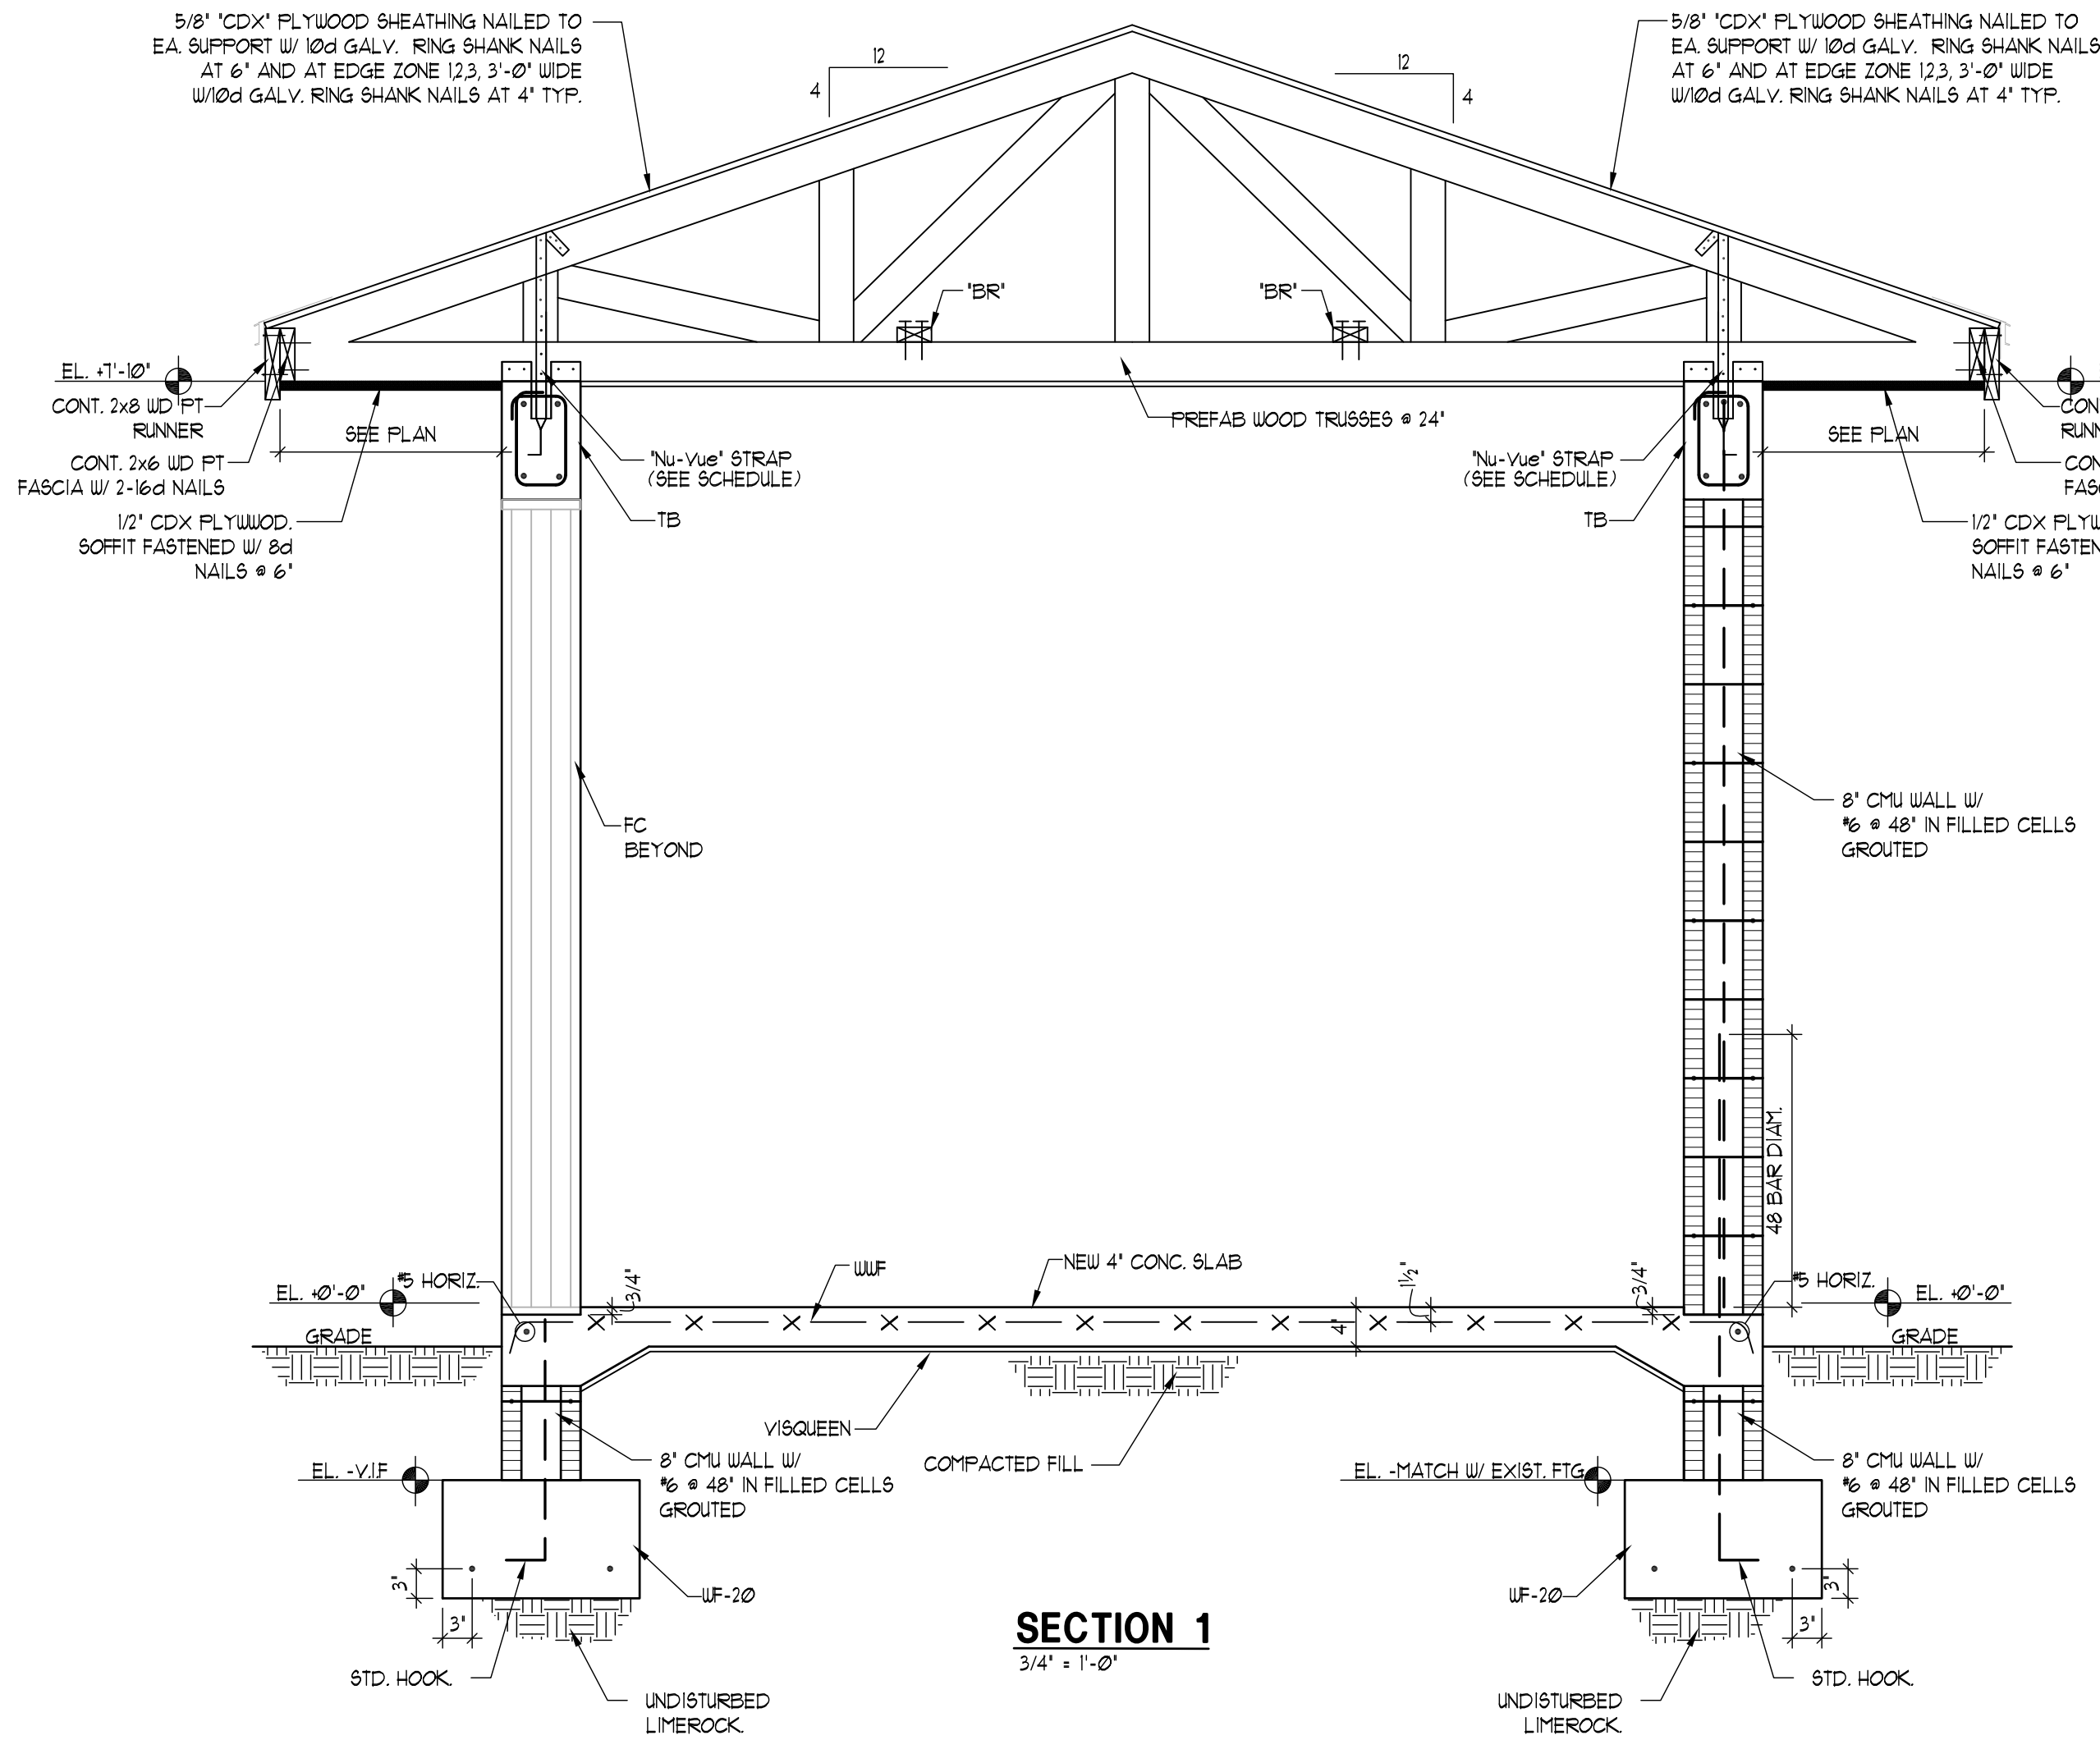

Digitally signed by
JOAQUIN MONTESINO
Date:
2024.01.31 11:07:54 -05'00'

JOAQUIN MONTESINO

LICENSE


No. 69969

STATE OF FLORIDA

PROFESSIONAL ENGINEER

WRITTEN DIMENSIONS ON THESE DRAWINGS SHALL HAVE PRECEDENCE OVER SCALE DIMENSIONS. CONTRACTORS SHALL VERIFY AND BE RESPONSIBLE FOR ALL DIMENSIONS AND CONDITIONS ON THE JOB AND THIS OFFICE MUST BE NOTIFIED OF ANY VARIATION FROM THE DIMENSIONS AND CONDITIONS SHOWN BY THESE DRAWINGS

G2 CONSULTING GROUP, INC.
JOAQUIN MONTESINO, P.E.
CONSULTING ENGINEERS
9725 SW 4 TERR, MIAMI FL, 33174
PHONE & FAX (786) 294-00-32
LIC. #69969, CA 26882

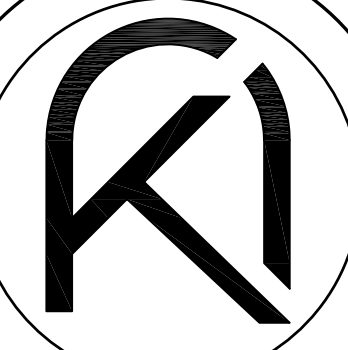

ARKO ARCHITECTURE, LLC
2490 CORAL WAY, SUITE 301
MIAMI, FL 33145
eduardo@thearkogroup.com
eduardo@thearkogroup.com
www.thearkogroup.com
p: 305.400.8133

ADDITION & RESTORATION FOR:
**MAZZINI & MELINE
RESIDENCE**
10300 SW 70TH AVE,
MIAMI, FL 33156

DRAWN BY
DATE 04.03.23
CHECKED BY
PROJECT 22-84

REVISIONS

S-5
CONSTRUCTION DOCUMENTS