


ADDITION & RESTORATION FOR:

MAZZINI & MELINE
RESIDENCE

10300 SW 70TH AVE,
MIAMI, FL 33149

Digitally signed by
Edgardo J Betancour
Santiago
Date: 2024.05.22
16:30:54-04'00'

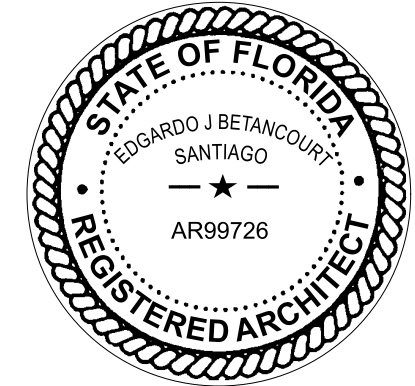


DATE	DRAWN BY	PROJECT
04.03.23	CHECKED BY	22-84

REVISIONS

DOMESTIC WATER PLAN

CONSTRUCTION DOCUMENTS

P4

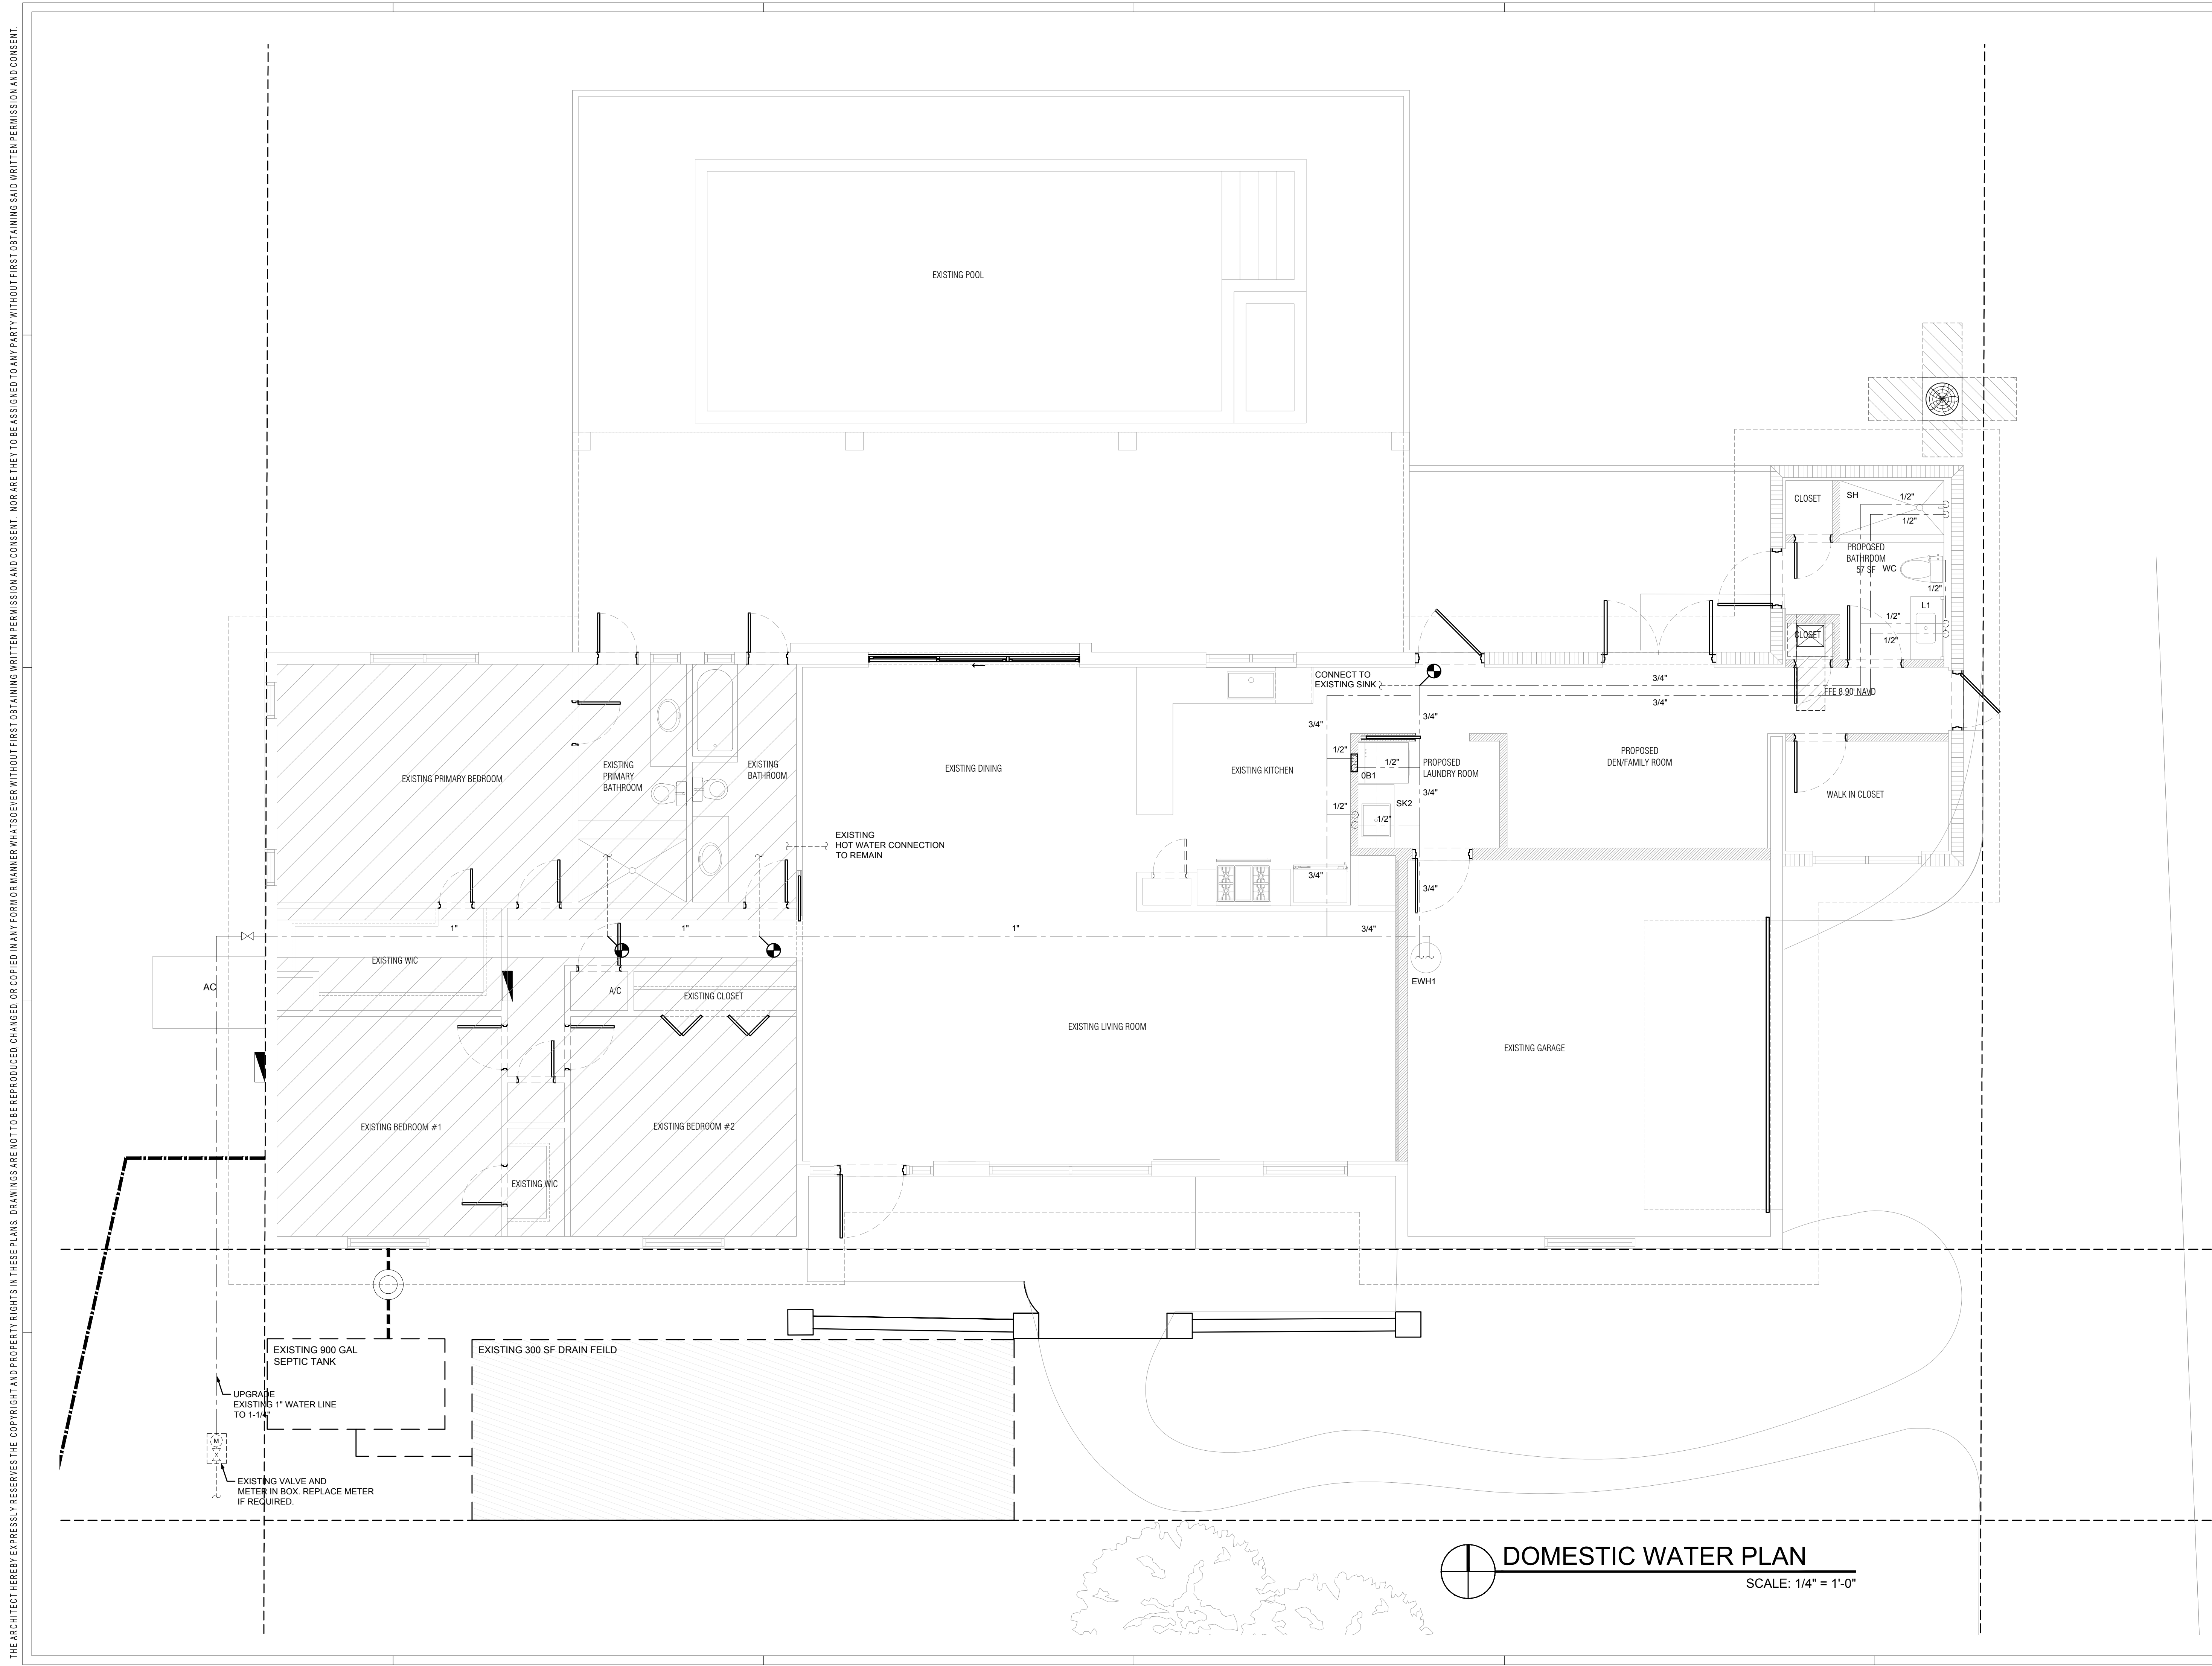

 DOMESTIC WATER PLAN

SCALE: 1/4" = 1'-0"