
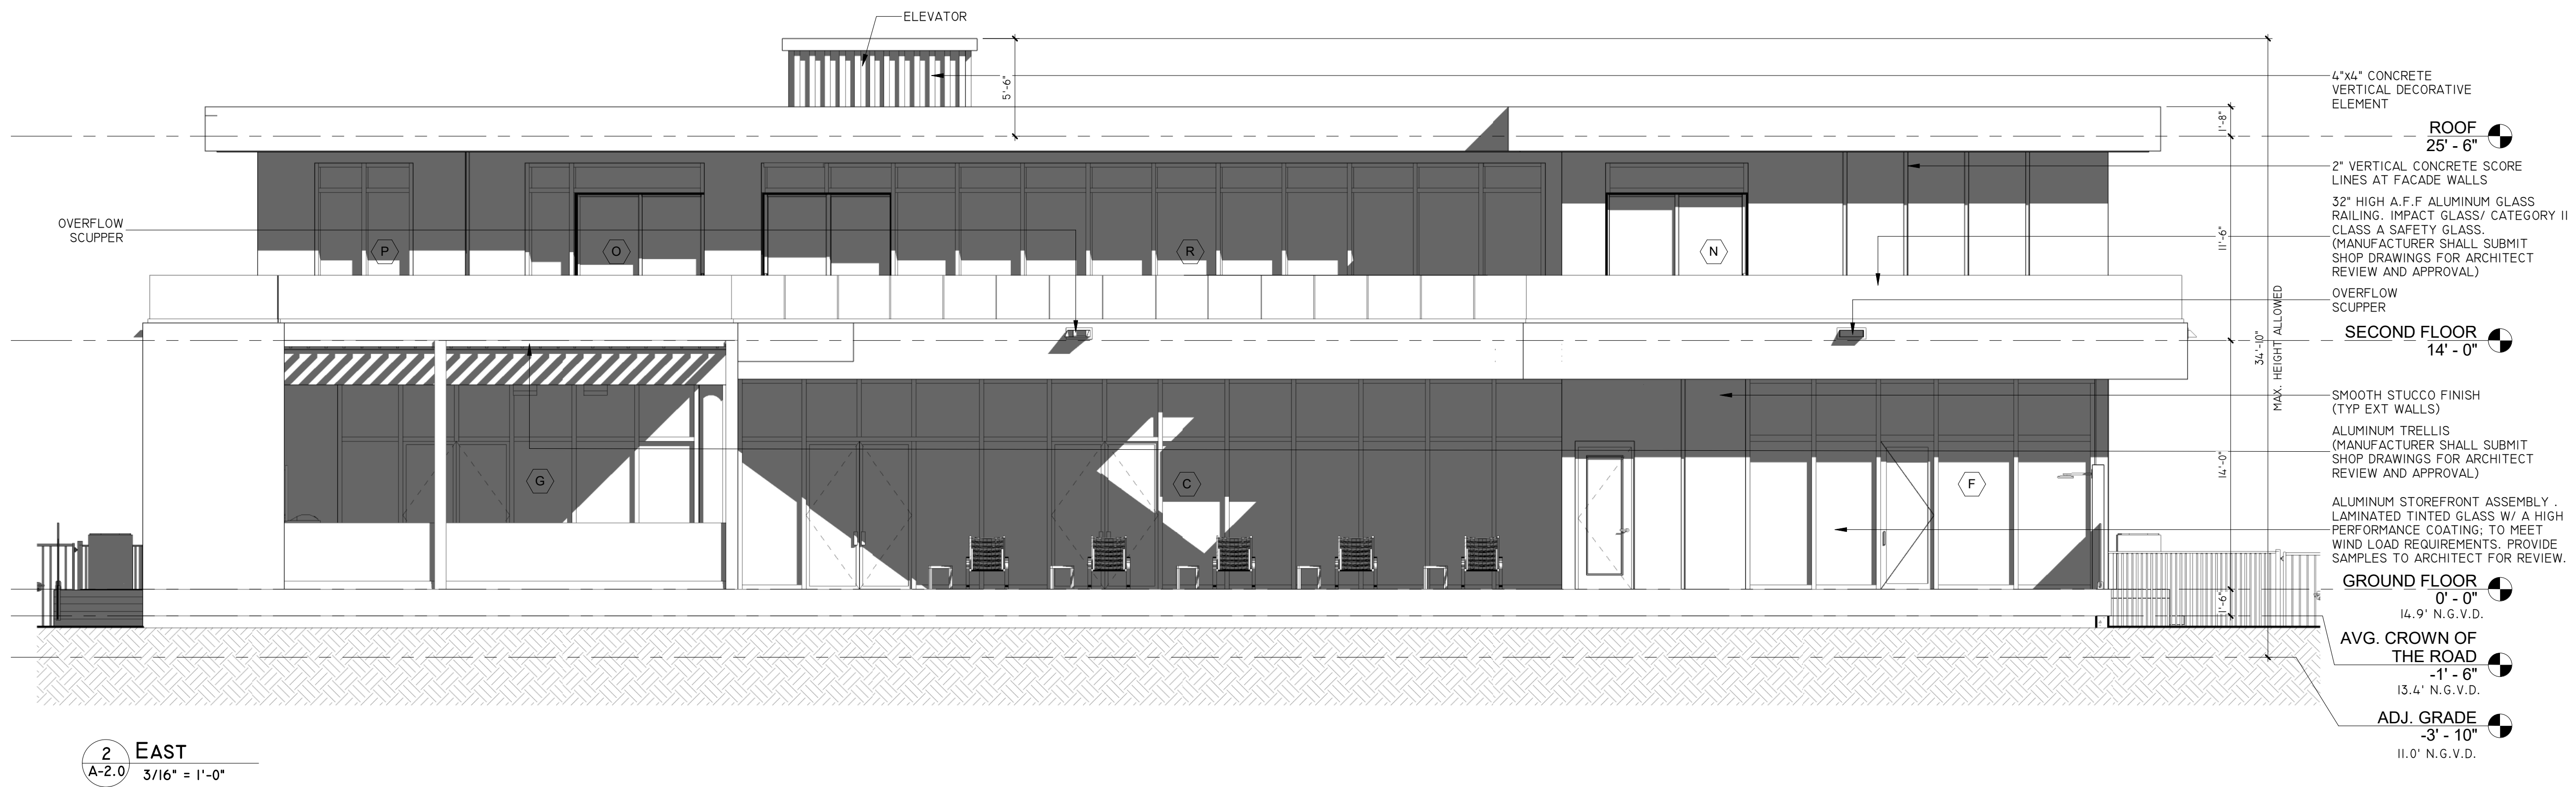


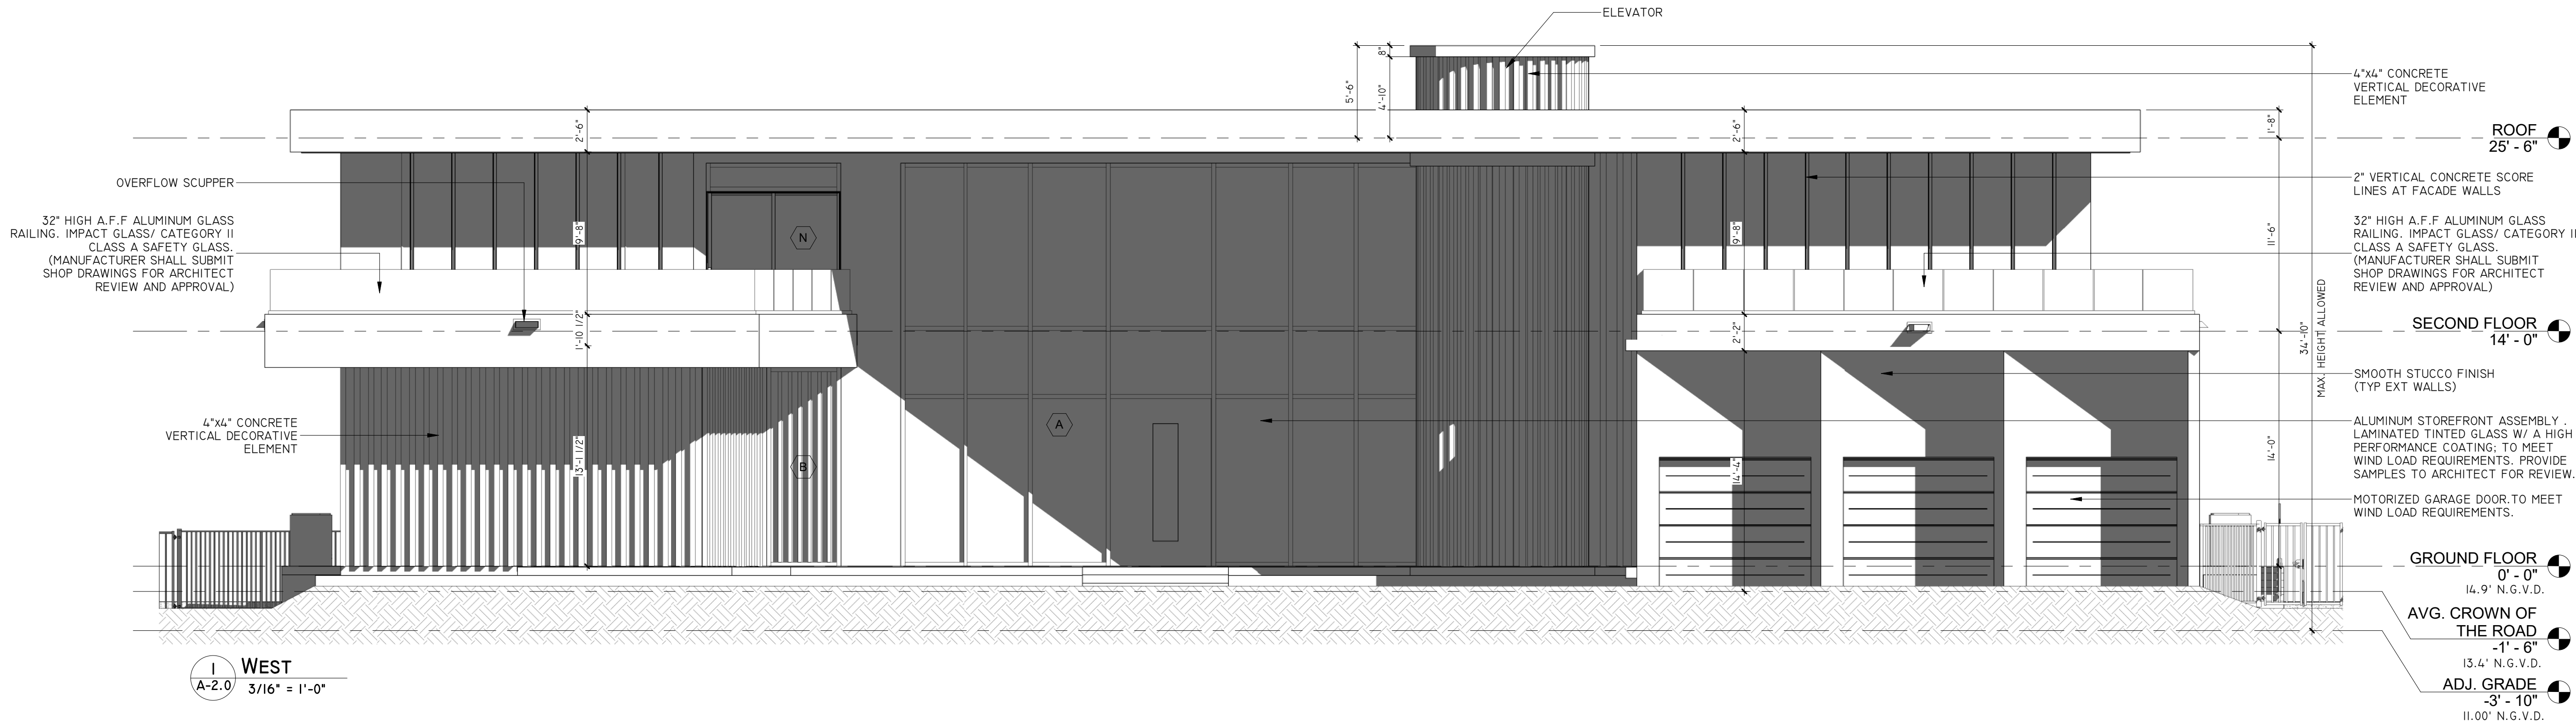


JORGE
L
VILLAVI
CENCIO

Digitally
signed by
JORGE L
VILLAVI
CENCIO

Date:
2023.08.28
11:42:59
-04'00'


REVISIONS	
Rev	Description

FIDANZA'S FAMILY HOUSE
NEW CONSTRUCTION
11041 SW 77TH AVE, PINECREST, FL 33156

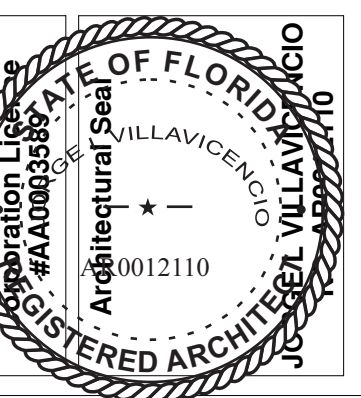

VILLA & ASSOCIATES INC.
ARCHITECTURE PLANNING INTERIOR DESIGN
5801 SW 69 AVENUE MIAMI, FLORIDA 33155
TEL. 305-613-0865 - E-Mail JVillarchitect@gmail.com

CONSULTANT: ARCHI-TEK STUDIO CORP.
TEL. 305-799-8016 - E-Mail maguiar@architekstudio.com

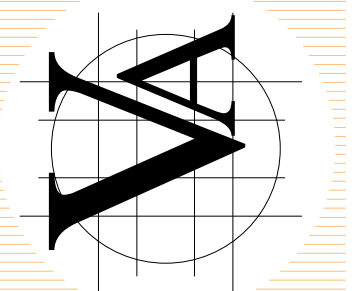

DATE:
10-20-2022

SCALE:
AS
SHOWN

PROJECT NO:
ELEVATION EAST & WEST

DRAWING NO:
A-2.0