

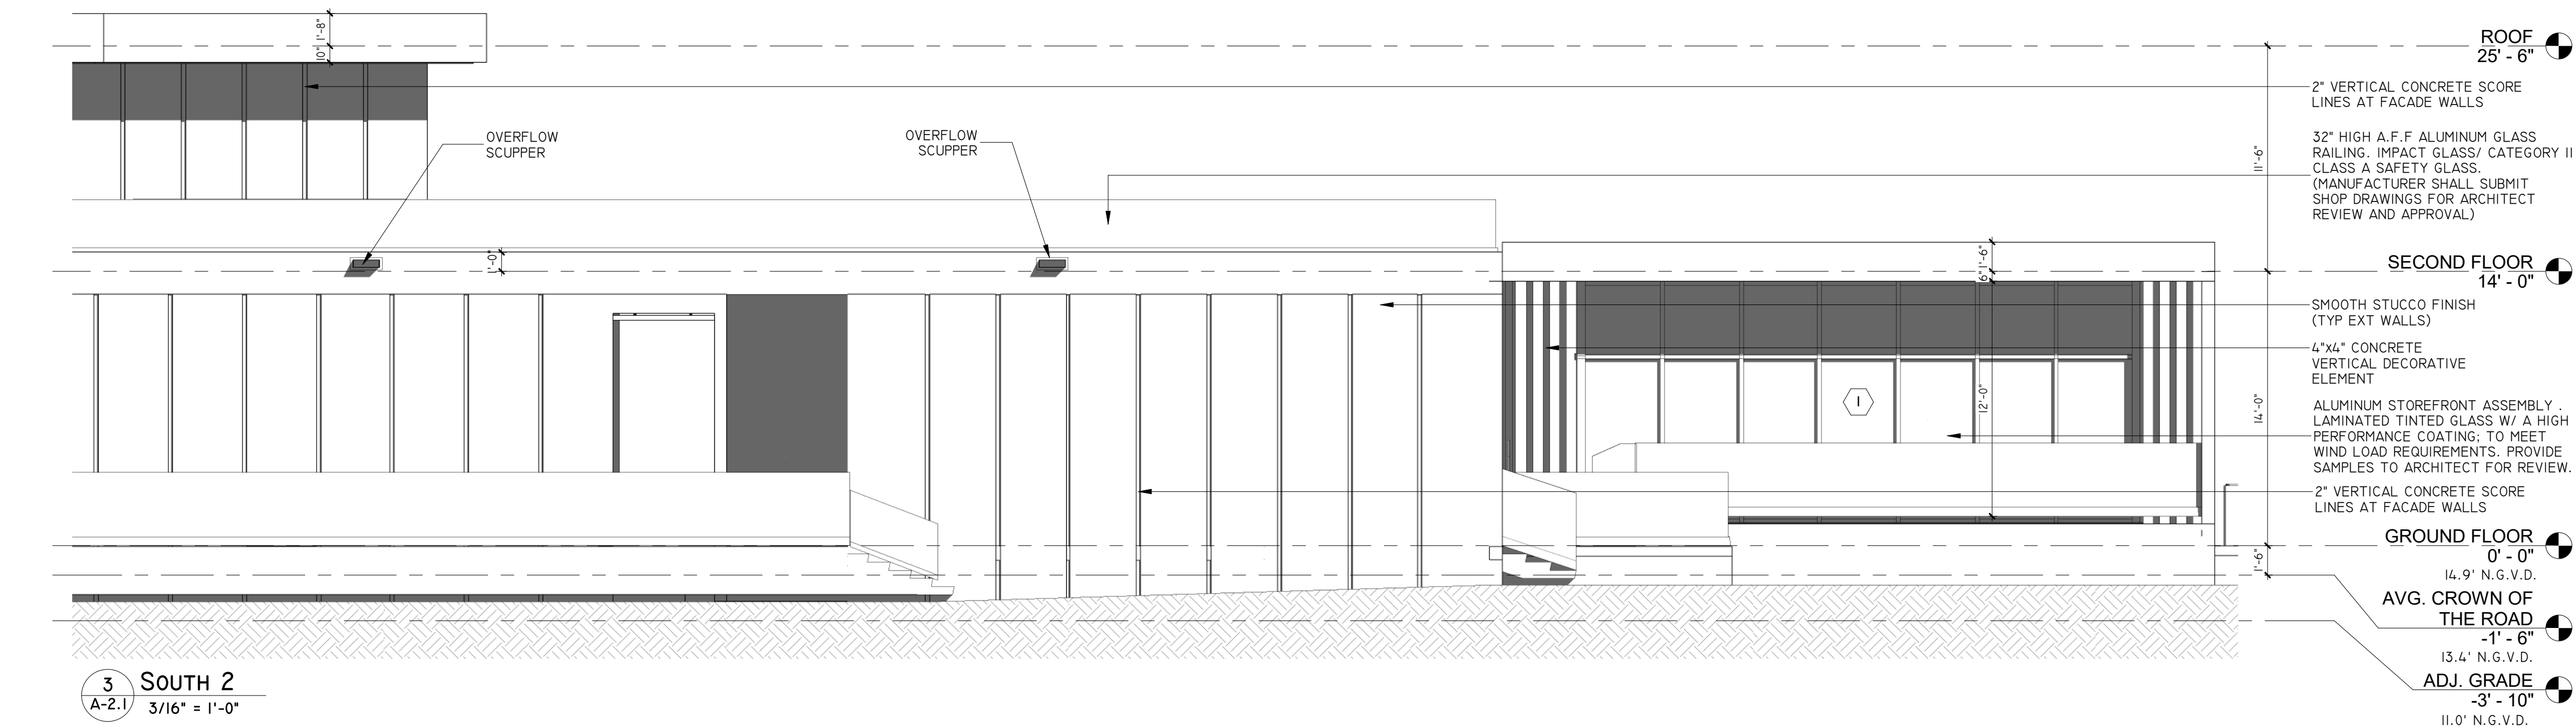


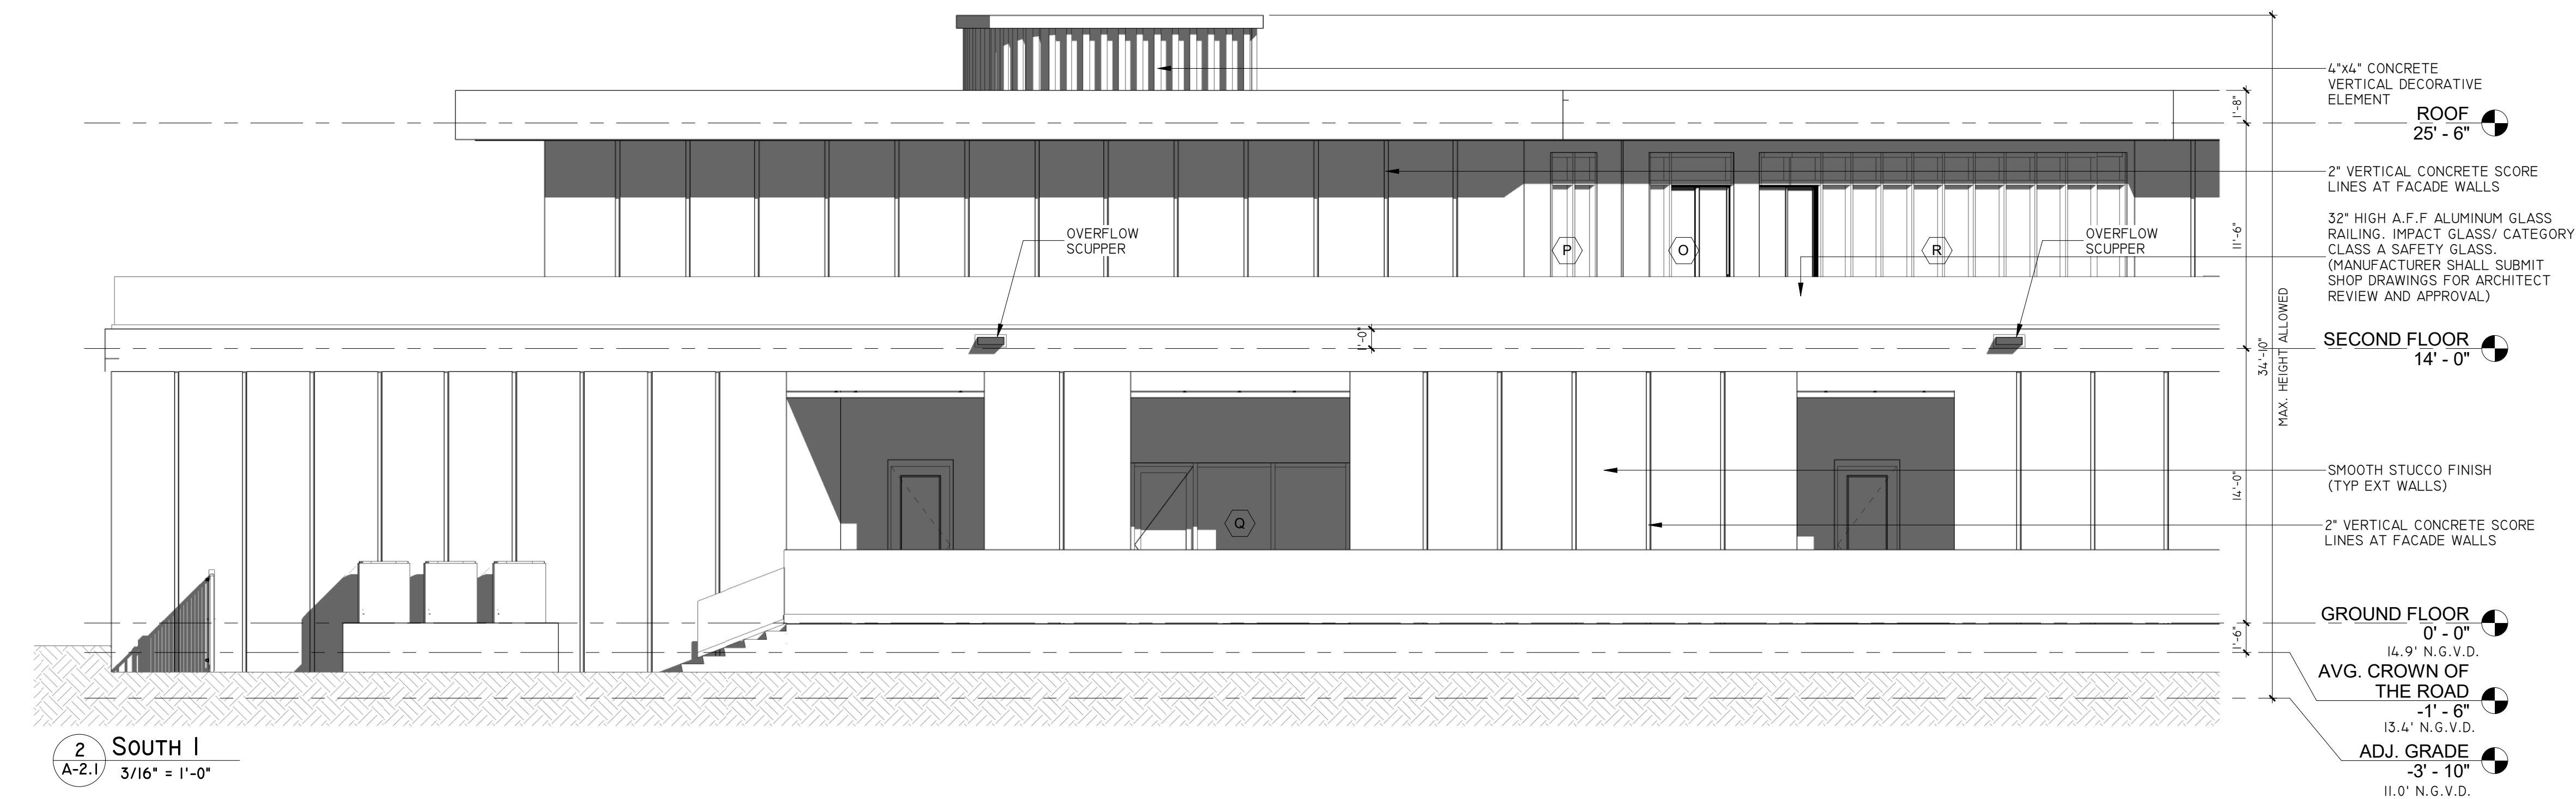

REVISIONS	
Rev	Description


FIDANZA'S FAMILY HOUSE
NEW CONSTRUCTION
11041 SW 77TH AVE, PINECREST, FL 33156

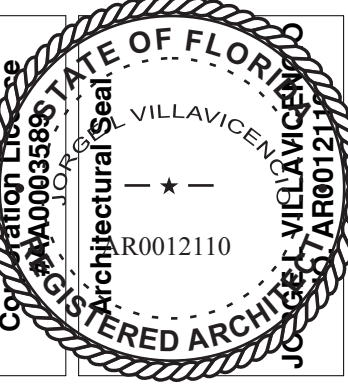

JORGE
L
VILLAVI
CENCIO

Digitally
signed by
JORGE L
VILLAVICENCIO
Date:
2023.08.28
11:43:23 -04'00'

VILLA & ASSOCIATES INC.
ARCHITECTURE PLANNING INTERIOR DESIGN
5801 SW 69 AVENUE MIAMI, FLORIDA 33156
TEL. 305-613-0865 - E-Mail Jvillarchitect@gmail.com
CONSULTANT: ARCHI-TEK STUDIO CORP.
TEL. 305-799-8016 - E-Mail maguilar@architekstudio.com

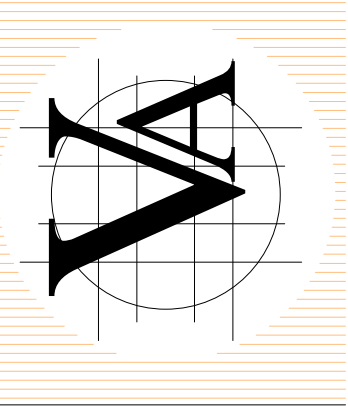

DATE: 10-20-2022	SCALE: AS SHOWN
PROJECT NO: ELEVATION SOUTH	
DRAWING NO: A-2.1	