


1 NORTH
A-2.2 1/8" = 1'-0"




2 NORTH I
A-2.2 3/16" = 1'-0"

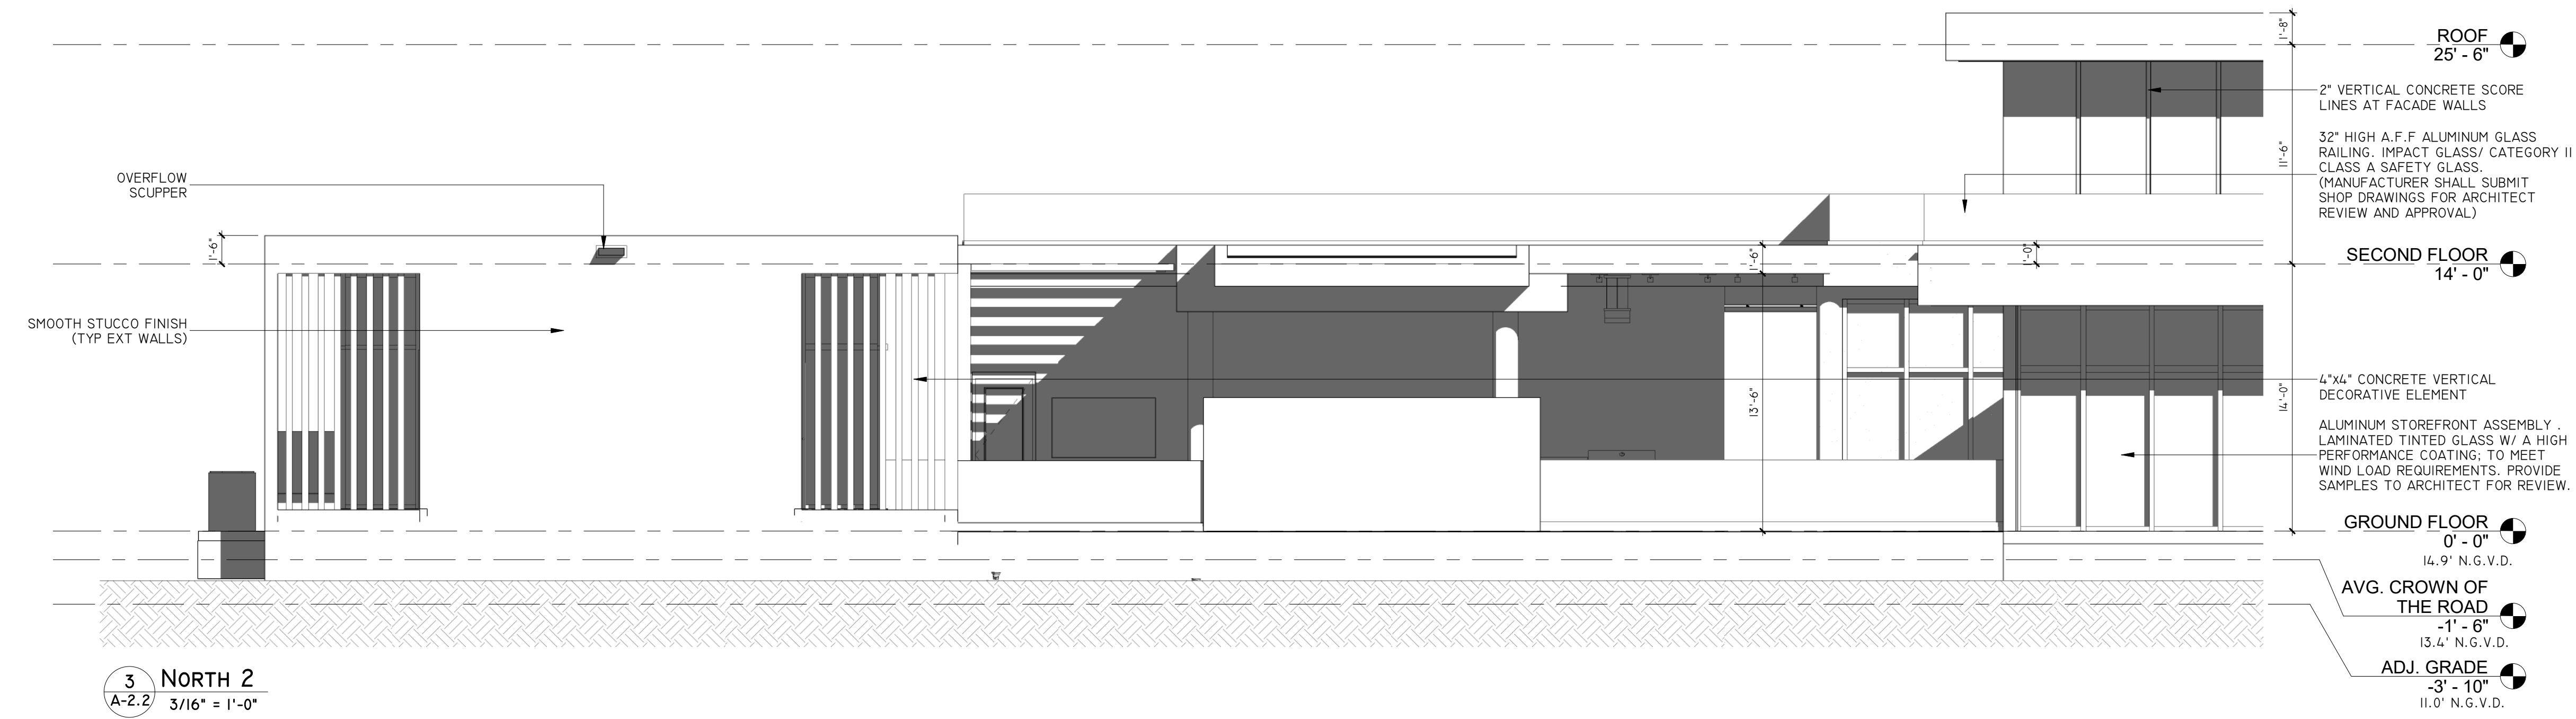

3 NORTH 2
A-2.2 3/16" = 1'-0"

REVISIONS	
Rev	Description


FIDANZA'S FAMILY HOUSE
NEW CONSTRUCTION
11041 SW 77TH AVE, PINECREST, FL 33156

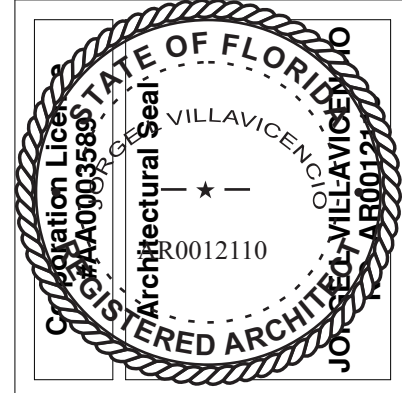

JORGE
L
VILLAVI
CENCIO

Digitally
signed by
JORGE L
VILLAVICENCI
O
Date:
2023.08.28
11:43:44
-04'00'

VILLA & ASSOCIATES INC.
ARCHITECTURE PLANNING INTERIOR DESIGN
5801 SW 69 AVENUE MIAMI, FLORIDA 33155
TEL. 305-613-0865 - E-Mail Jvillarchitect@gmail.com
CONSULTANT: ARCHI-TEK STUDIO CORP.
TEL. 305-799-8016 - E-Mail maguilar@architekstudio.com

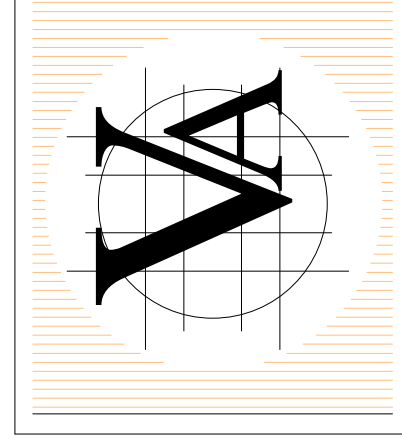

DATE: 10-20-2022	SCALE: AS SHOWN
PROJECT NO: ELEVATION NORTH	
DRAWING NO : A-2.2	