


REVISIONS	
Rev	Description

FIDANZA'S FAMILY HOUSE

NEW CONSTRUCTION

11041 SW 77TH AVE, PINECREST, FL 33156

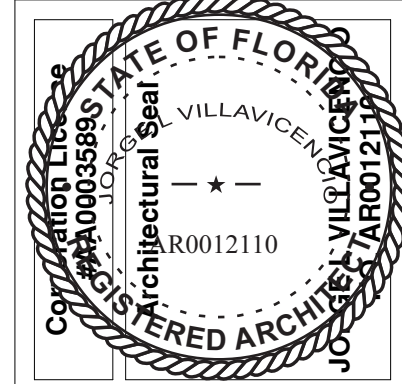

VILLA & ASSOCIATES INC.


ARCHITECTURE PLANNING INTERIOR DESIGN

5801 SW 69 AVENUE MIAMI, FLORIDA 33155

TEL. 305-613-0865 - E-Mail Jvillarchitect@gmail.com

CONSULTANT: ARCHI-TEK STUDIO CORP.


TEL. 305-799-8016 - E-Mail maguilar@architekstudio.com

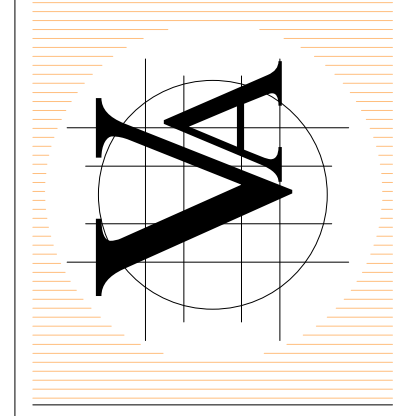


DATE: 10-20-2022	SCALE: AS SHOWN
PROJECT NO: SECTION A-A, B-B & C-C	
DRAWING NO: A-3.0	

JORGE
L
VILLAVI
CENCIO


Digitally signed
by JORGE L
VILLAVICENCIO
Date:
2023.08.28
11:45:37 -04'00'

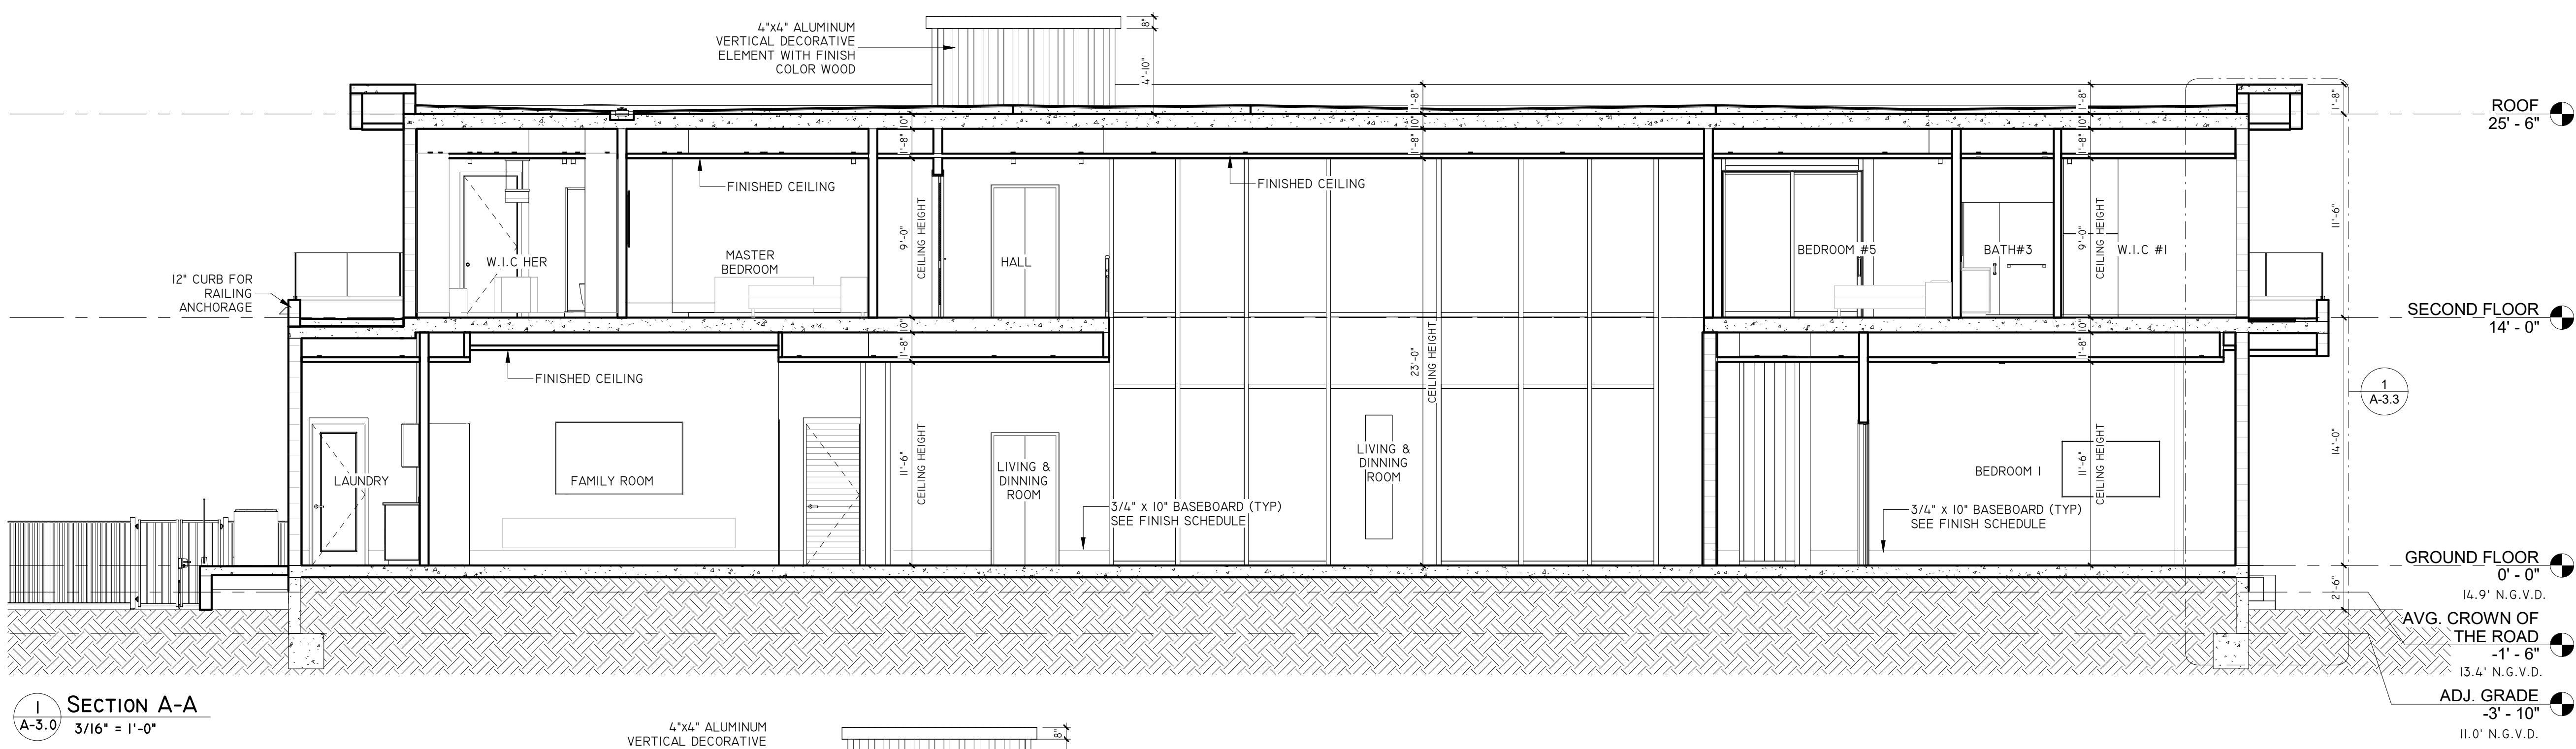

1 SECTION A-A
A-3.0 3/16" = 1'-0"

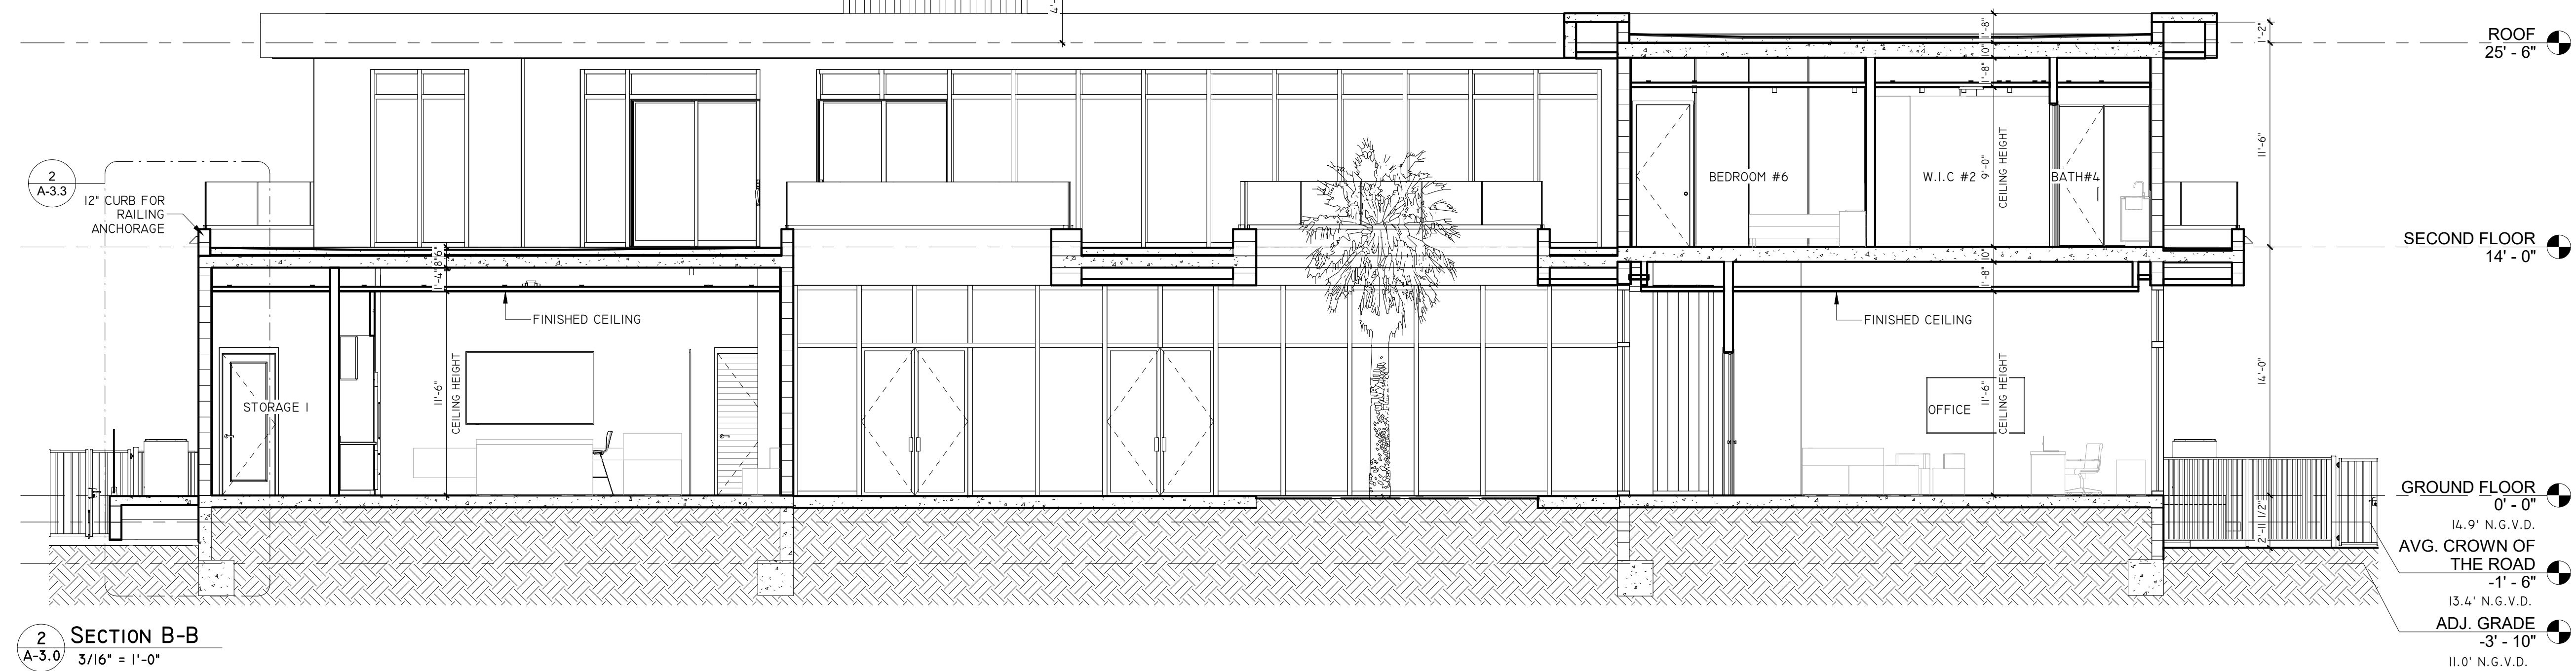

2 SECTION B-B
A-3.0 3/16" = 1'-0"

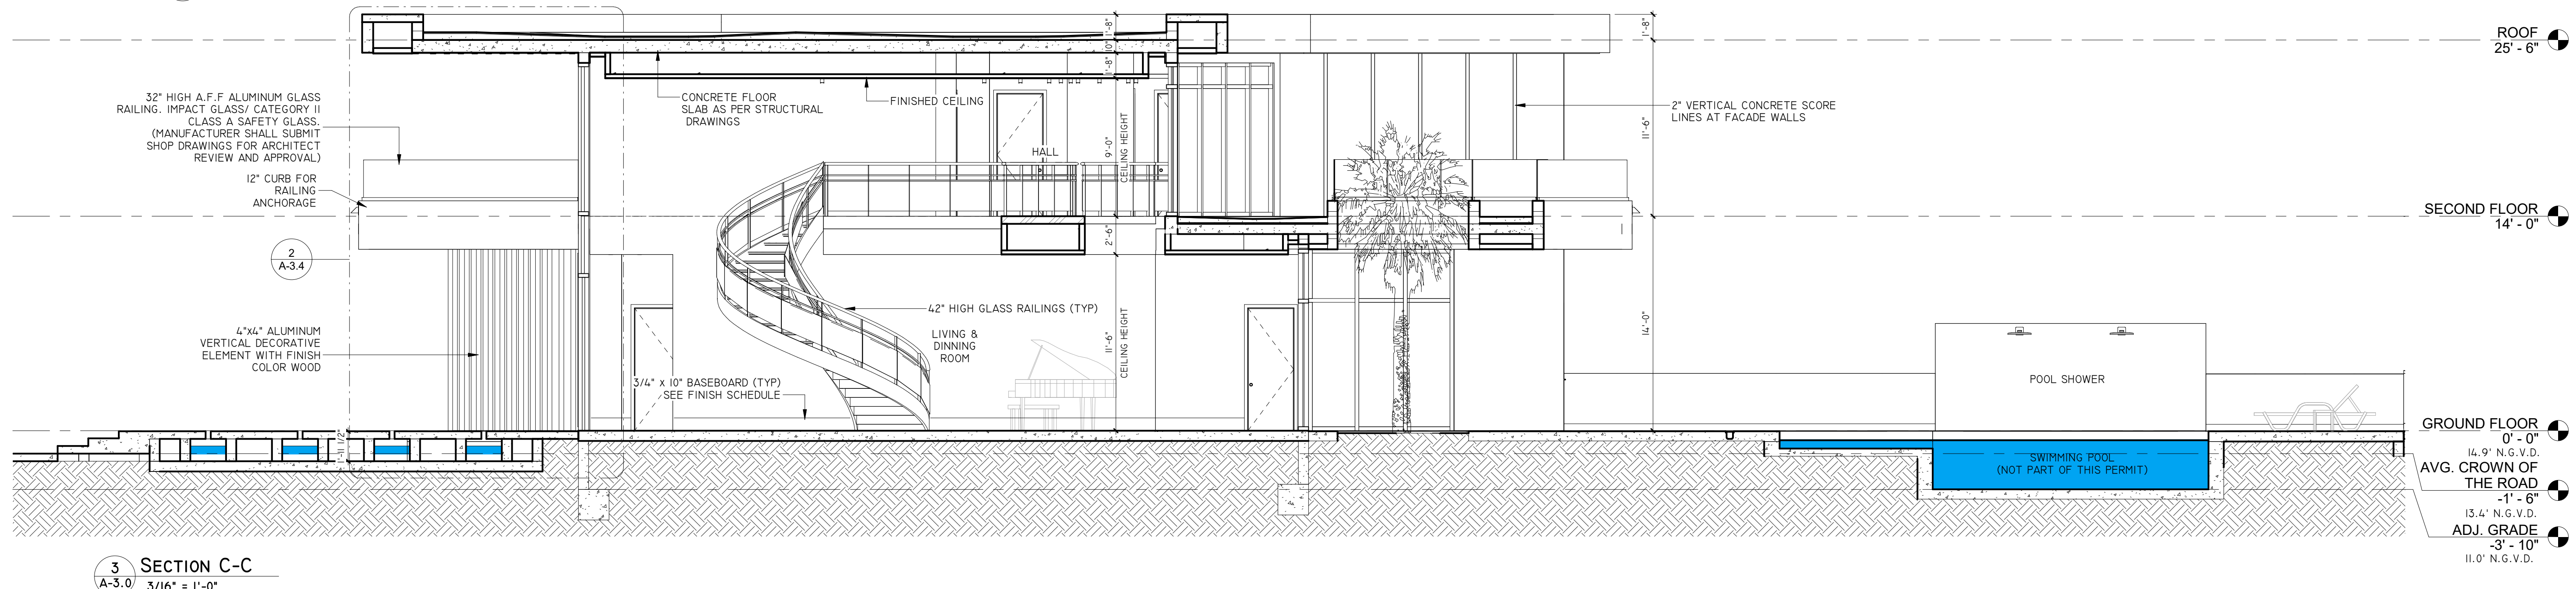

3 SECTION C-C
A-3.0 3/16" = 1'-0"