
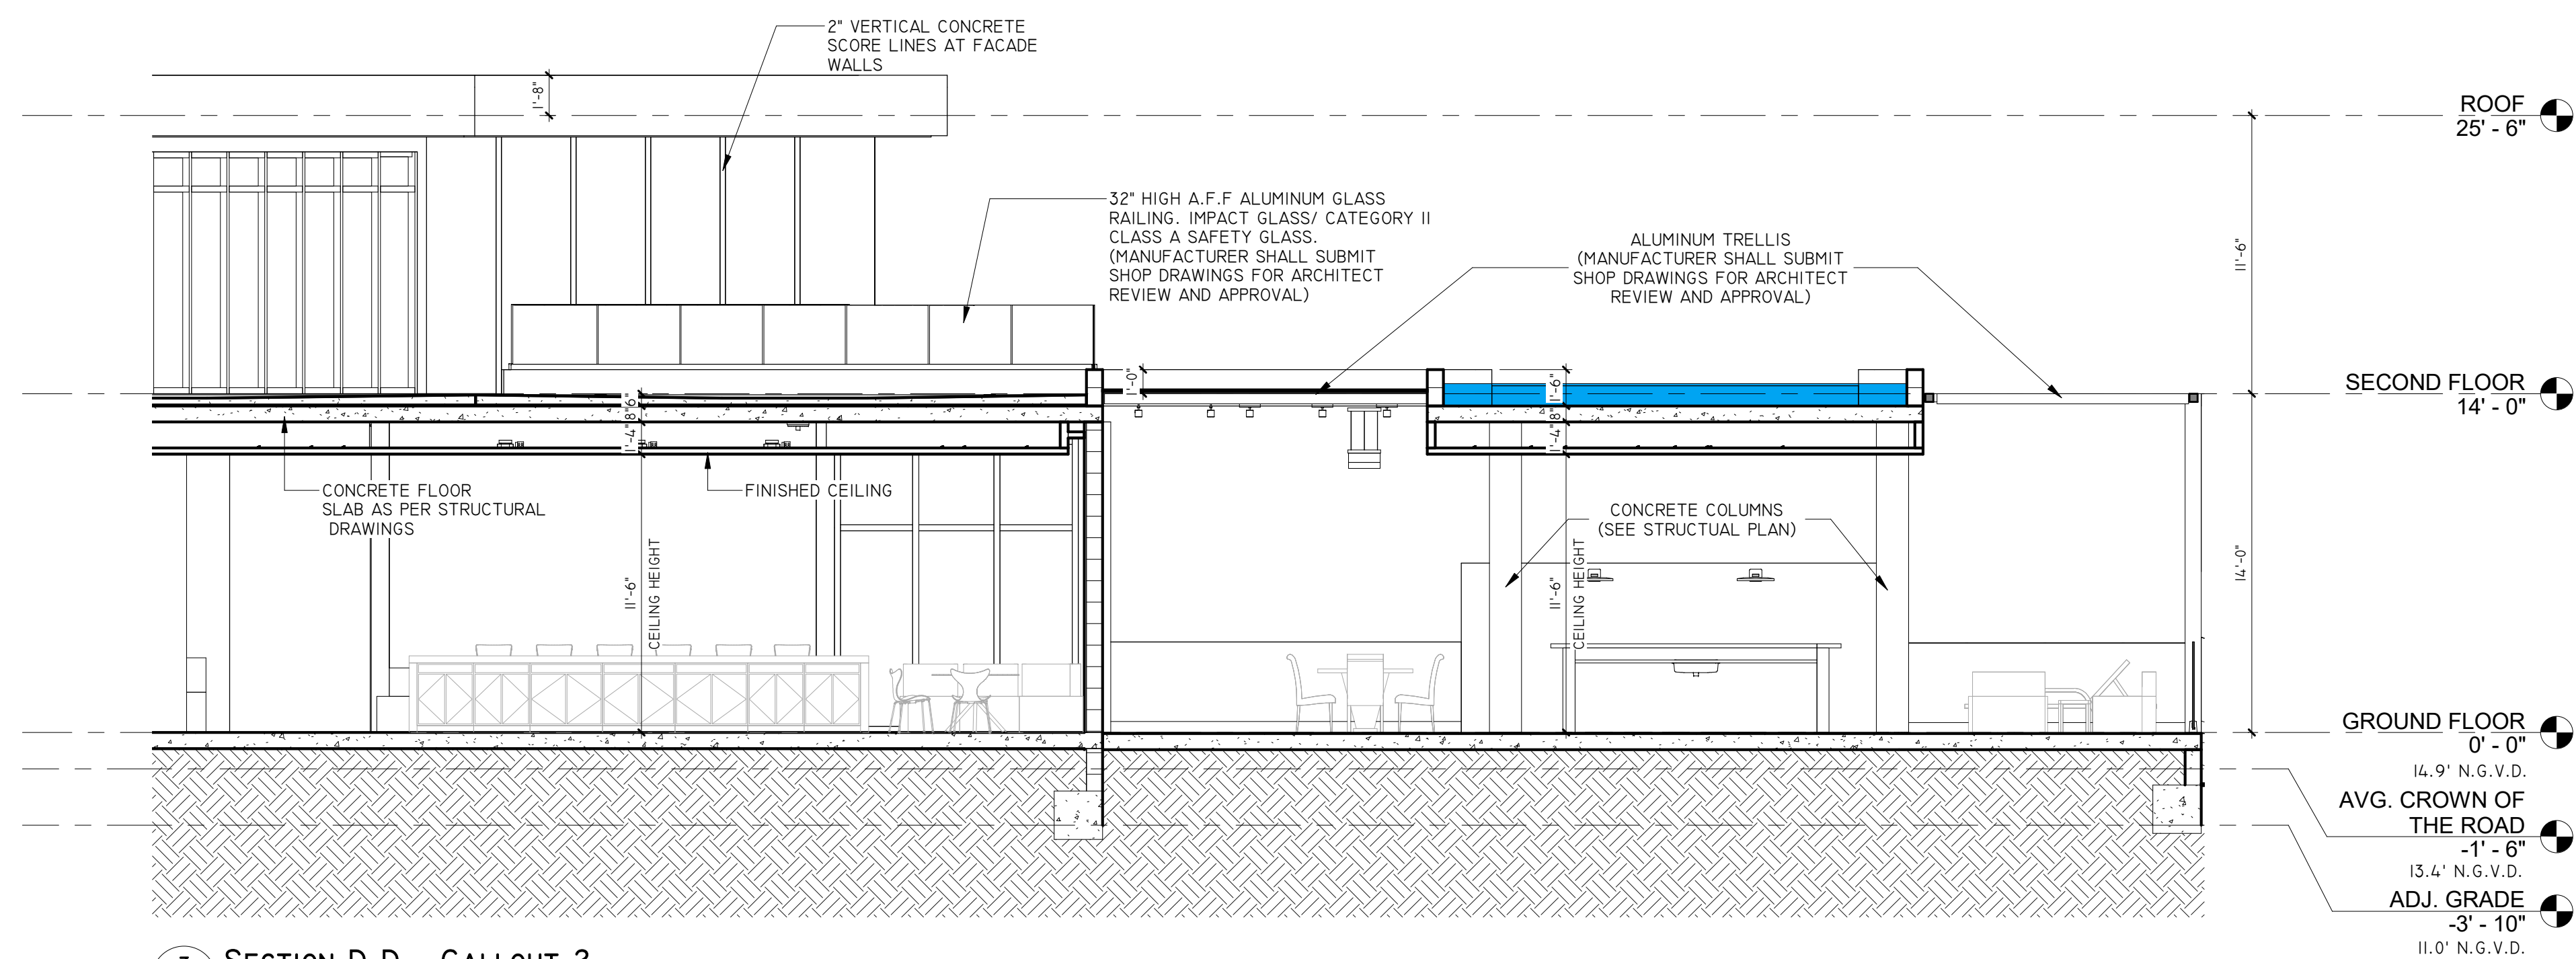
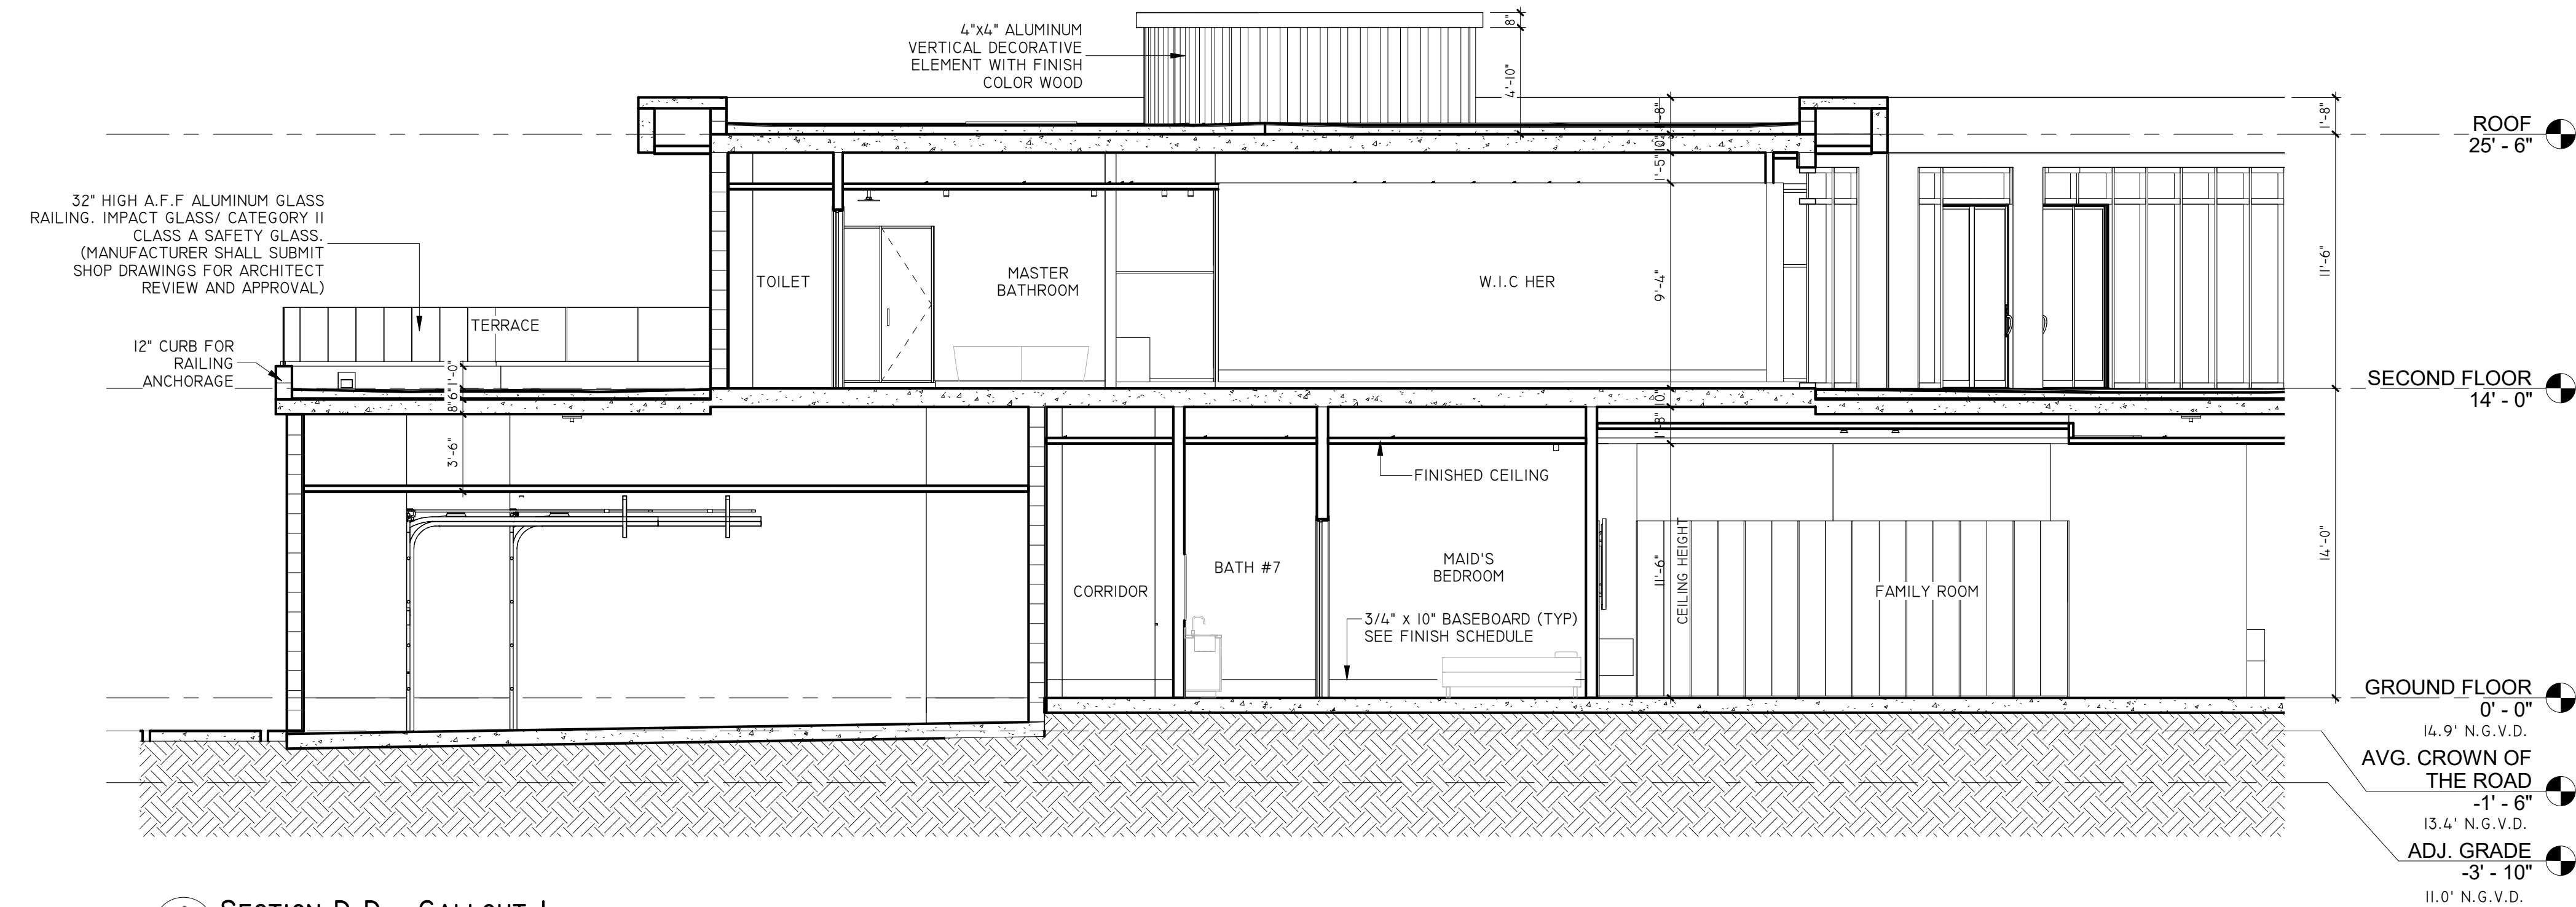
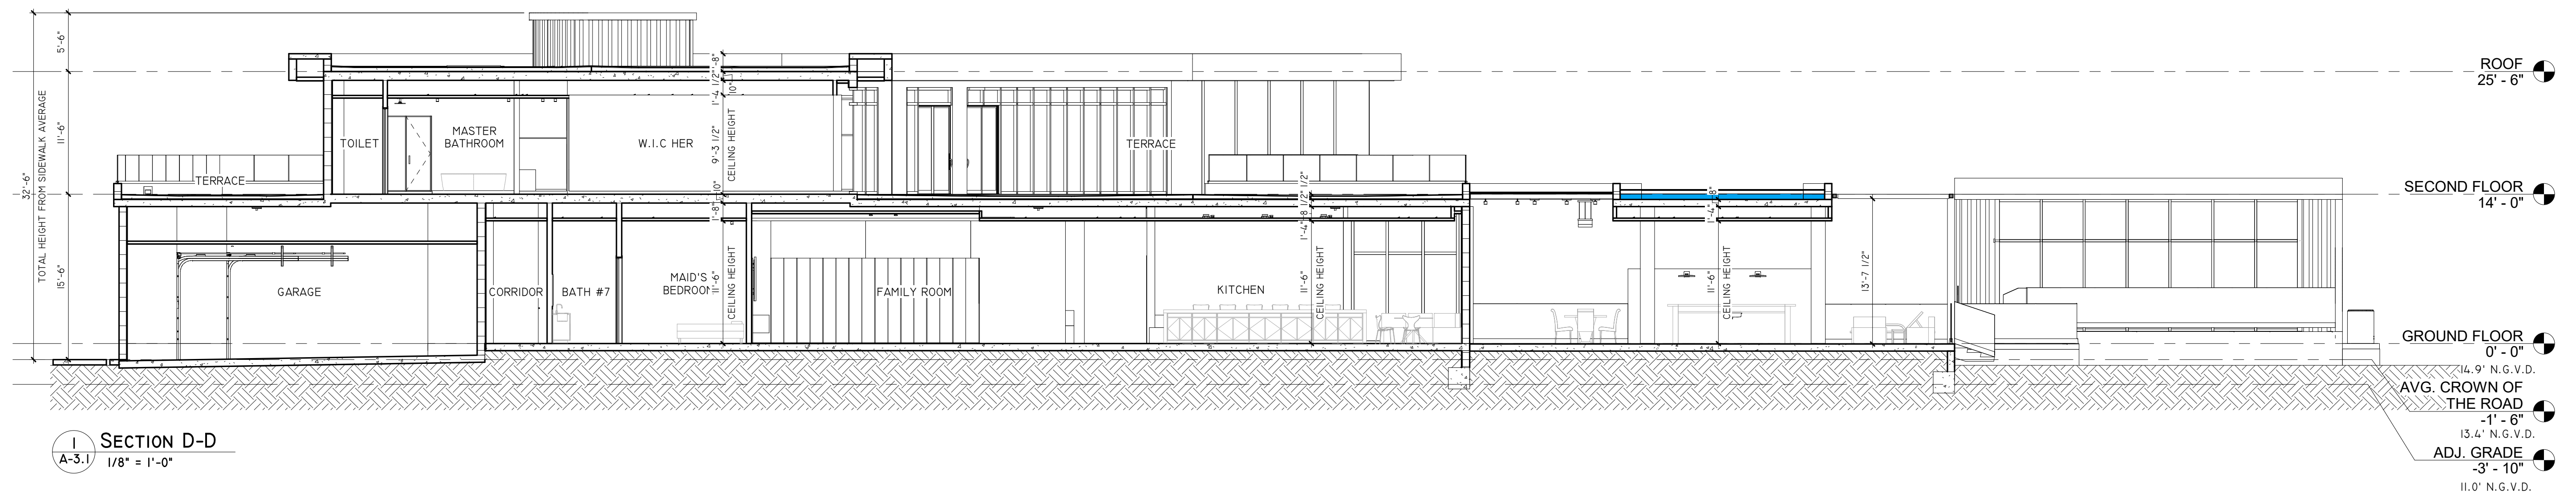


[illegible]

FIDANZA'S FAMILY HOUSE
NEW CONSTRUCTION
11041 SW 77TH AVE, PINECREST, FL 33156

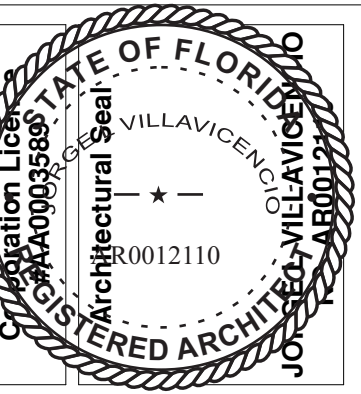


JORGE
L
VILLAVI
CENCIO

Digitally
signed by
JORGE L
VILLAVICENCI
O
Date:
2023.08.28
11:46:22
-04'00'

VILLA & ASSOCIATES INC.
ARCHITECTURE - PLANNING - INTERIOR DESIGN
5801 SW 69 AVENUE - MIAMI, FLORIDA 33155
TEL. 305-613-0865 - E-Mail JVillarchitect@gmail.com

CONSULTANT : ARCHI-TEK STUDIO CORP.
TEL. 305-799-8016 - E-Mail maguiar@architekstudio.com

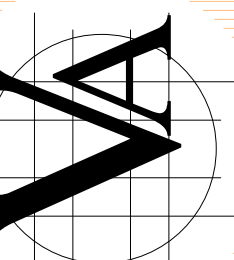

DATE: 10-20-2022	SCALE: AS SHOWN
PROJECT NO: SECTION D-D	
DRAWING NO : A-3.1	