



1
A-3.2
SECTION E-E
1/8" = 1'-0"

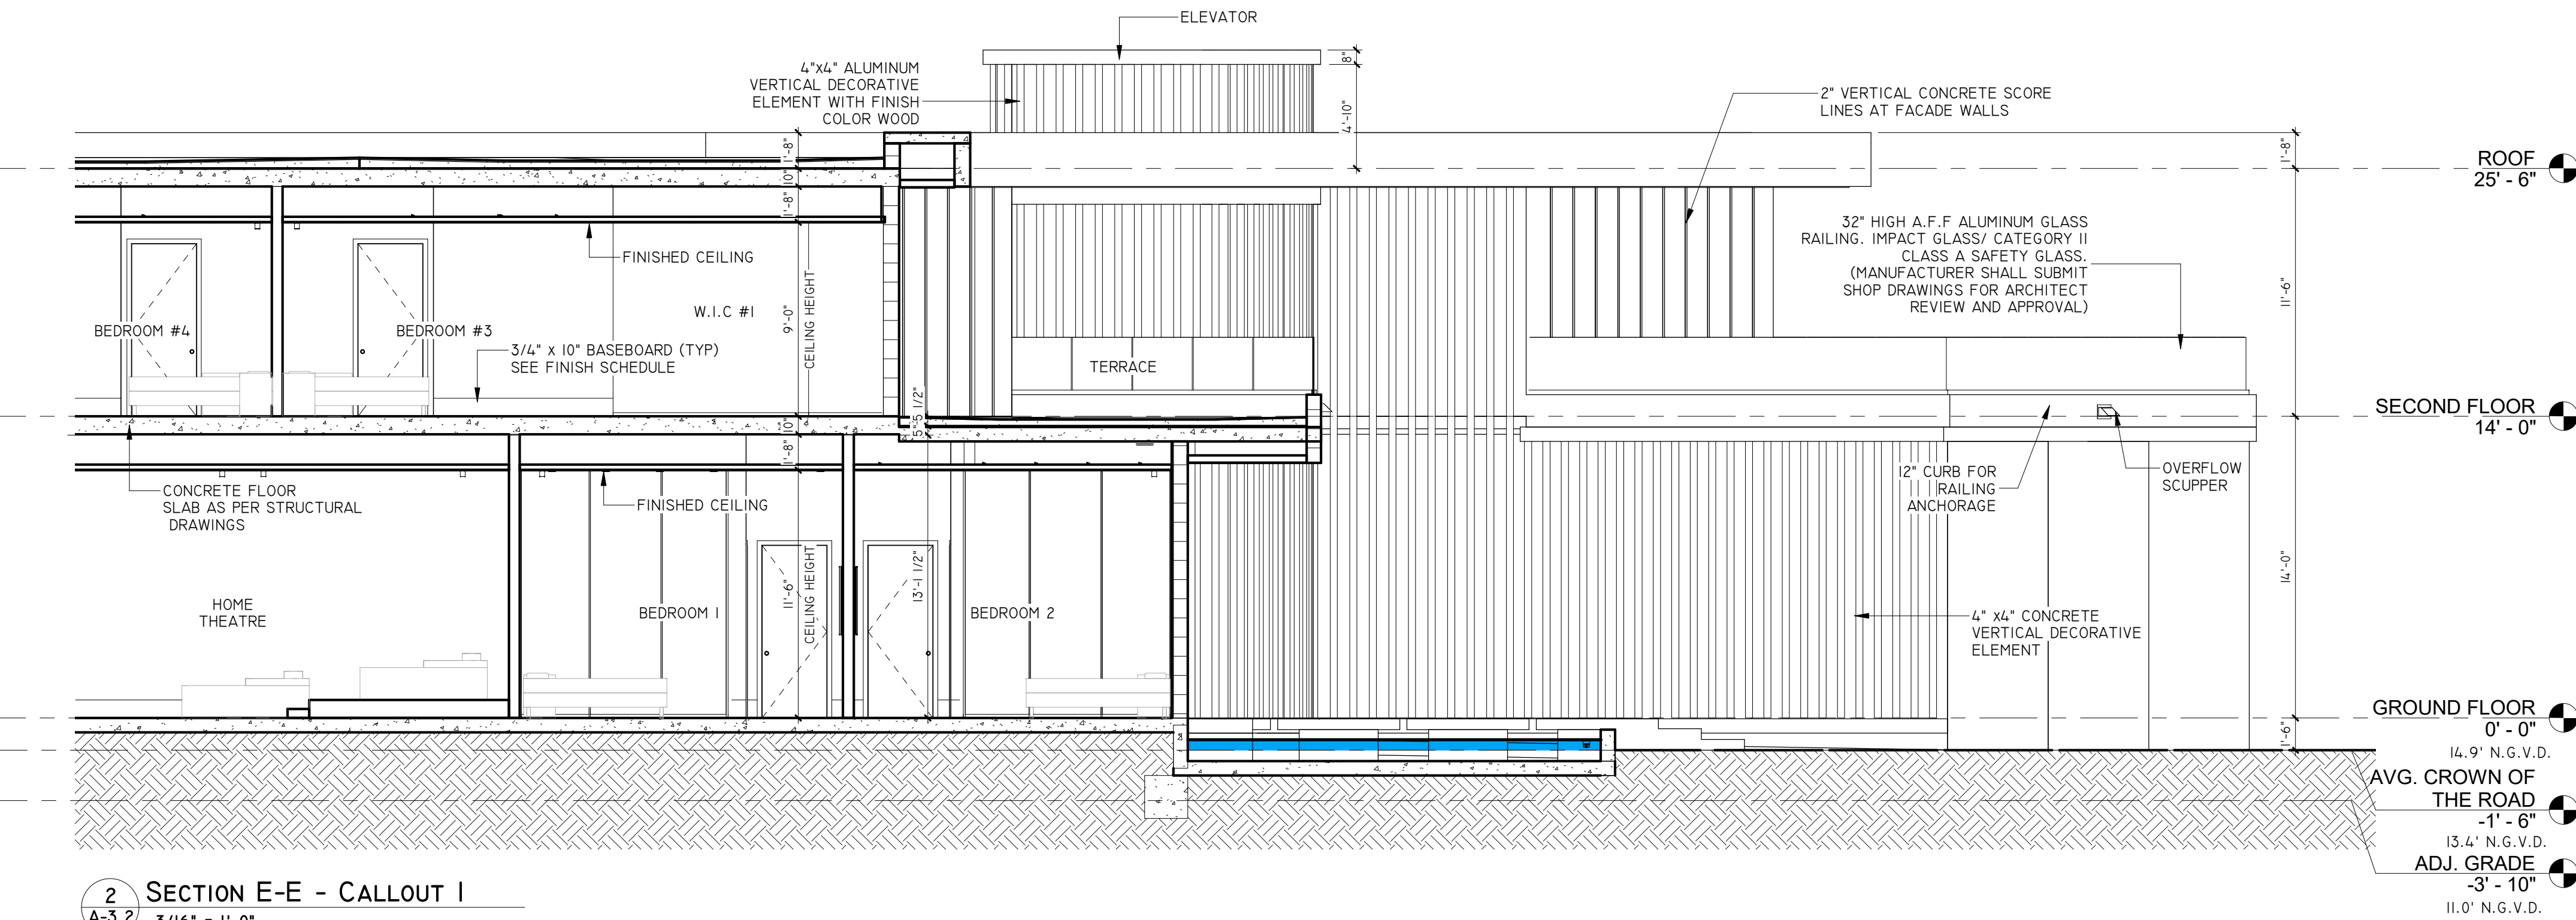


2
A-3.2
SECTION E-E - CALLOUT I
3/16" = 1'-0"

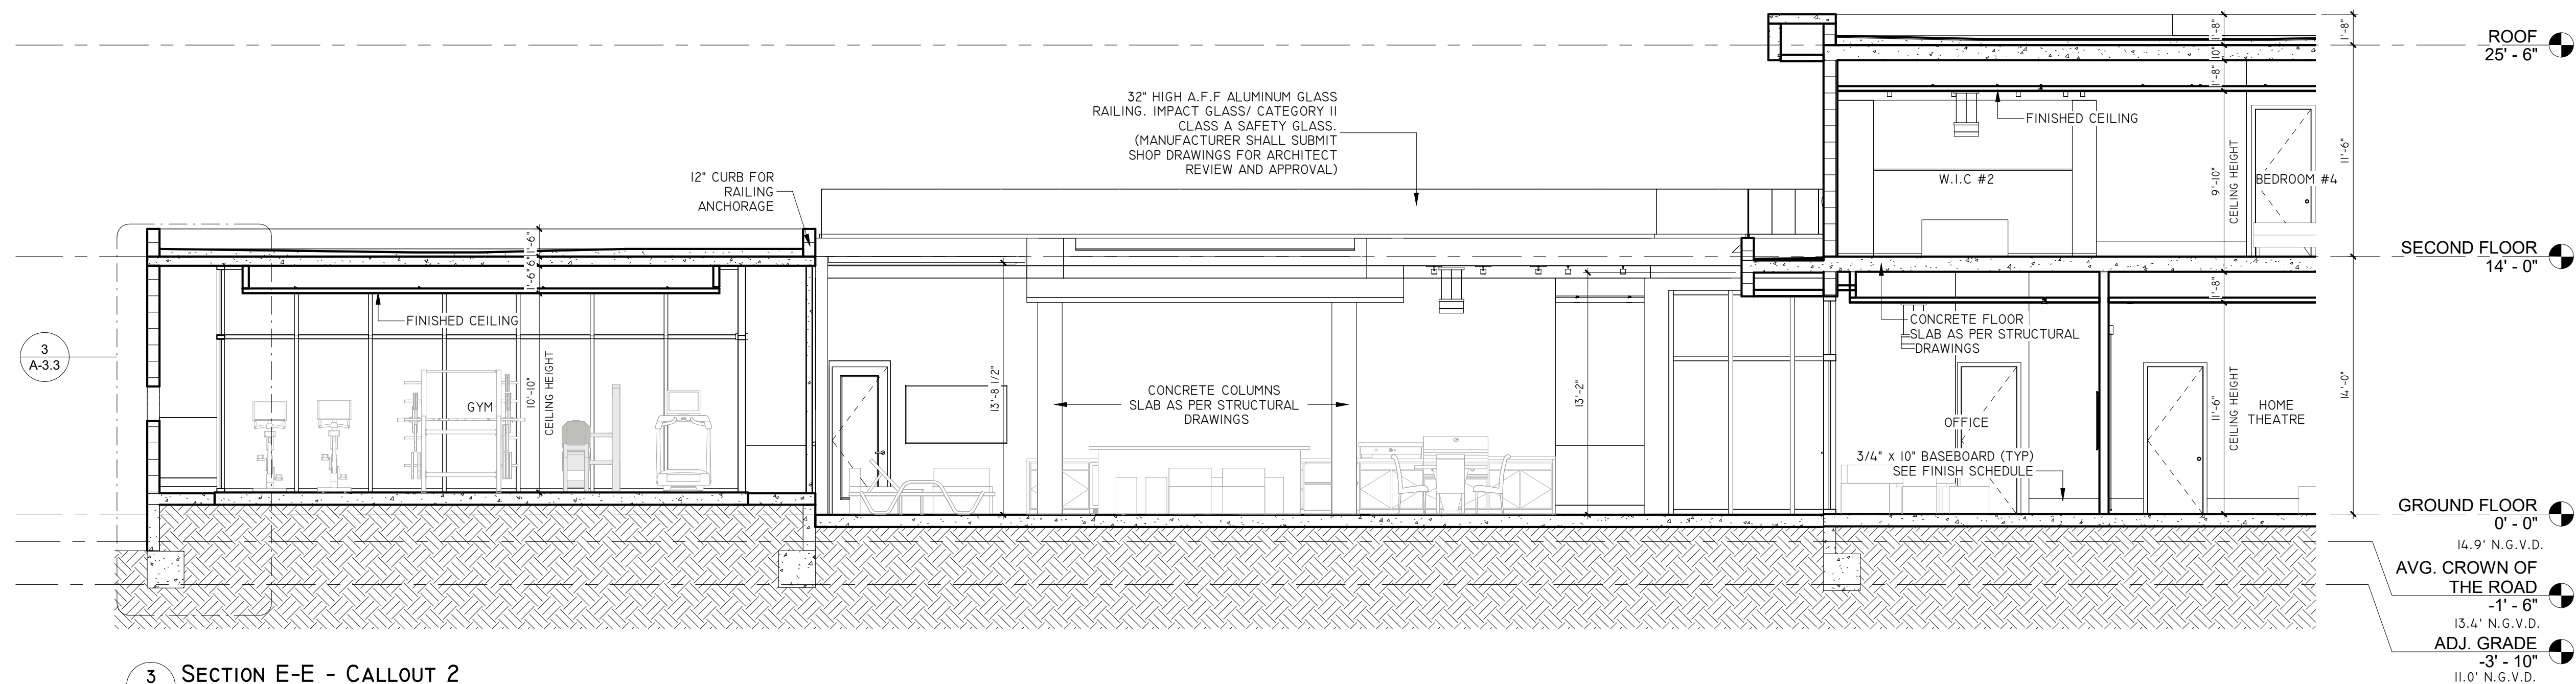

3
A-3.2
SECTION E-E - CALLOUT 2
3/16" = 1'-0"

REVISIONS		Date	Description
Rev			


FIDANZA'S FAMILY HOUSE
NEW CONSTRUCTION
11041 SW 77TH AVE, PINECREST, FL 33156

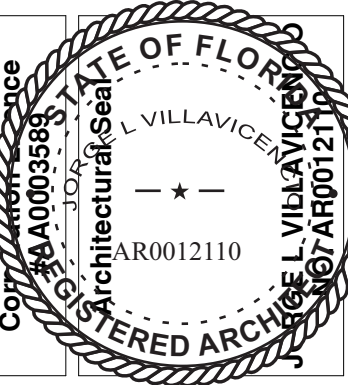

JORGE
L
VILLAVI
CENCIO

Digitally
signed by
JORGE L
VILLAVI
CENCIO
O
Date:
2023.08.28
11:46:43
-04'00'

VILLA & ASSOCIATES INC.
ARCHITECTURE PLANNING INTERIOR DESIGN
5801 SW 69 AVENUE MIAMI, FLORIDA 33155
TEL. 305-613-0865 - E-Mail Jvillarchitect@gmail.com
CONSULTANT: ARCHI-TEK STUDIO CORP.
TEL. 305-799-8016 - E-Mail maguilar@architekstudio.com

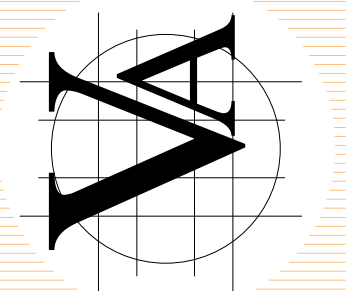

DATE:
10-20-2022

SCALE:
AS
SHOWN

PROJECT NO:
SECTION E-E

DRAWING NO:
A-3.2