




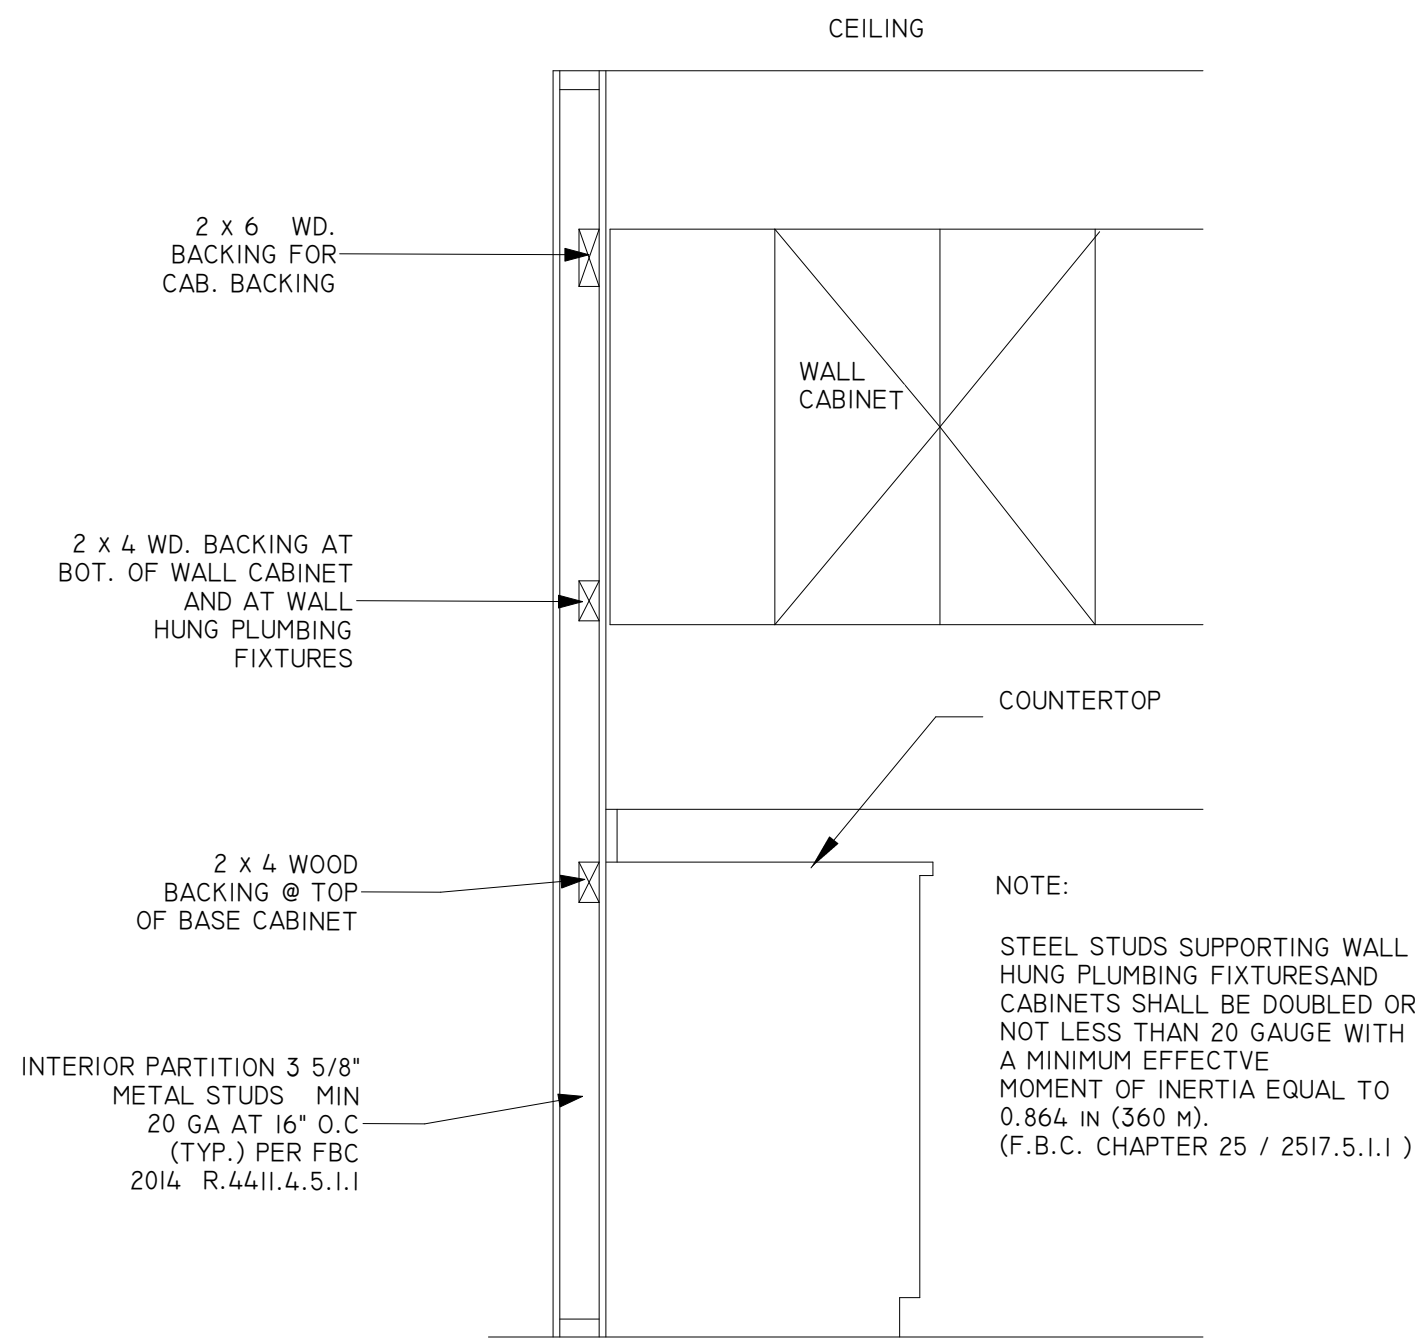


1 WOOD BACKING DETAIL
A-6.3 3/8" = 1'-0"

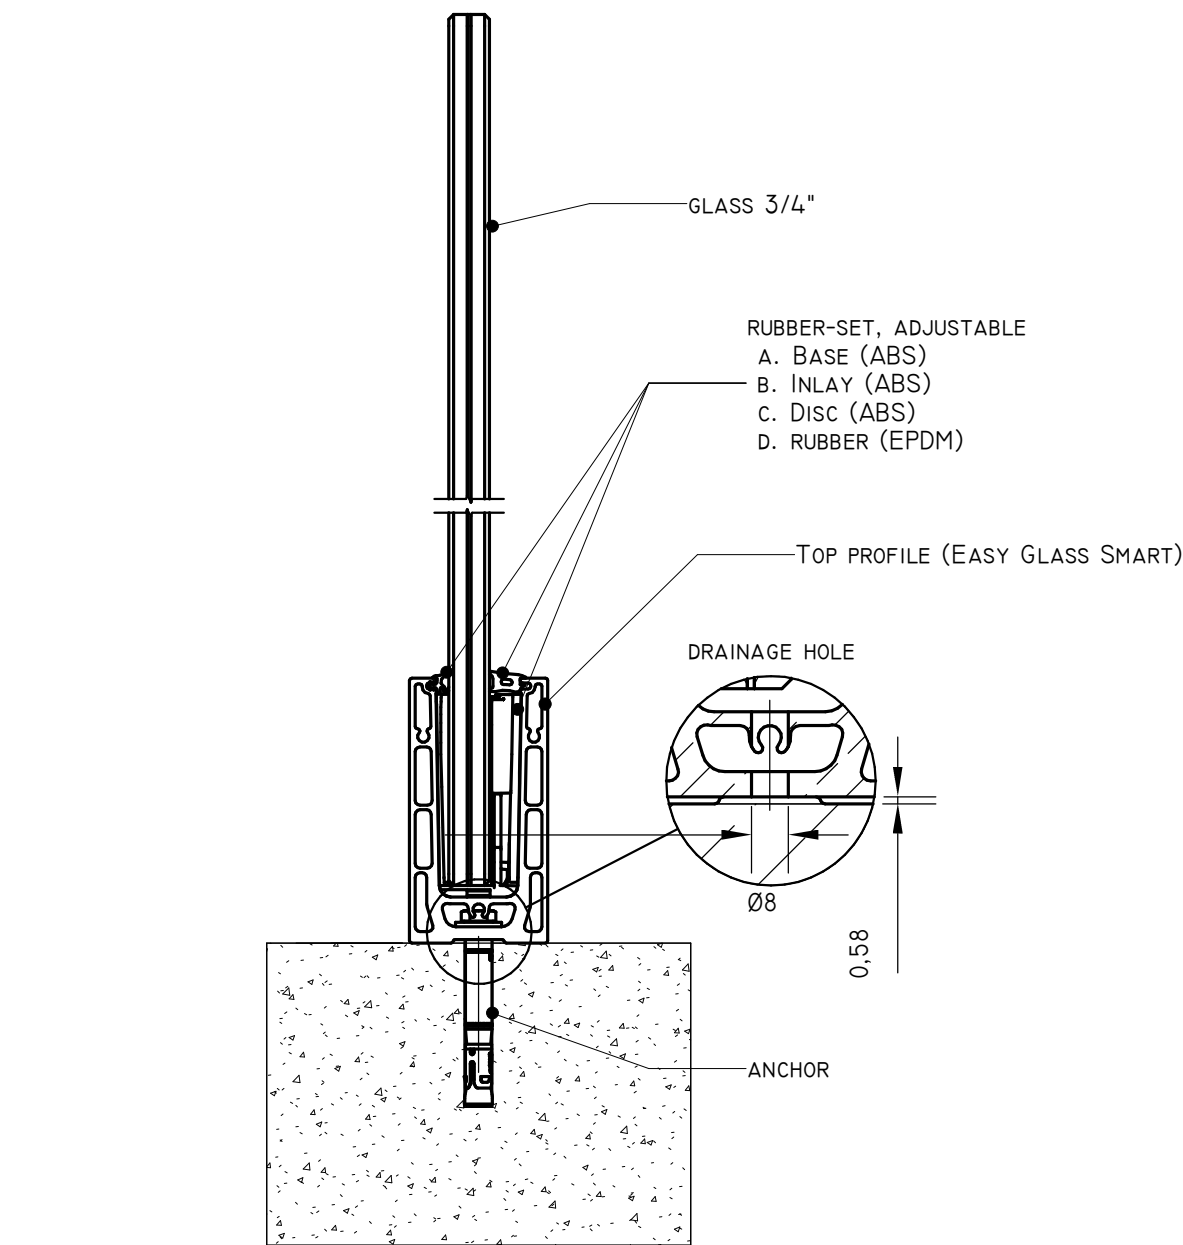


2 GLASS RAILING & ANCHOR DETAIL
A-6.3 3/8" = 1'-0"

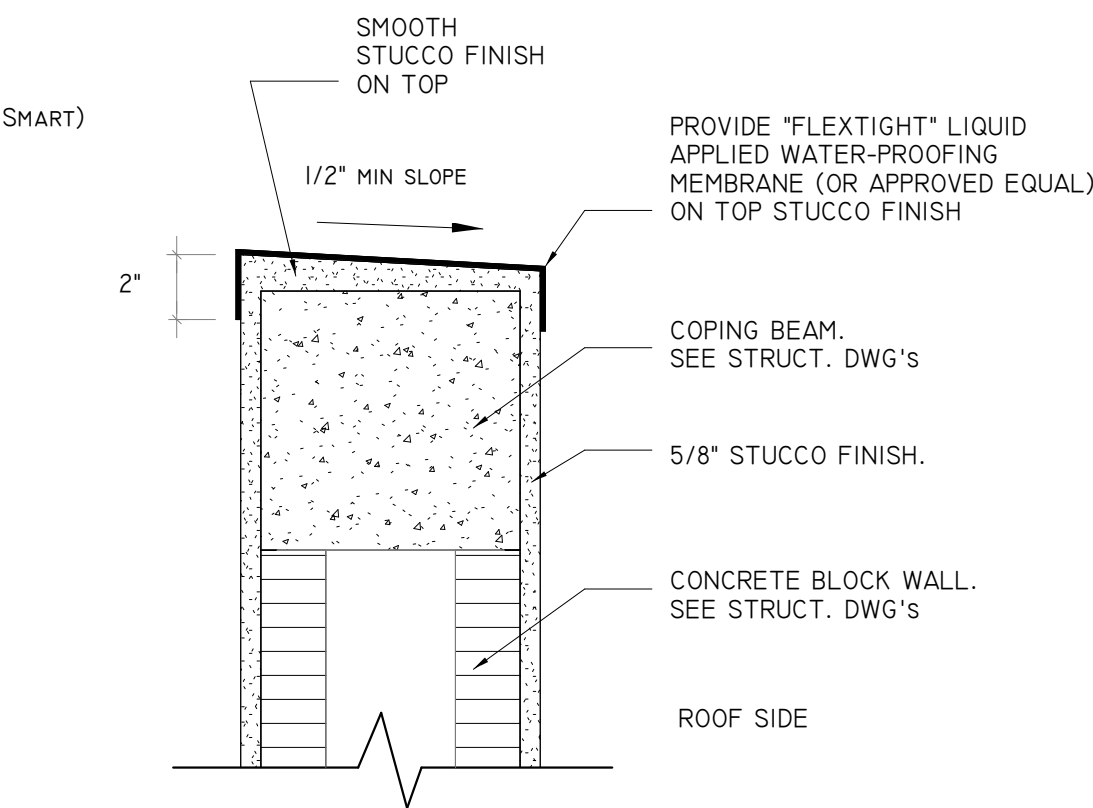


3 PARAPET COPING DETAIL
A-6.3 3/8" = 1'-0"

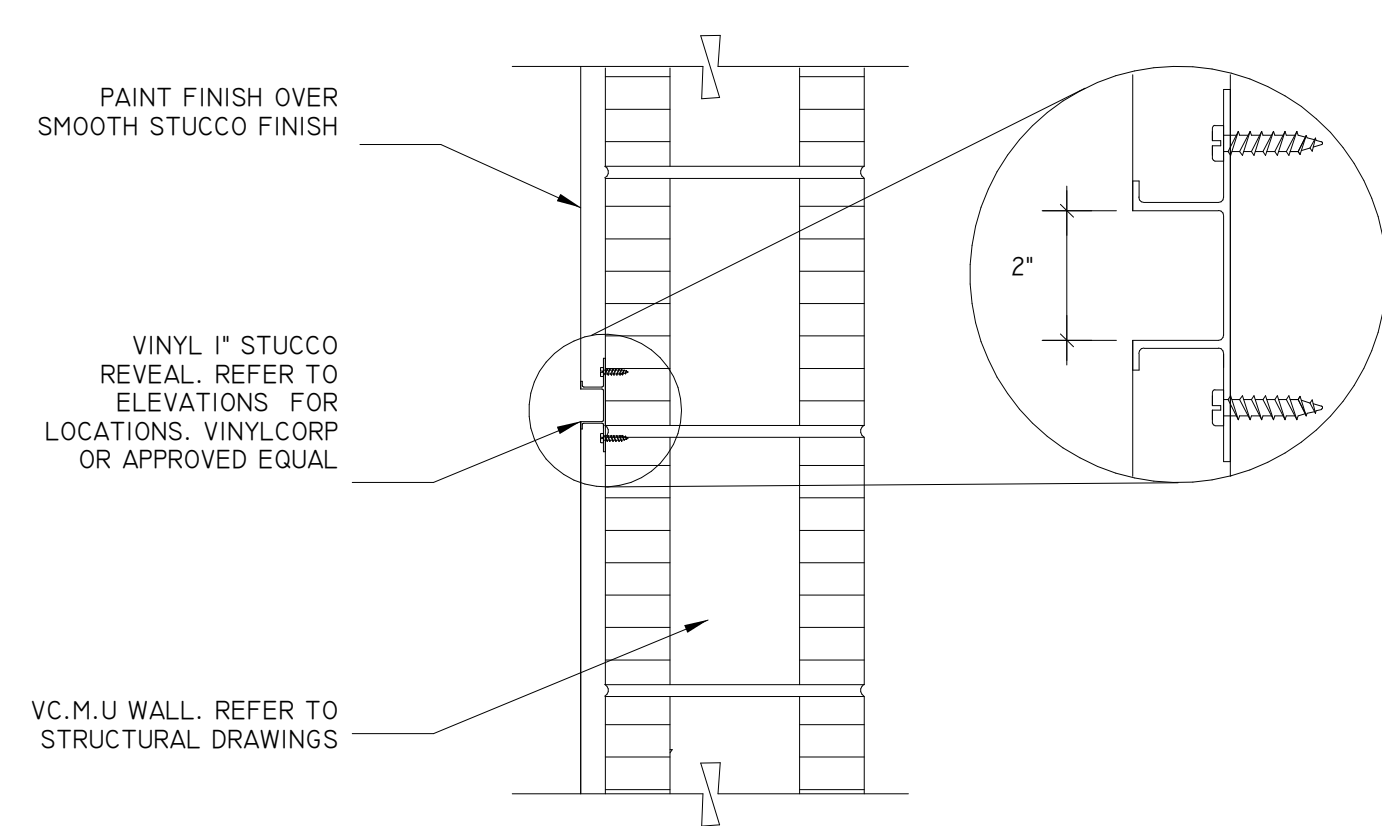


4 TYP. REVEAL DETAIL
A-6.3 3/8" = 1'-0"

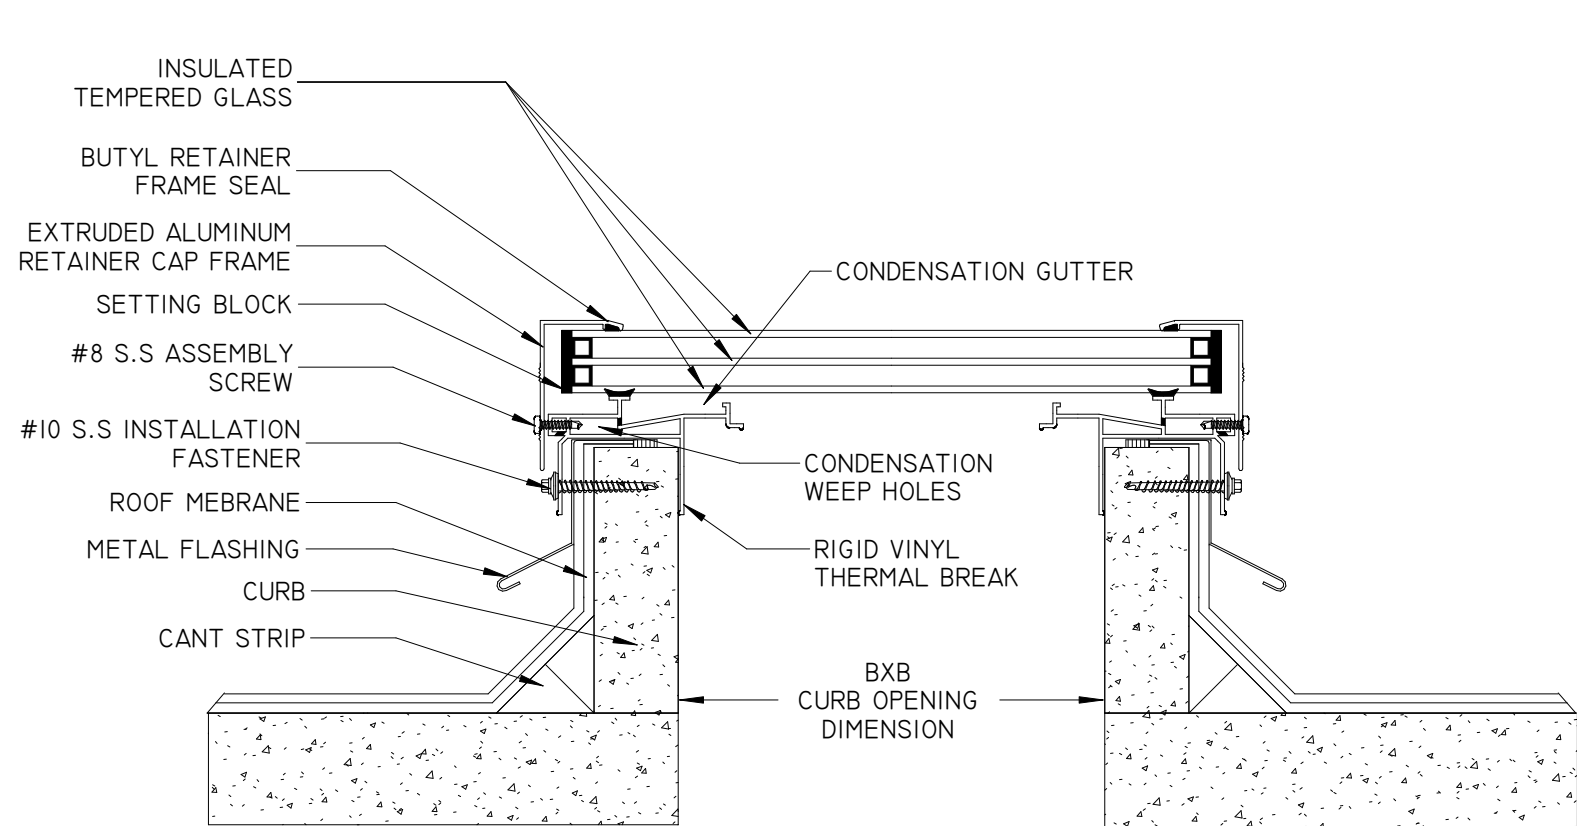


6 SKYLIGHTS
A-6.3 1 1/2" = 1'-0"

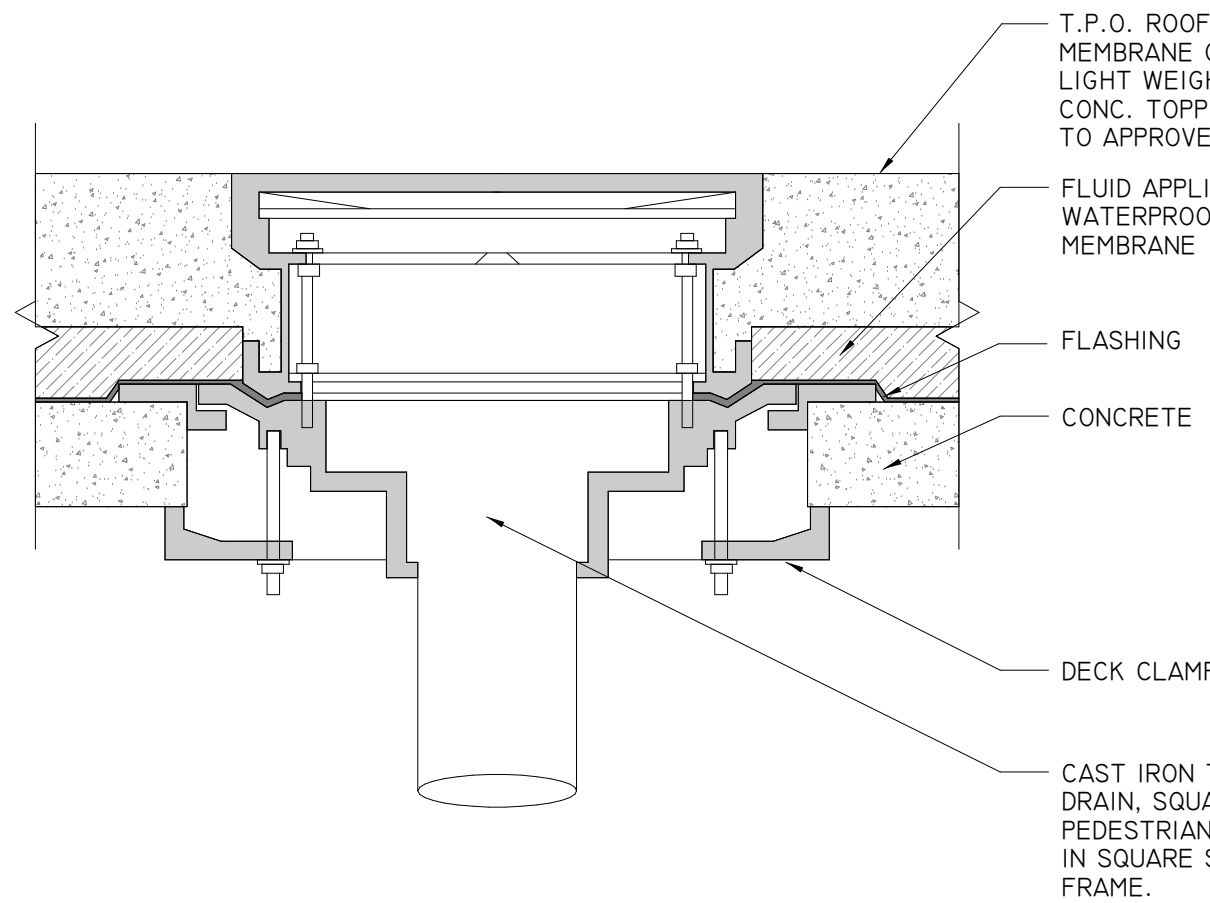


7 RAIN WATER BALCONY DRAIN
A-6.3 1 1/2" = 1'-0"

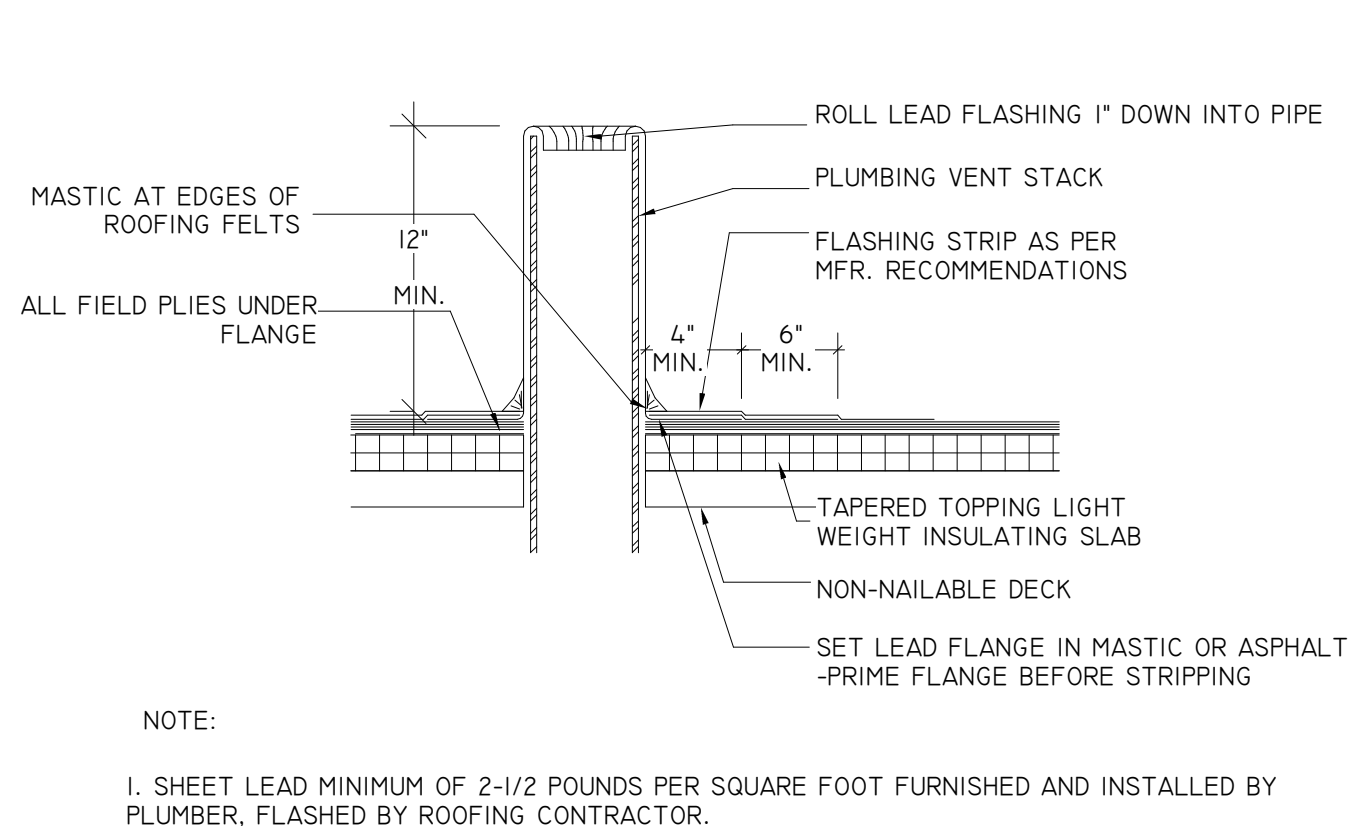


8 VENT THRU ROOF DETAIL
A-6.3 1 1/2" = 1'-0"

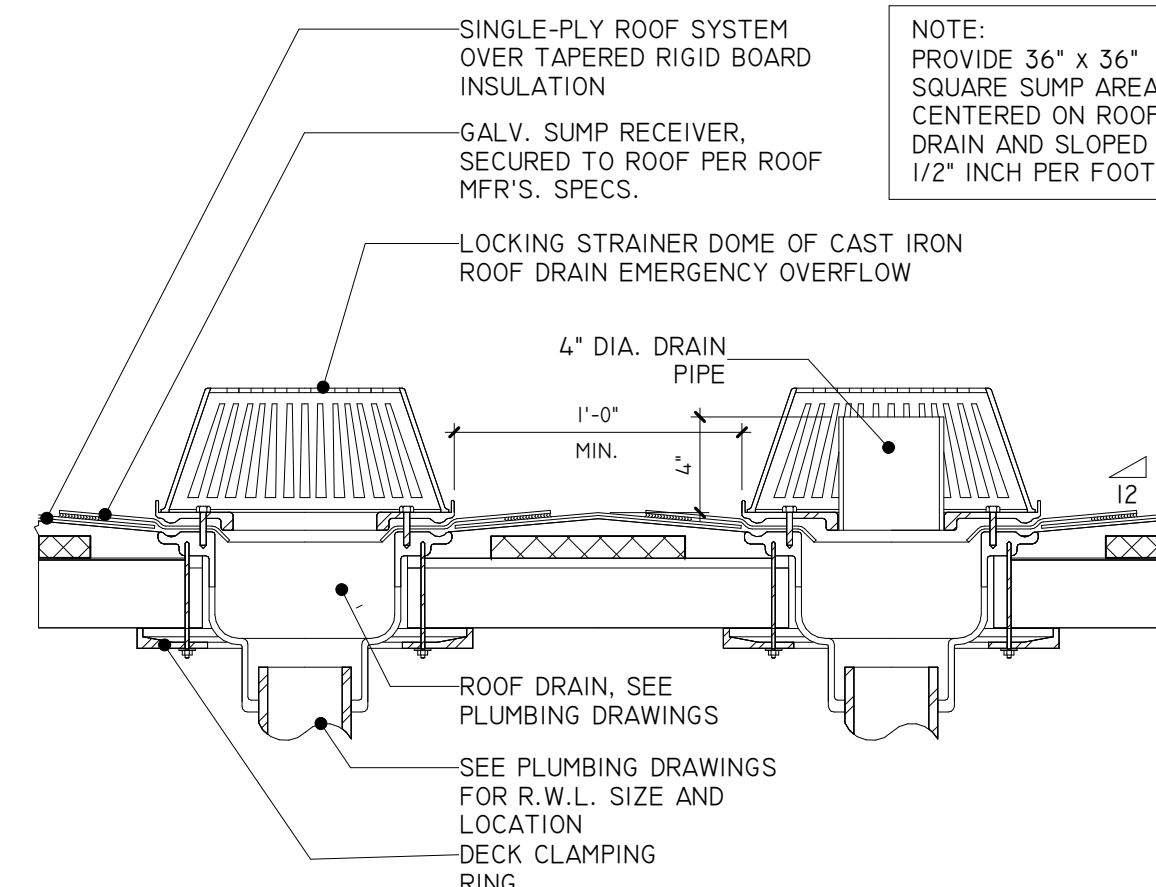


9 ROOF DRAIN/OVERFLOW
A-6.3 1 1/2" = 1'-0"

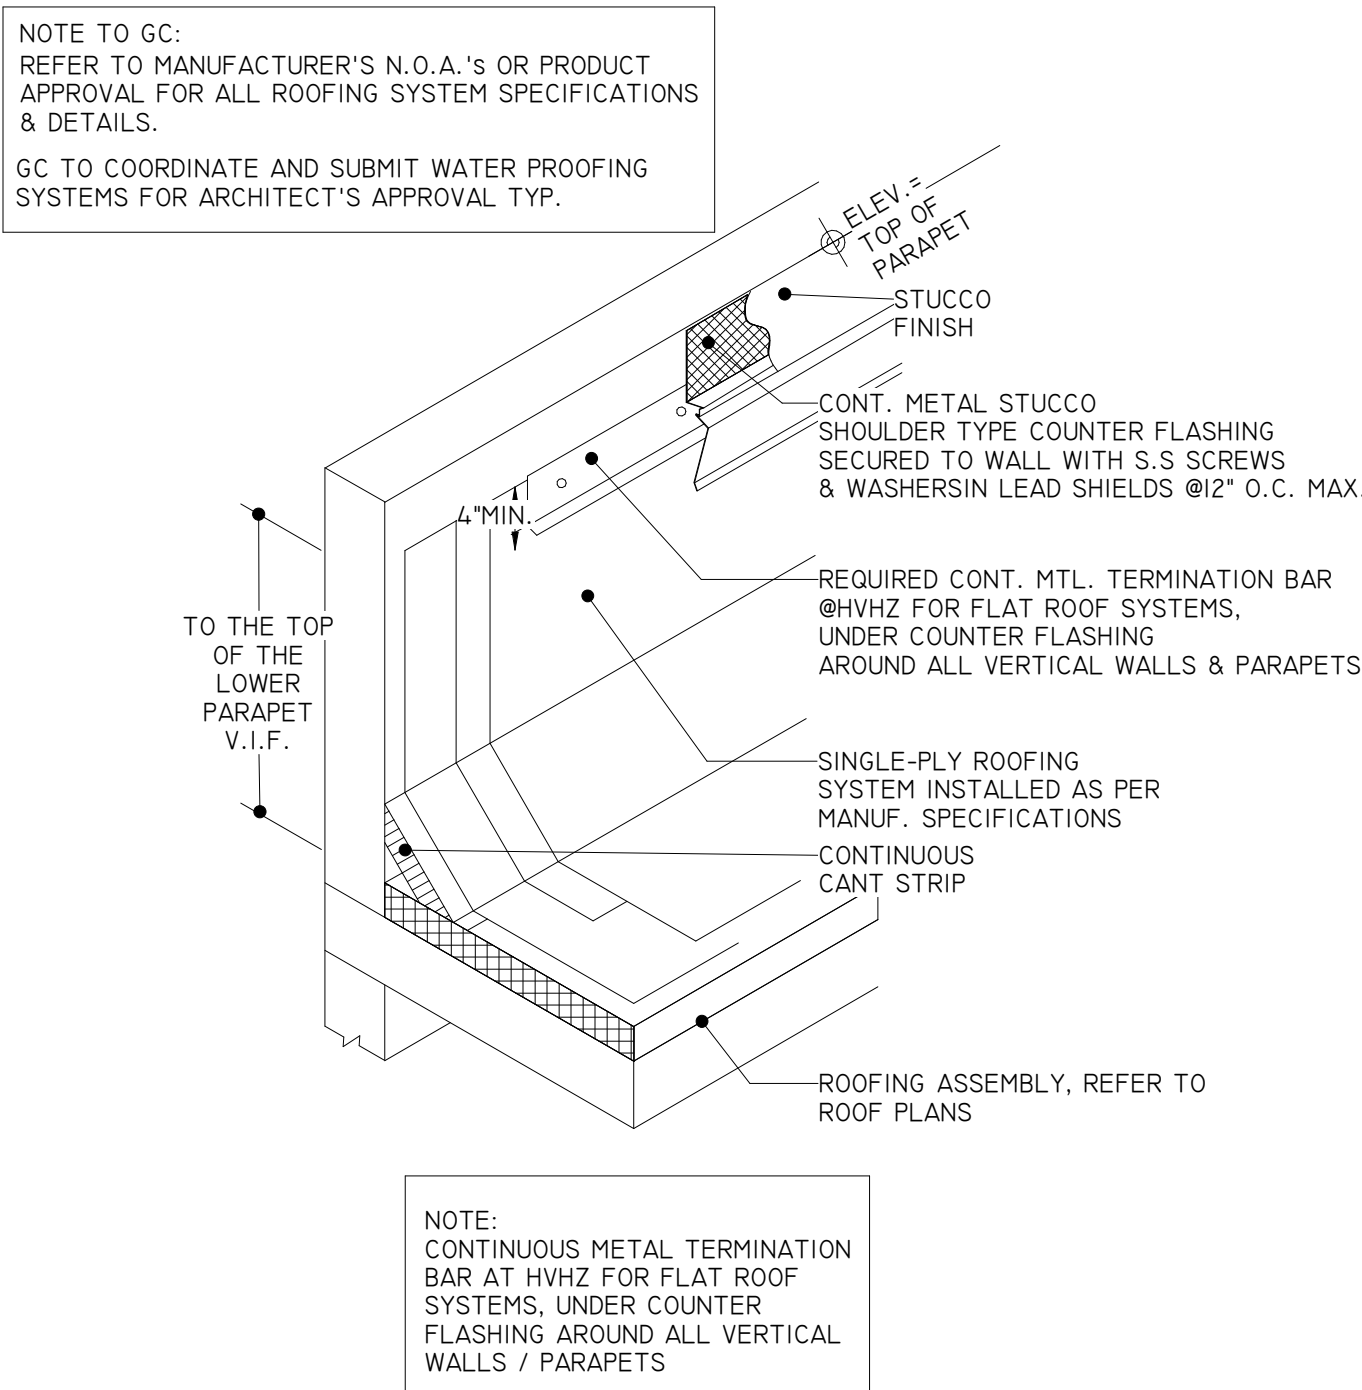


10 ROOF FLASHING DETAIL
A-6.3 1" = 1'-0"

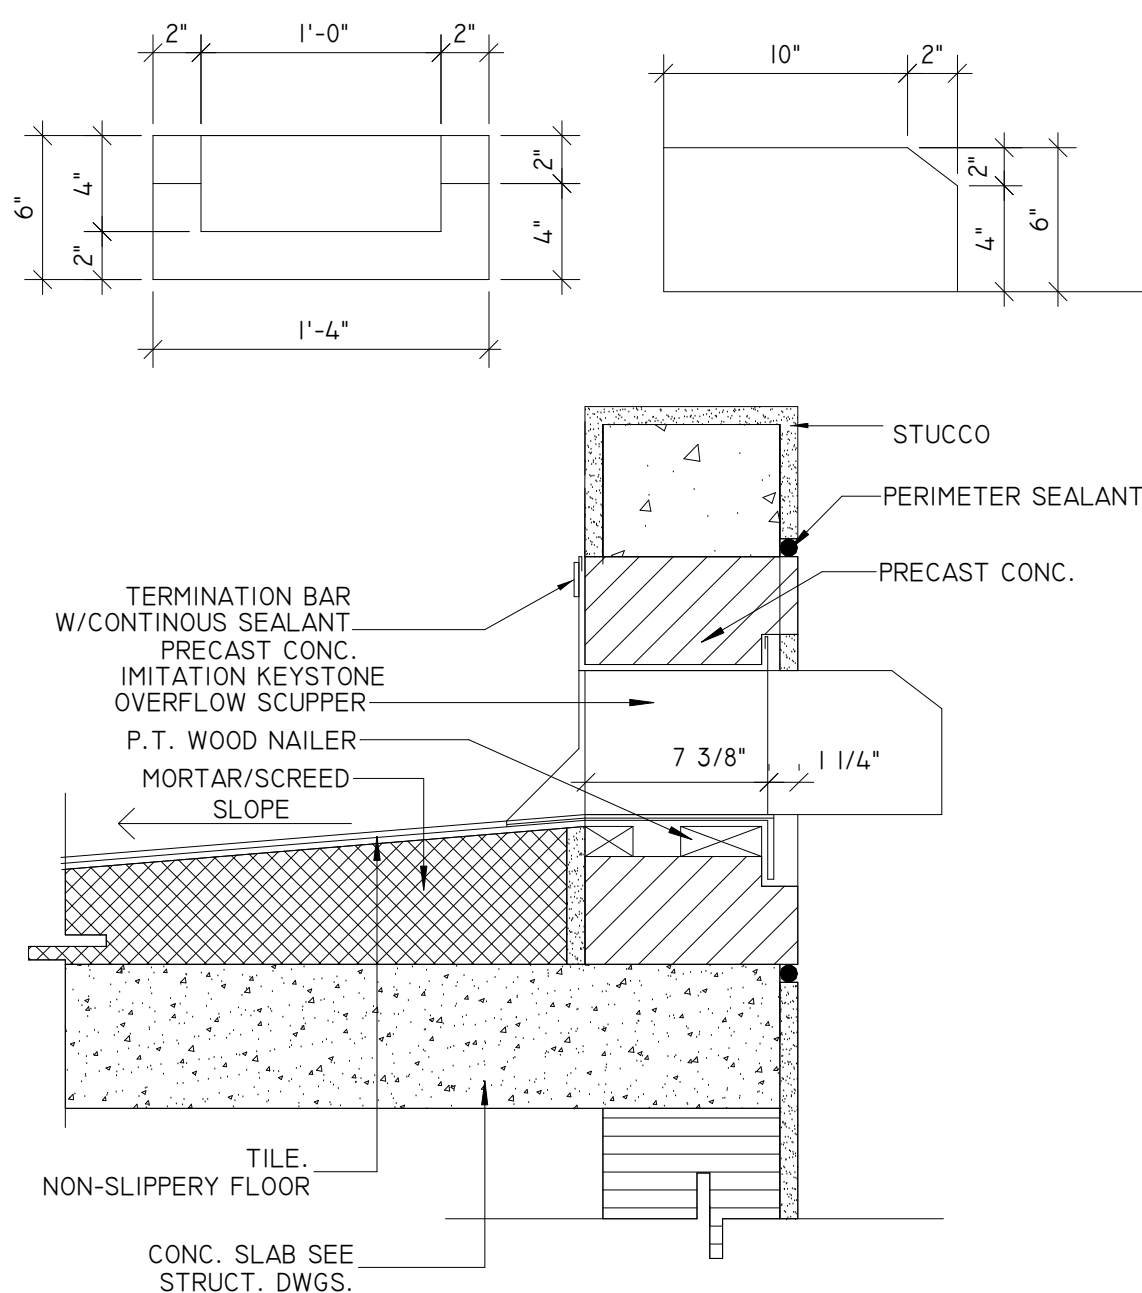


11 TERRACE OVERFLOW SCUPPER DETAIL
A-6.3 1 1/2" = 1'-0"

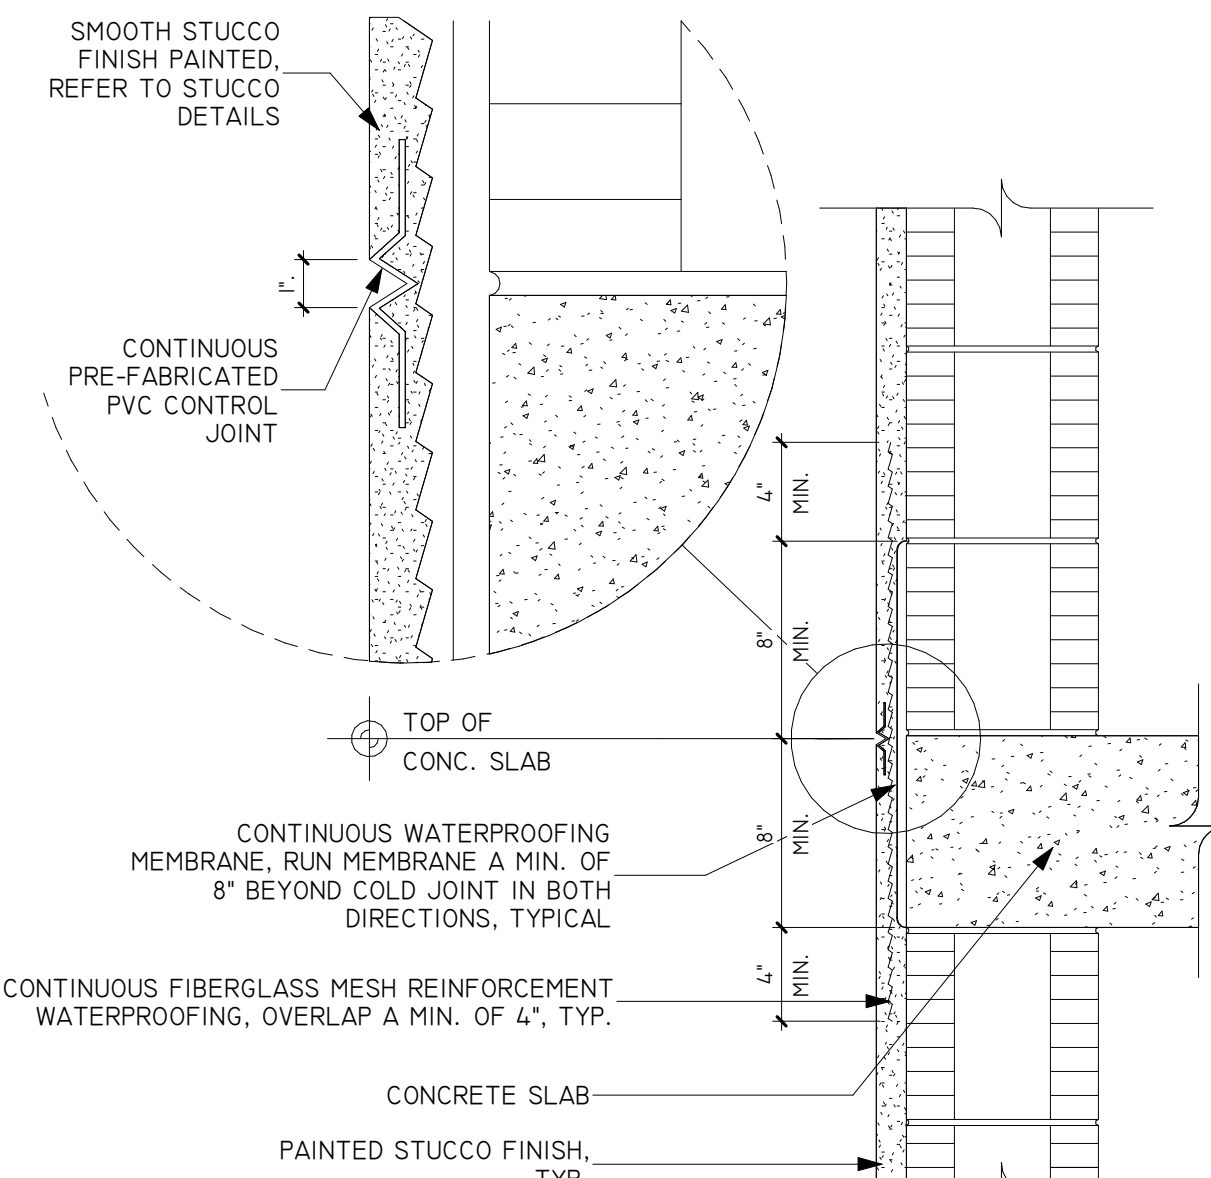

12 TYPICAL STUCCO CONTROL JOINT AT SLABS & COLUMNS
A-6.3 1 1/2" = 1'-0"

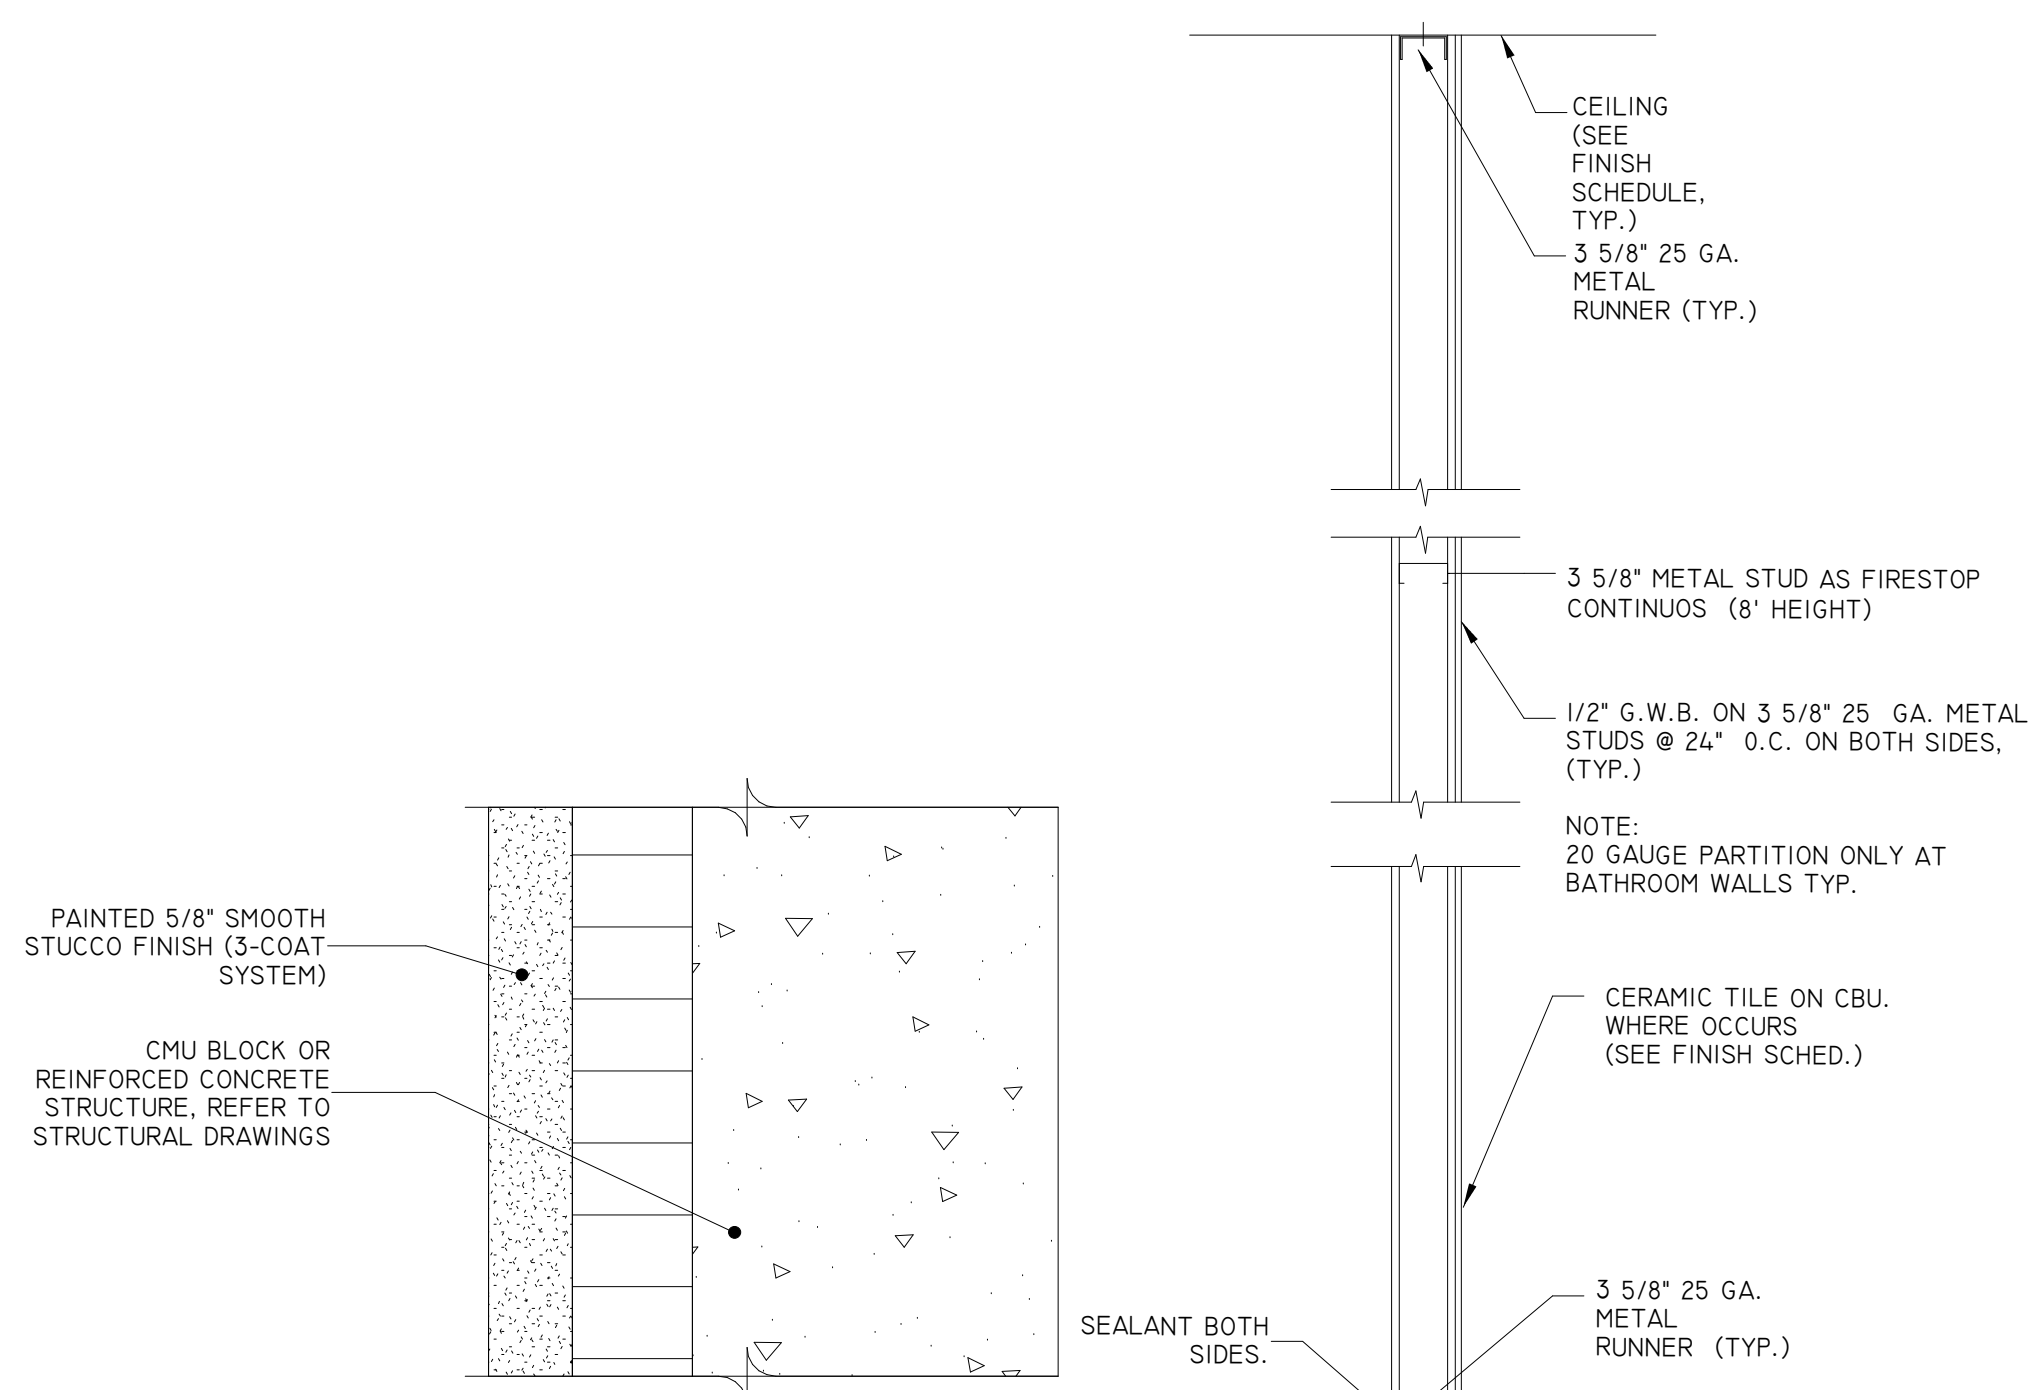

13 TYP. STUCCO DETAIL
A-6.3 6" = 1'-0"

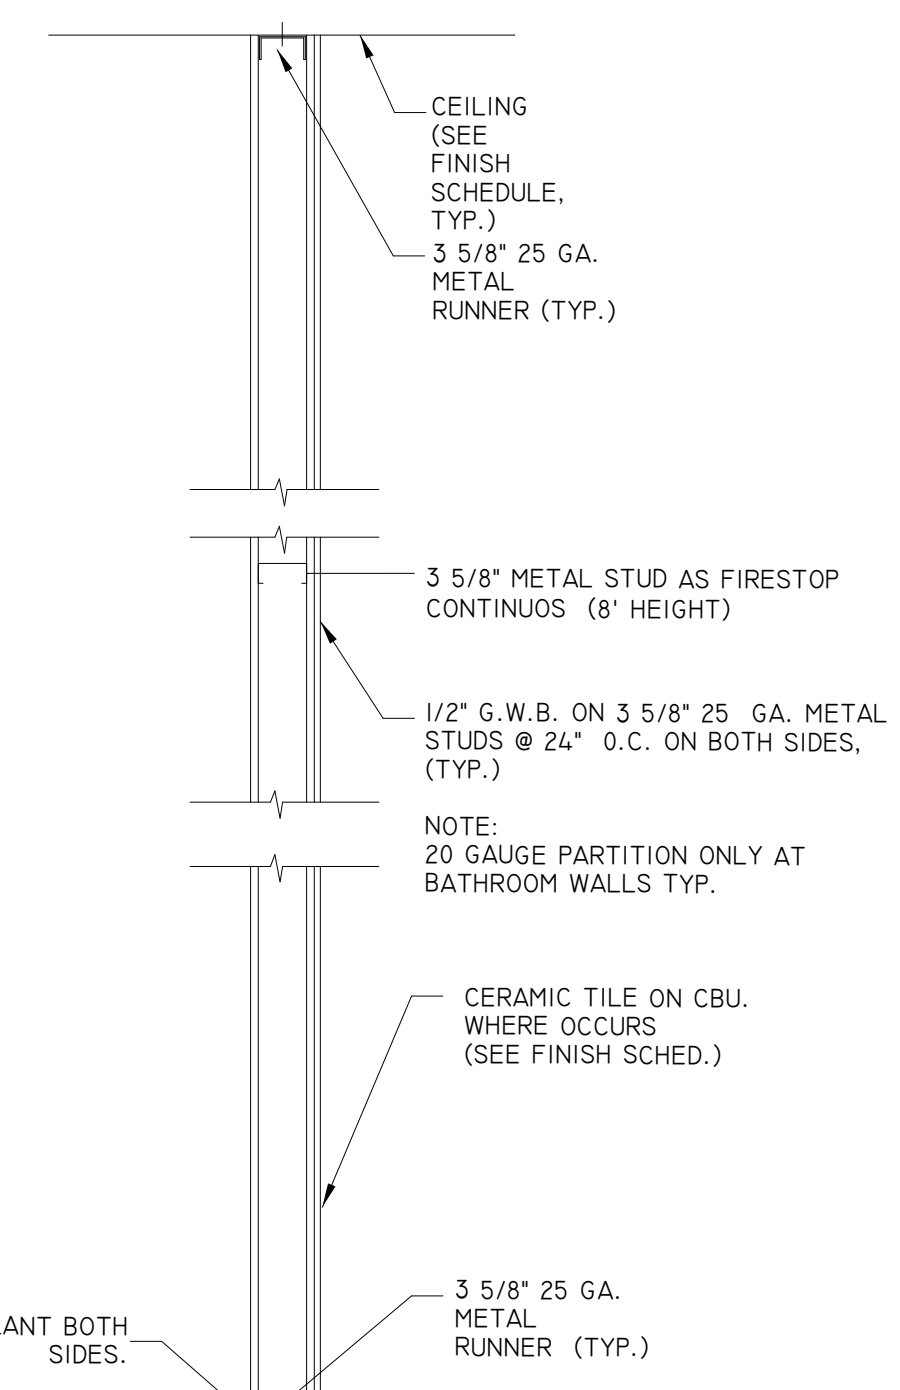

14 NON-RATED PARTITION
A-6.3 1/4" = 1'-0"


JORGE L VILLAVICE NCIO
Digitally signed by JORGE L VILLAVICENCIO
Date: 2023.08.28 11:49:17 -04'00'

REVISIONS	Description	
	Rev	Date

FIDANZA'S FAMILY HOUSE
NEW CONSTRUCTION
11041 SW 77TH AVE, PINECREST, FL 33156



VILLA & ASSOCIATES INC. INTERIOR DESIGN
ARCHITECTURE PLANNING MIAMI, FLORIDA 33155
5801 SW 69 AVENUE - E-MAIL Jvillarchitect@gmail.com
TEL. 305-613-0865
CONSULTANT: ARCHI-TEK STUDIO CORP.
TEL. 305-799-8016 - E-MAIL maguilar@architekstudio.com

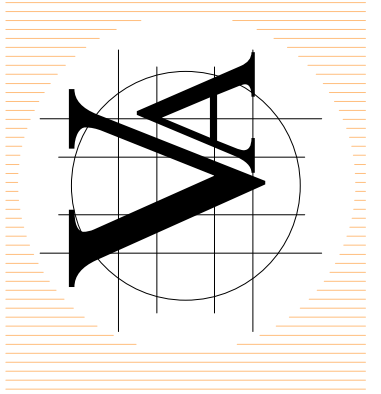

DATE: 10-20-2022	SCALE: AS SHOWN
PROJECT NO: GENERAL DETAIL	
DRAWING NO: A-6.3	