



SW 77th AVENUE

70' PUBLIC RIGHT-OF-WAY
24' +/- ASPHALT PAVEMENT

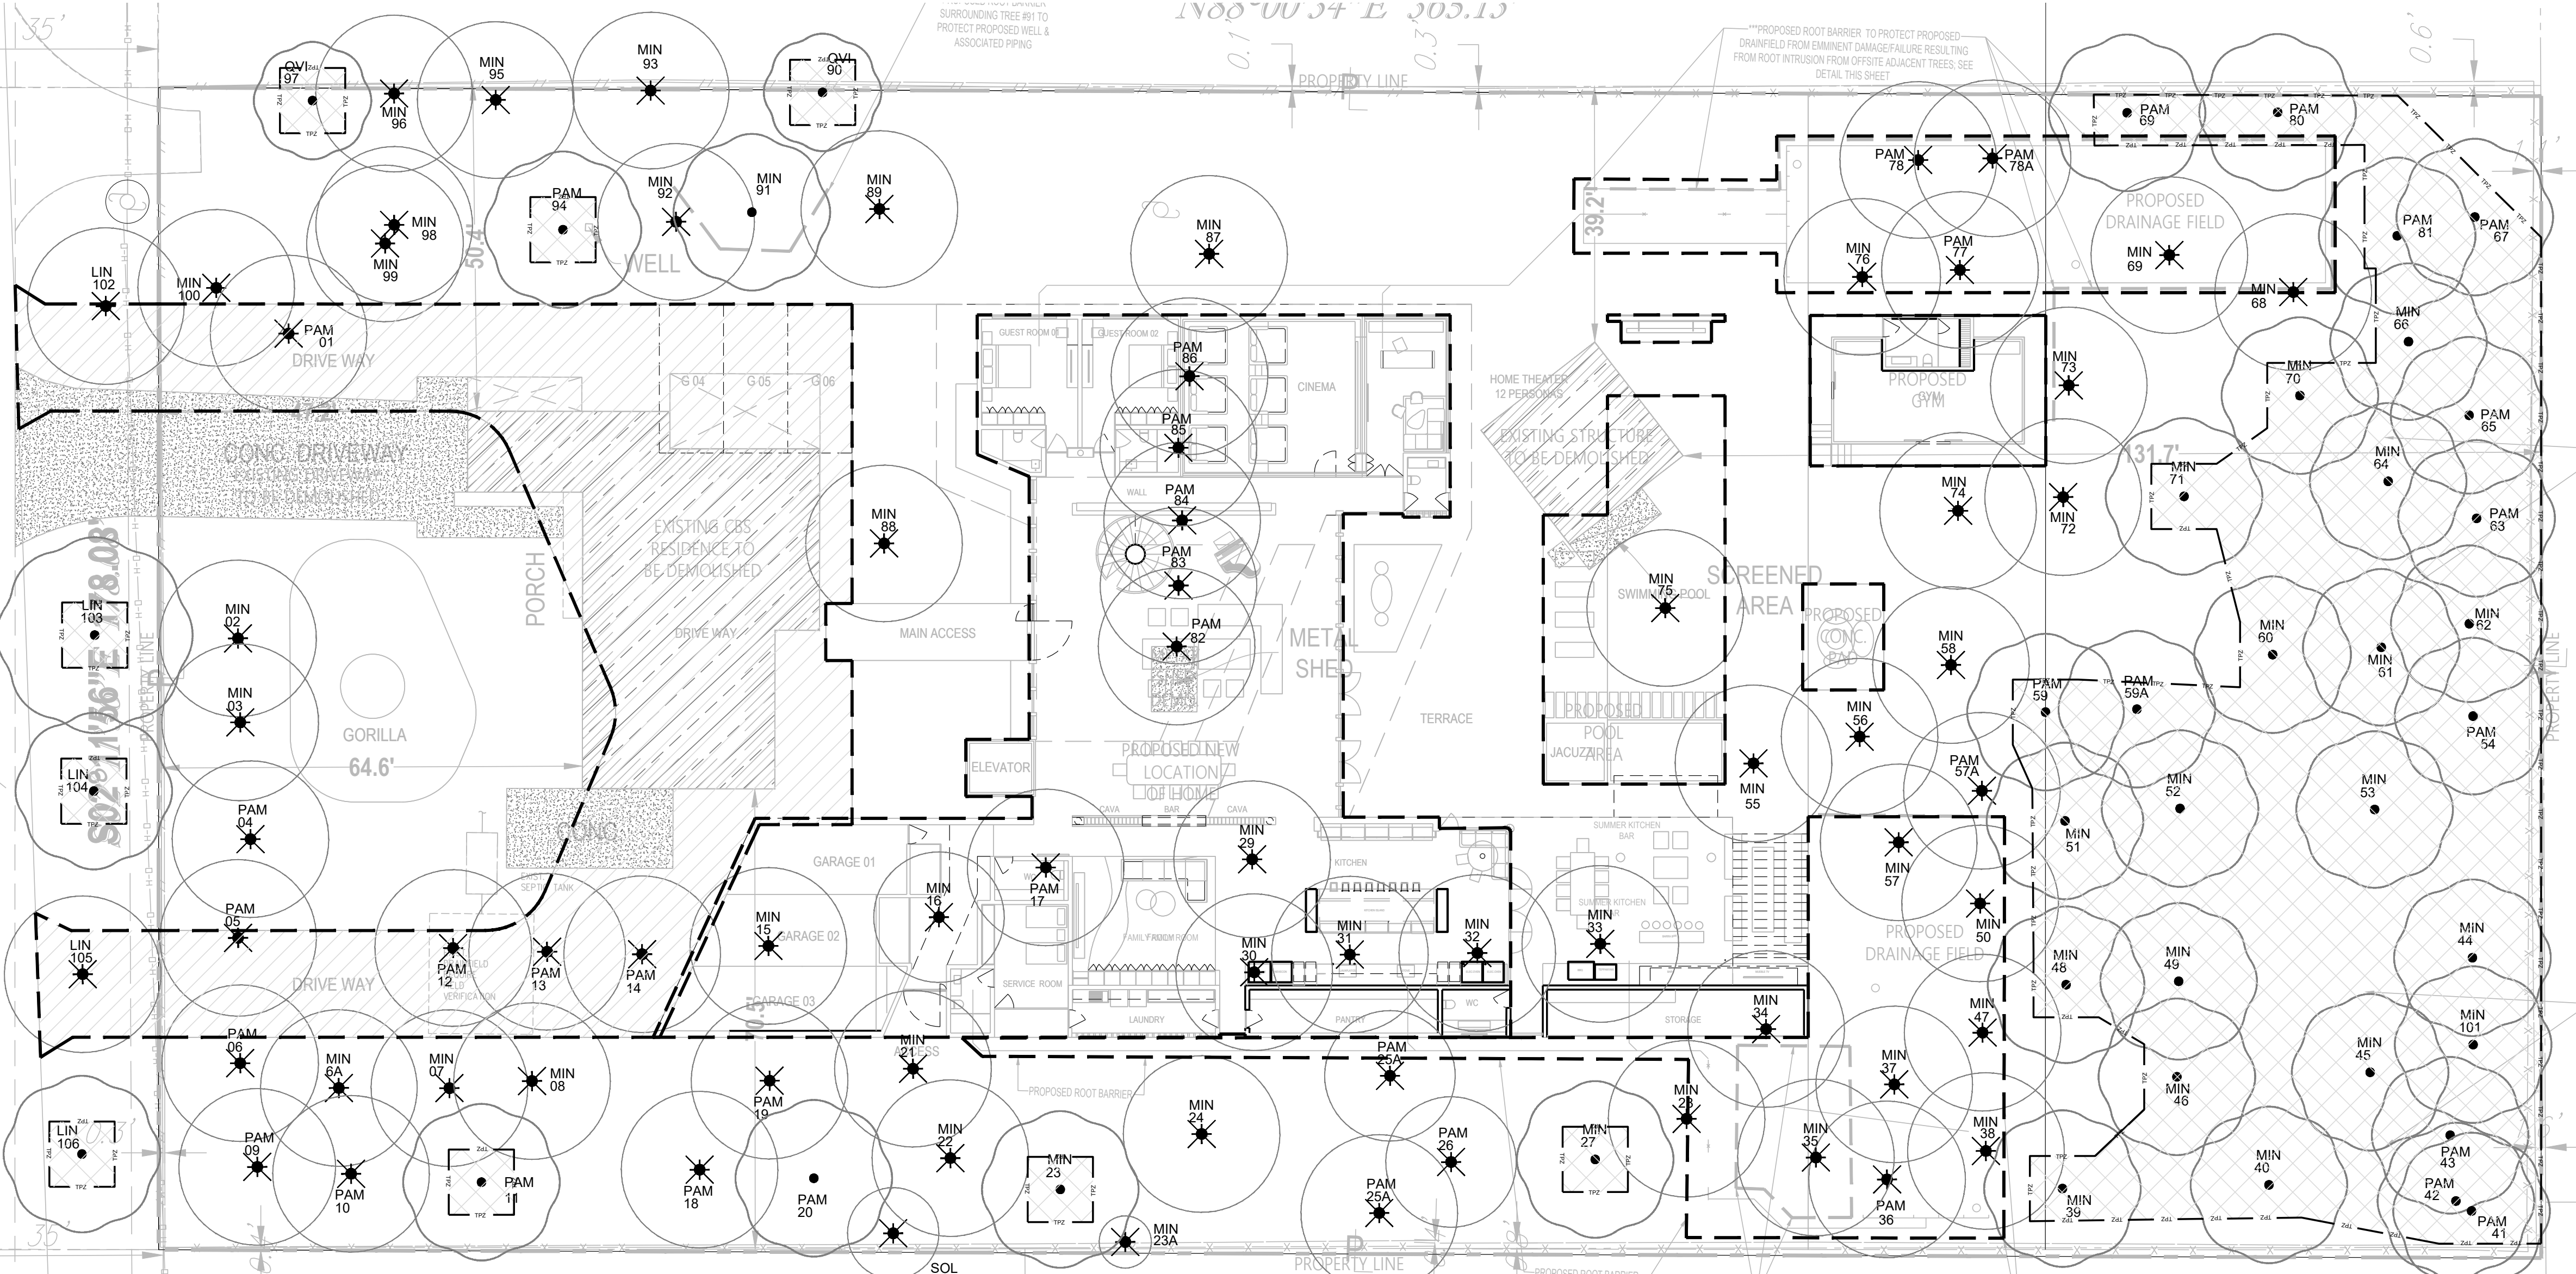


TREE SYMBOL LEGEND

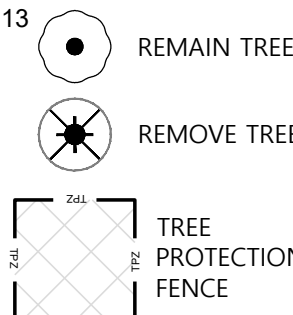

walk

Landscape + Urban Design
Planning | Research |
Consulting
3350 Virginia Street
2nd Floor | Suite #263
Coconut Grove, FL 33133
305.216.3352

REVISIONS

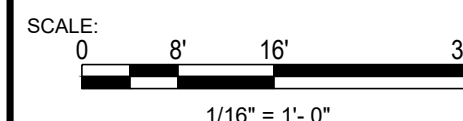

CLIENT:

11041 SW 77 AVE
MIAMI, FL 33156


INSPIACIO

11041 SW 77 AVE
MIAMI, FL 33156

LANDSCAPE DISPOSITION PLAN

LANDSCAPE DISPOSITION PLAN

Scale: 1/16" = 1'

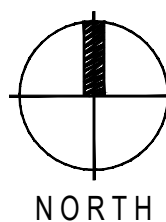

NOTES:

Tree protection requirements during construction.

a. Protection requirements. During site development, protection requirements for trees designated for preservation under an approved tree removal permit shall include, but not be limited to, the following:

i. Protective barriers shall be placed around each tree, cluster of trees, or the edge of the preservation area no less than six feet (in radius) from the trunk of any protected tree cluster, or preservation area unless a lesser distance is specified by the administrative official. Protective barriers shall be a minimum of four feet above ground level and shall be constructed of wood, plastic or metal, and shall remain in place until development is completed and the administrative official has authorized their removal. Protective barriers shall be in place prior to the start of any construction.

ii. Understory plants within protective barriers shall be protected.

iii. No excess oil, fill, equipment, building materials or building debris shall be placed within the areas surrounded by protective barriers, nor shall there be disposal of any waste material such as paints, oils, solvents, asphalt, concrete, mortar or any other material harmful to trees or understory plants within the areas surrounded by protective barriers.

iv. Trees shall be braced in such a fashion as to not scar, penetrate, perforate or otherwise inflict damage to the tree.

v. Natural grade shall be maintained within protective barriers. In the event that the natural grade of the site is changed as a result of site development such that the safety of the tree may be endangered, tree wells or retaining walls are required.

vi. Underground utility lines shall be placed outside the areas surrounded by protective barriers. If said placement is not possible, disturbance shall be minimized by using techniques such as tunneling or overhead utility lines.

vii. Fences and walls shall be constructed to avoid disturbance to any protected tree. Post holes and trenches located close to trees shall be dug by hand and adjusted as necessary, using techniques such as discontinuous footings, to avoid damage to major roots.

viii. Root barriers shall be installed with the planting of new trees in instances where there is a likely possibility that future root growth will cause damage to foundations, driveways, utilities, or other infrastructure.

General Note:

- All invasives listed with Village of Pinecrest on site shall be removed
- Any invasive found to be rooted on site and encroaching on neighbors fence and yard shall be removed. Owner has full approval from neighbors to remove such invasive.

11041 SW 77 AVE. INSPACIO TREE DISPOSITION

TREE NO.	SYMBOL	COMMON NAME	BOTANICAL NAME	CRZ/TPZ (FT)	DBH (IN.)	HT (FT.) (AVG.)	SP. (FT.)	CANOPY AREA	DISPOSITION	CONDITION	NOTES
01	PAM	Avocado	Persea americana	14-30	32.5	25	490.63	Remove	FAIR	Fruit Tree	
02	MIN	Mango Tree	Mangifera indica	14-30	32.5	25	490.63	Remove	FAIR	Fruit Tree	
03	MIN	Mango Tree	Mangifera indica	14-30	32.5	25	490.63	Remove	FAIR	Fruit Tree	
04	PAM	Avocado	Persea americana	14-30	32.5	25	490.63	Remove	FAIR	Fruit Tree	
05	PAM	Avocado	Persea americana	14-30	32.5	25	490.63	Remove	FAIR	Fruit Tree	
06	PAM	Avocado	Persea americana	14-30	32.5	25	490.63	Remove	FAIR	Fruit Tree	
06A	MIN	Mango Tree	Mangifera indica	14-30	32.5	25	490.63	Remove	FAIR	Fruit Tree	
07	MIN	Mango Tree	Mangifera indica	14-30	32.5	25	490.63	Remove	FAIR	Fruit Tree	
08	MIN	Mango Tree	Mangifera indica	14-30	32.5	25	490.63	Remove	FAIR	Fruit Tree	
09	PAM	Avocado	Persea americana	14-30	32.5	25	490.63	Remove	FAIR	Fruit Tree	
10	PAM	Avocado	Persea americana	14-30	32.5	25	490.63	Remove	FAIR	Fruit Tree	
11	PAM	Avocado	Persea americana	14-30	32.5	25	490.63	Remove	FAIR	Fruit Tree	
12	PAM	Avocado	Persea americana	14-30	32.5	25	490.63	Remove	FAIR	Fruit Tree	
13	PAM	Avocado	Persea americana	14-30	32.5	25	490.63	Remove	FAIR	Fruit Tree	
14	PAM	Avocado	Persea americana	14-30	32.5	25	490.63	Remove	FAIR	Fruit Tree	
15	MIN	Mango Tree	Mangifera indica	14-30	32.5	25	490.63	Remove	FAIR	Fruit Tree	
16	MIN	Mango Tree	Mangifera indica	14-30	32.5	25	490.63	Remove	FAIR	Fruit Tree	
17	PAM	Avocado	Persea americana	14-30	32.5	25	490.63	Remove	FAIR	Fruit Tree	
18	PAM	Avocado	Persea americana	14-30	32.5	25	490.63	Remove	FAIR	Fruit Tree	
19	PAM	Avocado	Persea americana	14-30	32.5	25	490.63	Remove	FAIR	Fruit Tree	
20	PAM	Avocado	Persea americana	14-30	32.5	25	490.63	Remove	FAIR	Fruit Tree	
20A	SOL	Solitaire Palm	Phycosperma elegans	1-5	30	15	177	Remove	FAIR	Palm	
21	MIN	Mango Tree	Mangifera indica	14-30	32.5	25	490.63	Remove	FAIR	Fruit Tree	
22	MIN	Mango Tree	Mangifera indica	14-30	32.5	25	490.63	Remove	FAIR	Fruit Tree	
23	MIN	Mango Tree	Mangifera indica	14-30	32.5	25	490.63	Remove	FAIR	Fruit Tree	
23A	MIN	Mango Tree	Mangifera indica	14-30	32.5	25	490.63	Remove	FAIR	Fruit Tree	
24	MIN	Mango Tree	Mangifera indica	14-30	32.5	25	490.63	Remove	FAIR	Fruit Tree	
25	MIN	Mango Tree	Mangifera indica	14-30	32.5	25	490.63	Remove	FAIR	Fruit Tree	
25A	PAM	Avocado	Persea americana	14-30	32.5	25	490.63	Remove	FAIR	Fruit Tree	
26	MIN	Mango Tree	Mangifera indica	14-30	32.5	25	490.63	Remove	FAIR	Fruit Tree	
26A	PAM	Avocado	Persea americana	14-30	32.5	25	490.63	Remove	FAIR	Fruit Tree	
27	MIN	Mango Tree	Mangifera indica	14-30	32.5	25	490.63	Remove	FAIR	Fruit Tree	
28	MIN	Mango Tree	Mangifera indica	14-30	32.5	25	490.63	Remove	FAIR	Fruit Tree	
29	MIN	Mango Tree	Mangifera indica	14-30	32.5	25	490.63	Remove	FAIR	Fruit Tree	
30	MIN	Mango Tree	Mangifera indica	14-30	32.5	25	490.63	Remove	FAIR	Fruit Tree	
31	MIN	Mango Tree	Mangifera indica	14-30	32.5	25	490.63	Remove	FAIR	Fruit Tree	
32	MIN	Mango Tree	Mangifera indica	14-30	32.5	25	490.63	Remove	FAIR	Fruit Tree	
33	MIN	Mango Tree	Mangifera indica	14-30	32.5	25	490.63	Remove	FAIR	Fruit Tree	
34	MIN	Mango Tree	Mangifera indica	14-30	32.5	25	490.63	Remove	FAIR	Fruit Tree	
35	MIN	Mango Tree	Mangifera indica	14-30	32.5	25	490.63	Remove	FAIR	Fruit Tree	
36	PAM	Avocado	Persea americana	14-30	32.5	25	490.63	Remove	FAIR	Fruit Tree	
37	MIN	Mango Tree	Mangifera indica	14-30	32.5	25	490.63	Remove	FAIR	Fruit Tree	
38	MIN	Mango Tree	Mangifera indica	14-30	32.5	25	490.63	Remove	FAIR	Fruit Tree	
39	MIN	Mango Tree	Mangifera indica	14-30	32.5	25	490.63	Remove	FAIR	Fruit Tree	
40	MIN	Mango Tree	Mangifera indica	14-30	32.5	25	490.63	Remove	FAIR	Fruit Tree	
41	PAM	Avocado	Persea americana	14-30	32.5	25	490.63	Remove	FAIR	Fruit Tree	
42	PAM	Avocado	Persea americana	14-30	32.5	25	490.63	Remove	FAIR	Fruit Tree	
43	PAM	Avocado	Persea americana	14-30	32.5	25	490.63	Remove	FAIR	Fruit Tree	
44	PAM	Avocado	Persea americana	14-30	32.5	25	490.63	Remove	FAIR	Fruit Tree	
45	MIN	Mango Tree	Mangifera indica	14-30	32.5	25	490.63	Remove	FAIR	Fruit Tree	
46	MIN	Mango Tree	Mangifera indica	14-30	32.5	25	490.63	Remove	FAIR	Fruit Tree	
47	MIN	Mango Tree	Mangifera indica	14-30	32.5	25	490.63	Remove	FAIR	Fruit Tree	
48	MIN	Mango Tree	Mangifera indica	14-30	32.5	25	490.63	Remove	FAIR	Fruit Tree	
49	MIN	Mango Tree	Mangifera indica	14-30	32.5	25	490.63	Remove	FAIR	Fruit Tree	
50	MIN	Mango Tree	Mangifera indica	14-30	32.5	25	490.63	Remove	FAIR	Fruit Tree	
51	MIN	Mango Tree	Mangifera indica	14-30	32.5	25	490.63	Remove	FAIR	Fruit Tree	

TREE NO.	SYMBOL	COMMON NAME	BOTANICAL NAME	CRZ/TPZ (FT)	DBH (IN.)	HT (FT.) (AVG.)	SP. (FT.)	CANOPY AREA	DISPOSITION	CONDITION	NOTES
52	MIN	Mango Tree	Mangifera indica	14-30	32.5	25	490.63	Remove	FAIR	Fruit Tree	
53	MIN	Mango Tree	Mangifera indica	14-30	32.5	25	490.63	Remove	FAIR	Fruit Tree	
54	PAM	Avocado	Persea americana	14-30	32.5	25	490.63	Remove	FAIR	Fruit Tree	
55	MIN	Mango Tree	Mangifera indica	14-30	32.5	25	490.63	Remove	FAIR	Fruit Tree	
56	MIN	Mango Tree	Mangifera indica	14-30	32.5	25	490.63	Remove	FAIR	Fruit Tree	
57	MIN	Mango Tree	Mangifera indica	14-30	32.5	25	490.63	Remove	FAIR	Fruit Tree	
57A	PAM	Avocado	Persea americana	14-30	32.5	25	490.63	Remove	FAIR	Fruit Tree	
58	MIN	Mango Tree	Mangifera indica	14-30	32.5	25	490.63	Remove	FAIR	Fruit Tree	
59	PAM	Avocado	Persea americana	14-30	32.5	25	490.63	Remove	FAIR	Fruit Tree	
59A	PAM	Avocado	Persea americana	14-30	32.5	25	490.63	Remove	FAIR	Fruit Tree	
60	MIN	Mango Tree	Mangifera indica	14-30	32.5	25	490.63	Remove	FAIR	Fruit Tree	
61	MIN	Mango Tree	Mangifera indica	14-30	32.5	25	490.63	Remove	FAIR	Fruit Tree	
62	PAM	Avocado	Persea americana	14-30	32.5	25	490.63	Remove	FAIR	Fruit Tree	
63	PAM	Avocado	Persea americana	14-30	32.5	25	490.63	Remove	FAIR	Fruit Tree	
64	MIN	Mango Tree	Mangifera indica	14-30	32.5	25	490.63	Remove	FAIR	Fruit Tree	
65	PAM	Avocado	Persea americana	14-30	32.5	25	490.63	Remove	FAIR	Fruit Tree	
66	MIN	Mango Tree	Mangifera indica	14-30	32.5	25	490.63	Remove	FAIR	Fruit Tree	
67	PAM	Avocado	Persea americana	14-30	32.5	25	490.63	Remove	FAIR	Fruit Tree	
68	MIN	Mango Tree	Mangifera indica	14-30	32.5	25	490.63	Remove	FAIR	Fruit Tree	
69	MIN	Mango Tree	Mangifera indica	14-30	32.5	25	490.63	Remove	FAIR	Fruit Tree	
70	MIN	Mango Tree	Mangifera indica	14-30	32.5	25	490.63	Remove	FAIR	Fruit Tree	
71	MIN	Mango Tree	Mangifera indica	14-30	32.5	25	490.63	Remove	FAIR	Fruit Tree	
72	MIN	Mango Tree	Mangifera indica	14-30	32.5	25	490.63	Remove	FAIR	Fruit Tree	
73	MIN	Mango Tree	Mangifera indica	14-30	32.5	25	490.63	Remove	FAIR	Fruit Tree	
74	MIN	Mango Tree	Mangifera indica	14-30	32.5	25	490.63	Remove	FAIR	Fruit Tree	
75	MIN	Mango Tree	Mangifera indica	14-30	32.5	25	490.63	Remove	FAIR	Fruit Tree	
76	MIN	Mango Tree	Mangifera indica	14-30	32.5	25	490.63	Remove	FAIR	Fruit Tree	
77	PAM	Avocado	Persea americana	14-30	32.5	25	490.63	Remove	FAIR	Fruit Tree	
78	PAM	Avocado	Persea americana	14-30	32.5	25	490.63	Remove	FAIR	Fruit Tree	
79	PAM	Avocado	Persea americana	14-30	32.5	25	490.63	Remove	FAIR	Fruit Tree	
80	PAM	Avocado	Persea americana	14-30	32.5	25	490.63	Remove	FAIR	Fruit Tree	
81	MIN	Mango Tree	Mangifera indica	14-30	32.5	25	490.63	Remove	FAIR	Fruit Tree	
82	PAM	Avocado	Persea americana	14-30	32.5	25	490.63	Remove	FAIR	Fruit Tree	
83	PAM	Avocado	Persea americana	14-30	32.5	25	490.63	Remove	FAIR	Fruit Tree	
84	PAM	Avocado	Persea americana	14-30	32.5	25	490.63	Remove	FAIR	Fruit Tree	
85	PAM	Avocado	Persea americana	14-30	32.5	25	490.63	Remove	FAIR	Fruit Tree	
86	PAM	Avocado	Persea americana	14-30	32.5	25	490.63	Remove	FAIR	Fruit Tree	
87	MIN	Mango Tree	Mangifera indica	14-30	32.5	25	490.63	Remove	FAIR	Fruit Tree	
88	MIN	Mango Tree	Mangifera indica	14-30	32.5	25	490.63	Remove	FAIR	Fruit Tree	
89	MIN	Mango Tree	Mangifera indica	14-30	32.5	25	490.63	Remove	FAIR	Fruit Tree	
90	QVI	Live Oak	Quercus virginiana	14	45	20	490.63	Remove	FAIR	Fruit Tree	
91	MIN	Mango Tree	Mangifera indica	14-30	32.5	25	314	Remove	FAIR	Fruit Tree	
92	MIN	Mango Tree	Mangifera indica	14-30	32.5	25	490.63	Remove	FAIR	Fruit Tree	
93	MIN	Mango Tree	Mangifera indica	14-30	32.5	25	490.63	Remove	FAIR	Fruit Tree	
94	PAM	Avocado	Persea americana	14-30	32.5	25	490.63	Remove	FAIR	Fruit Tree	
95	MIN	Mango Tree	Mangifera indica	14-30	32.5	25	490.63	Remove	FAIR	Fruit Tree	
96	MIN	Mango Tree	Mangifera indica	14-30	32.5	25	490.63	Remove	FAIR	Fruit Tree	
97	QVI	Live Oak	Quercus virginiana	14	45	20	314	Remove	FAIR	Fruit Tree	
98	MIN	Mango Tree	Mangifera indica	14-30	32.5	25	490.63	Remove	FAIR	Fruit Tree	
99	MIN	Mango Tree	Mangifera indica	14-30	32.5	25	490.63	Remove	FAIR	Fruit Tree	
100	MIN	Mango Tree	Mangifera indica	14-30	32.5	25	490.63	Remove	FAIR	Fruit Tree	
101	MIN	Mango Tree	Mangifera indica	14-30	32.5	25	490.63	Remove	FAIR	Fruit Tree	
102	LN	Crape Myrtle	Lagerstroemia indica	14-30	32.5	25	490.63	Remove	FAIR	Trees on the ROW	
103	LN	Crape Myrtle	Lagerstroemia indica	14-30	32.5	25	490.63	Remove	FAIR	Trees on the ROW	
104	LN	Crape Myrtle	Lagerstroemia indica	14-30	32.5	25	490.63	Remove	FAIR	Trees on the ROW	
105	LN	Crape Myrtle	Lagerstroemia indica	14-30	32.5	25	490.63	Remove	FAIR	Trees on the ROW	
106	LN	Crape Myrtle	Lagerstroemia indica	14-30	32.5	25	490.63	Remove	FAIR	Trees on the ROW	