
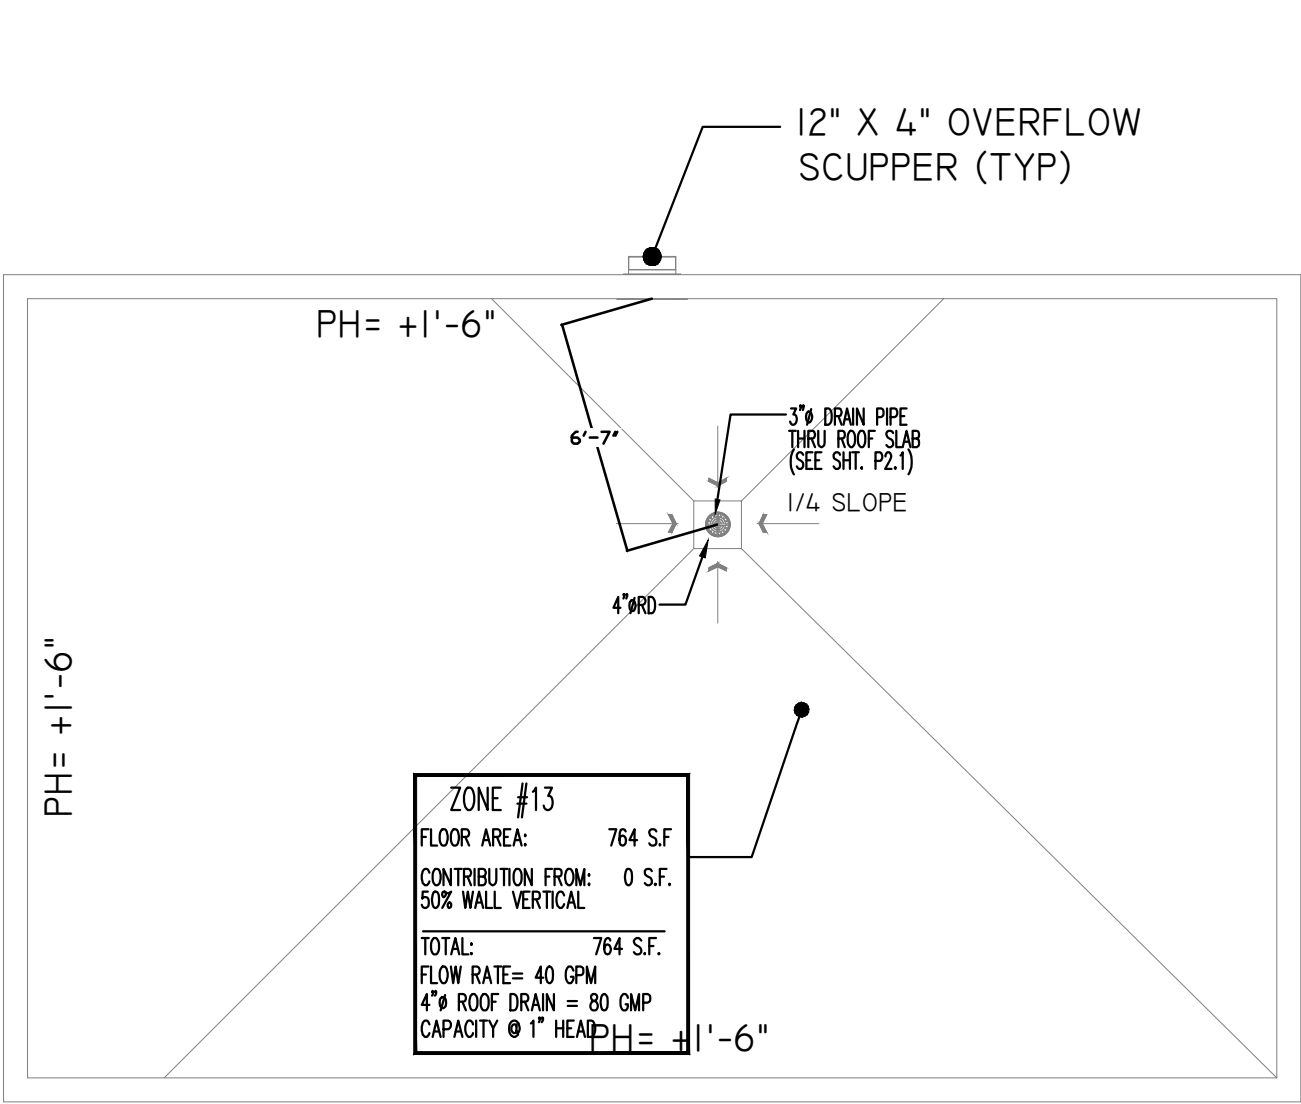


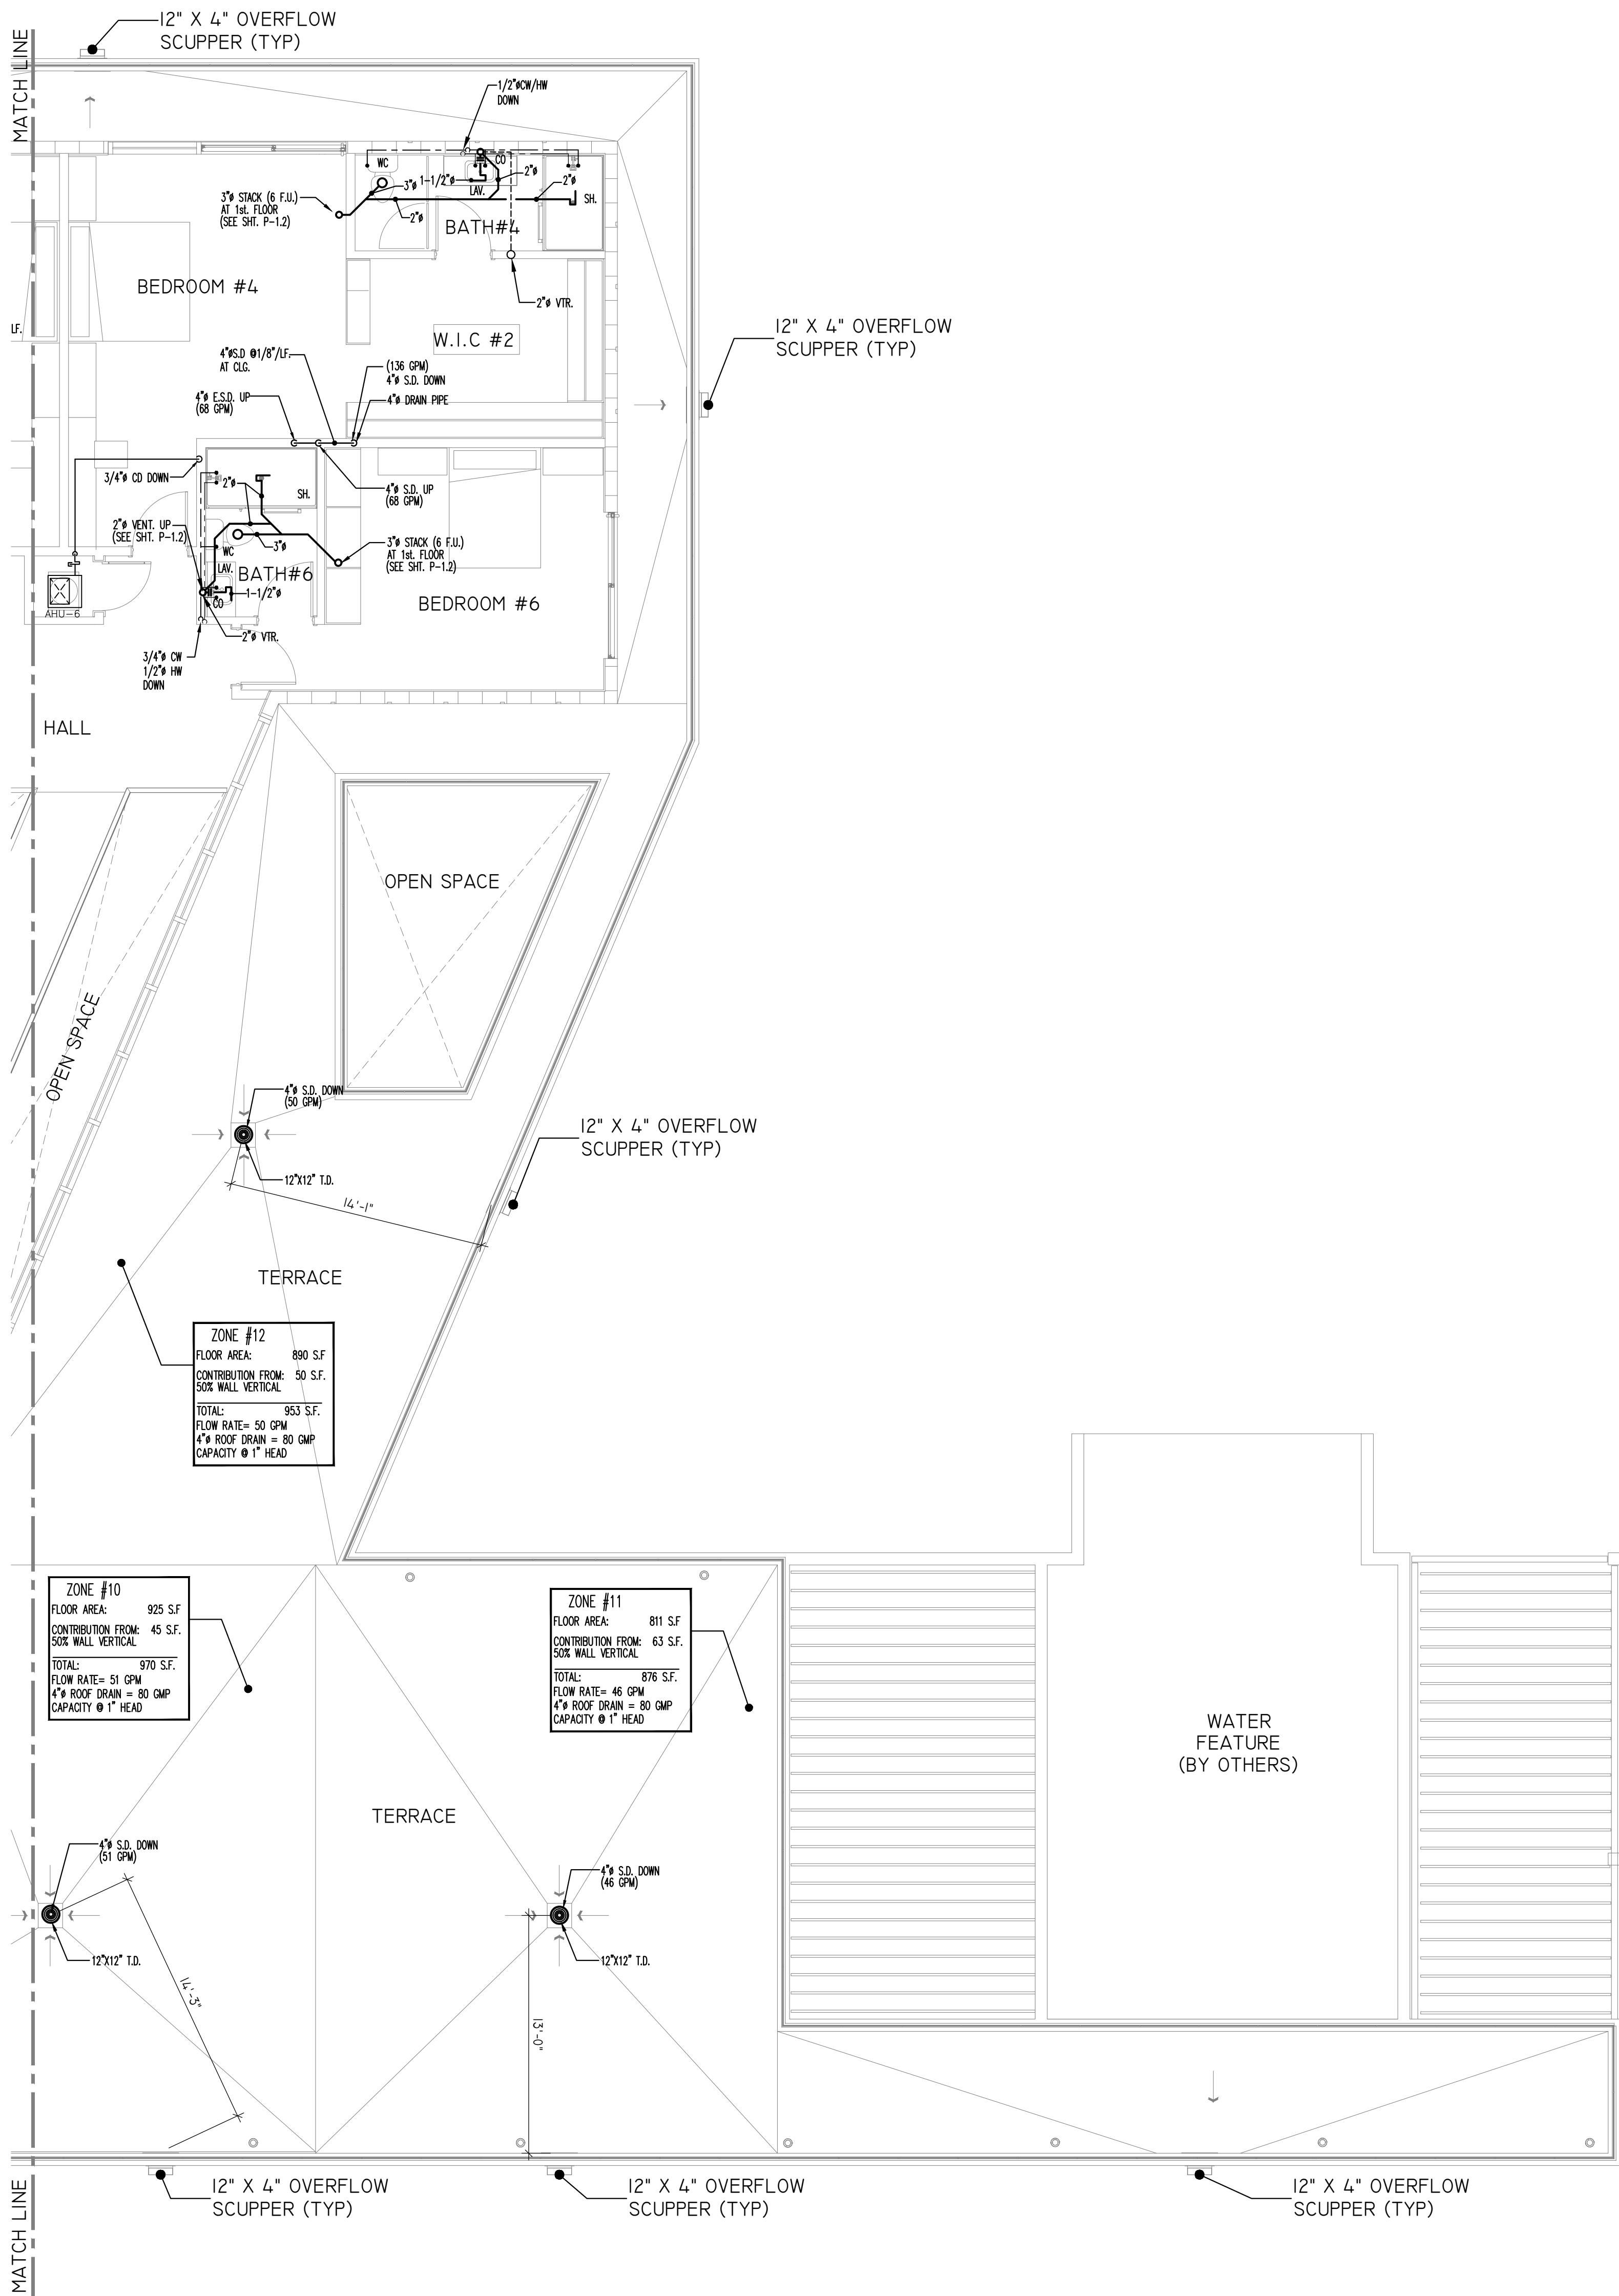

REVISIONS	
Rev.	Description


FIDANZA'S FAMILY HOUSE
NEW CONSTRUCTION
11041 SW 77TH AVE, PINECREST, FL 33156

Corporation Licence
#AA0003389
Architectural Seal

JORGE L VILLAVICENCIO
NO. AR0012110

VILLA & ASSOCIATES INC.
ARCHITECTURE - PLANNING - INTERIOR DESIGN
5801 SW 69 AVENUE - MIAMI, FLORIDA 33155
TEL. 305-613-0865 - E-Mail jvillararchitect@gmail.com

CONSULTANT : ARCHI-TEK STUDIO CORP.
TEL. 305-799-8016 - E-Mail maguilar@architekstudio.com

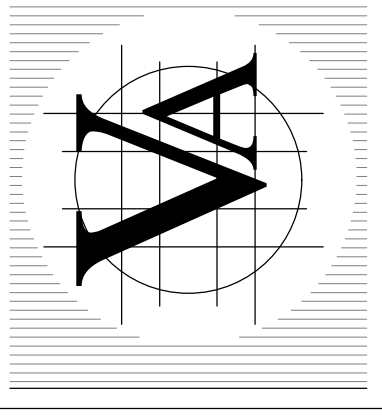

Eduardo A Barreto
P.E. No. 69677
PH: (786) 239-1808
EMAIL: eabsservices@gmail.com

DATE: 10-20-2022
PROJECT NO: Unnamed
DRAWING NO : P-1-3

SCALE: AS SHOWN

EDUARDO A BARRETO, PROFESSIONAL ENGINEER,
STATE OF FLORIDA, LICENSE NO. 69677
THIS ITEM HAS BEEN DIGITALLY SIGNED AND SEALED
BY EDUARDO A BARRETO, PE, ON DAY AS APPEAR
ON SEAL.
PRINTED COPIES OF THIS DOCUMENT ARE NOT
CONSIDERED SIGNED AND SEALED AND THE
SIGNATURE MUST BE VERIFIED ON ANY ELECTRONIC
COPIES.