


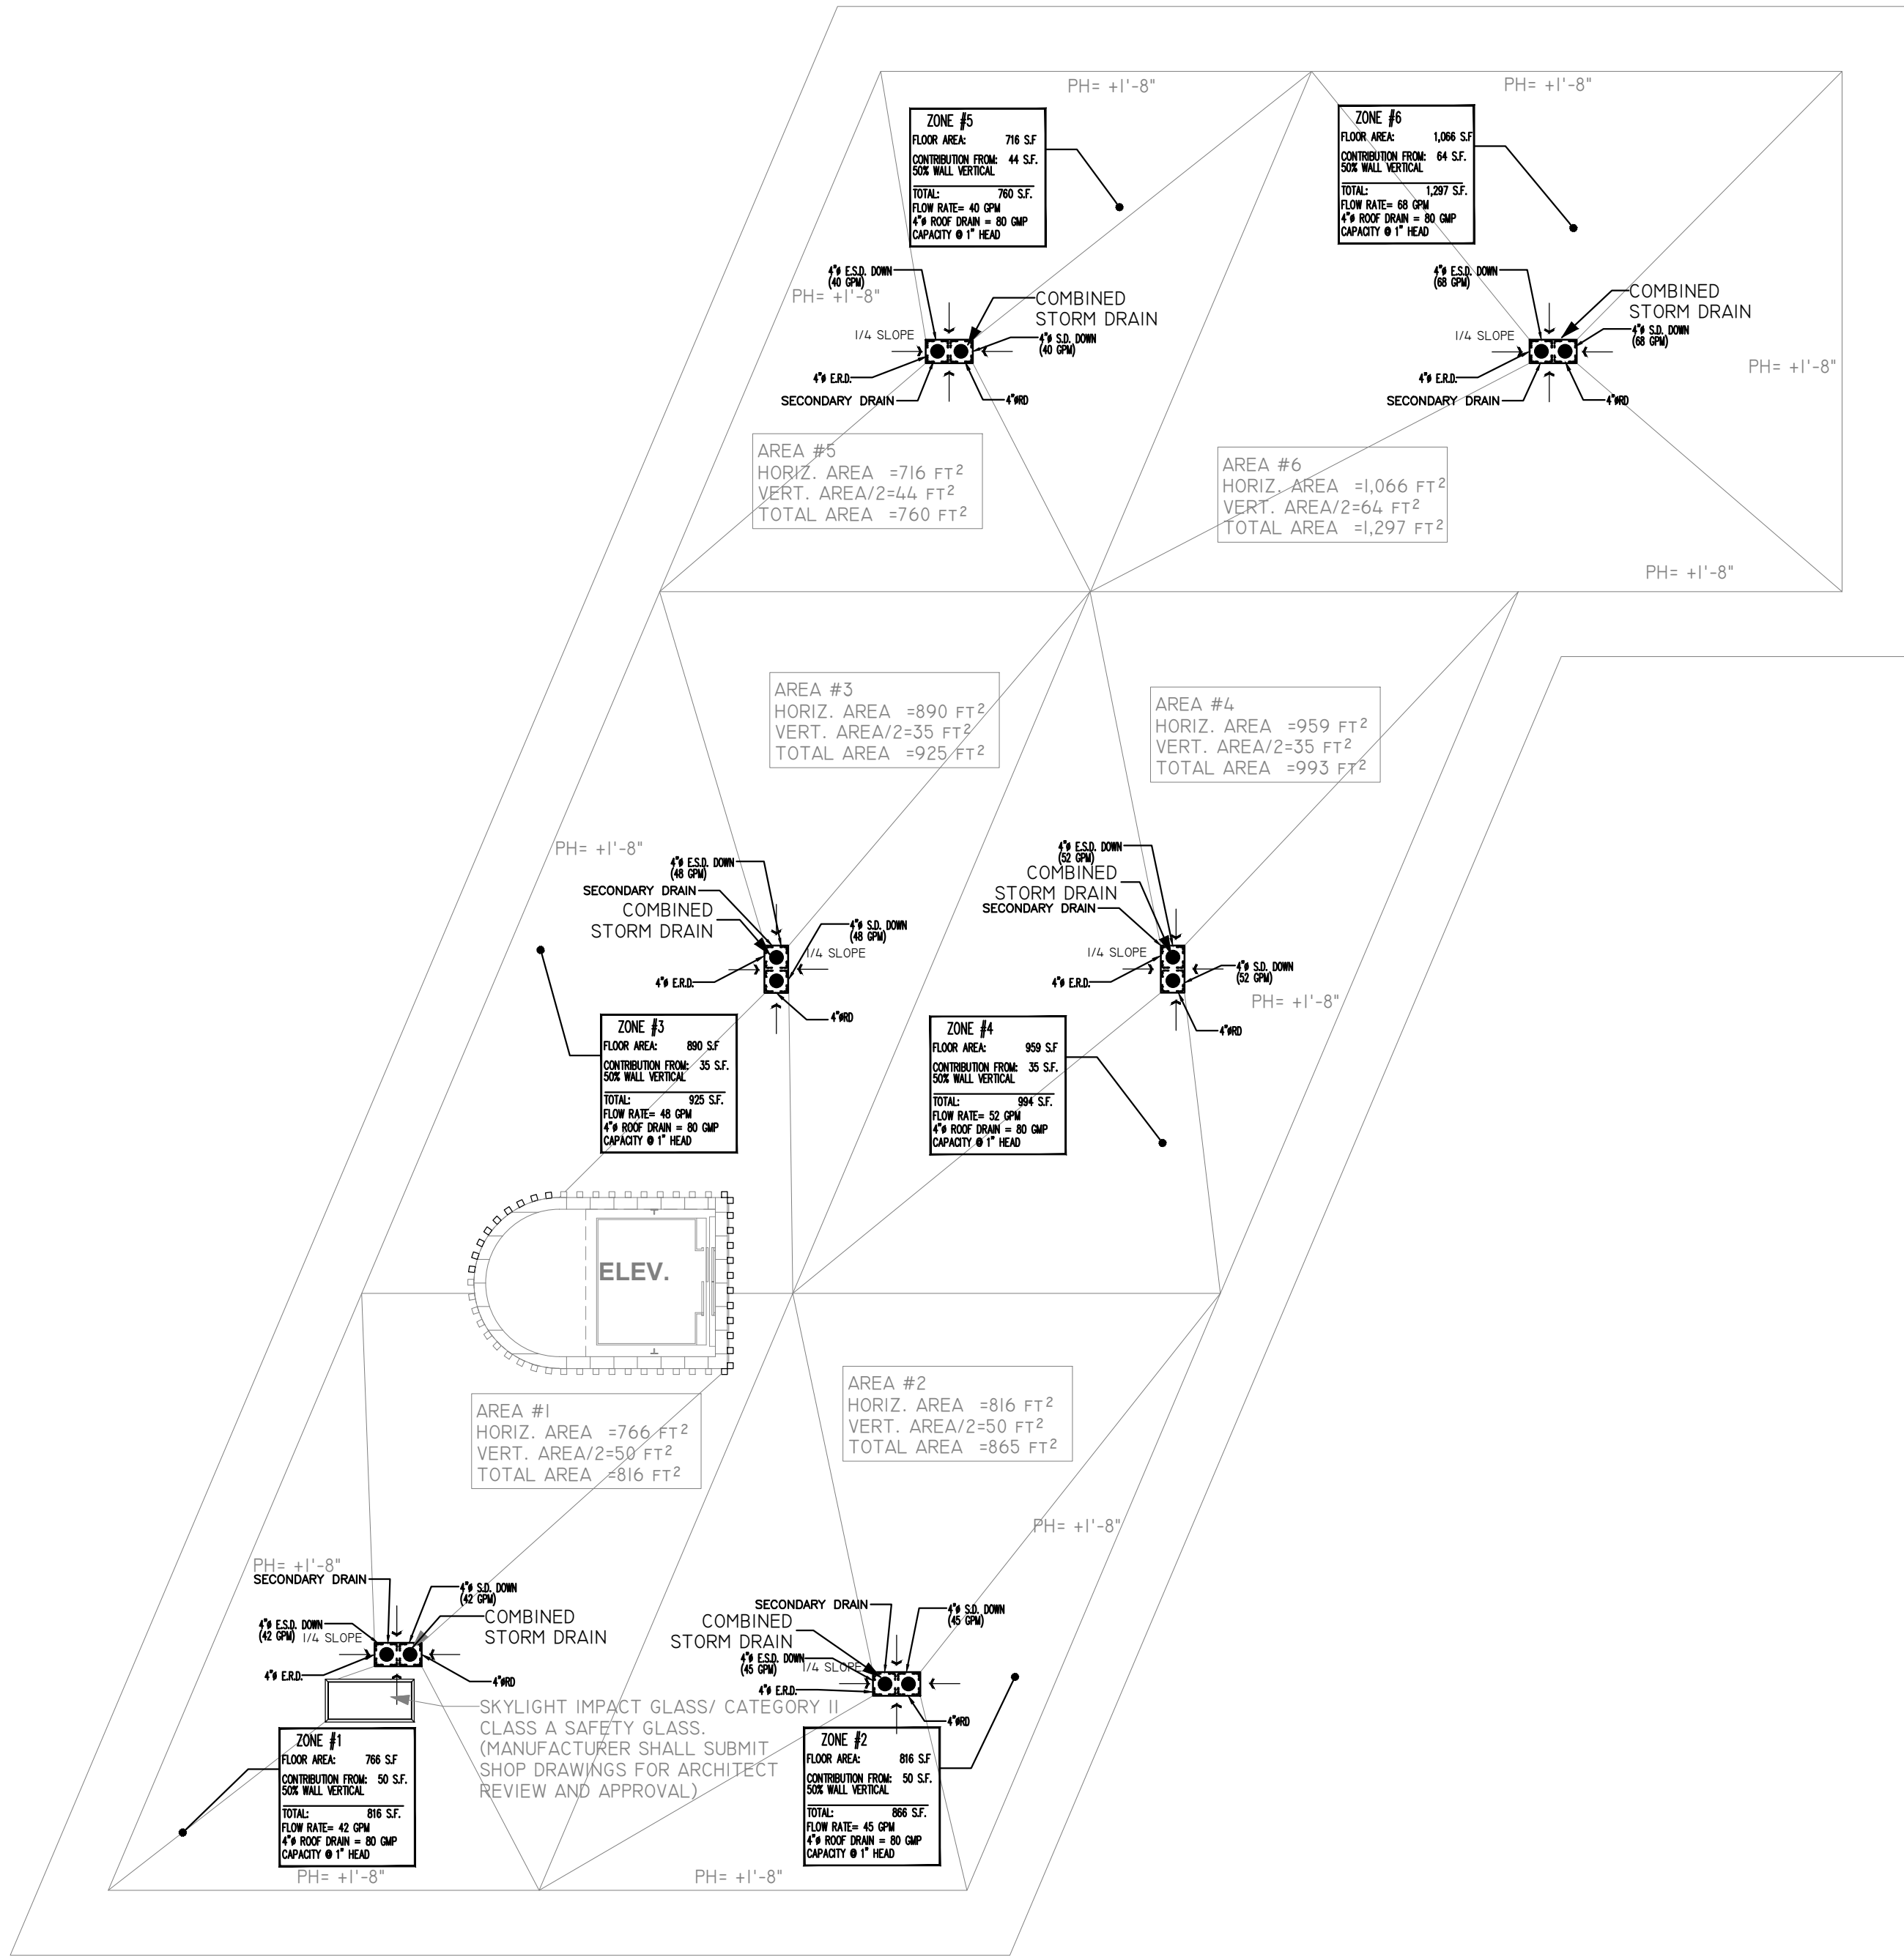

1 PLUMBING STORM DRAIN ROOF  
P-1-4 1/8" = 1'-0"

Eduardo A Barreto  
Digitally signed by Eduardo A Barreto  
DN: c=US, o=Florida, dnQualifier=A01110C0000, 18098AF54FC000D0EC6, cn=Eduardo A Barreto  
Date: 2023.06.30 22:50:23 -0400

EDUARDO A. BARRETO  
P.E. No. 69677  
PH: (786) 239-1808  
EMAIL: eabservices@gmail.com

EDUARDO A. BARRETO, PROFESSIONAL ENGINEER,  
STATE OF FLORIDA, LICENSE NO. 69677  
THIS ITEM HAS BEEN DIGITALLY SIGNED AND SEALED  
BY EDUARDO A. BARRETO, PE, ON DAY AS APPEAR  
ON SEAL.  
PRINTED COPIES OF THIS DOCUMENT ARE NOT  
CONSIDERED SIGNED AND SEALED AND THE  
SIGNATURE MUST BE VERIFIED ON ANY ELECTRONIC  
COPIES.

| REVISIONS |             |
|-----------|-------------|
| Rev.      | Description |
|           |             |
|           |             |
FIDANZA'S FAMILY HOUSE  
NEW CONSTRUCTION  
11041 SW 77TH AVE, PINECREST, FL 33156

Corporation Licence  
#AA0003389

Architectural Seal


JORGE L VILLAYCENCIO  
NO. AR012110

VILLA & ASSOCIATES INC.

ARCHITECTURE - PLANNING - INTERIOR DESIGN  
5801 SW 69 AVENUE - MIAMI, FLORIDA 33155  
TEL. 305-613-0865 - E-Mail: villarchitect@gmail.com

CONSULTANT : ARCHI-TEK STUDIO CORP.

TEL. 305-799-8016 - E-Mail: maguilar@architekstudio.com

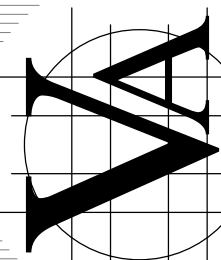

DATE:

10-20-2022

SCALE:

AS  
SHOWN

PROJECT NO:

Unnamed

DRAWING NO:

P-1-4