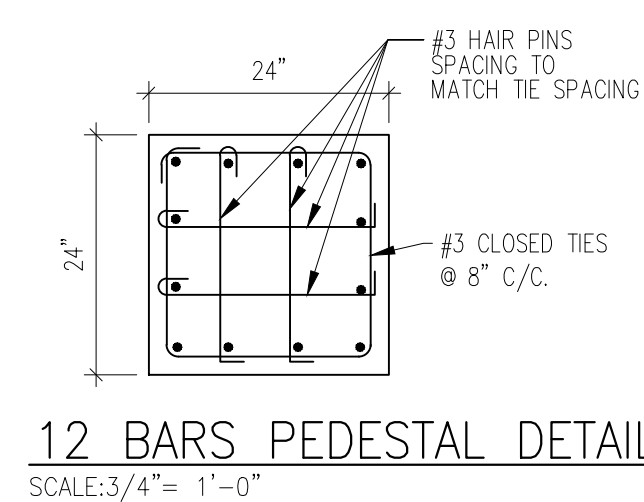
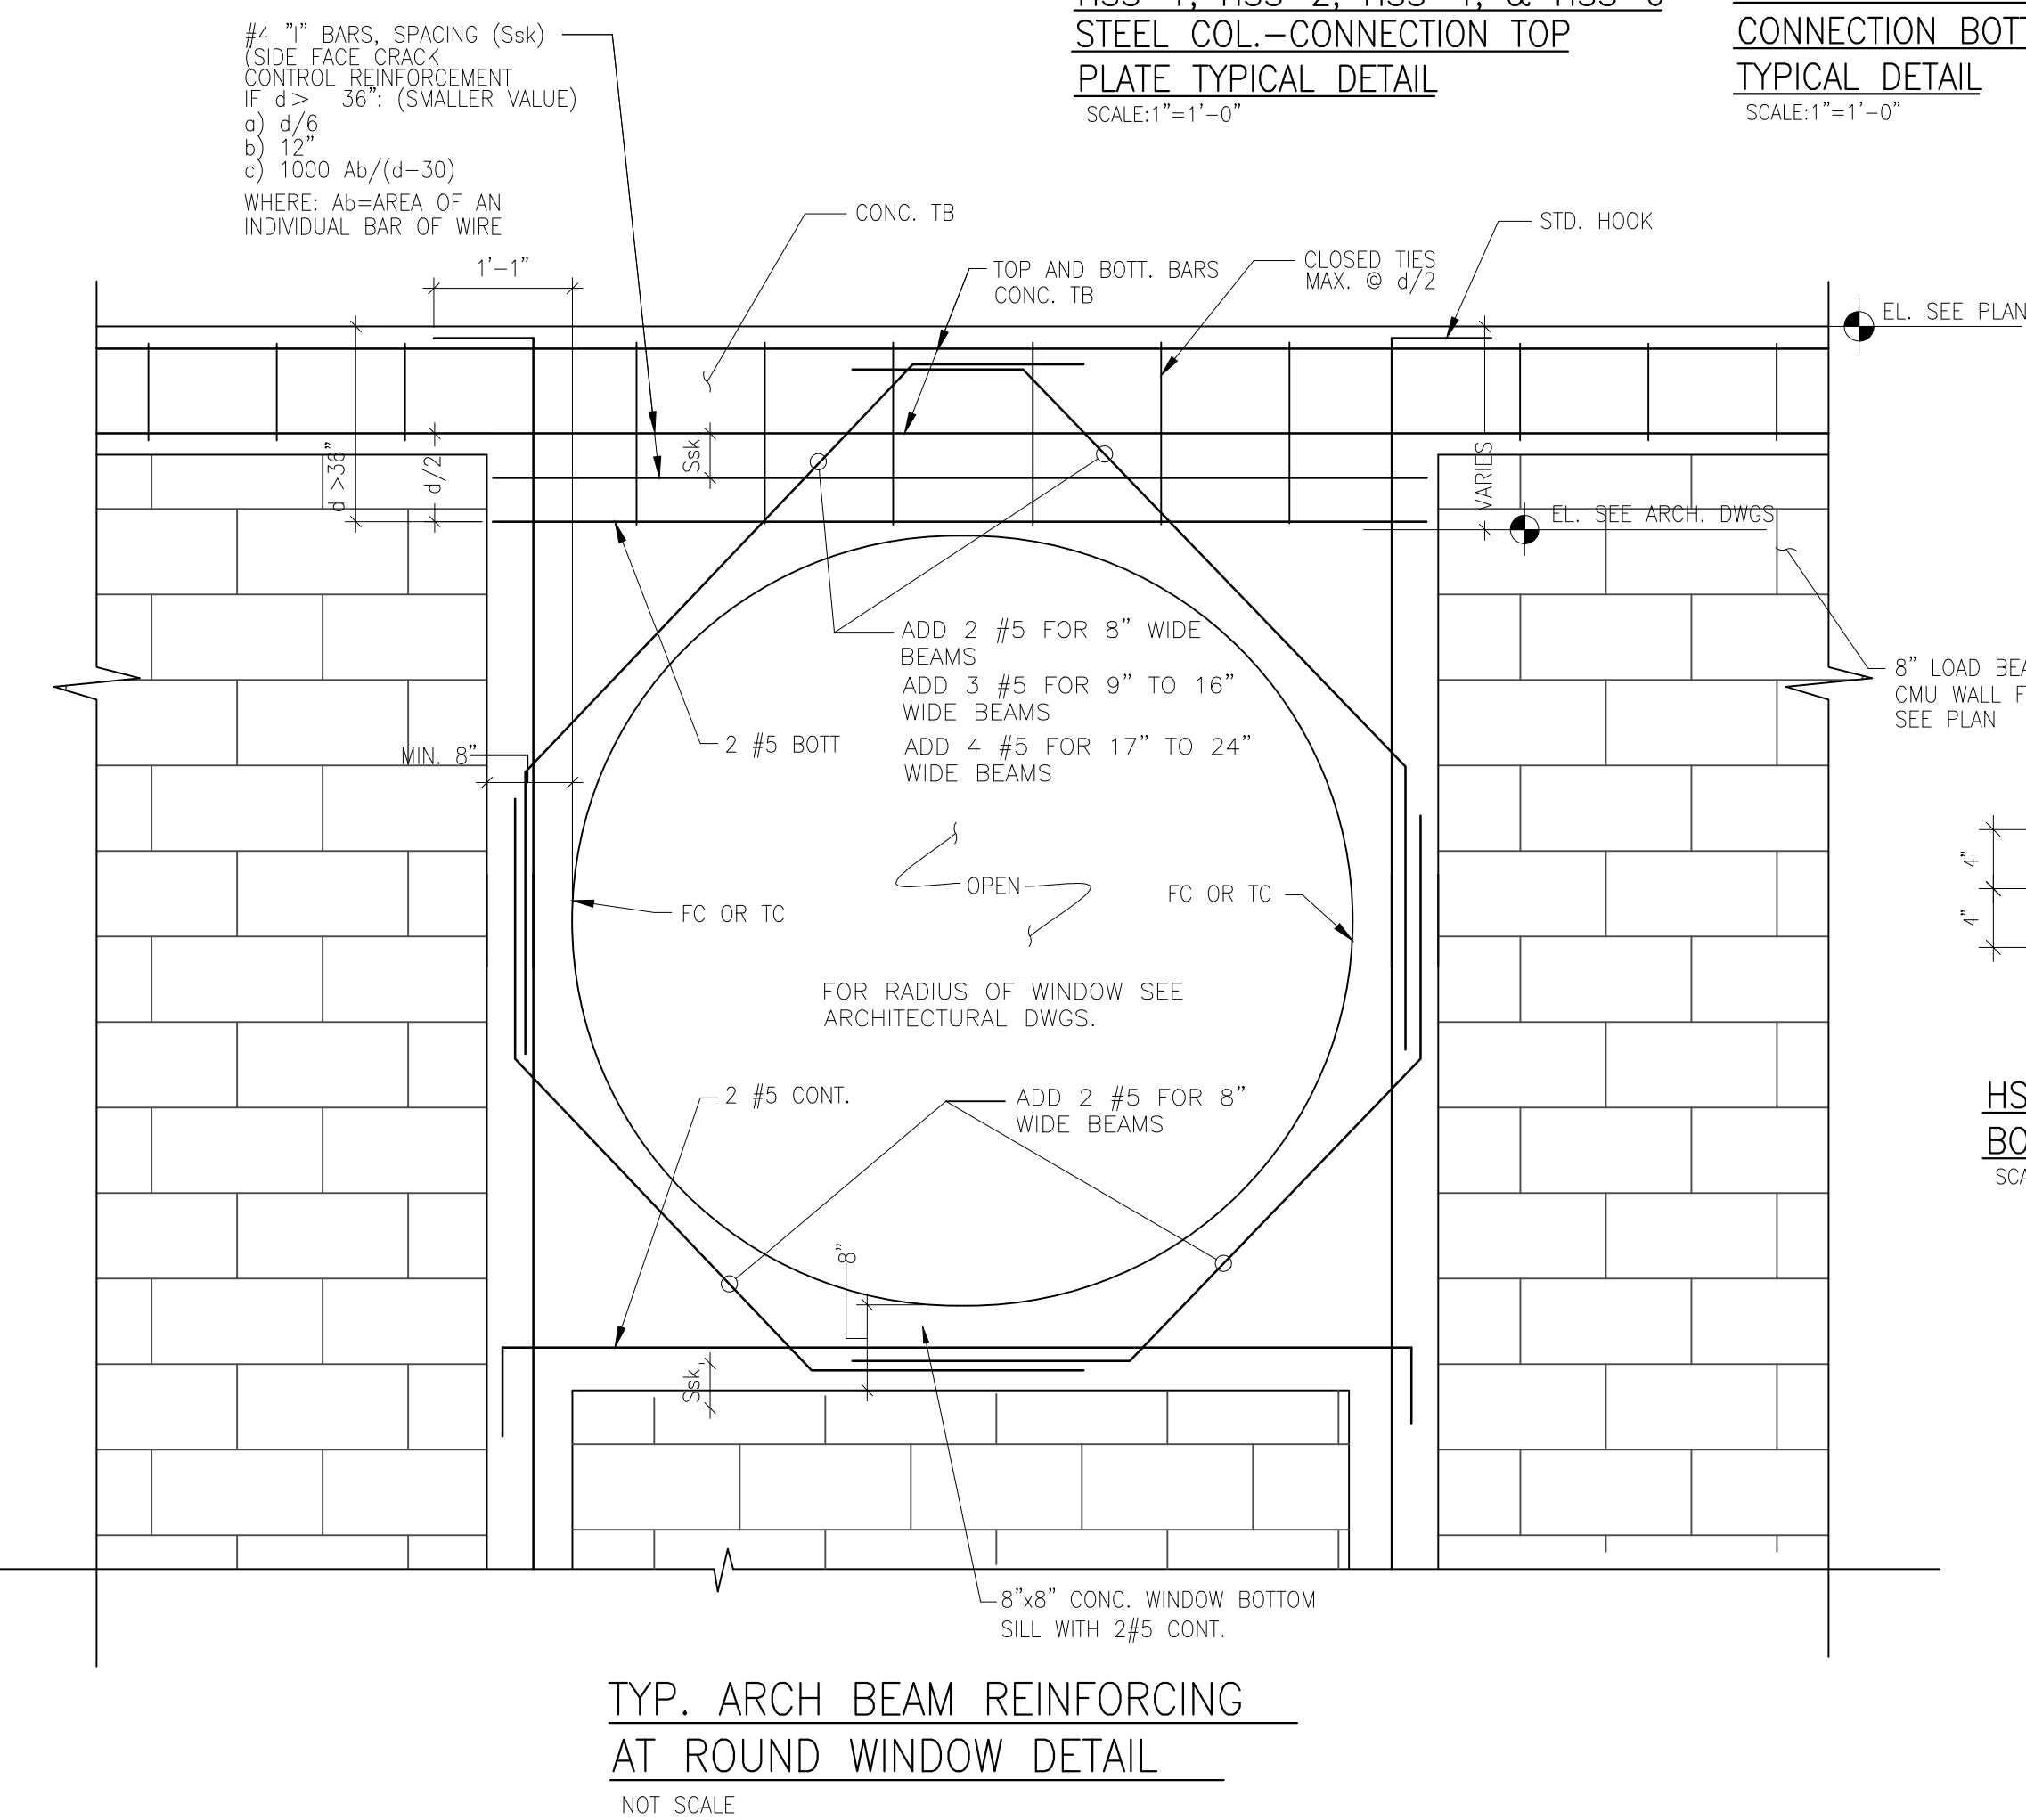
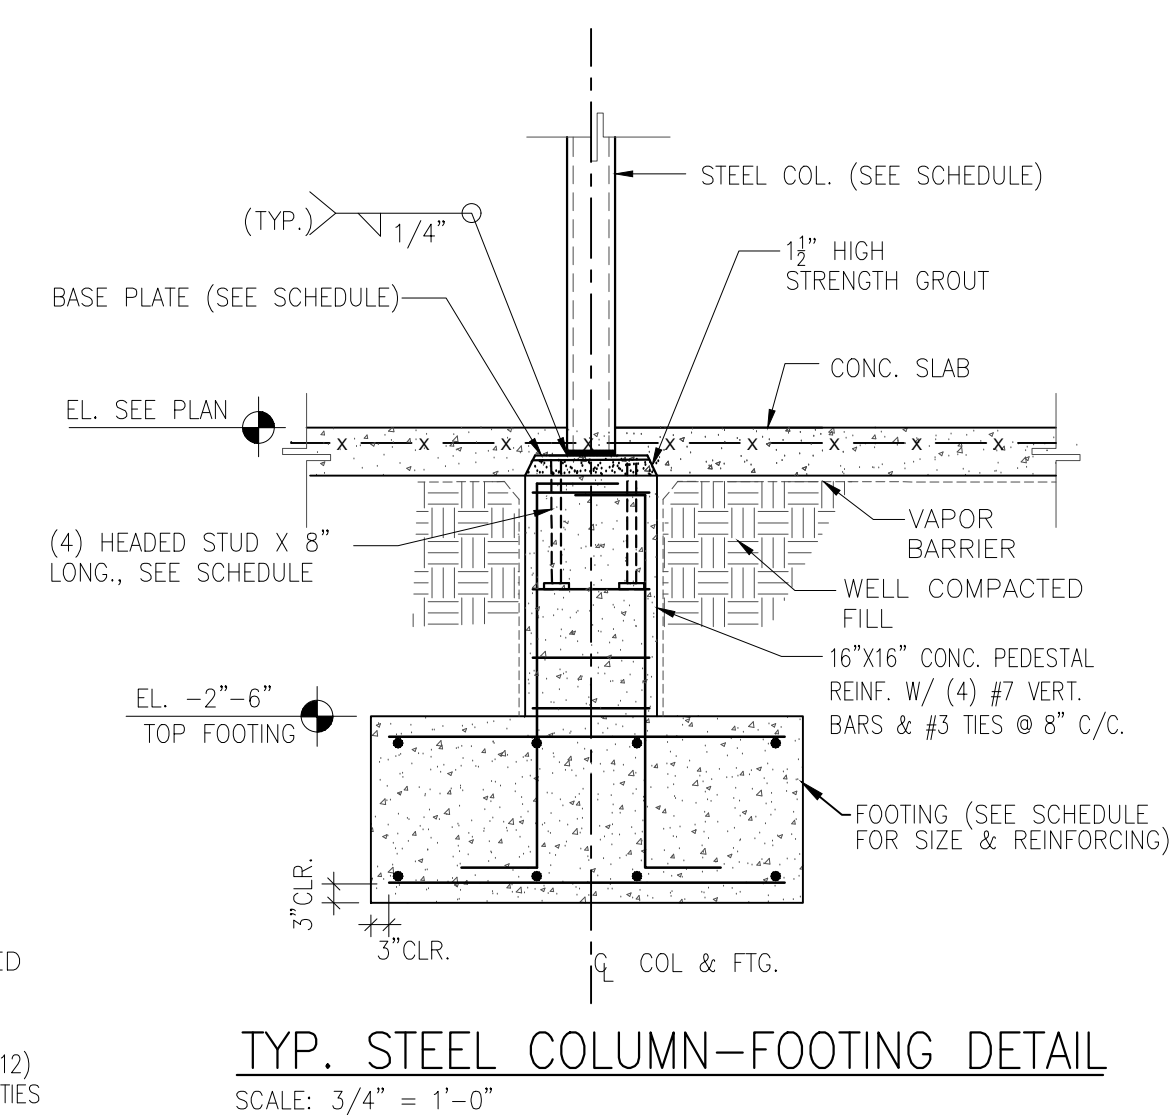
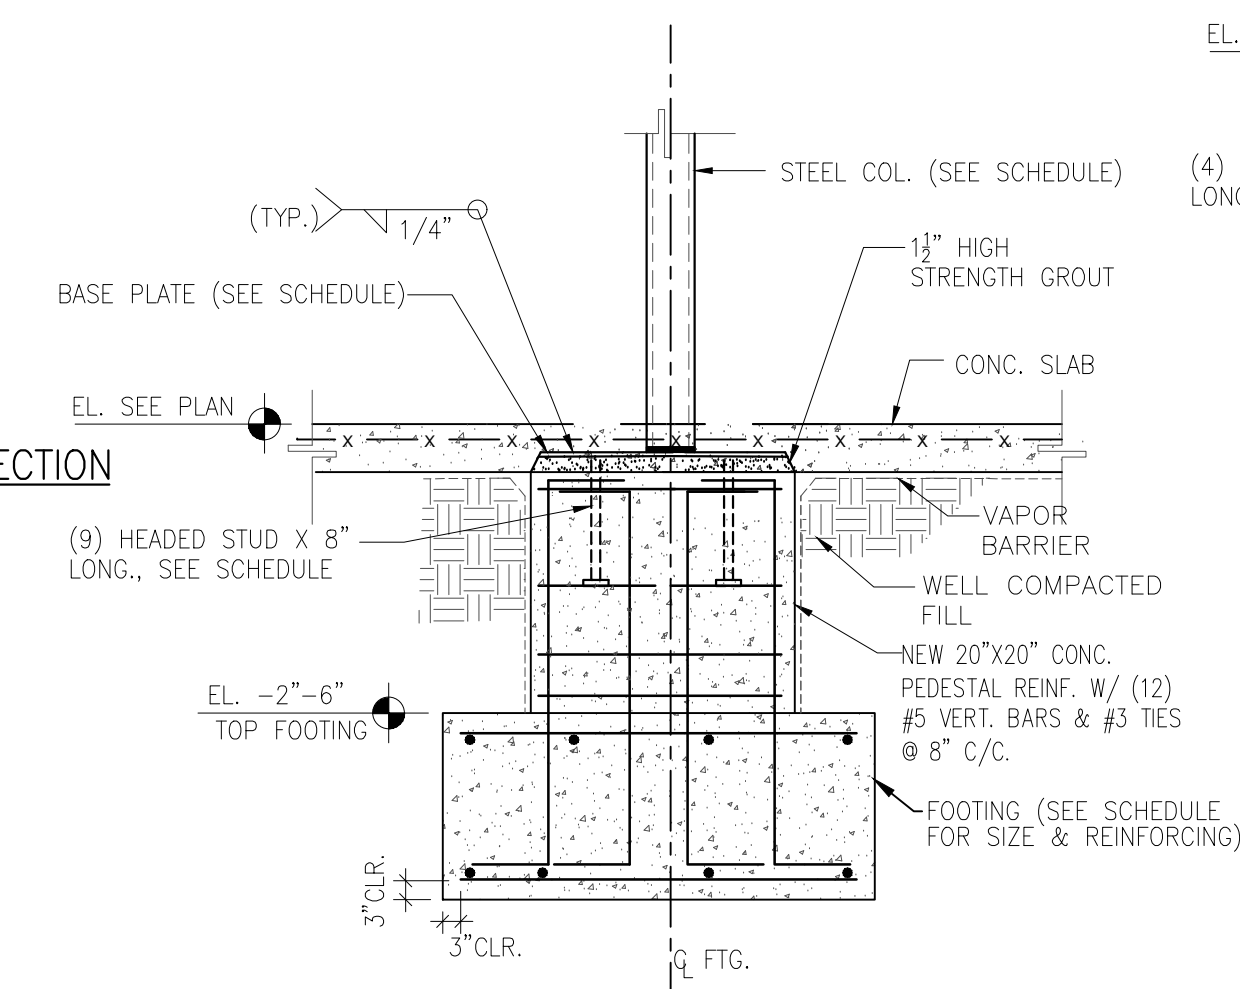
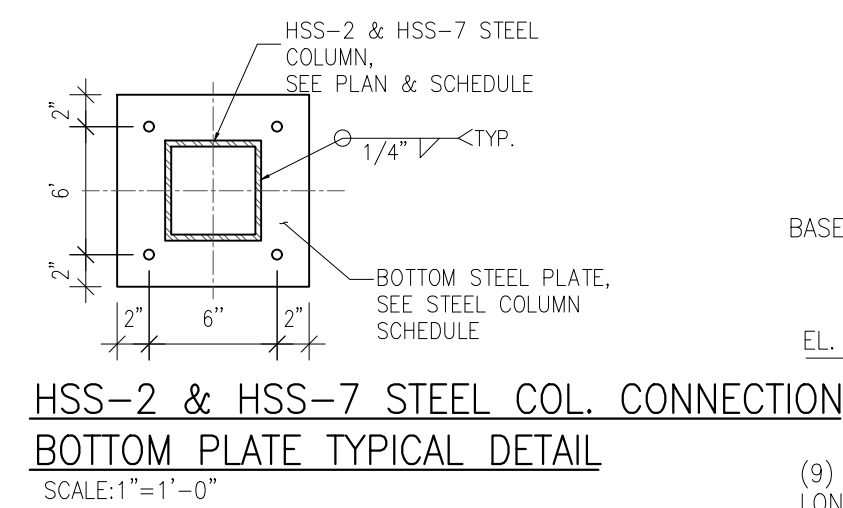
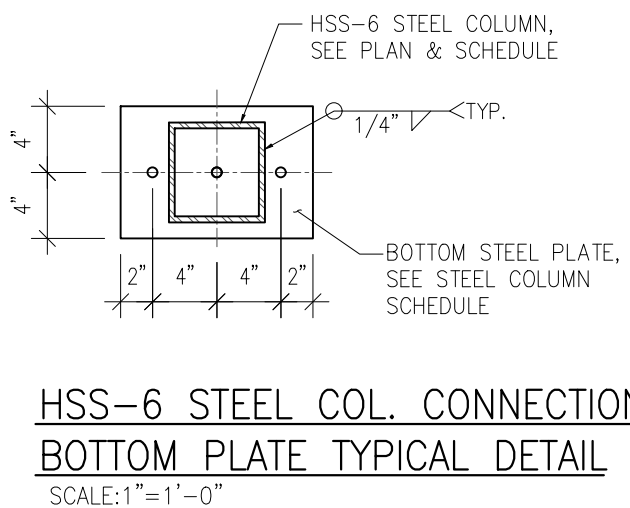
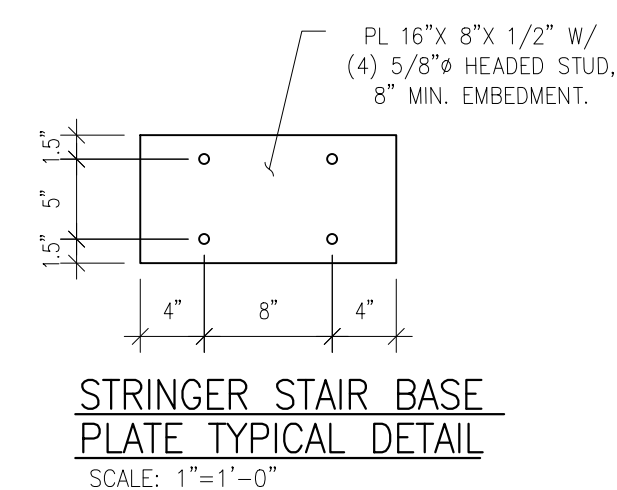
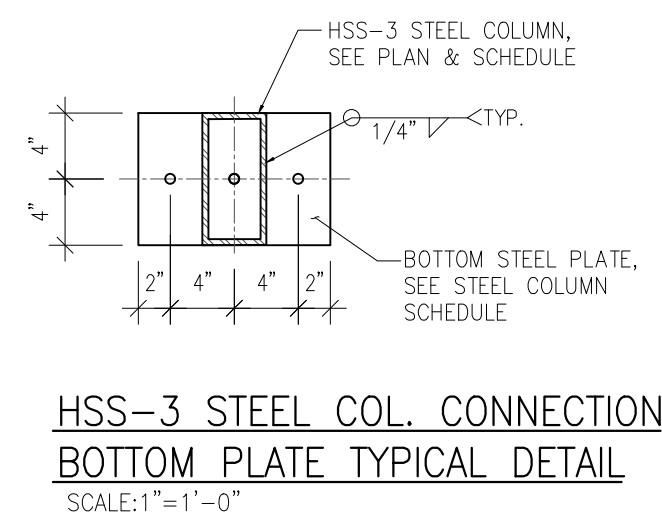
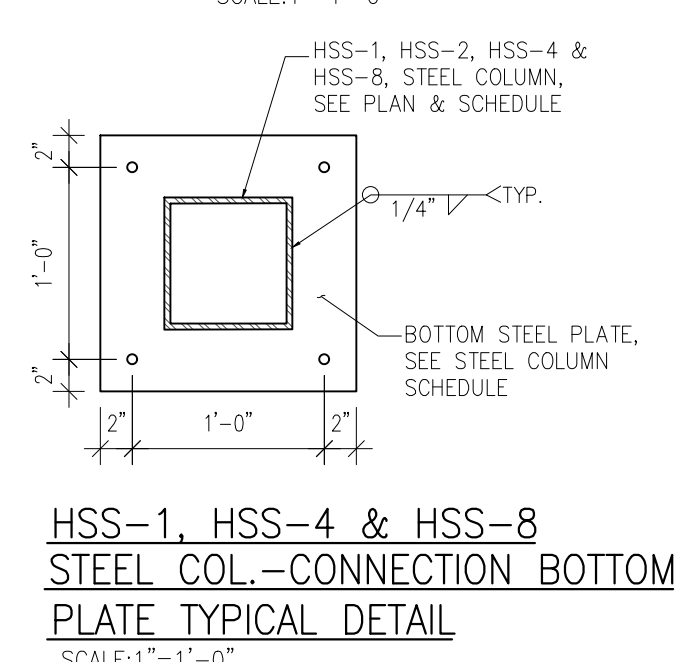
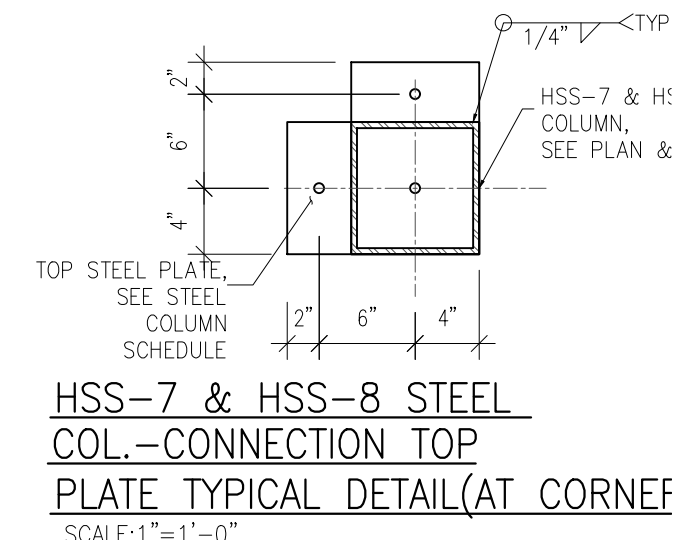
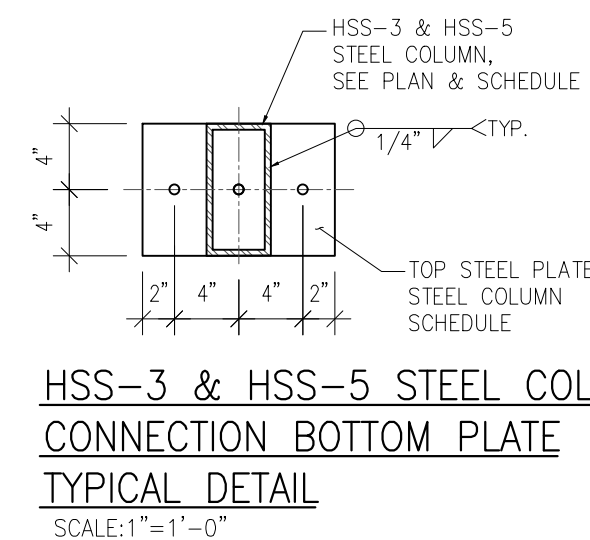
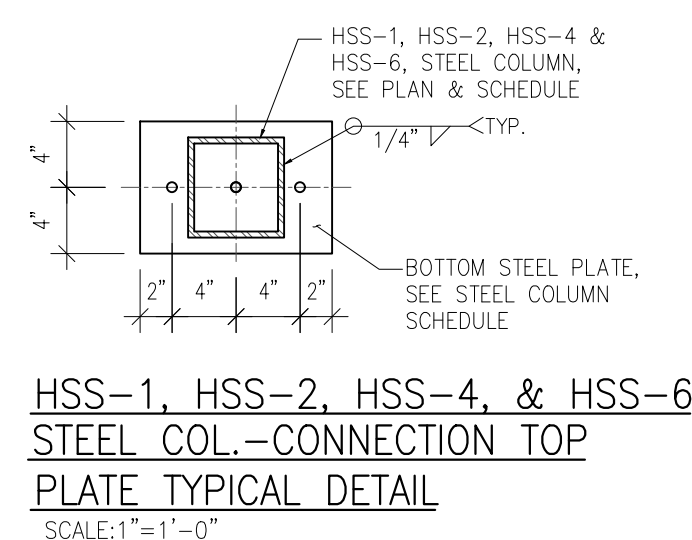
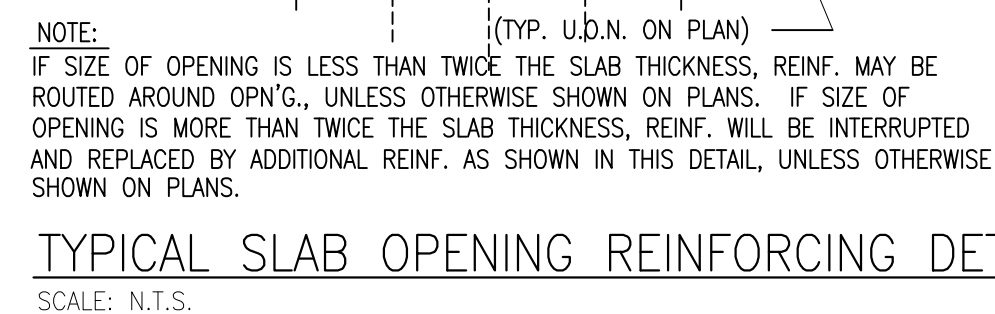
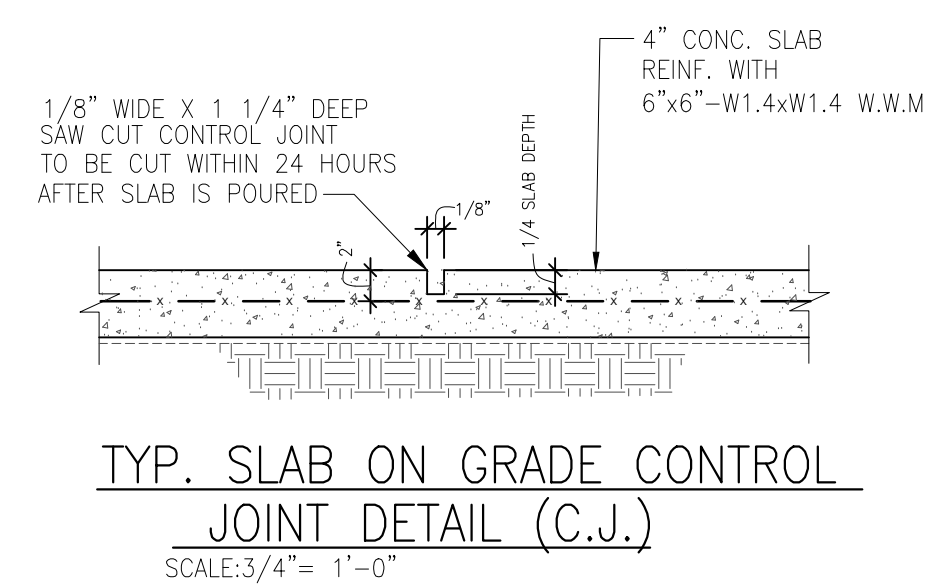
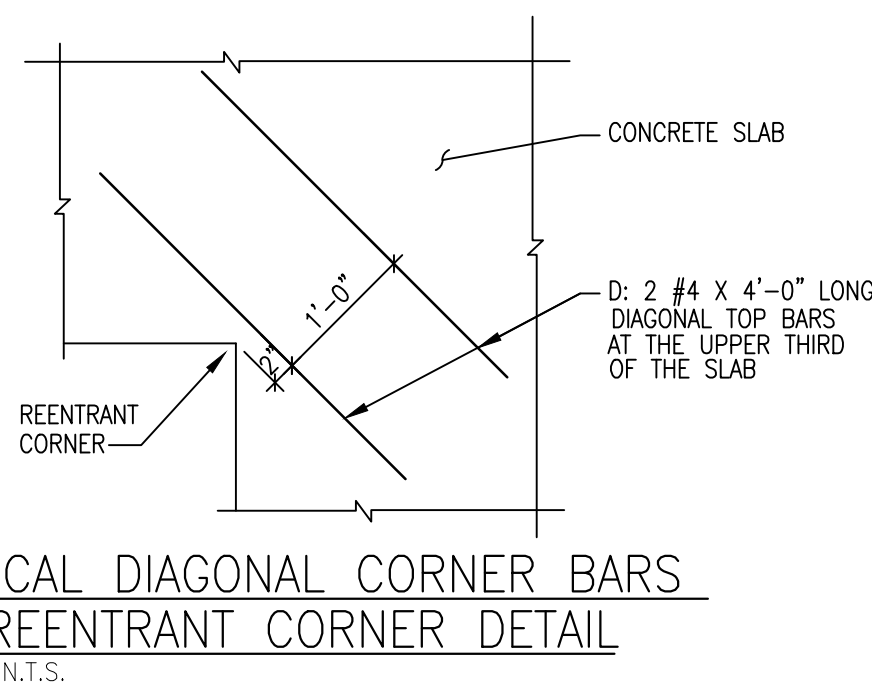
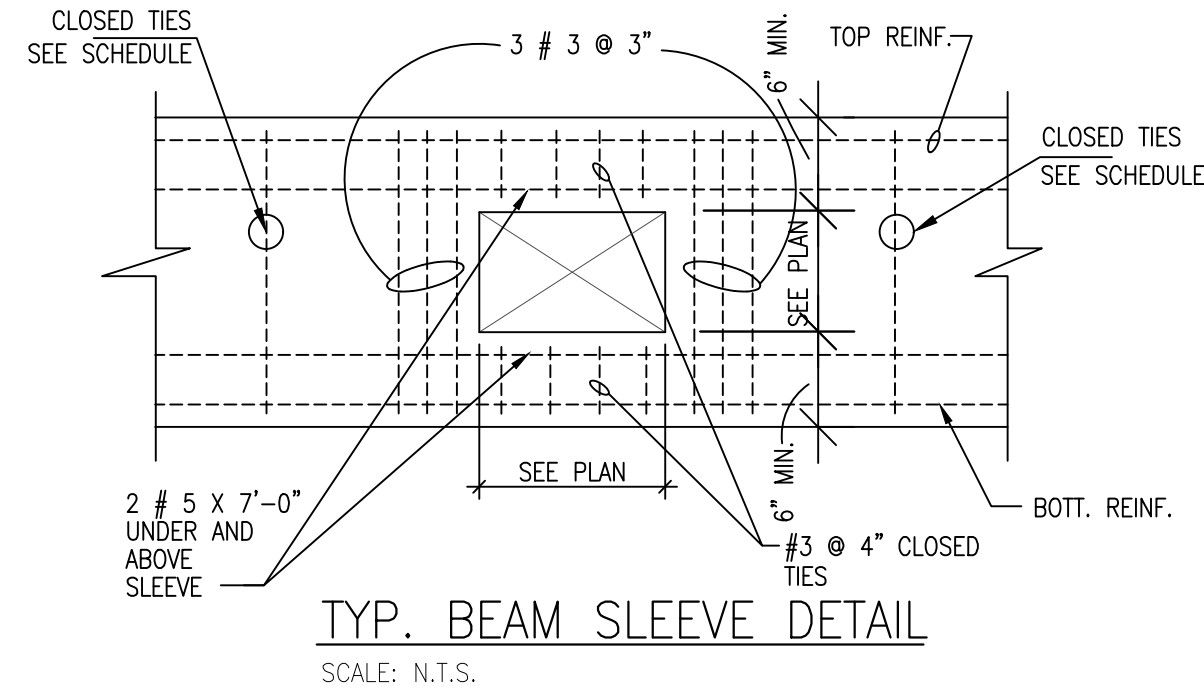
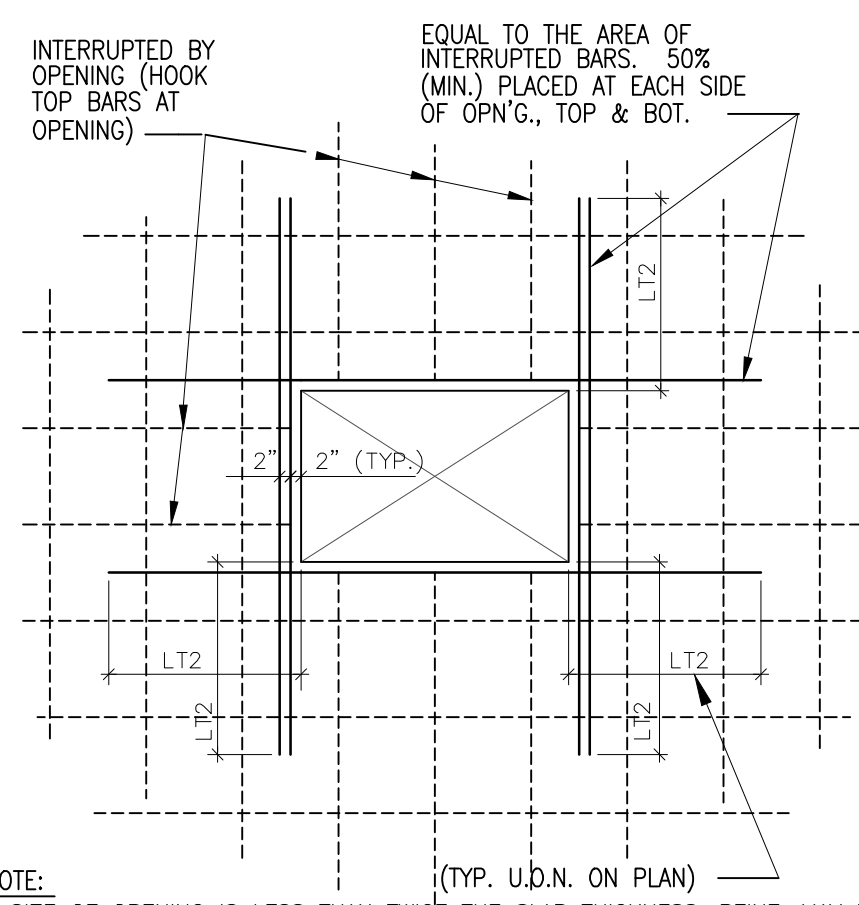
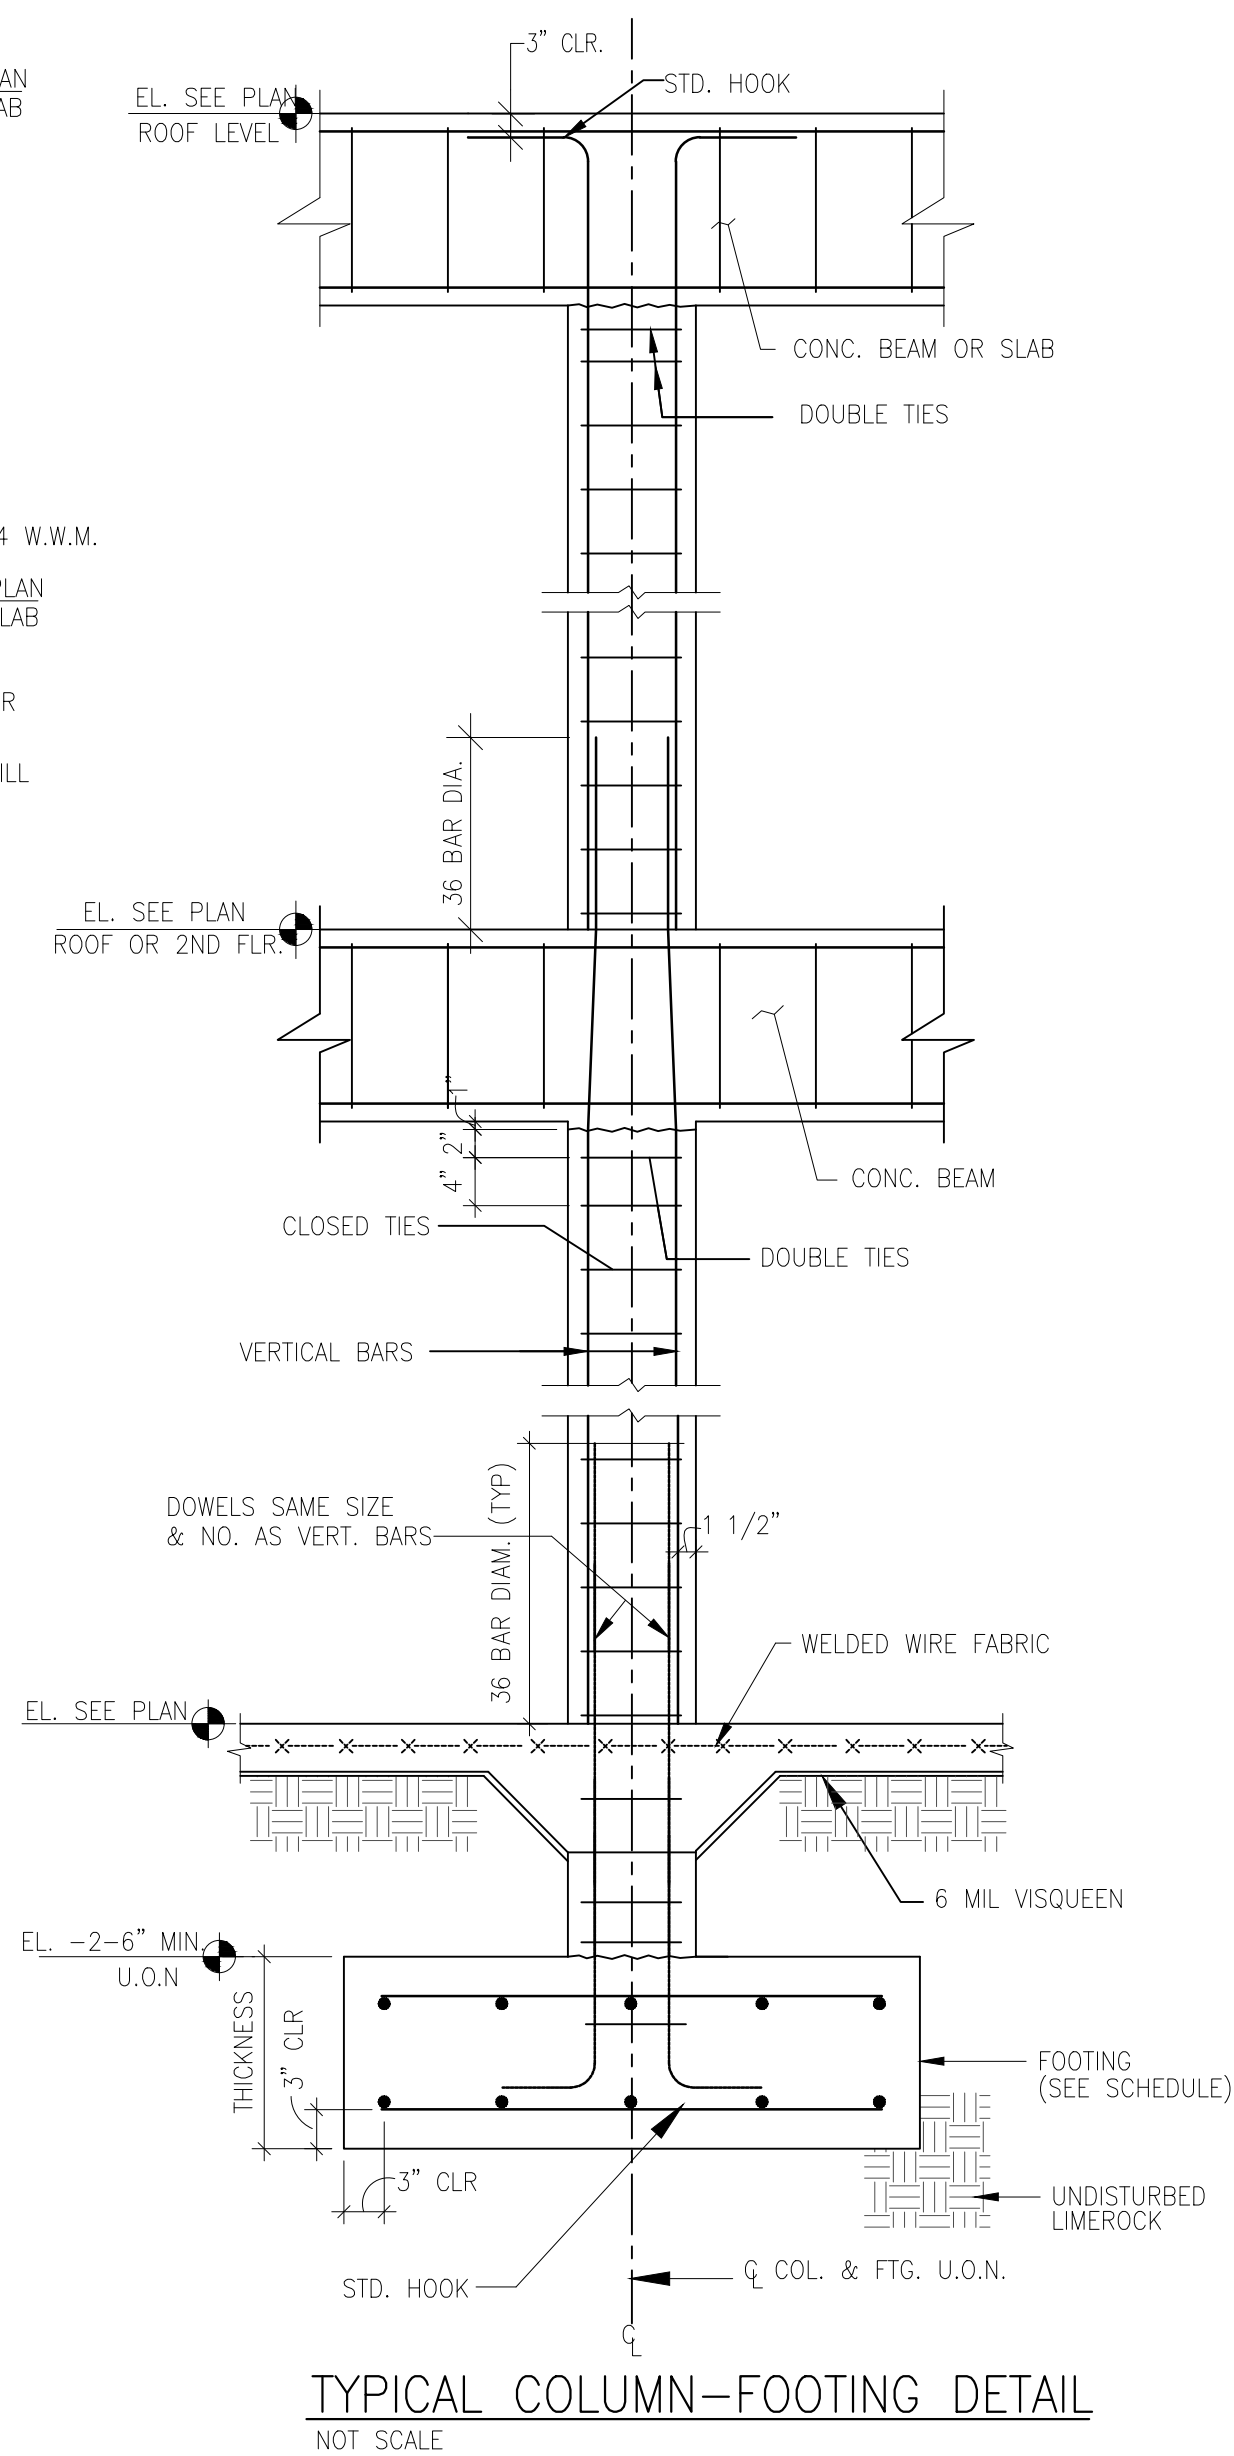
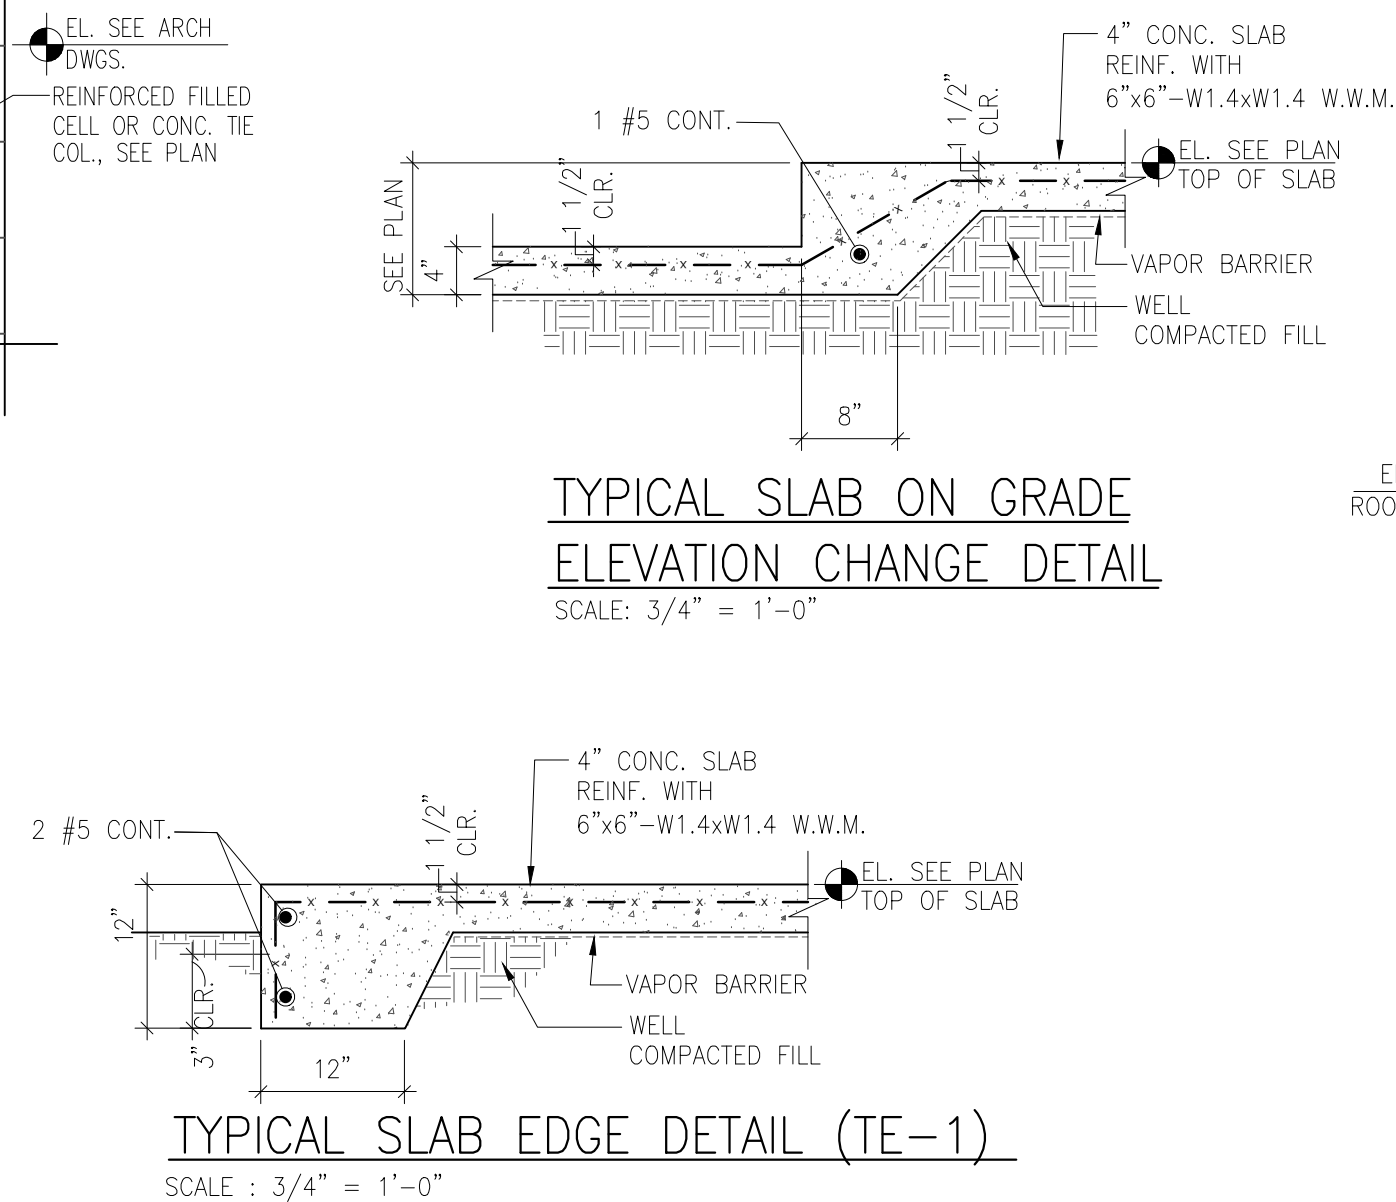
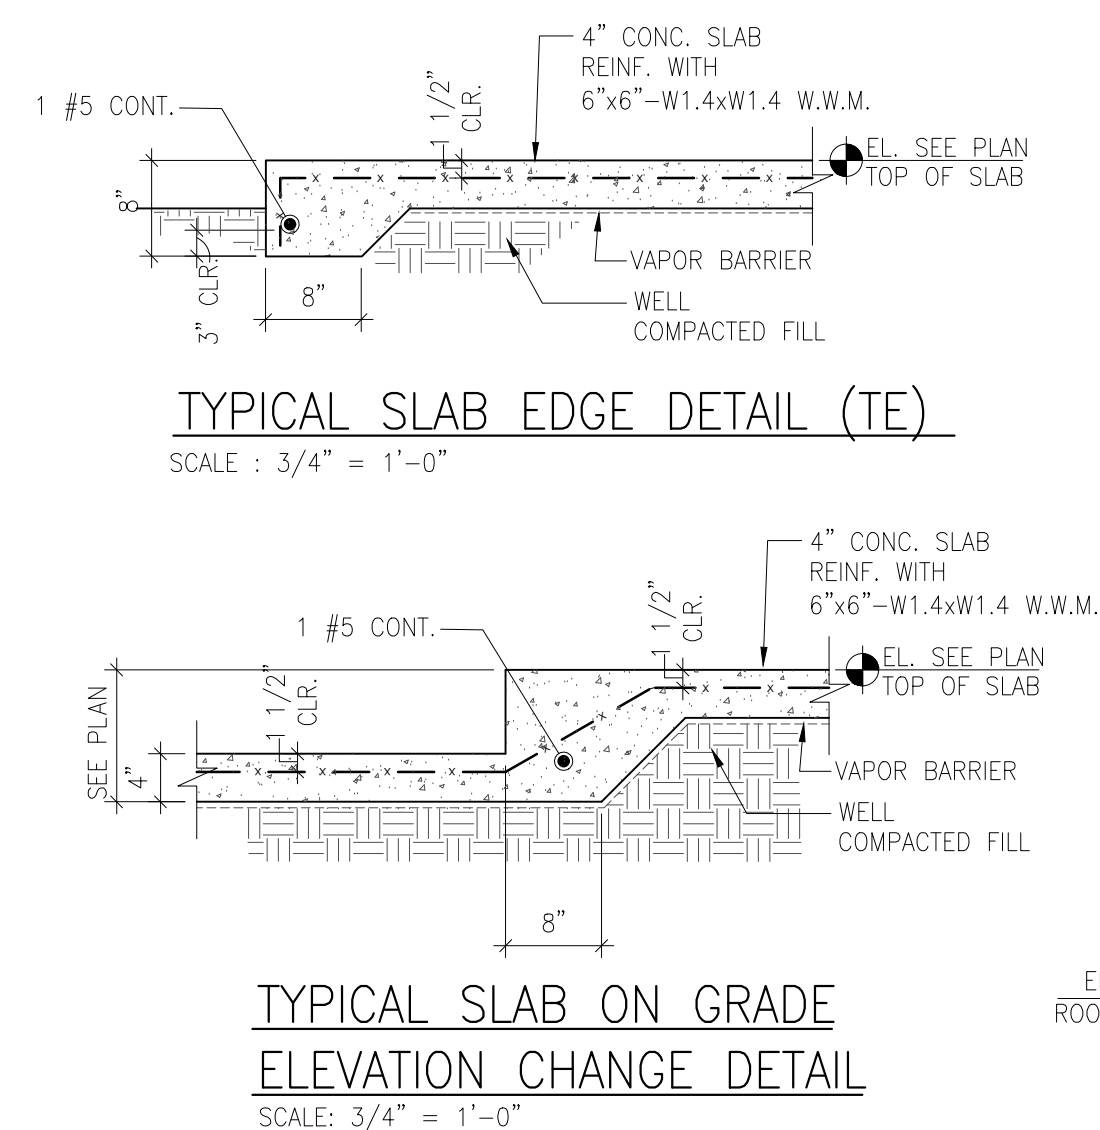
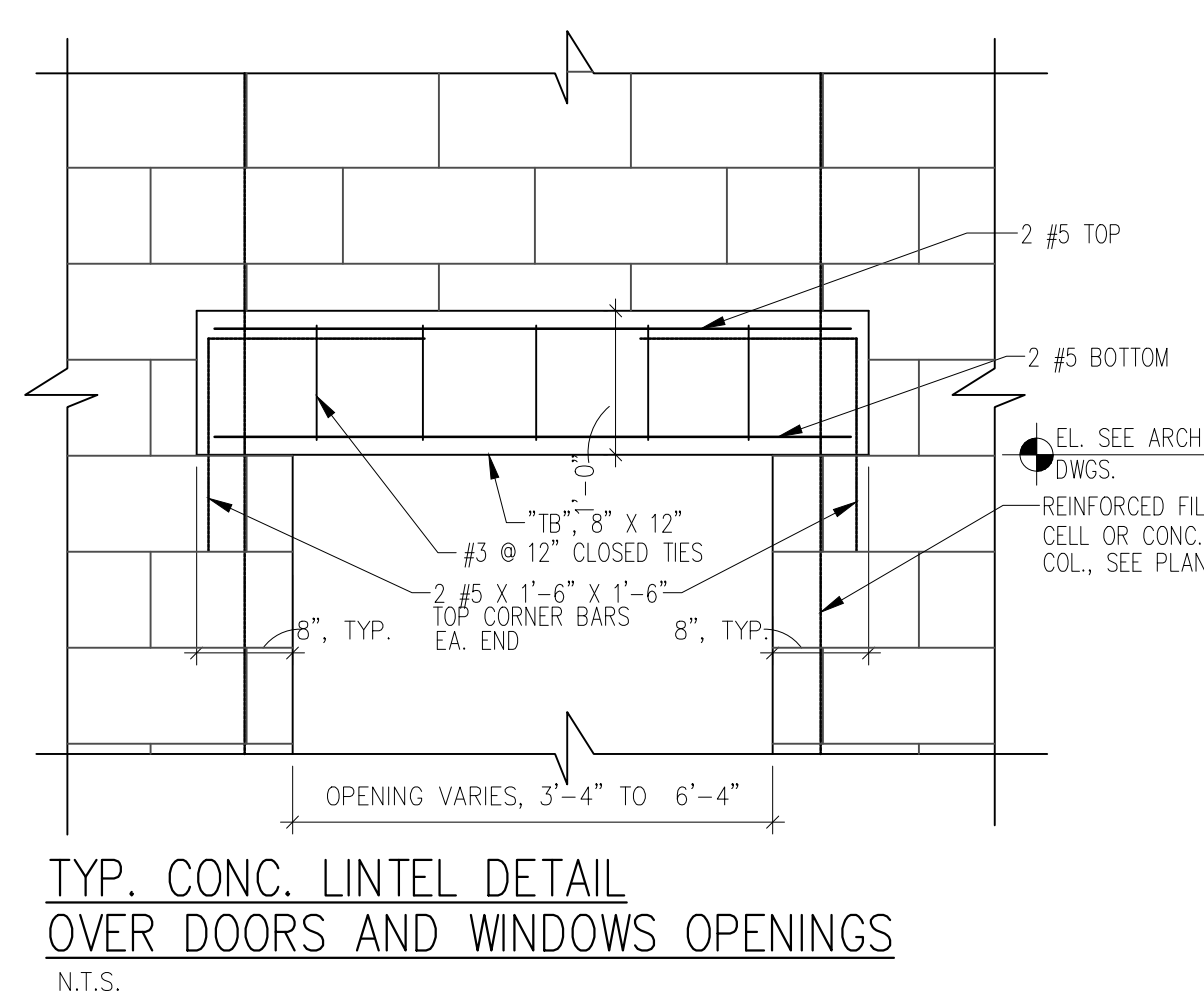
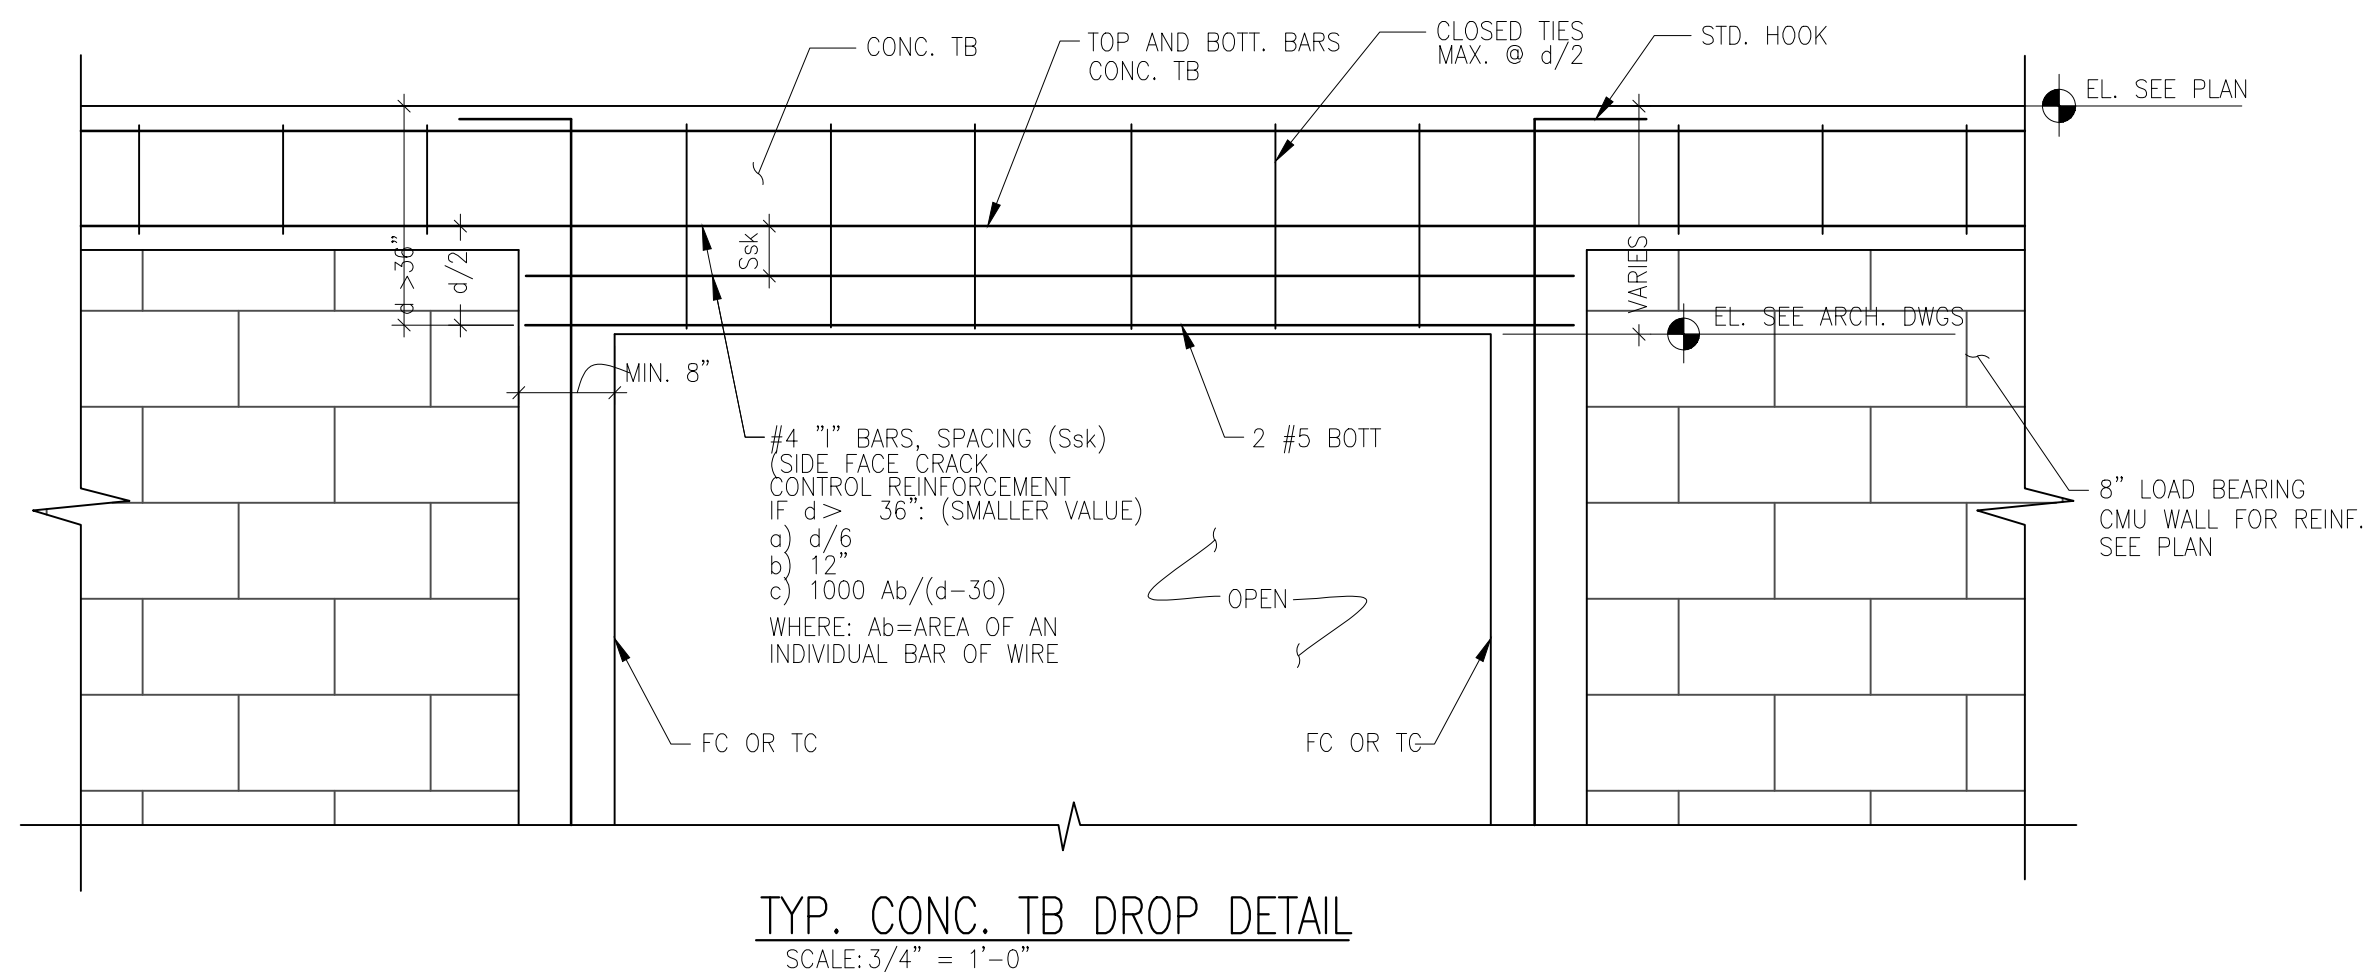


[illegible]

FIDANZA'S FAMILY HOUSE

11041 SW 77TH AVE, PINECREST, FL 33156

orporation Licence
#A 0003589


Architectural Seal

JORGE L. VILLAVICENCIO

VILLA & ASSOCIATES INC.
ARCHITECTURE - PLANNING - INTERIOR DESIGN

CONSULTANT: ARCHI-TEK STUDIO CORP.

TYPICAL DETAILS

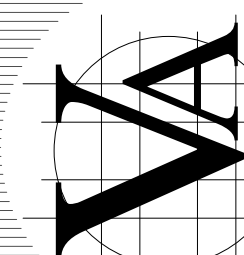

DATE:	SCALE: AS SHOWN
PROJECT NO:	
DRAWING NO : S-5	

ALAYM AGUILAR
FL P.E. #92154
Email : 3aengdrafting@gmail.com
cell : 305-710-2987