


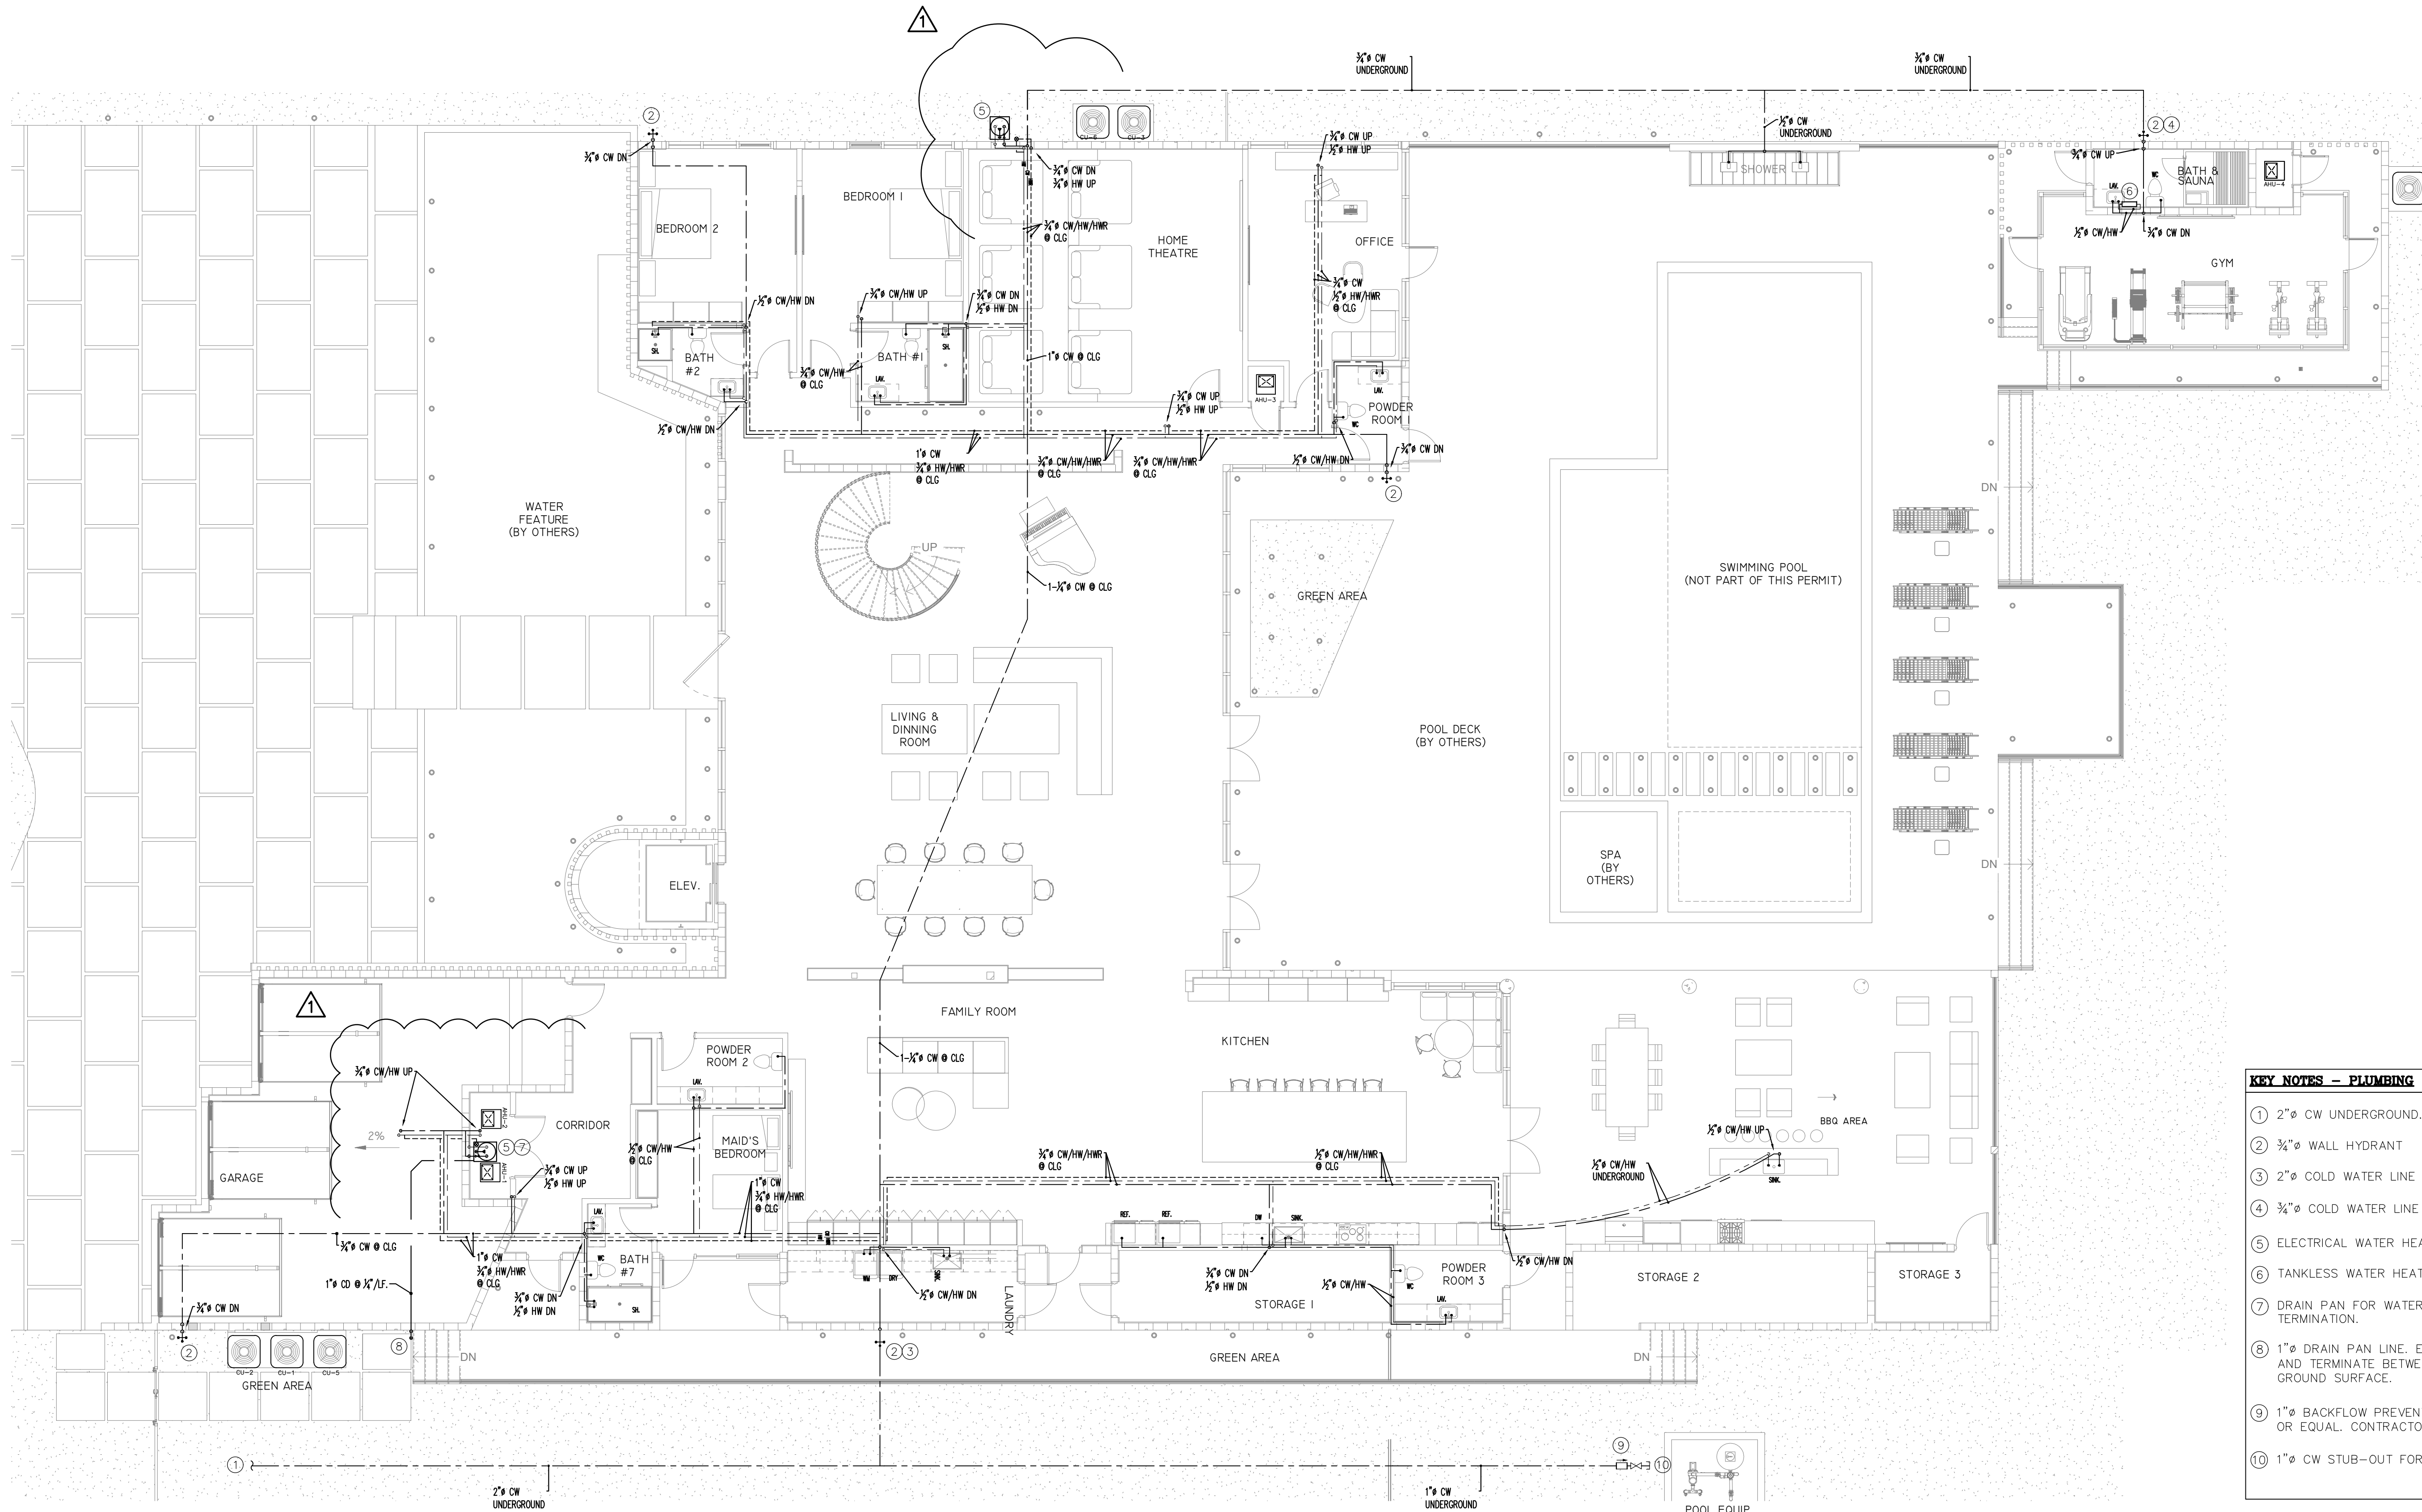


- KEY NOTES - PLUMBING**
- 2" CW UNDERGROUND. SEE SITE PLAN FOR CONTINUATION
 - 3/4" WALL HYDRANT
 - 2" COLD WATER LINE WITH SHUT-OFF VALVE IN VERTICAL
 - 3/4" COLD WATER LINE WITH SHUT-OFF VALVE IN VERTICAL
 - ELECTRICAL WATER HEATER. 80 GALLON TANK. SEE DETAILS.
 - TANKLESS WATER HEATER BELOW COUNTER. SEE DETAILS.
 - DRAIN PAN FOR WATER HEATER P&T RELIEF LINE TERMINATION.
 - 1" DRAIN PAN LINE. EXTEND TO EXTERIOR OF BUILDING AND TERMINATE BETWEEN 6" & 24" ABOVE ADJACENT GROUND SURFACE.
 - 1" BACKFLOW PREVENTER (RPZ) WATZ MODEL SERIES 009 OR EQUAL. CONTRACTOR TO COORDINATE FINAL LOCATION.
 - 1" CW STUB-OUT FOR POOL EQUIPMENT CONNECTION

PLUMBING GROUND FLOOR - WATER PLAN
3/16" = 1'-0"



Eduardo A Barreto
P.E. No. 69677
PH: (786) 239-1808
EMAIL: eabsservices@gmail.com

EDUARDO A BARRETO, PROFESSIONAL ENGINEER,
STATE OF FLORIDA, LICENSE NO. 69677
THIS ITEM HAS BEEN DIGITALLY SIGNED AND SEALED
BY EDUARDO A BARRETO, PE, ON DAY AS APPEAR
ON SEAL.
PRINTED COPIES OF THIS DOCUMENT ARE NOT
CONSIDERED SIGNED AND SEALED AND THE
SIGNATURE MUST BE VERIFIED ON ANY ELECTRONIC
COPIES.

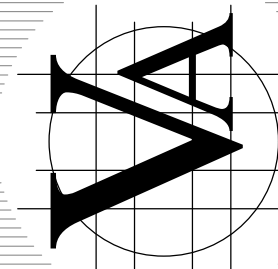

VILLA & ASSOCIATES INC.
ARCHITECTURE - PLANNING - INTERIOR DESIGN
5801 SW 69 AVENUE - MIAMI, FLORIDA 33155
TEL. 305-613-0865 - E-Mail: jvillarchitect@gmail.com
CONSULTANT : ARCHI-TEK STUDIO CORP.
TEL. 305-799-8016 - E-Mail: maquilar@architekstudio.com

Corporation Licence
#AA0003589
Architectural Seal
JORGE L VILLAVICENCIO
INC. AR012110

FIDANZA'S FAMILY HOUSE
NEW CONSTRUCTION
11041 SW 77TH AVE, PINECREST, FL 33156

REVISIONS	Date	Description
Rev	10/24/23	B.D.C
1		
2		
3		
4		
5		
6		
7		
8		
9		
10		