



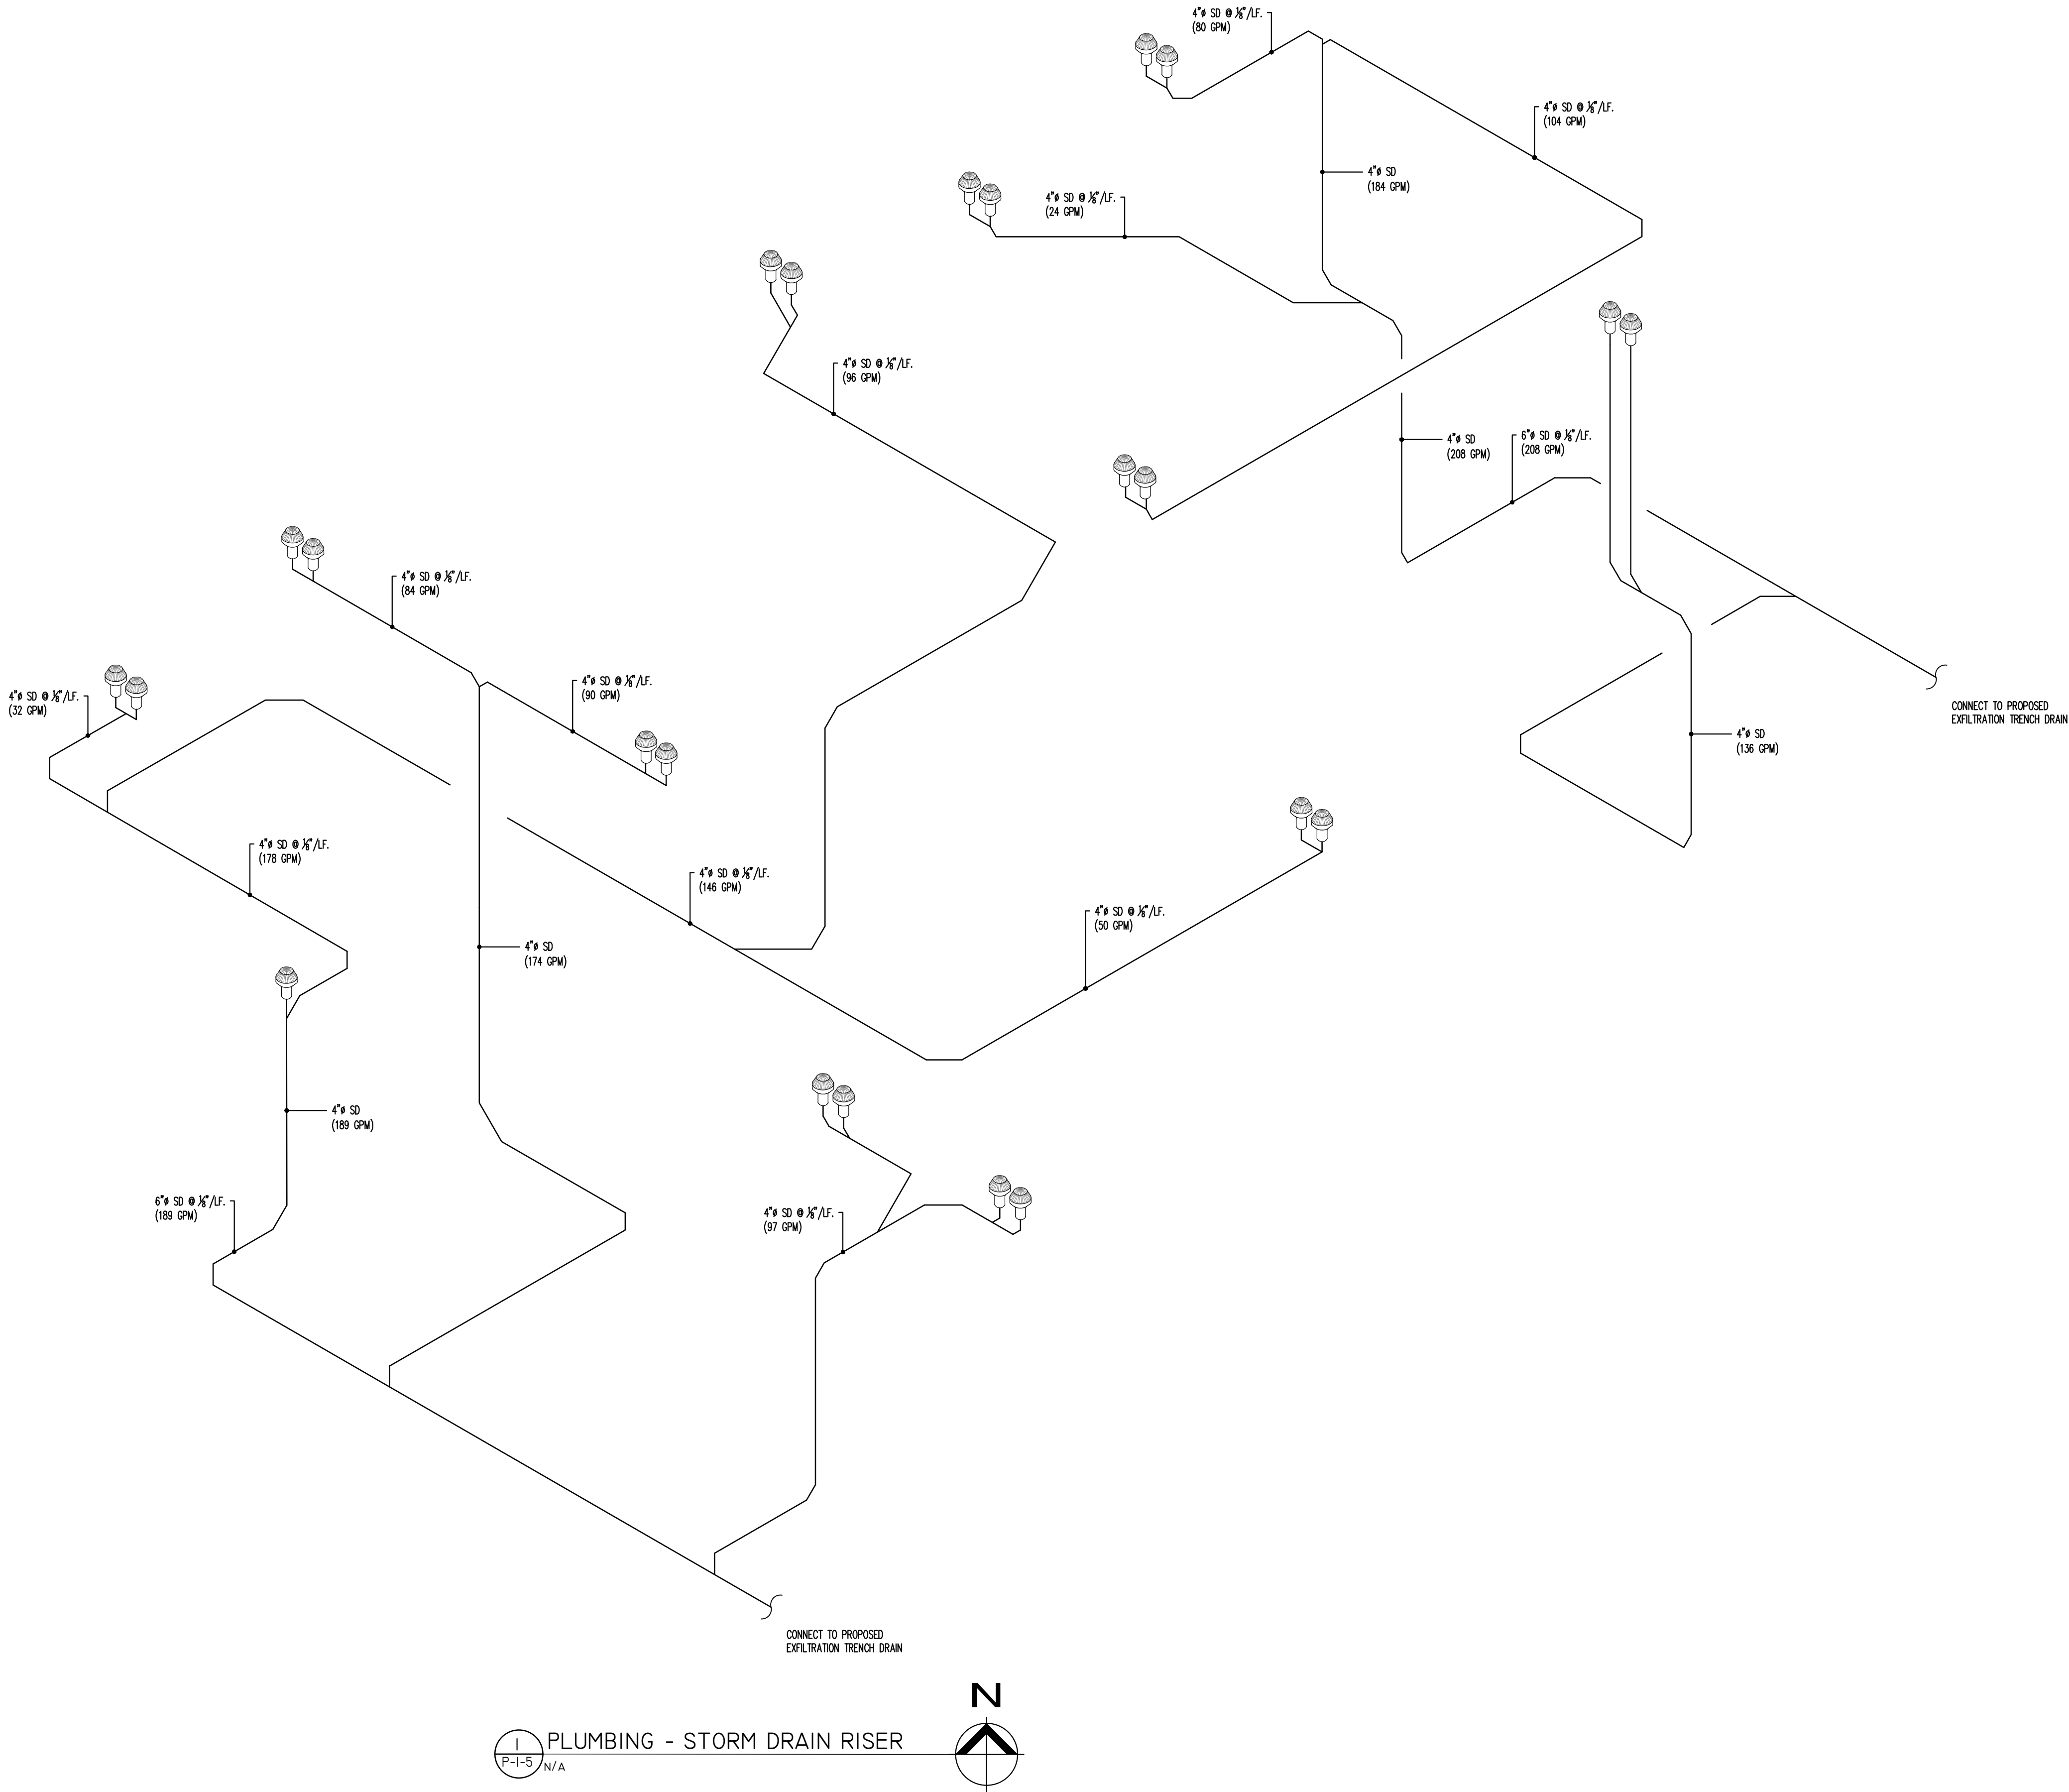

PLUMBING - STORM DRAIN RISER
P-1-5 N/A

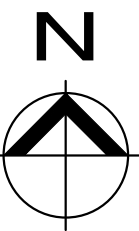


Eduardo A Barreto

Digitally signed by Eduardo A Barreto
DN: c=US, ou=Florida, dnQualifier=A01410C000
0018998AF54FC000D0EC
o=cm-Eduardo A Barreto
Date: 2023.11.05 13:10:01 -05'00'

EDUARDO A.BARRETO
P.E. No. 69677
PH: (736) 230-1808
EMAIL: eabsservices@gmail.com

EDUARDO A. BARRETO, PROFESSIONAL ENGINEER,
STATE OF FLORIDA, LICENSE NO. 69677
THIS ITEM HAS BEEN DIGITALLY SIGNED AND SEALED
BY EDUARDO A. BARRETO, PE, ON DAY AS APPEAR
ON SEAL.
PRINTED COPIES OF THIS DOCUMENT ARE NOT
CONSIDERED SIGNED AND SEALED AND THE
SIGNATURE MUST BE VERIFIED ON ANY ELECTRONIC
COPIES.

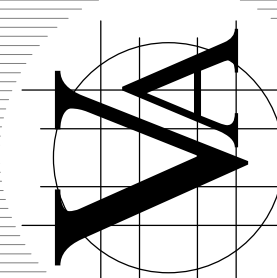

VILLA & ASSOCIATES INC.
ARCHITECTURE - PLANNING - INTERIOR DESIGN
5801 SW 69 AVENUE - MIAMI, FLORIDA 33155
TEL. 305-613-0865 - E-Mail: jvillarchitect@gmail.com

CONSULTANT : **ARCHI-TEK STUDIO CORP.**
TEL. 305-799-8016 - E-Mail: maguilar@architekstudio.com

Corporation Licence
#AA0003589

Architectural Seal

JORGE L VILLAVICENCIO
NO. AR0012110

FIDANZA'S FAMILY HOUSE
NEW CONSTRUCTION
11041 SW 77TH AVE, PINECREST, FL 33156

DATE: 10-20-2022
SCALE: AS SHOWN

PROJECT NO: Unnamed

DRAWING NO: P-1-5