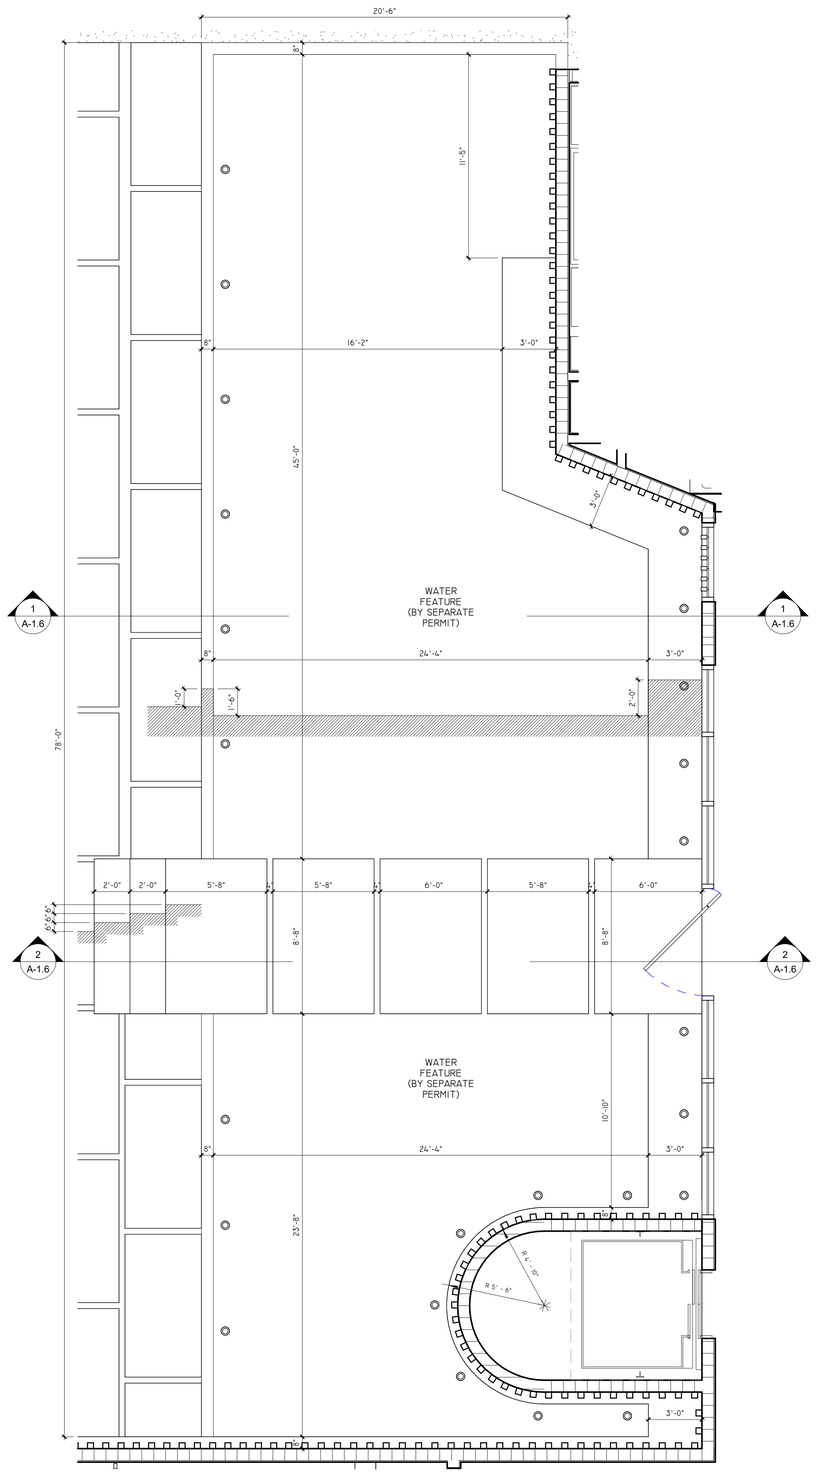

3 GROUND FLOOR - WATER FEATURE
A-1.6 1/4" = 1'-0"

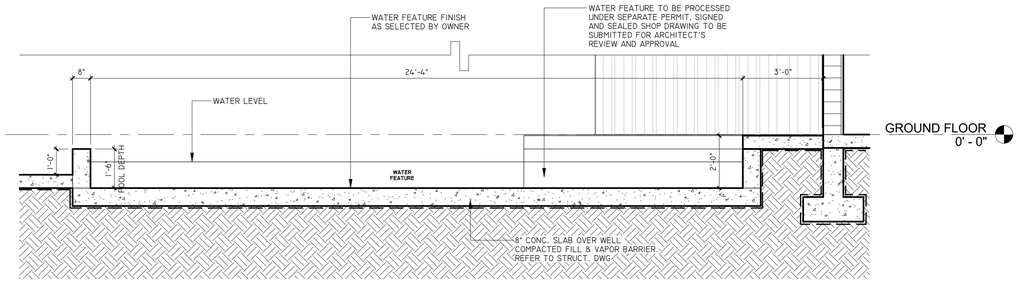

1 SECTION - WATER FEATURE
A-1.6 3/8" = 1'-0"

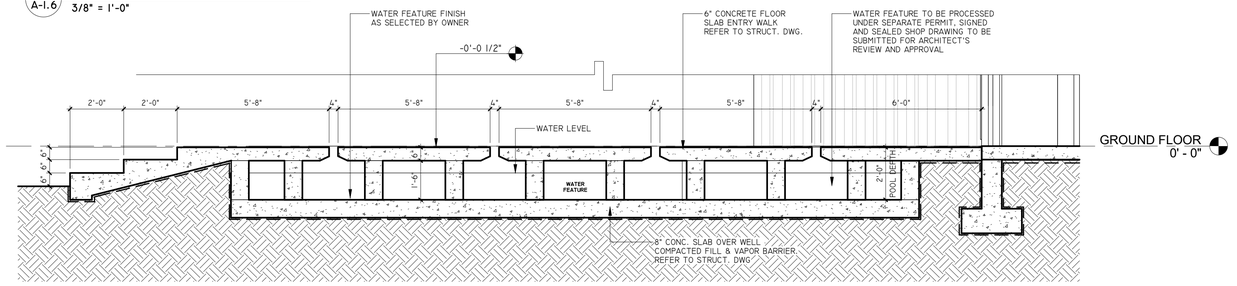

2 SECTION - WATER FEATURE
A-1.6 3/8" = 1'-0"

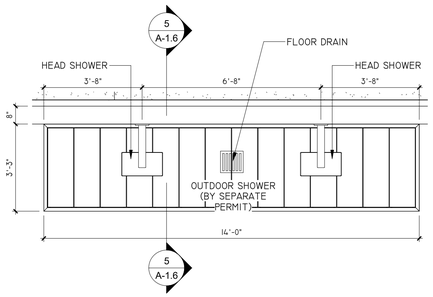

4 GROUND FLOOR - OUTDOOR SHOWER
A-1.6 3/8" = 1'-0"

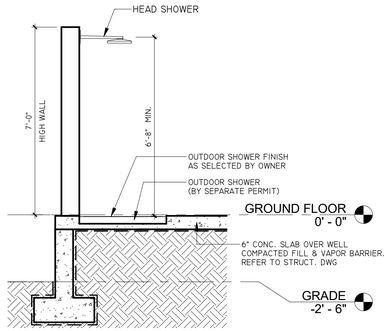

5 SECTION - OUTDOOR SHOWER
A-1.6 3/8" = 1'-0"

REVISIONS			
Rev.	Date	Description	
3	03.27.20 24	Zoning Comment	

FIDANZA'S FAMILY HOUSE
PERMIT SET
11041 SW 77TH AVE, VILLAGE OF PINECREST, FL 33156

JORGE L VILLAVICENCIO

Digitally signed by JORGE L VILLAVICENCIO
Date: 2024.04.29 10:18:52 -04'00'

STATE OF FLORIDA
JORGE L. VILLAVICENCIO
LICENSED ARCHITECT
No. AR0012110

Certification Holder
Certificate of Authorization No. AA0003588

VILLA & ASSOCIATES INC.
ARCHITECTURE - PLANNING - INTERIOR DESIGN
5801 SW 69 AVENUE - MIAMI, FLORIDA 33155
TEL. 305-613-0865 - E-Mail Jvillarchitect@gmail.com

CONSULTANT : ARCHI-TEK STUDIO CORP.
TEL. 305-799-8016 - E-Mail magullar@architekstudio.com

DATE: 10-20-2022
SCALE: AS SHOWN
PROJECT NO: WATER FEATURE & POOL SHOWER
DRAWING NO : A-1.6
3