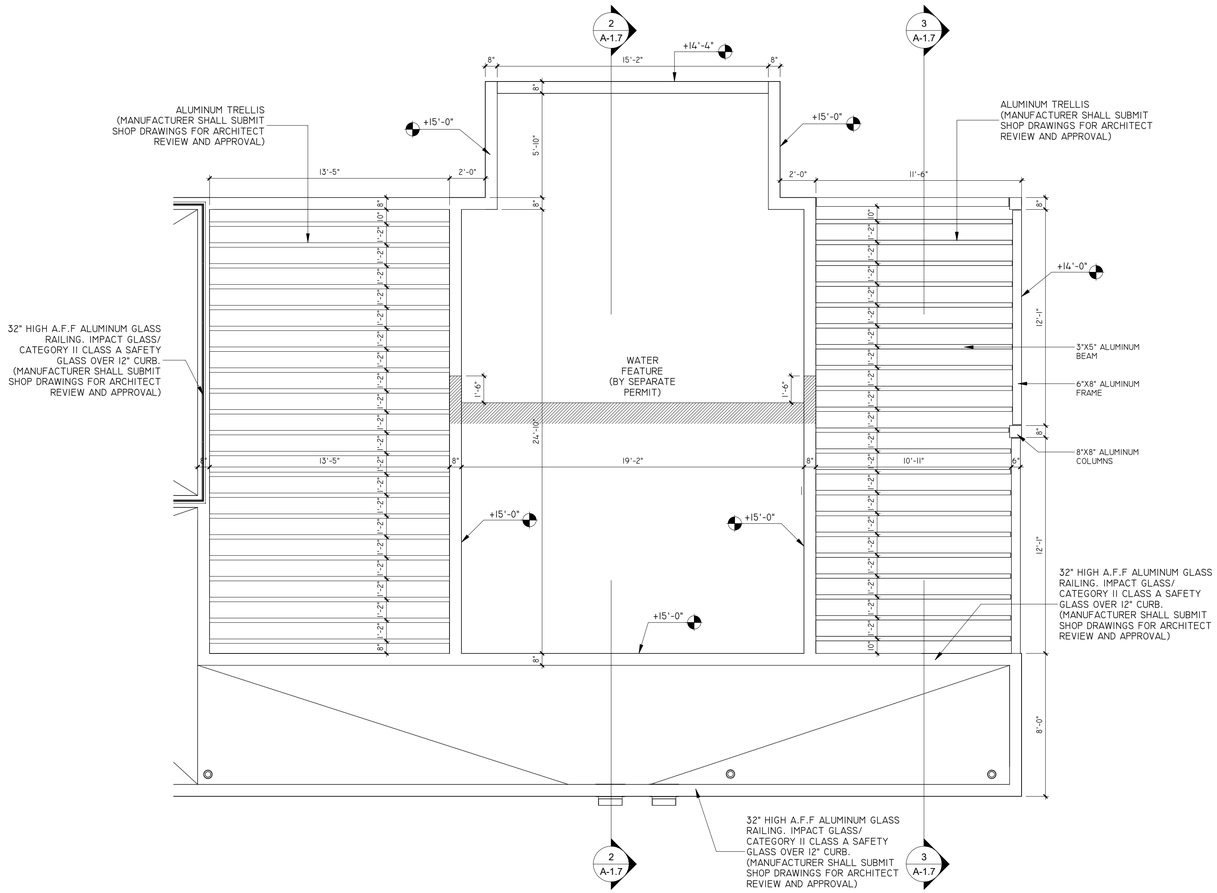

1 A-1.7 SECOND FLOOR -WATER FEATURE & TRELLIS
1/4" = 1'-0"

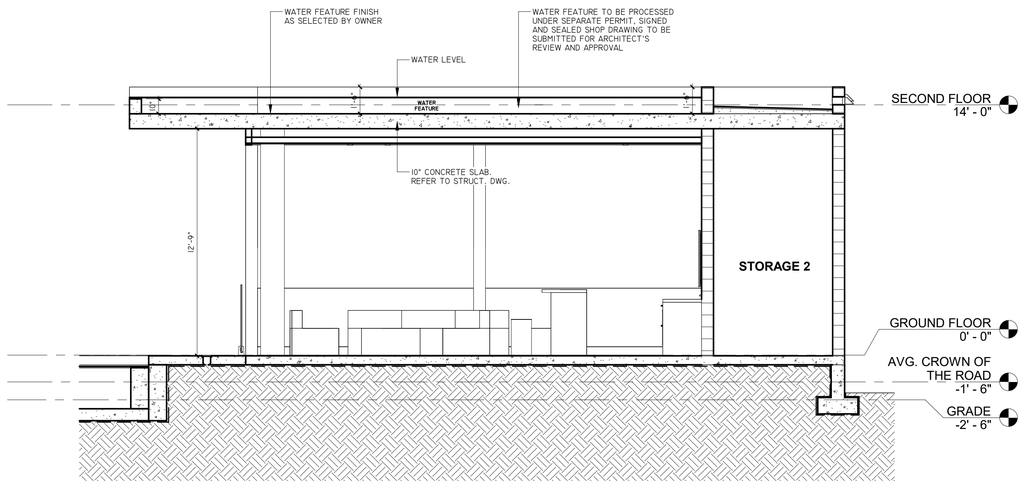

2 A-1.7 SECTION - WATER FEATURE
1/4" = 1'-0"

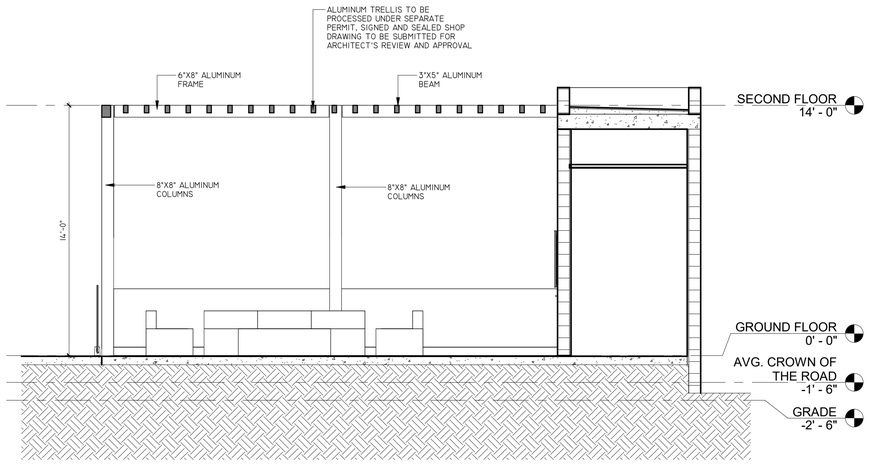

3 A-1.7 SECTION - TRELLIS
1/4" = 1'-0"

JORGE L VILLAVICENCIO

Digitally signed by JORGE L VILLAVICENCIO
Date: 2024.04.29 10:21:45 -04'00'

REVISIONS

Rev.	Date	Description
3	03.2024	Zoning Comment

FIDANZA'S FAMILY HOUSE
PERMIT SET
11041 SW 77TH AVE, VILLAGE OF PINECREST, FL 33156

Construction Service
AA0003583
IQ Architectural Seal
STATE OF FLORIDA
JORGE L VILLAVICENCIO
LICENSED
REGISTERED ARCHITECT
AR0012110

VILLA & ASSOCIATES INC.
ARCHITECTURE - PLANNING - INTERIOR DESIGN
5801 SW 69 AVENUE - MIAMI, FLORIDA 33155
TEL. 305-613-0865 - E-Mail Jvillarchitect@gmail.com

CONSULTANT : ARCHI-TEK STUDIO CORP.
TEL. 305-799-8016 - E-Mail magullar@architekstudio.com

DATE: 10-20-2022	SCALE: AS SHOWN

PROJECT NO: WATER FEATURE & TRELLIS

DRAWING NO : 3 A-1.7