



1
SECTION E-E
1/8" = 1'-0"

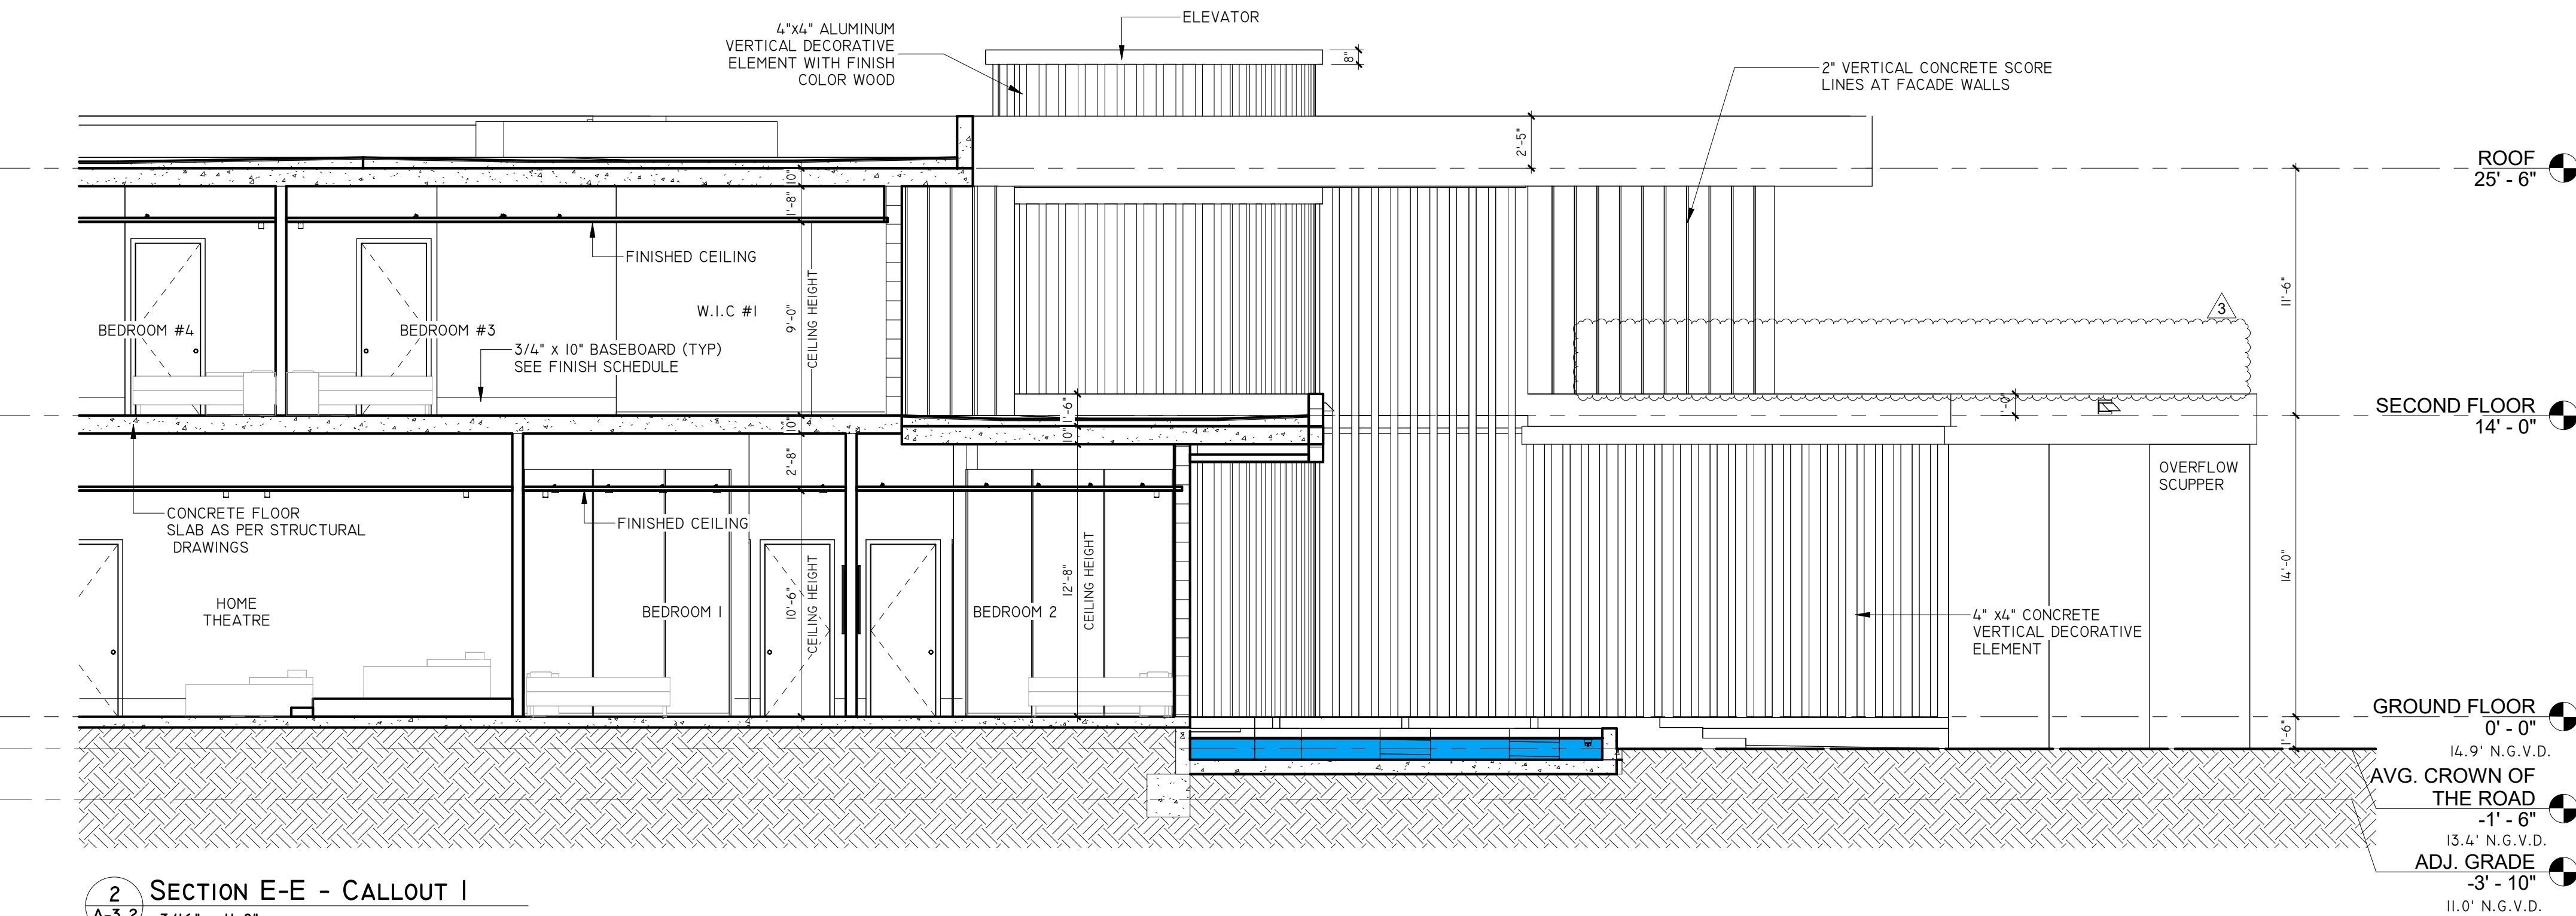

2
SECTION E-E - CALLOUT I
3/16" = 1'-0"

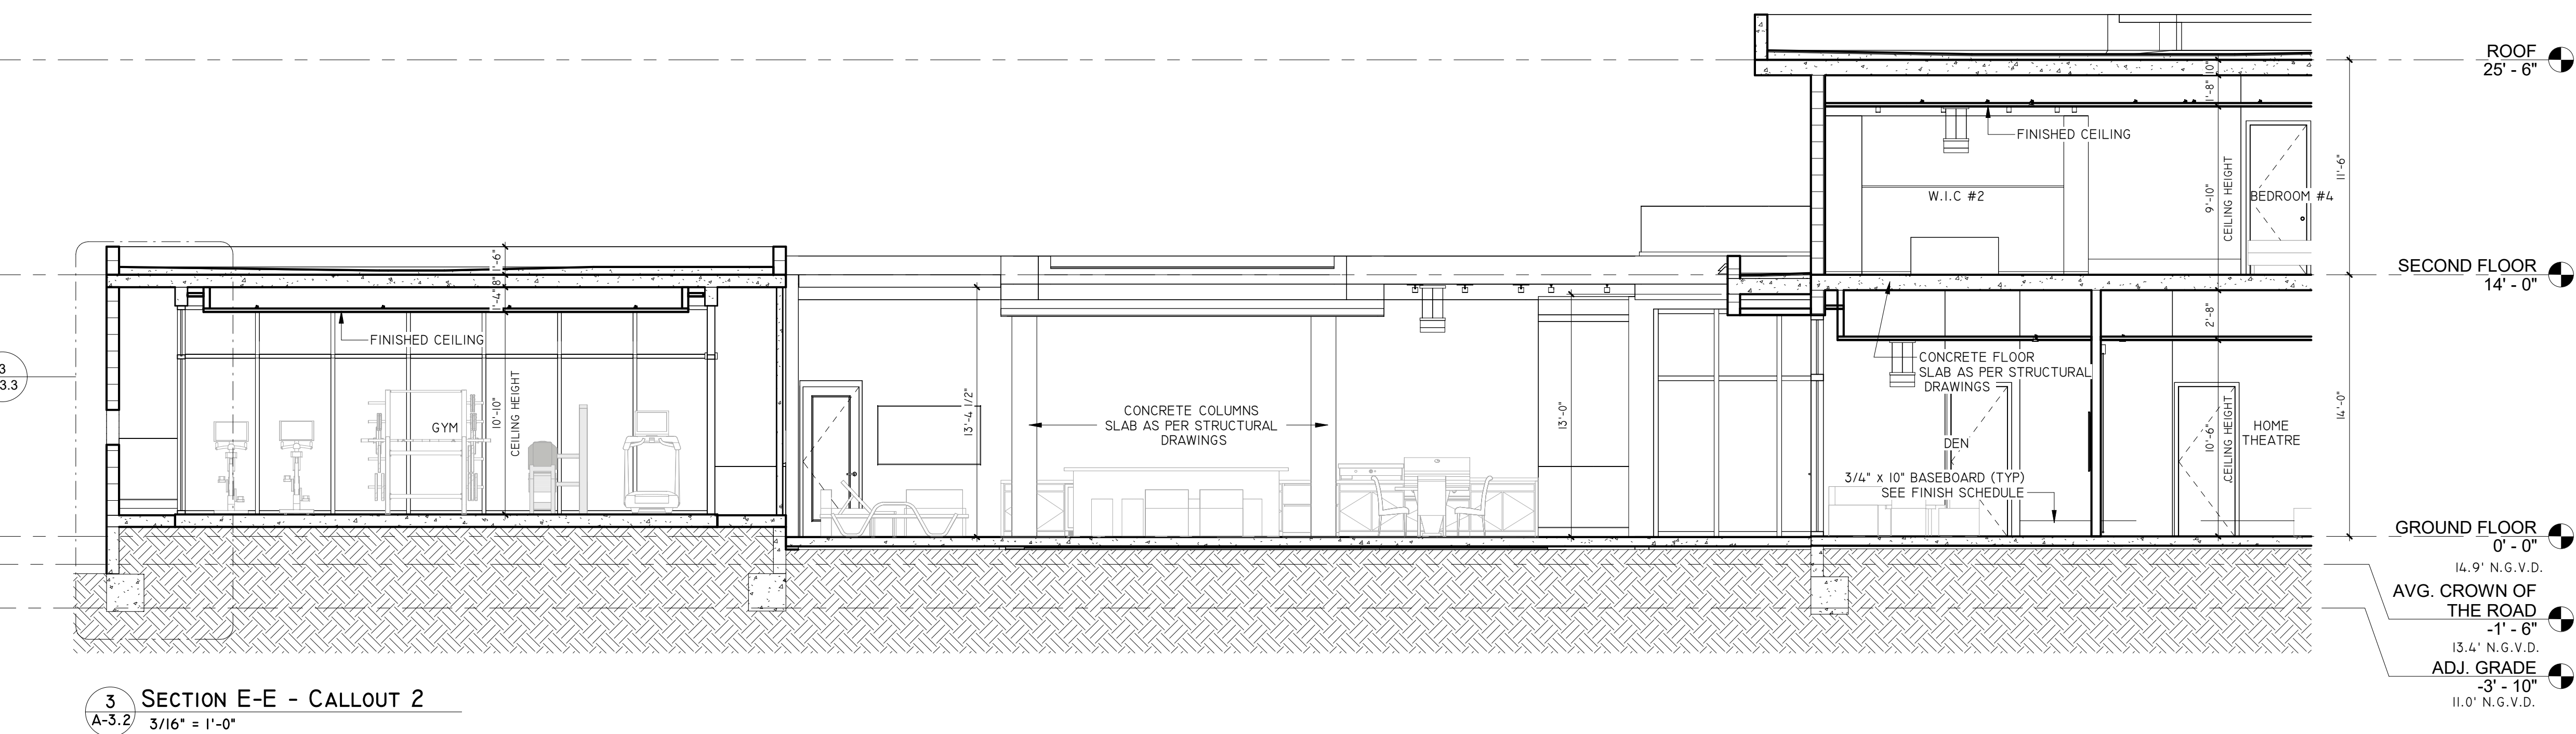


3
SECTION E-E - CALLOUT 2
3/16" = 1'-0"

JORGE L
VILLAVICENCIO
O


Digitally signed by
JORGE L
VILLAVICENCIO
Date: 2024.05.07
22:15:38 -04'00'

REVISIONS		
Rev	Date	Description
1	10-20-2023	Building comment
3	03-27-2024	Zoning Comment

FIDANZA'S FAMILY HOUSE
NEW CONSTRUCTION
11041 SW 77TH AVE, VILLAGE OF
PINECREST, FL 33156

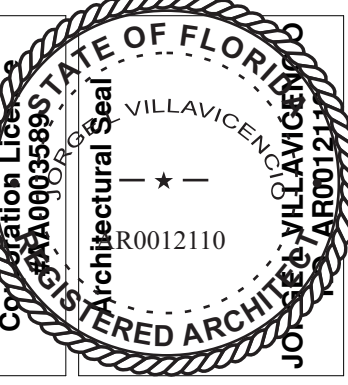

VILLA & ASSOCIATES INC.
ARCHITECTURE PLANNING INTERIOR DESIGN
5801 SW 69 AVENUE MIAMI, FLORIDA 33155
TEL. 305-613-0865 - E-Mail Jvillarchitect@gmail.com
CONSULTANT: ARCHI-TEK STUDIO CORP.
TEL. 305-799-8016 - E-Mail maguilar@architekstudio.com

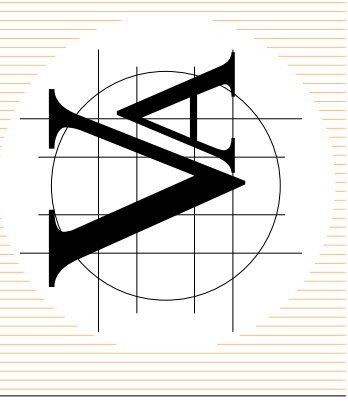

DATE: 10-20-2022	SCALE: AS SHOWN
PROJECT NO: SECTION E-E	
DRAWING NO: A-3.2	