


JORGE L
VILLAVICENCIO


Digitally signed by
JORGE L VILLAVICENCIO
Date: 2024.04.29
10:23:09 -04'00'

REVISIONS			
Rev	Date	Description	Building comment
1	10-20-2023	08-27-2024	
2			
3			


FIDANZAS FAMILY HOUSE
NEW CONSTRUCTION
11041 SW 77TH AVE, VILLAGE OF
PINECREST, FL 33156

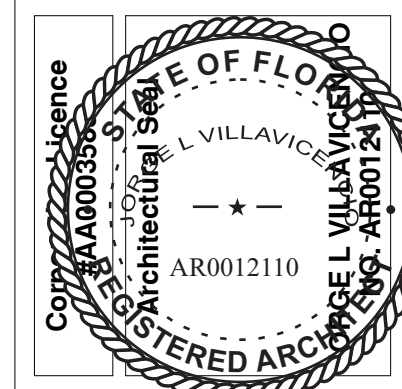

VILLA & ASSOCIATES INC.
ARCHITECTURE PLANNING INTERIOR DESIGN
5801 SW 69 AVENUE MIAMI, FLORIDA 33155
TEL. 305-613-0865 - E-Mail Jvillarchitect@gmail.com
CONSULTANT: ARCHI-TEK STUDIO CORP.
TEL. 305-799-8016 - E-Mail maguilar@architekstudio.com

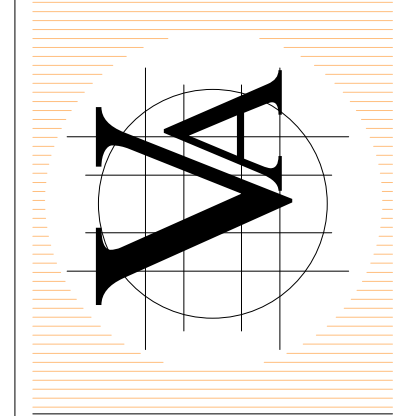

DATE: 10-20-2022
SCALE: AS SHOWN
PROJECT NO: SCHEDULES STORE FRONT
DRAWING NO: A-6.1

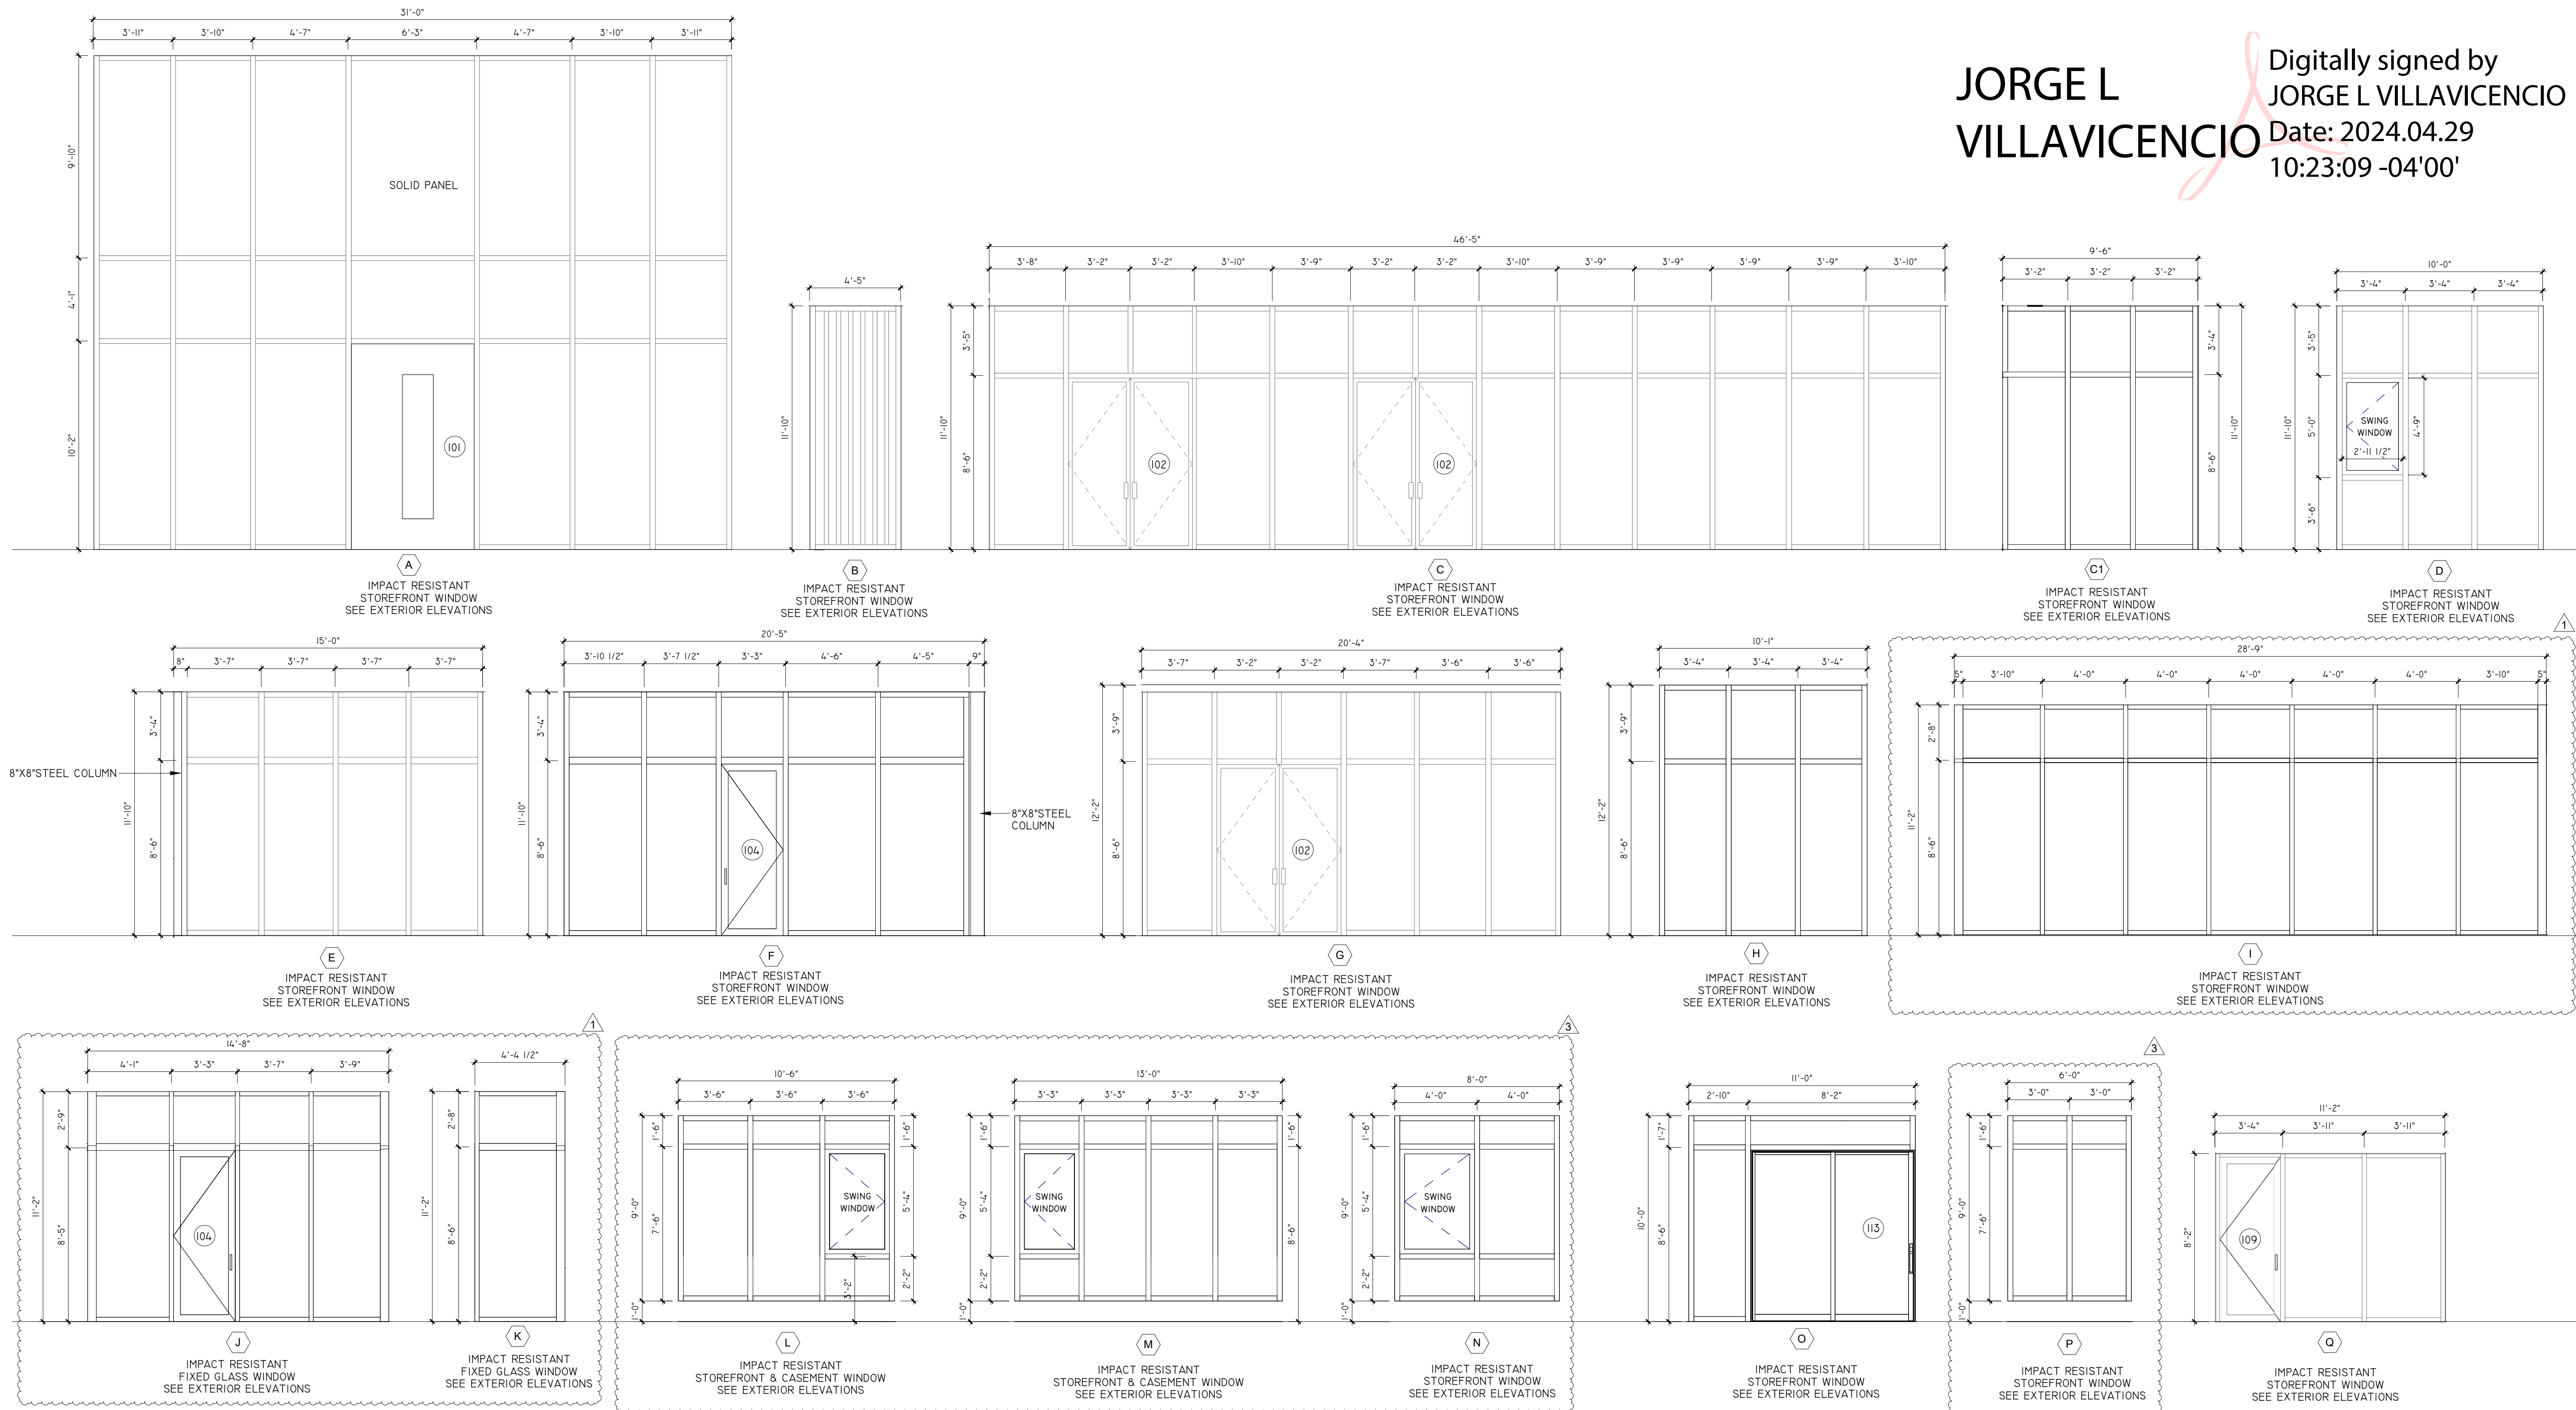

STOREFRONT SCHEDULE					
TYPE MARK	WIDTH	HEIGHT	TYPE	MATERIAL	REMARKS
A	31' - 0"	24' - 0"	STOREFRONT GLASS	ALUMINUM & GLASS	CAT II, Safety. GL, Impact Resistant
B	4' - 5"	11' - 10"	STOREFRONT GLASS	ALUMINUM & GLASS	CAT II, Safety. GL, Impact Resistant
C	46' - 10"	11' - 10"	STOREFRONT GLASS	ALUMINUM & GLASS	CAT II, Safety. GL, Impact Resistant
C1	10' - 1"	11' - 10"	STOREFRONT GLASS	ALUMINUM & GLASS	CAT II, Safety. GL, Impact Resistant
D	10' - 0"	11' - 10"	STOREFRONT GLASS	ALUMINUM & GLASS	CAT II, Safety. GL, Impact Resistant, Egrees
E	14' - 8"	11' - 10"	STOREFRONT GLASS	ALUMINUM & GLASS	CAT II, Safety. GL, Impact Resistant
F	20' - 1"	11' - 10"	STOREFRONT GLASS	ALUMINUM & GLASS	CAT II, Safety. GL, Impact Resistant
G	20' - 4"	12' - 2"	STOREFRONT GLASS	ALUMINUM & GLASS	CAT II, Safety. GL, Impact Resistant
H	10' - 6"	12' - 2"	STOREFRONT GLASS	ALUMINUM & GLASS	CAT II, Safety. GL, Impact Resistant
I	28' - 4"	11' - 2"	STOREFRONT GLASS	ALUMINUM & GLASS	CAT II, Safety. GL, Impact Resistant
J	14' - 3"	11' - 2"	STOREFRONT GLASS	ALUMINUM & GLASS	CAT II, Safety. GL, Impact Resistant
K	4' - 7"	11' - 2"	STOREFRONT GLASS	ALUMINUM & GLASS	CAT II, Safety. GL, Impact Resistant
L	10' - 6"	9' - 0"	STOREFRONT GLASS	ALUMINUM & GLASS	CAT II, Safety. GL, Impact Resistant, Egrees
M	13' - 0"	9' - 0"	STOREFRONT GLASS	ALUMINUM & GLASS	CAT II, Safety. GL, Impact Resistant, Egrees
N	8' - 0"	9' - 0"	STOREFRONT GLASS	ALUMINUM & GLASS	CAT II, Safety. GL, Impact Resistant
O	11' - 0"	10' - 0"	STOREFRONT GLASS	ALUMINUM & GLASS	CAT II, Safety. GL, Impact Resistant
P	6' - 0"	9' - 0"	STOREFRONT GLASS	ALUMINUM & GLASS	CAT II, Safety. GL, Impact Resistant
Q	11' - 11"	8' - 2"	STOREFRONT GLASS	ALUMINUM & GLASS	CAT II, Safety. GL, Impact Resistant
R1	12' - 0"	10' - 0"	STOREFRONT GLASS	ALUMINUM & GLASS	CAT II, Safety. GL, Impact Resistant
R2	36' - 0"	9' - 0"	STOREFRONT GLASS	ALUMINUM & GLASS	CAT II, Safety. GL, Impact Resistant

