


REVISIONS		Date	Description
Rev		10-20-2023	Building comment
1		03-27-2024	Zoning Comment
3		06-07-2024	Zoning Comment
4			

FIDANZA'S FAMILY HOUSE

NEW CONSTRUCTION

11041 SW 77TH AVE, VILLAGE OF PINECREST, FL 33156

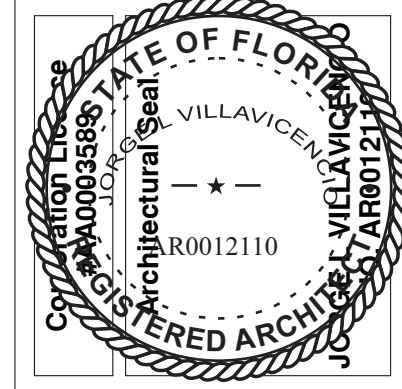

VILLA & ASSOCIATES INC.


ARCHITECTURE PLANNING INTERIOR DESIGN

5801 SW 69 AVENUE MIAMI, FLORIDA 33155


TEL. 305-613-0865 - E-Mail Jvillarchitect@gmail.com

CONSULTANT: ARCHI-TEK STUDIO CORP.

TEL. 305-799-8016 - E-Mail maguiar@architekstudio.com

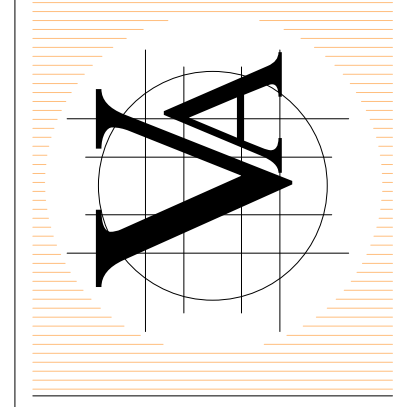

DATE:	SCALE:
10-20-2022	AS SHOWN
PROJECT NO:	
ELEVATION EAST & WEST	
DRAWING NO:	
A-2.0	

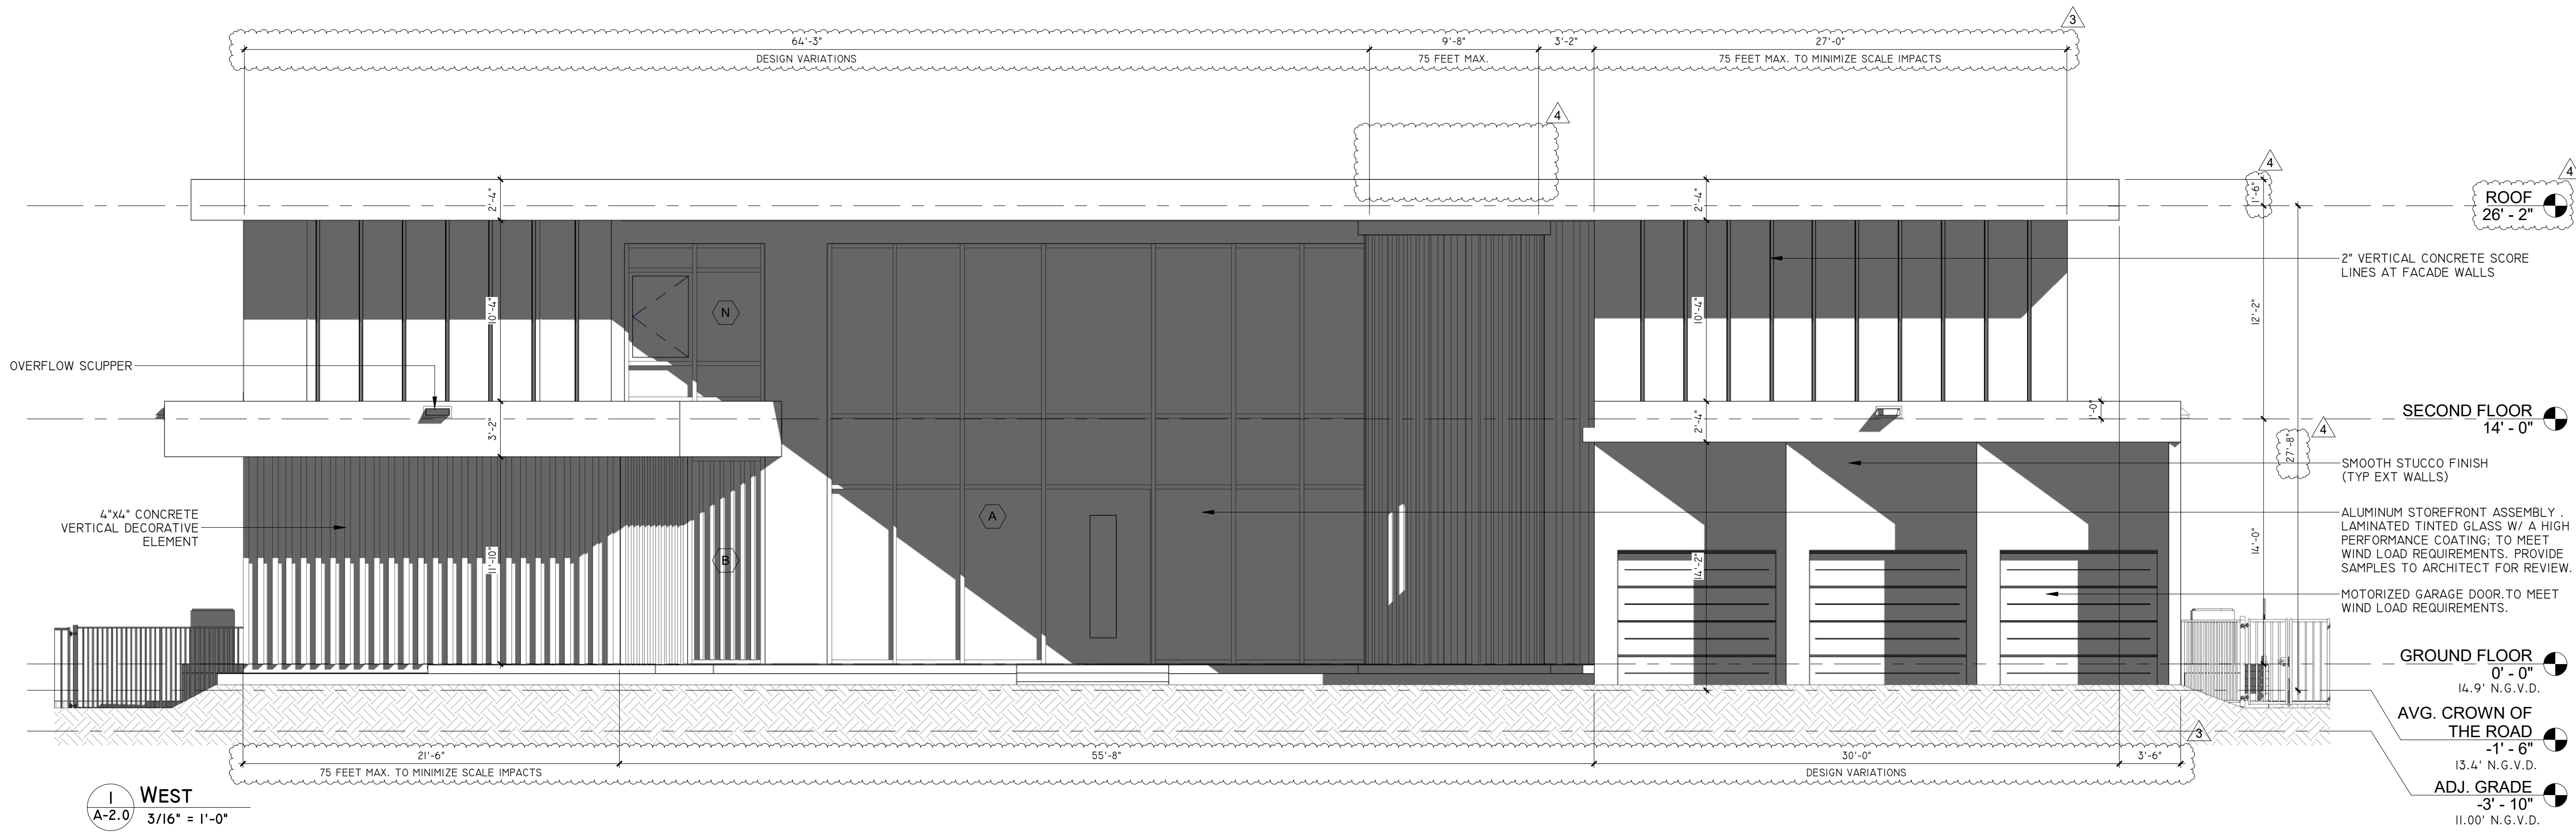

JORGE L
VILLAVICEN
CIO

Digitally signed by
JORGE L
VILLAVICENCIO
Date: 2024.06.12
08:40:10 -04'00'

