

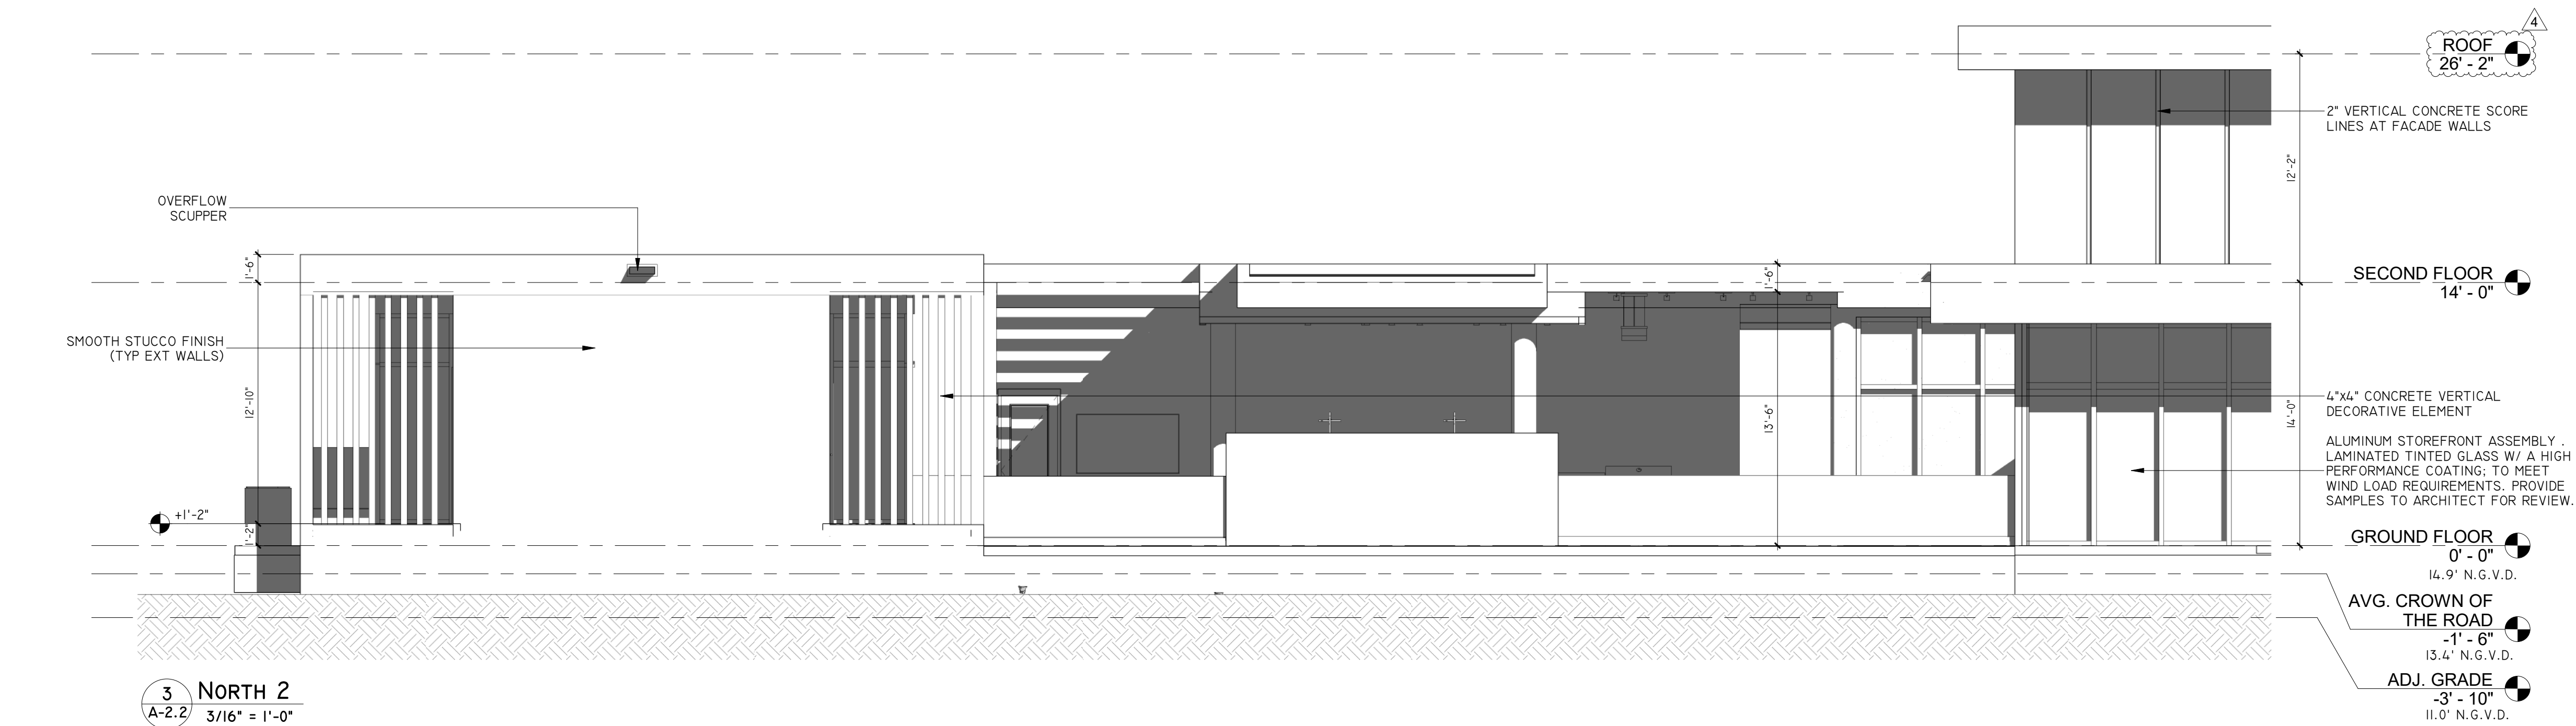
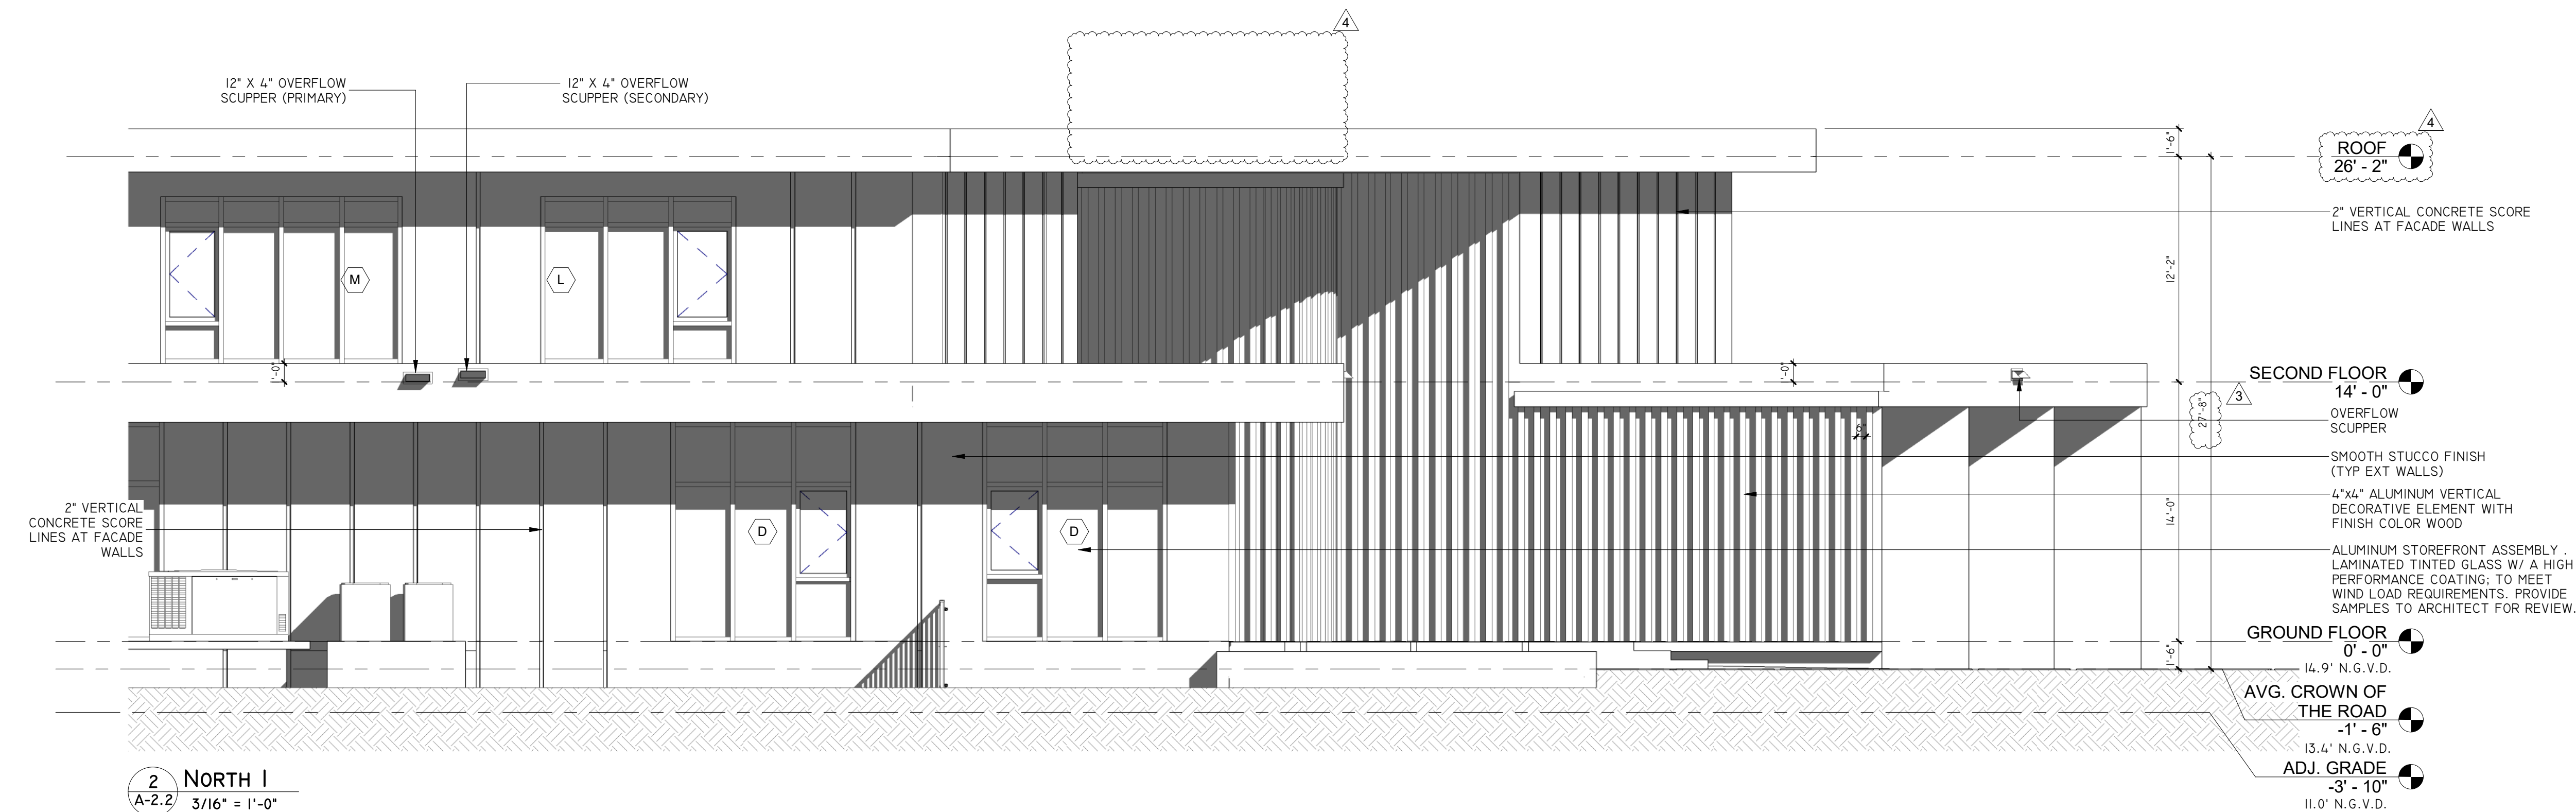


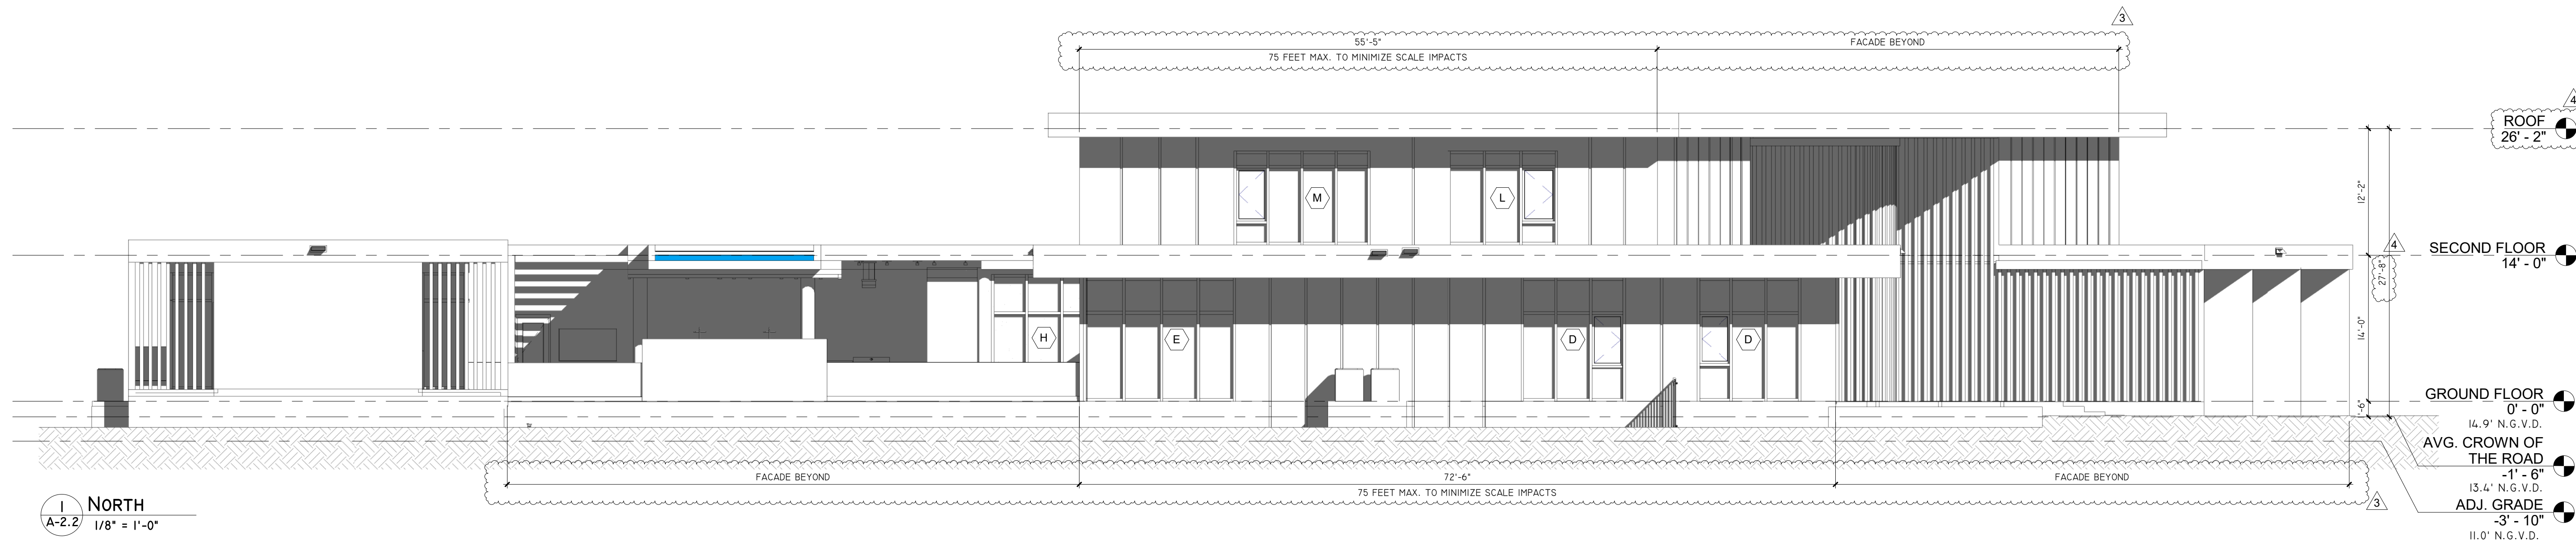


Rev	Date	Description
1	10-20-2022	Building comment
2	03-27-2024	Zoning comment
3	08-07-2024	Zoning comment
4		

FIDANZA'S FAMILY HOUSE
NEW CONSTRUCTION
11041 SW 77TH AVE, VILLAGE OF PINECREST, FL 33156

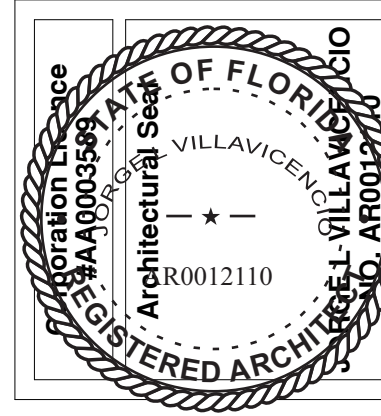

JORGE L VILLAVICENCIO
Digitally signed by JORGE L VILLAVICENCIO
Date: 2024.06.12 08:38:59 -04'00'

VILLA & ASSOCIATES INC.
ARCHITECTURE PLANNING INTERIOR DESIGN
5801 SW 69 AVENUE MIAMI, FLORIDA 33155
TEL. 305-613-0865 - E-Mail Jvillarchitect@gmail.com
CONSULTANT: ARCHIT-TEK STUDIO CORP.
TEL. 305-799-8016 - E-Mail maguilar@architekstudio.com

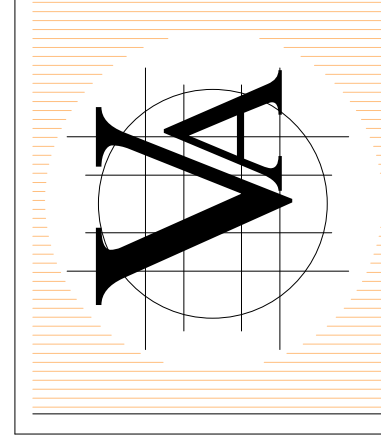

DATE: 10-20-2022	SCALE: AS SHOWN
PROJECT NO: ELEVATION NORTH	
DRAWING NO: A-2.2	