



REVISIONS		Date	Description
1	Rev	10-20-2023	Building comment
2	Rev	03-27-2024	Zoning comment
3	Rev	06-07-2024	Zoning comment
4	Rev		


FIDANZA'S FAMILY HOUSE
NEW CONSTRUCTION
11041 SW 77TH AVE, VILLAGE OF
PINECREST, FL 33156

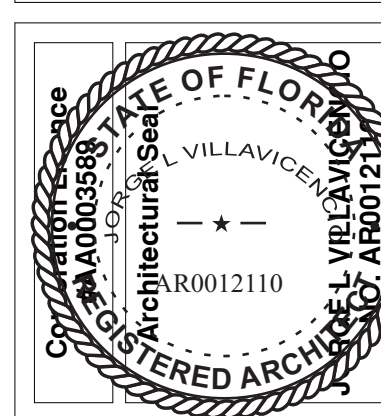


VILLA & ASSOCIATES INC.
ARCHITECTURE PLANNING INTERIOR DESIGN
5801 SW 69 AVENUE MIAMI, FLORIDA 33155
TEL. 305-613-0865 - E-Mail Jvillarchitect@gmail.com
CONSULTANT: ARCHI-TEK STUDIO CORP.
TEL. 305-799-8016 - E-Mail maguilar@architekstudio.com

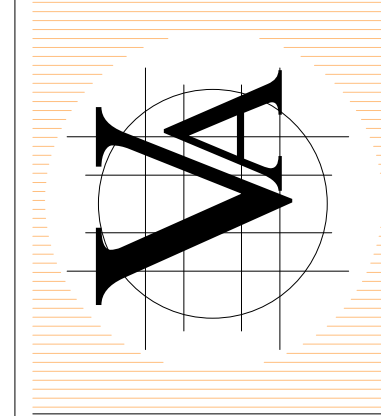


DATE: 10-20-2022	SCALE: AS SHOWN
PROJECT NO: SECTION A-A, B-B & C-C	
DRAWING NO: A-3.0	

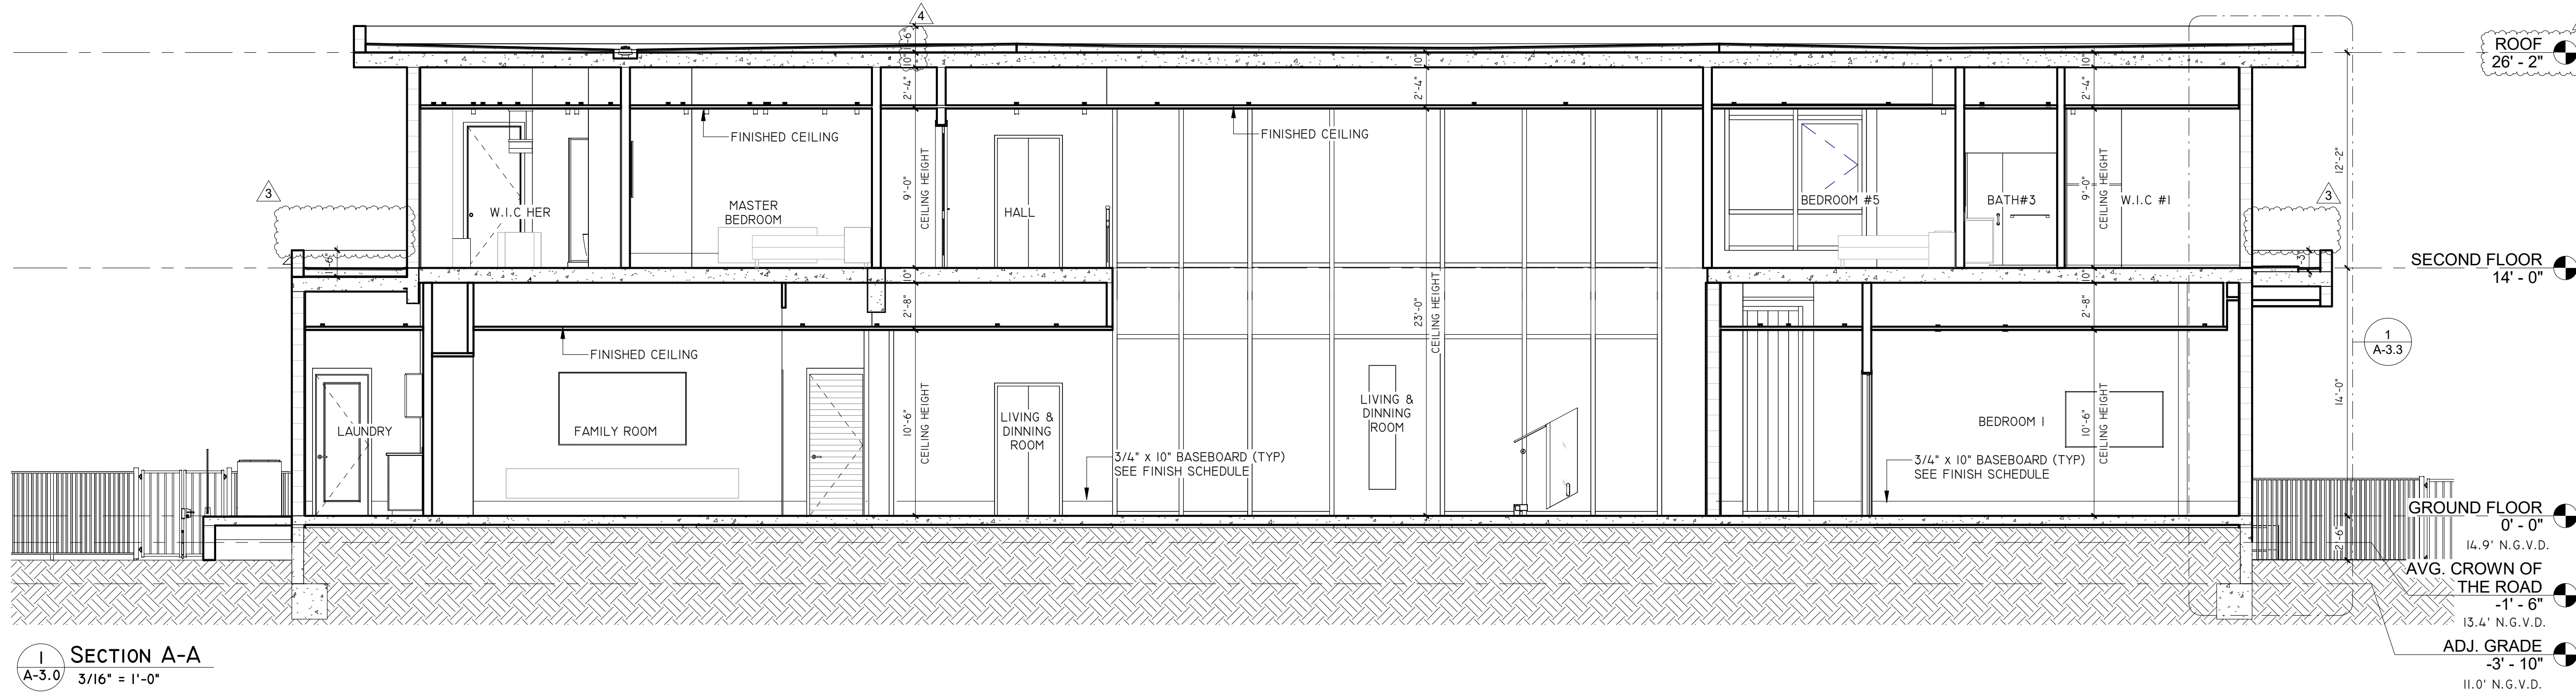

1 SECTION A-A
A-3.0 3/16" = 1'-0"

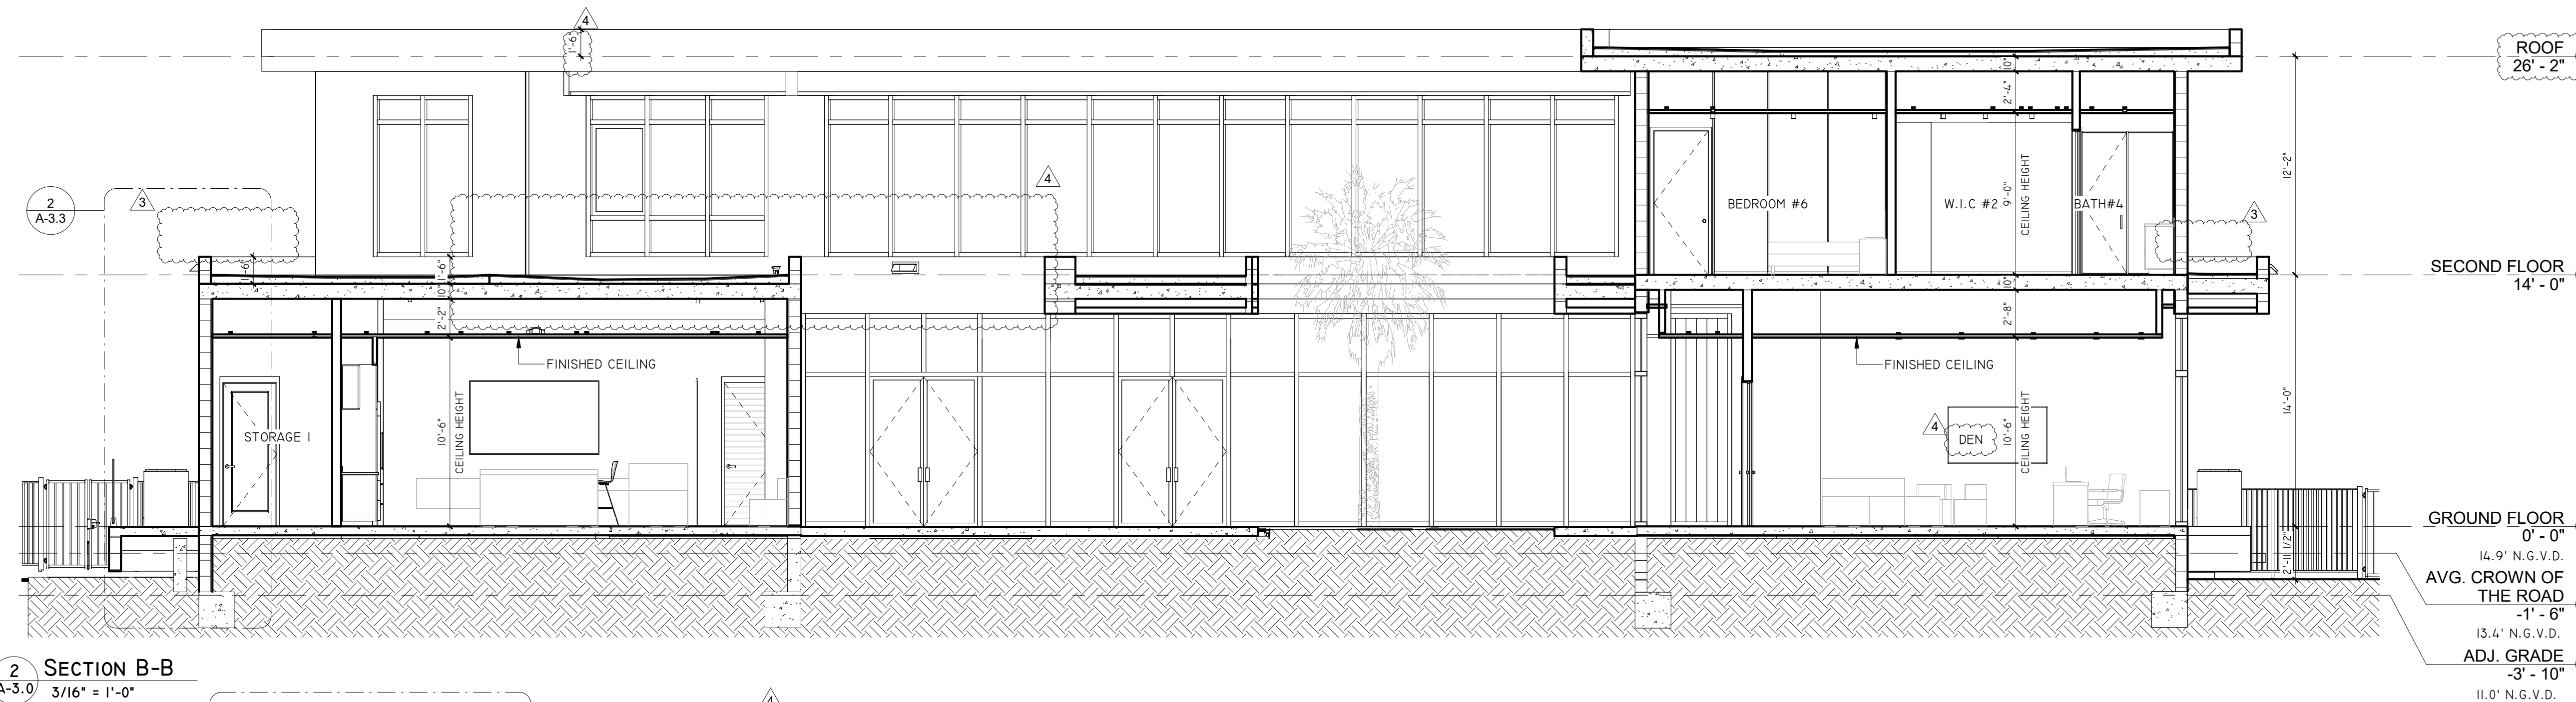

2 SECTION B-B
A-3.0 3/16" = 1'-0"

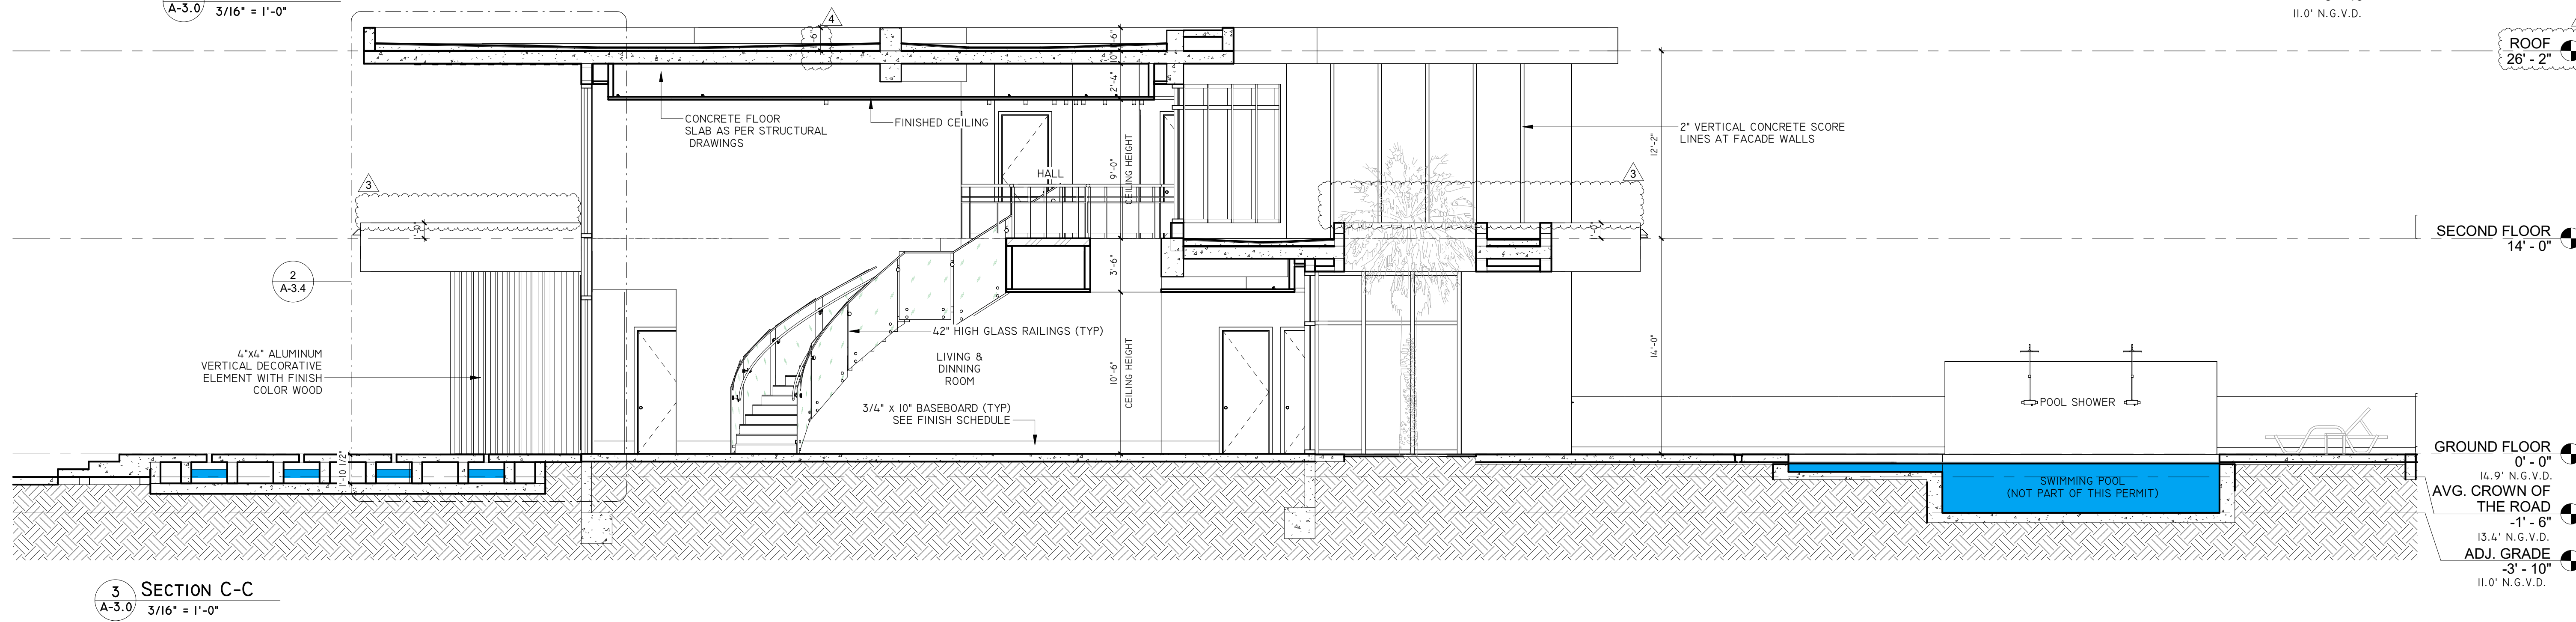

3 SECTION C-C
A-3.0 3/16" = 1'-0"