
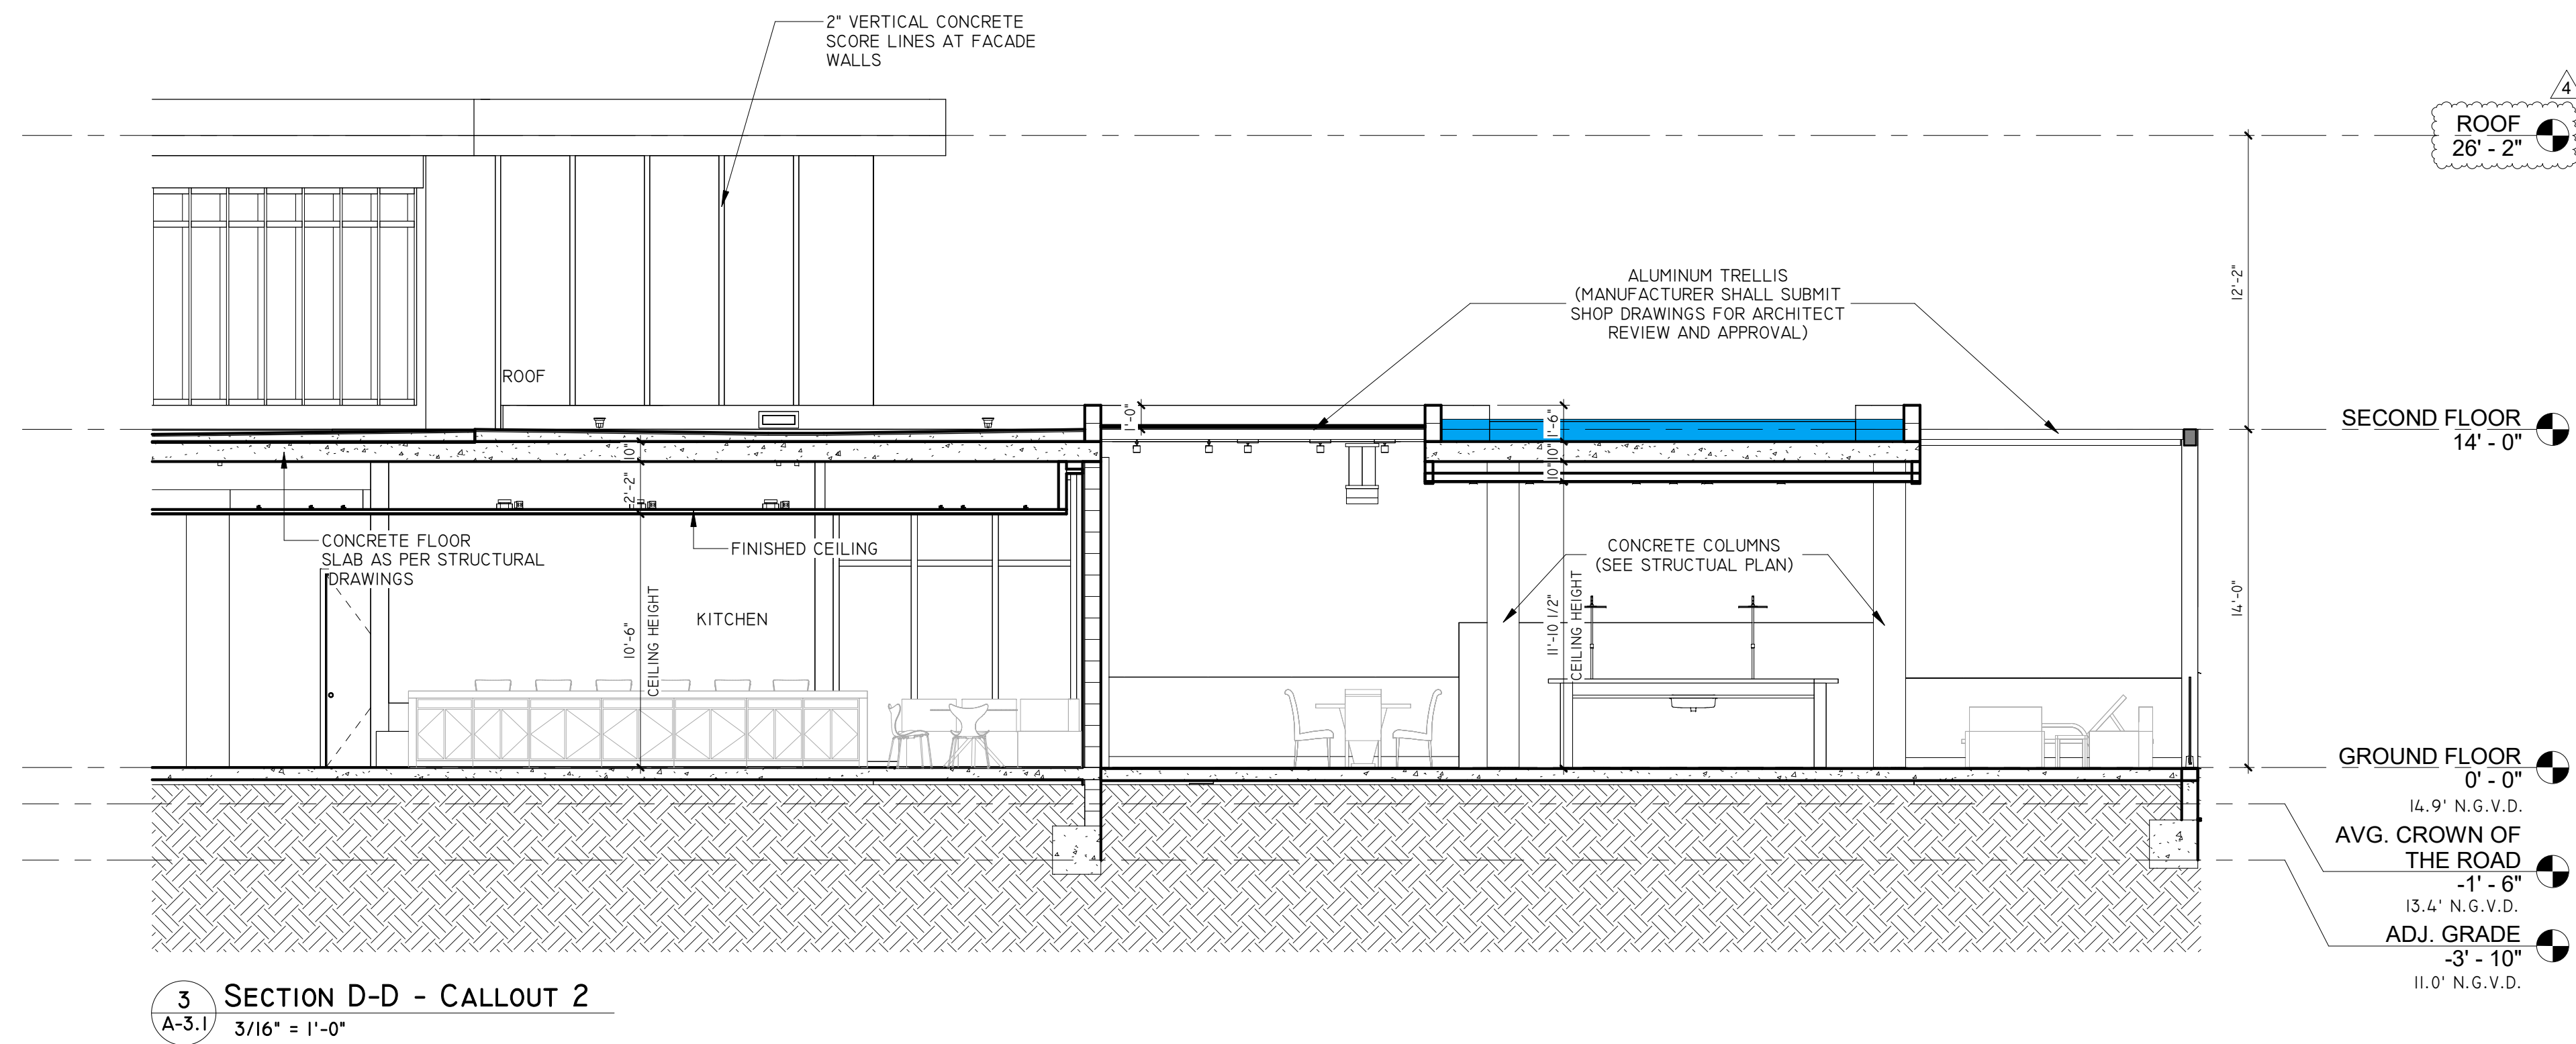
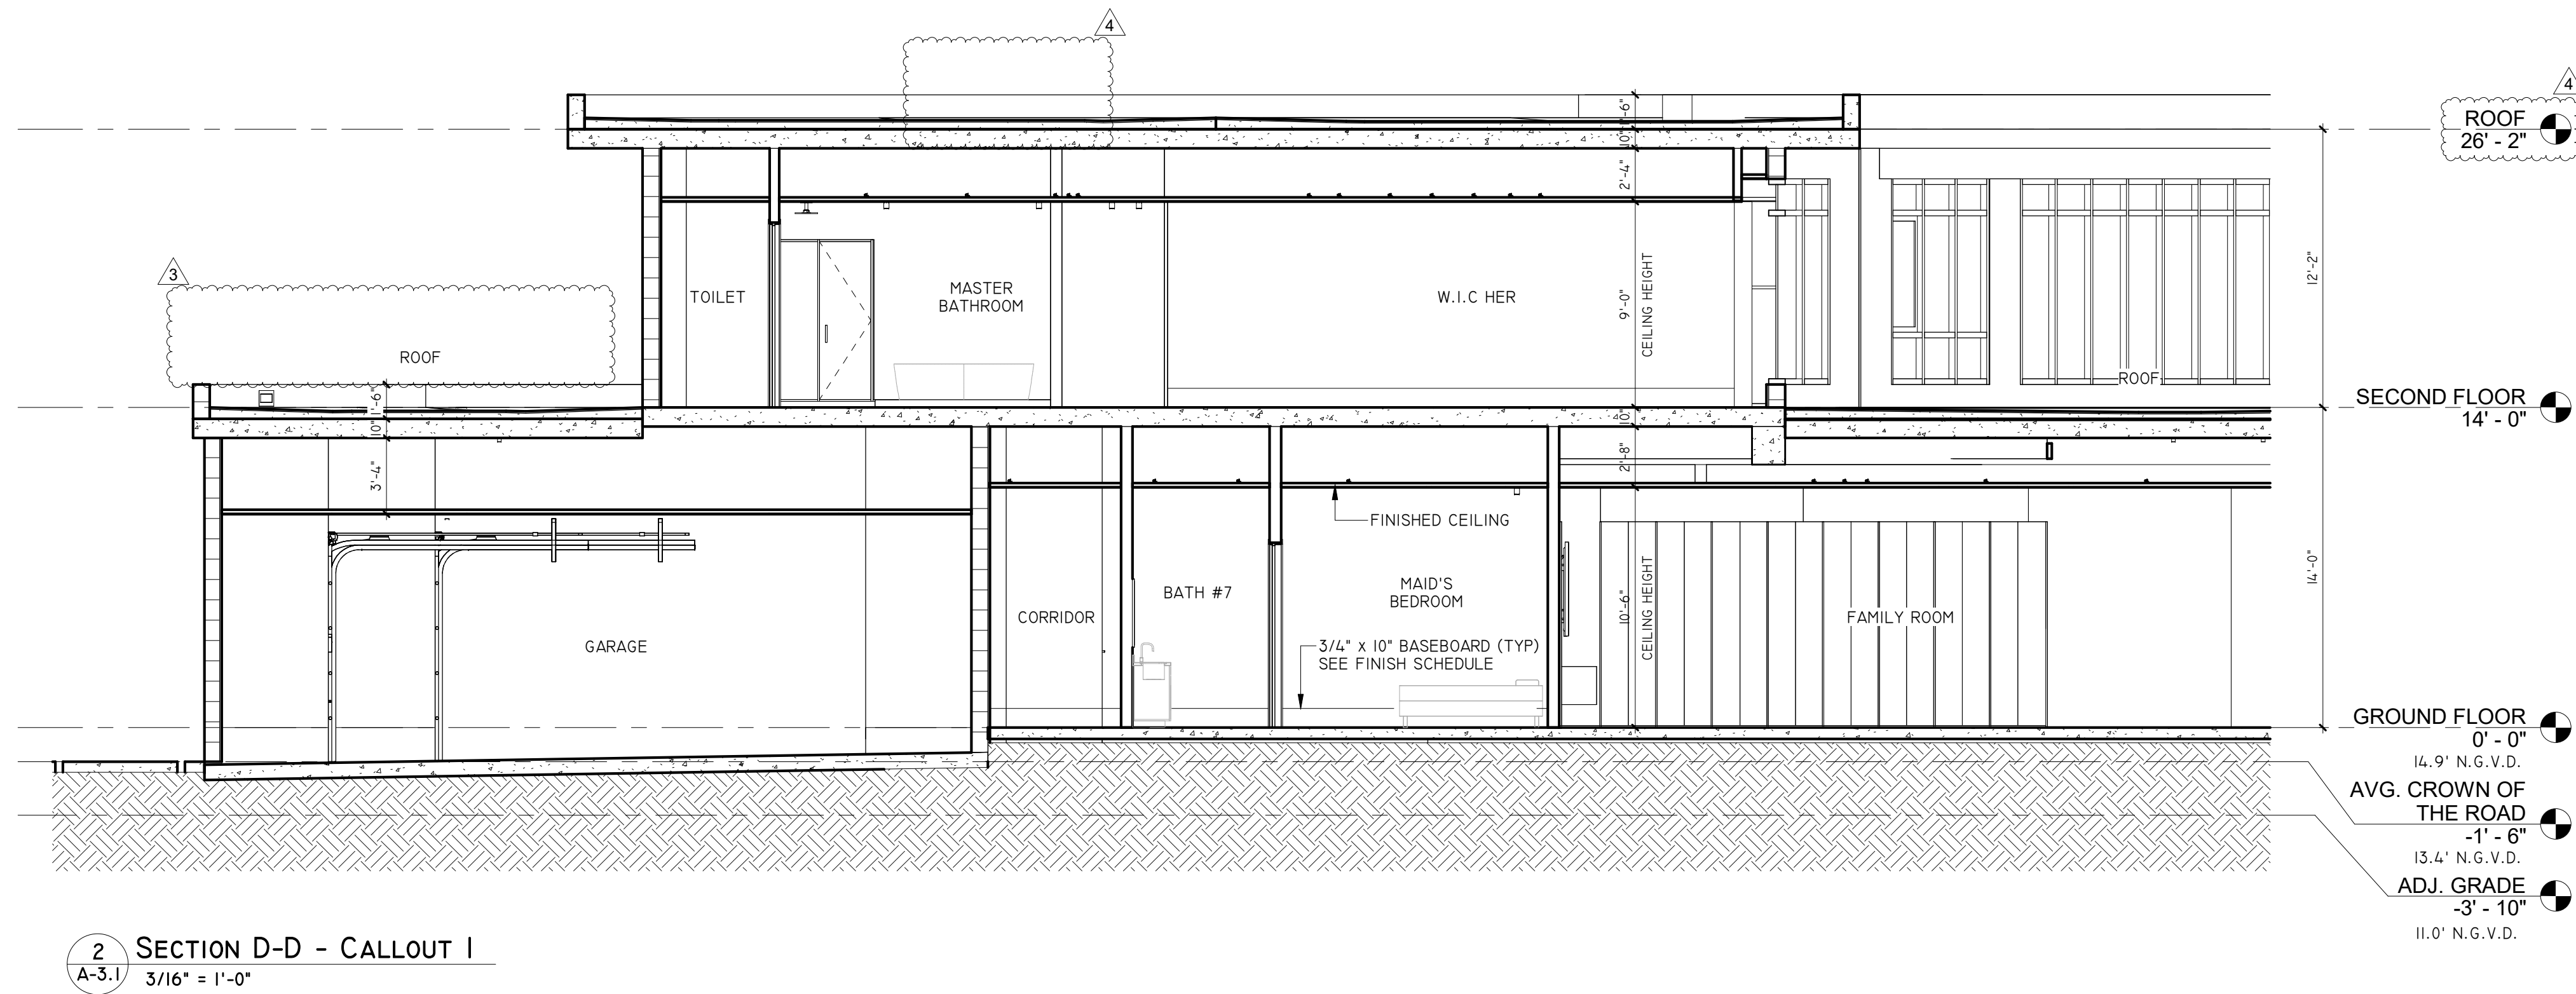


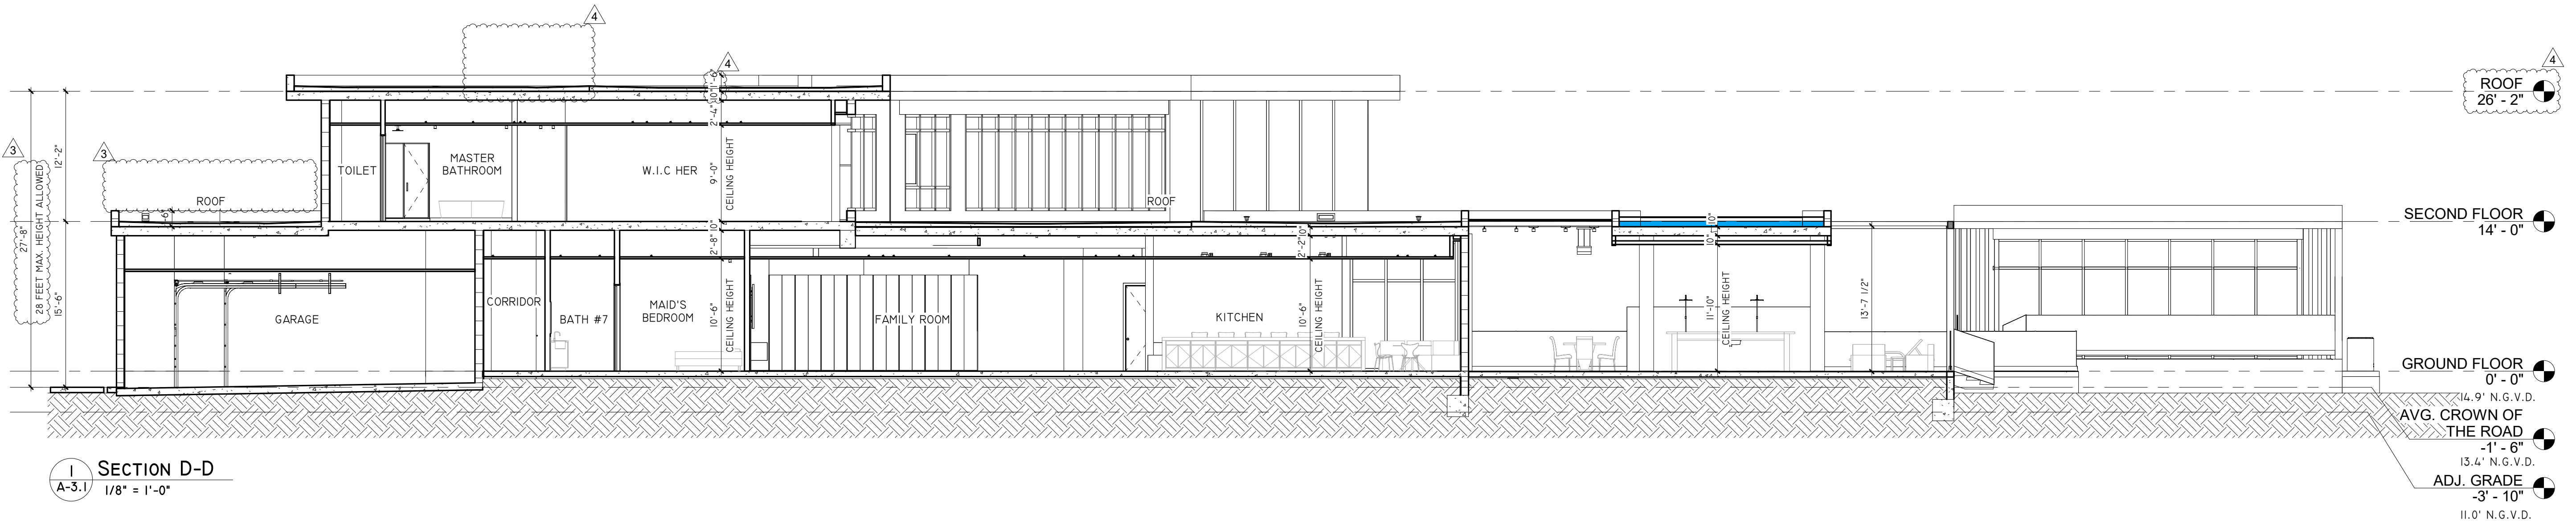


JORGE L VILLAVIC ENCIO

Digitally signed by JORGE L VILLAVIC ENCIO
Date: 2024.06.12 08:37:11 -04'00'


Rev	Date	Description
1	10-20-2023	Building comment
3	03-27-2024	Zoning Comment
4	08-07-2024	Zoning Comment

FIDANZA'S FAMILY HOUSE
NEW CONSTRUCTION
11041 SW 77TH AVE, VILLAGE OF PINECREST, FL 33156

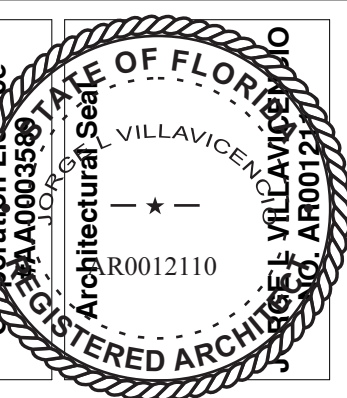

VILLA & ASSOCIATES INC.
ARCHITECTURE PLANNING INTERIOR DESIGN
5801 SW 69 AVENUE MIAMI, FLORIDA 33155
TEL. 305-613-0865 - E-Mail Jvillarchitect@gmail.com

CONSULTANT: ARCHI-TEK STUDIO CORP.
TEL. 305-799-8016 - E-Mail maguilar@architekstudio.com

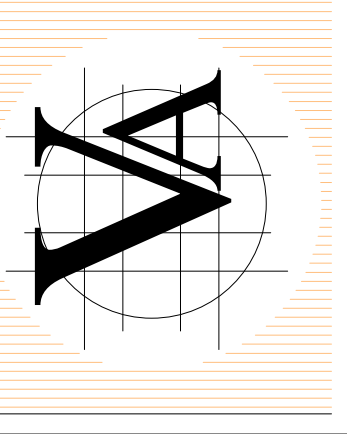

DATE: 10-20-2022	SCALE: AS SHOWN
PROJECT NO: SECTION D-D	
DRAWING NO: A-3.1	