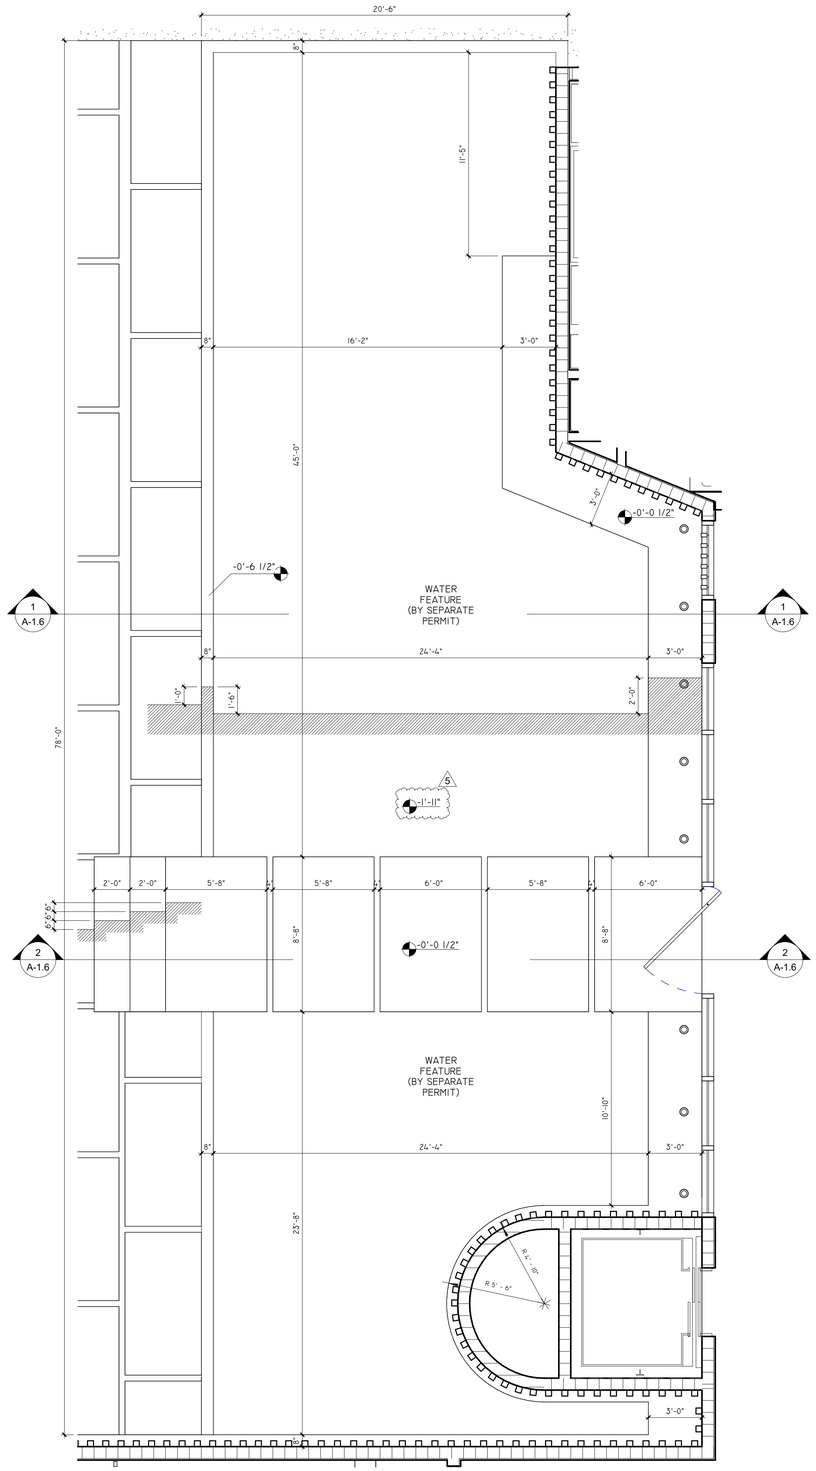

3 A-1.6 GROUND FLOOR - WATER FEATURE
1/4" = 1'-0"

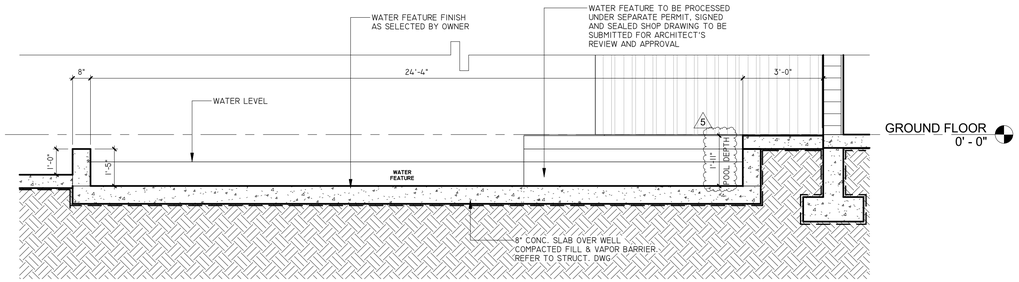

1 A-1.6 SECTION - WATER FEATURE
3/8" = 1'-0"

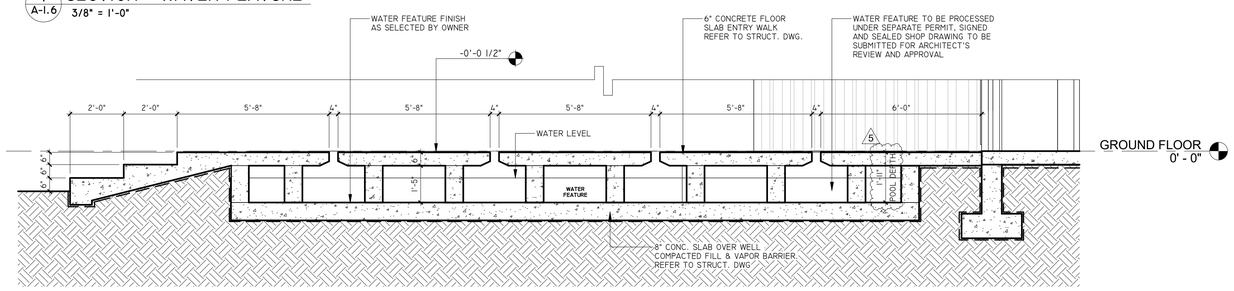

2 A-1.6 SECTION - WATER FEATURE
3/8" = 1'-0"

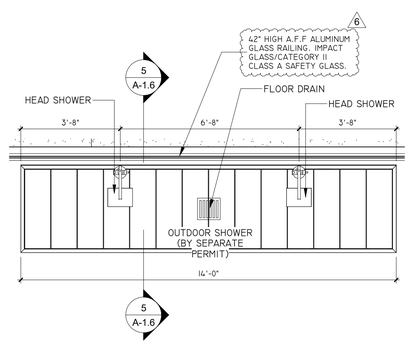

4 A-1.6 GROUND FLOOR - OUTDOOR SHOWER
3/8" = 1'-0"

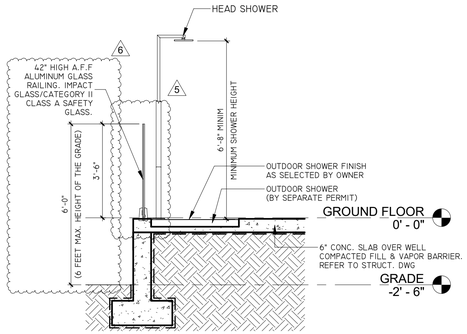

5 A-1.6 SECTION - OUTDOOR SHOWER
3/8" = 1'-0"

REVISIONS		
Rev.	Date	Description
3	03-22-2024	Zoning Comment
5	07-07-2024	Zoning Comment
6	08-05-2024	Zoning Comment

FIDANZA'S FAMILY HOUSE
PERMIT SET
11041 SW 77TH AVE, VILLAGE OF
PINECREST, FL 33156

JORGE L VILLAVICENCIO

Digitally signed by
JORGE L VILLAVICENCIO
Date: 2024.08.07
13:07:44 -04'00'

STATE OF FLORIDA
JORGE L VILLAVICENCIO
REGISTERED ARCHITECT
R0012110
Certificate of Authorization
AA0003588
Architectural Seal

VILLA & ASSOCIATES INC.
ARCHITECTURE - PLANNING - INTERIOR DESIGN
5801 SW 69 AVENUE - MIAMI, FLORIDA 33155
TEL. 305-613-0865 - E-Mail Jvillarchitect@gmail.com

CONSULTANT : ARCHI-TEK STUDIO CORP.
TEL. 305-799-8016 - E-Mail magullar@architekstudio.com

DATE: 10-20-2022	SCALE: AS SHOWN

PROJECT NO:
WATER FEATURE & POOL SHOWER

DRAWING NO :
A-1.6