


STOREFRONT TYPES

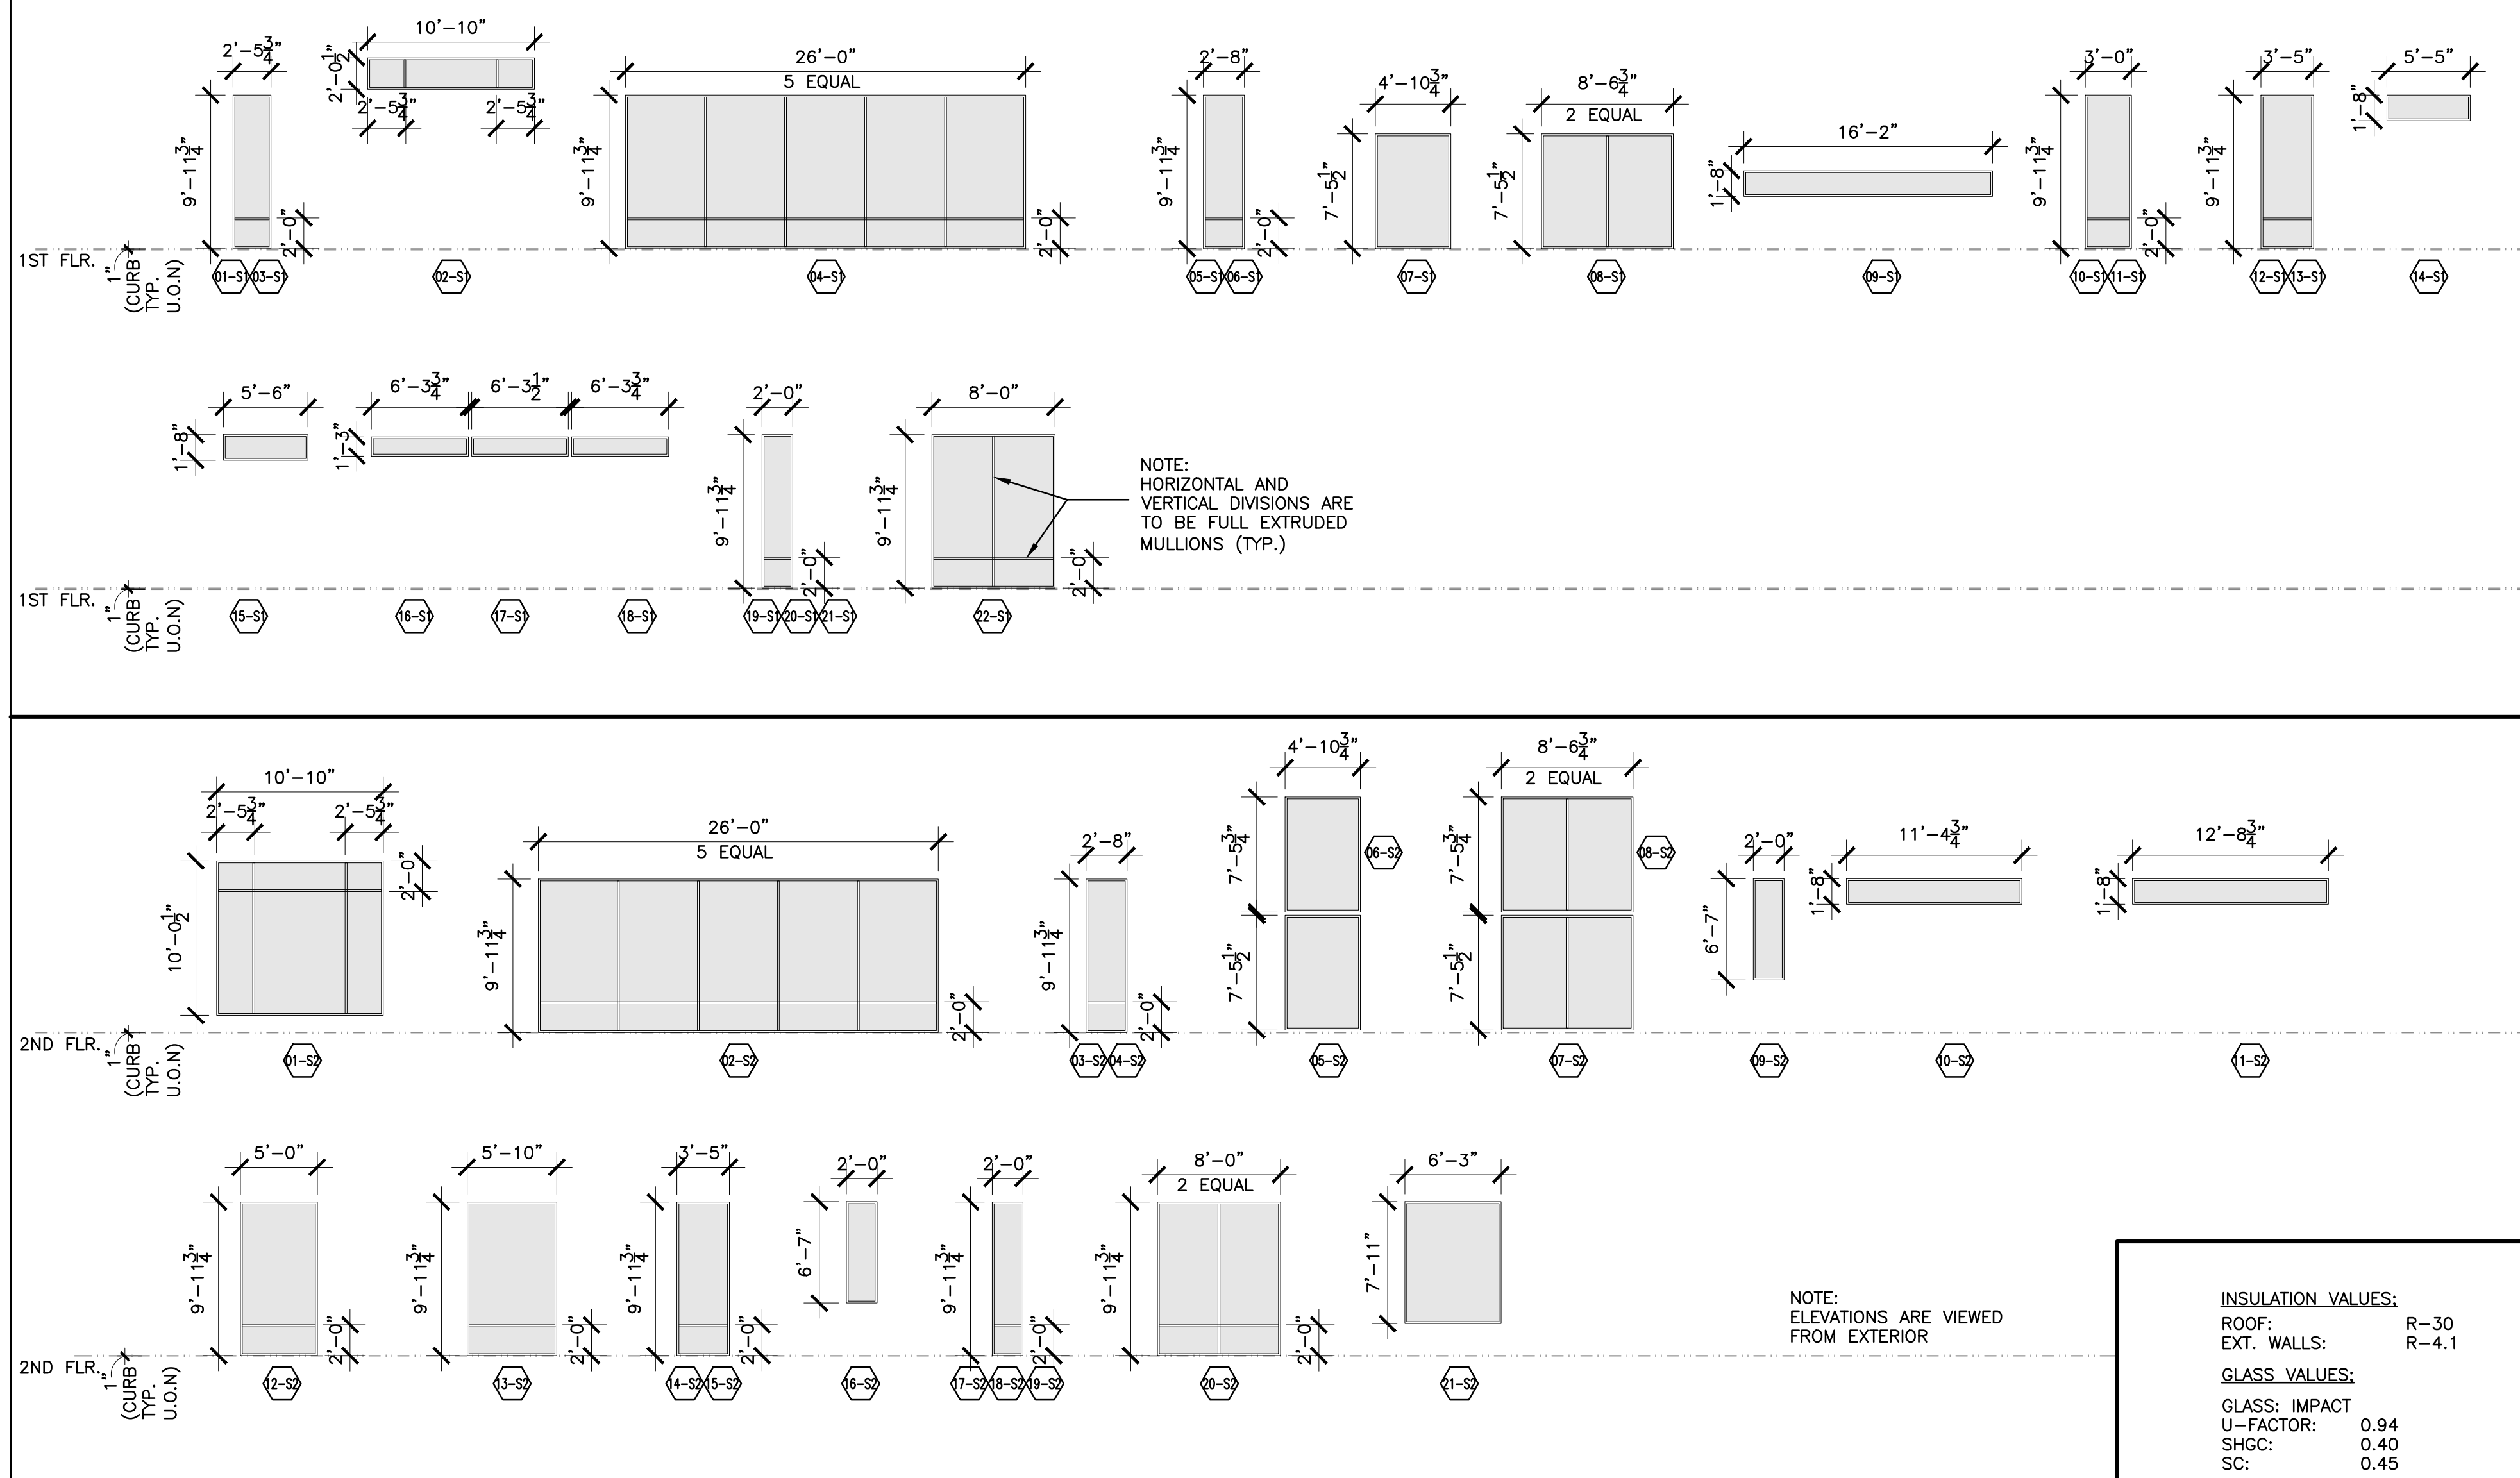

WINDOW NOTES:

- EXTERIOR WINDOWS SHALL BE IMPACT GLASS WITH MIAMI DADE COUNTY PRODUCT APPROVAL OR FLORIDA PRODUCT APPROVAL AND SHALL BE SUBMITTED UNDER SEPARATE PERMIT.
- CONTRACTOR TO VERIFY WITH WINDOW MANUFACTURER FOR REINFORCING BETWEEN WINDOW UNITS.
- ALL WINDOWS TO HAVE SQUARE BEADS
- ALL IMPACT GLASS THICKNESS SHALL COMPLY WITH NOA. CONTRACTOR TO PROVIDE GLASS COLOR SAMPLES FOR ARCHITECT REVIEW.
- CONTRACTOR TO VERIFY AND COORDINATE WITH WINDOW MANUFACTURER ALL WINDOW ROUGH OPENING REQUIREMENTS AND ACTUAL WINDOW SIZES PRIOR TO PLACING AND ORDER. CONTACT ARCHITECT IN CASE OF ANY DISCREPANCIES.
- FINISH ON ALL ALUMINUM DOORS AND WINDOWS SHALL BE BERMUDA BRONZE BY DURANAR OR APPROVED EQUAL.
- BREAK METAL TO BE INSTALLED AT CORNERS, AND INTERMEDIATE CONDITIONS. FINISH TO MATCH ALUMINUM WINDOWS AND DOORS
- DOORS AND WINDOWS BY E.S. WINDOWS LLC OR APPROVED EQUAL.
- ALL GLASS IN DOORS AND WITHIN 48\"/>

- LAMINATED GLASS, COORD. THICKNESS W/M-D N.O.A.
- ALUM. FRAMES TO RECEIVE DURANAR BERMUDA BRONZE FINISH. PROVIDE ARCHITECT COLOR SAMPLE FOR APPROVAL.
- ALL WINDOW AND DOOR SYSTEMS TO HAVE M-D N.O.A. OR FLORIDA APPROVAL NUMBER, PROVIDE SHOP DWGS. TO ARCHITECT FOR REVIEW PRIOR TO FABRICATION
- ALL EXTERIOR DOORS AND WINDOWS ARE LARGE AND SMALL MISSILE IMPACT RESISTANT
- ALL GLASS IN DOORS AND WITHIN 48\"/>

SCHEDULE OF WINDOW AND DOOR M-D N.O.A. OR FLORIDA APPROVAL NUMBER

TYPE	MANUFACTURER	N.O.A. #/ FLORIDA APPROVAL#	EXP. DATE/ DATE APPROVED
SLIDING GLASS DOORS	ES-PRESTIGE 2020	FL#22267(R9)	APPROVED ON 10/11/21
STOREFRONT SYSTEM	ALDORA	FL#19973	REVISED ON 07/12/23
OUT-SWING DOOR GLASS	ESW 9000	FL#22527	REVISED ON 08/01/23
PIVOT DOOR	EURO-WALL	FL#22410-R4	APPROVED ON 04/19/21
OVERHEAD SECTIONAL GARAGE DOOR	CLOPAY FULL VISION W8 DP52 ALUMINUM SECTIONAL	NOA 22-0622.01	EXP. 09/30/26

PRODUCT APPROVALS/NOAs FOR NEW STOREFRONTS, WINDOWS AND DOORS SHALL BE SUBMITTED AS SEPARATE PERMITS

WINDOW/DOOR GLASS AND FRAME NOTES:

- LAMINATED GLASS, COORD. THICKNESS W/M-D N.O.A. OR FLORIDA PRODUCT APPROVAL
- ALUM. FRAMES TO RECEIVE DURANAR BERMUDA BRONZE FINISH
- ALL WINDOW AND DOOR SYSTEMS TO HAVE M-D N.O.A. OR FLORIDA PRODUCT APPROVAL, PROVIDE SHOP DWGS. TO ARCHITECT FOR REVIEW PRIOR TO FABRICATION
- ALL EXTERIOR DOORS AND WINDOWS ARE LARGE AND SMALL MISSILE IMPACT RESISTANT
- ALL EXTERIOR DOORS AND WINDOWS HAVE LAMINATED IMPACT GLASS; CATEGORY II SAFETY TEMPERED GLASS IS NOT APPLICABLE


ALUM. FENCE AND GATE NOTES:

- ALUM. FENCES AND GATES BY SPECIALTY MFR., PROVIDE FULLY ENGINEERED SHOP DWGS. FOR APPROVAL PRIOR TO FABRICATION
- ALL ALUM. MEMBERS TO RECEIVE CLR. ANODIZED FINISH, TYP.
- PROVIDE GATE HOWE. AS FOLLOWS:
SELF-CLOSING HINGES, GRAVITY LATCH, SINGLE HOLE LOCKBOX

DOOR SCHEDULE

DOOR NO.	ROOM NAME	TYPE	DOOR		DOOR SIZE			FRAME		REMARKS
			MAT'L.	FIN.	WT.	HT.	THK.	MAT'L.	FIN.	
100	FOYER	A	SC/WD	STAIN	5'-6"	10'-0"	1 3/4"	WOOD	STAIN	PIVOT DOOR
101	LIVING ROOM	N	GL/ALUM.	SEE NOTE	19'-10"	10'-0"	-	ALUM.	SEE NOTE	4 PANEL(POCKET) - GC TO COORDINATE KEY DEPRESSION W/MANUF.
102	DINING ROOM	N	GL/ALUM.	SEE NOTE	19'-10"	10'-0"	-	ALUM.	SEE NOTE	4 PANEL(POCKET) - GC TO COORDINATE KEY DEPRESSION W/MANUF.
104	POWDER	B	SC/WD	PAINT	3'-0"	10'-0"	1 3/4"	WOOD	PAINT	
105	PANTRY	J	GL/ALUM.	SEE NOTE	3'-0"	10'-0"	-	ALUM.	SEE NOTE	GC TO COORDINATE KEY DEPRESSION W/MANUF.
106	A/C CL.	F	SC/WD	PAINT	3'-0"	10'-0"	1 3/4"	WOOD	PAINT	LOUVER DOOR. SEE MECH DWG'S FOR MIN AREA TO BE PROV.
107	A/C CL.	F	SC/WD	PAINT	3'-0"	10'-0"	1 3/4"	WOOD	PAINT	LOUVER DOOR. SEE MECH DWG'S FOR MIN AREA TO BE PROV.
108	CL.	B	SC/WD	PAINT	3'-0"	10'-0"	1 3/4"	WOOD	PAINT	
109	KITCHEN	-	-	-	-	-	-	-	-	CUSTOM PANEL DOOR TO BE PROVIDED BY KITCHEN CONSULTANT
110A	FAMILY ROOM	M	GL/ALUM.	SEE NOTE	14'-11"	10'-0"	-	ALUM.	SEE NOTE	3 PANEL - GC TO COORDINATE KEY DEPRESSION W/MANUF.
110B	FAMILY ROOM	M	GL/ALUM.	SEE NOTE	14'-11"	10'-0"	-	ALUM.	SEE NOTE	3 PANEL - GC TO COORDINATE KEY DEPRESSION W/MANUF.
111A	BEDROOM	B	SC/WD	PAINT	3'-0"	10'-0"	1 3/4"	WOOD	PAINT	
112B	BEDROOM	M	GL/ALUM.	SEE NOTE	11'-10"	10'-0"	-	ALUM.	SEE NOTE	3 PANEL - GC TO COORDINATE KEY DEPRESSION W/MANUF.
113	BATH	B	SC/WD	PAINT	3'-0"	10'-0"	1 3/4"	WOOD	PAINT	
116	BATH	B	SC/WD	PAINT	3'-0"	10'-0"	1 3/4"	WOOD	PAINT	
117A	BEDROOM	B	SC/WD	PAINT	3'-0"	10'-0"	1 3/4"	WOOD	PAINT	
117B	BEDROOM	M	GL/ALUM.	SEE NOTE	11'-10"	10'-0"	-	ALUM.	SEE NOTE	3 PANEL - GC TO COORDINATE KEY DEPRESSION W/MANUF.
118	LINEN CL.	B	SC/WD	PAINT	3'-0"	10'-0"	1 3/4"	WOOD	PAINT	
119	A/C CL.	F	SC/WD	PAINT	3'-0"	10'-0"	1 3/4"	WOOD	PAINT	LOUVER DOOR. SEE MECH DWG'S FOR MIN AREA TO BE PROV.
120	A/V CL.	B	SC/WD	PAINT	3'-0"	10'-0"	1 3/4"	WOOD	PAINT	
121A	GYM/LIBRARY	I	GL.	GL.	3'-0"	10'-0"	GL.	GL.	GL.	CATEGORY II SAFETY GLAZING TO COMPLY WITH 2020 7TH EDITION OF THE FBC
121B	GYM/LIBRARY	M	GL/ALUM.	SEE NOTE	11'-8"	10'-0"	-	ALUM.	SEE NOTE	3 PANEL - GC TO COORDINATE KEY DEPRESSION W/MANUF.
122	LAUNDRY	B	SC/WD	PAINT	3'-0"	10'-0"	1 3/4"	WOOD	PAINT	
123	POOL BATH	J	GL/ALUM.	SEE NOTE	2'-10"	10'-0"	-	ALUM.	SEE NOTE	GC TO COORDINATE KEY DEPRESSION W/MANUF.PROVIDE PRIVACY FILM
124	BATH	B	SC/WD	PAINT	3'-0"	10'-0"	1 3/4"	WOOD	PAINT	
126A	MAIDS	B	SC/WD	PAINT	3'-0"	10'-0"	1 3/4"	WOOD	PAINT	
126B	MAIDS	J	GL/ALUM.	SEE NOTE	3'-0"	10'-0"	-	ALUM.	SEE NOTE	GC TO COORDINATE KEY DEPRESSION W/MANUF.
127A	GARAGE	U	GL/ALUM.	PAINT	9'-0"	9'-0"	-	ALUM.	PAINT	
127B	GARAGE	U	GL/ALUM.	PAINT	9'-0"	9'-0"	-	ALUM.	PAINT	
127C	GARAGE	B	SC/WD	PAINT	3'-0"	10'-0"	1 3/4"	WOOD	PAINT	SEE GARAGE DOOR OPENING PROTECTION NOTE BELOW
128	HALL	B	SC/WD	PAINT	3'-0"	10'-0"	1 3/4"	WOOD	PAINT	
200A	MASTER SUITE	A	SC/WD	PAINT	4'-0"	10'-0"	1 3/4"	WOOD	STAIN	PIVOT DOOR
200B	MASTER SUITE	N	GL/ALUM.	SEE NOTE	19'-10"	10'-0"	-	ALUM.	SEE NOTE	4 PANEL - GC TO COORDINATE KEY DEPRESSION W/MANUF.
201	HER MASTER W.I.C.	E	SC/WD	PAINT	4'-0"	10'-0"	1 3/4"	WOOD	PAINT	
202	HIS MASTER W.I.C.	E	SC/WD	PAINT	4'-0"	10'-0"	1 3/4"	WOOD	PAINT	
203A	MASTER BATH	E	SC/WD	PAINT	4'-0"	10'-0"	1 3/4"	WOOD	PAINT	
203B	MASTER BATH	K	GL/ALUM.	SEE NOTE	4'-0"	10'-0"	-	ALUM.	SEE NOTE	DOOR WITH SIDELIGHT. GC TO COORDINATE KEY DEPRESSION W/MANUF.
204	A/C CL.	F	SC/WD	PAINT	3'-0"	10'-0"	1 3/4"	WOOD	PAINT	LOUVER DOOR. SEE MECH DWG'S FOR MIN AREA TO BE PROV.
205	BATH	B	SC/WD	PAINT	3'-0"	10'-0"	1 3/4"	WOOD	PAINT	
207A	NURSERY	B	SC/WD	PAINT	3'-0"	10'-0"	1 3/4"	WOOD	PAINT	
207B	NURSERY	L	GL/ALUM.	SEE NOTE	8'-6"	10'-0"	-	ALUM.	SEE NOTE	2 PANEL - GC TO COORDINATE KEY DEPRESSION W/MANUF.
208	TV/PLAYROOM	M	GL/ALUM.	SEE NOTE	11'-10"	10'-0"	-	ALUM.	SEE NOTE	3 PANEL - GC TO COORDINATE KEY DEPRESSION W/MANUF.
209A	BEDROOM	B	SC/WD	PAINT	3'-0"	10'-0"	1 3/4"	WOOD	PAINT	
209B	BEDROOM	M	GL/ALUM.	SEE NOTE	11'-10"	10'-0"	-	ALUM.	SEE NOTE	3 PANEL - GC TO COORDINATE KEY DEPRESSION W/MANUF.
210	BATH	B	SC/WD	PAINT	3'-0"	10'-0"	1 3/4"	WOOD	PAINT	
212	CL.	B	SC/WD	PAINT	3'-0"	10'-0"	1 3/4"	WOOD	PAINT	
213	A/C CL.	F	SC/WD	PAINT	3'-0"	10'-0"	1 3/4"	WOOD	PAINT	LOUVER DOOR. SEE MECH DWG'S FOR MIN AREA TO BE PROV.
212	LINEN CL.	B	SC/WD	PAINT	3'-0"	10'-0"	1 3/4"	WOOD	PAINT	
216	BATH	B	SC/WD	PAINT	3'-0"	10'-0"	1 3/4"	WOOD	PAINT	
217A	BEDROOM	B	SC/WD	PAINT	3'-0"	10'-0"	1 3/4"	WOOD	PAINT	
217B	BEDROOM	M	GL/ALUM.	SEE NOTE	11'-10"	10'-0"	-	ALUM.	SEE NOTE	3 PANEL - GC TO COORDINATE KEY DEPRESSION W/MANUF.
GD01	GLASS DOORS	I	GL.	GL.	2'-6"	10'-0"	-	-	-	CATEGORY II SAFETY GLAZING TO COMPLY WITH 2020 7TH EDITION OF THE FBC
GD02	GLASS DOORS	I	GL.	GL.	2'-8"	10'-0"	-	-	-	CATEGORY II SAFETY GLAZING TO COMPLY WITH 2020 7TH EDITION OF THE FBC
GD03	GLASS DOORS	I	GL.	GL.	2'-10"	10'-0"	-	-	-	CATEGORY II SAFETY GLAZING TO COMPLY WITH 2020 7TH EDITION OF THE FBC
GTE1	SIDE ENTRY GATE	Q	ALUM.	PAINT	2(3'-0")	7'-0"	1 1/2"	ALUM.	PAINT	PROVIDE SELF LOCKING SELF LATCHING SYTEM. SEE SITE PLAN NOTES
GTE2	EQUIPMENT GATE	R	ALUM.	PAINT	2(3'-0")	7'-0"	1 1/2"	ALUM.	PAINT	PROVIDE SELF LOCKING SELF LATCHING SYTEM. SEE SITE PLAN NOTES

DOOR TYPES

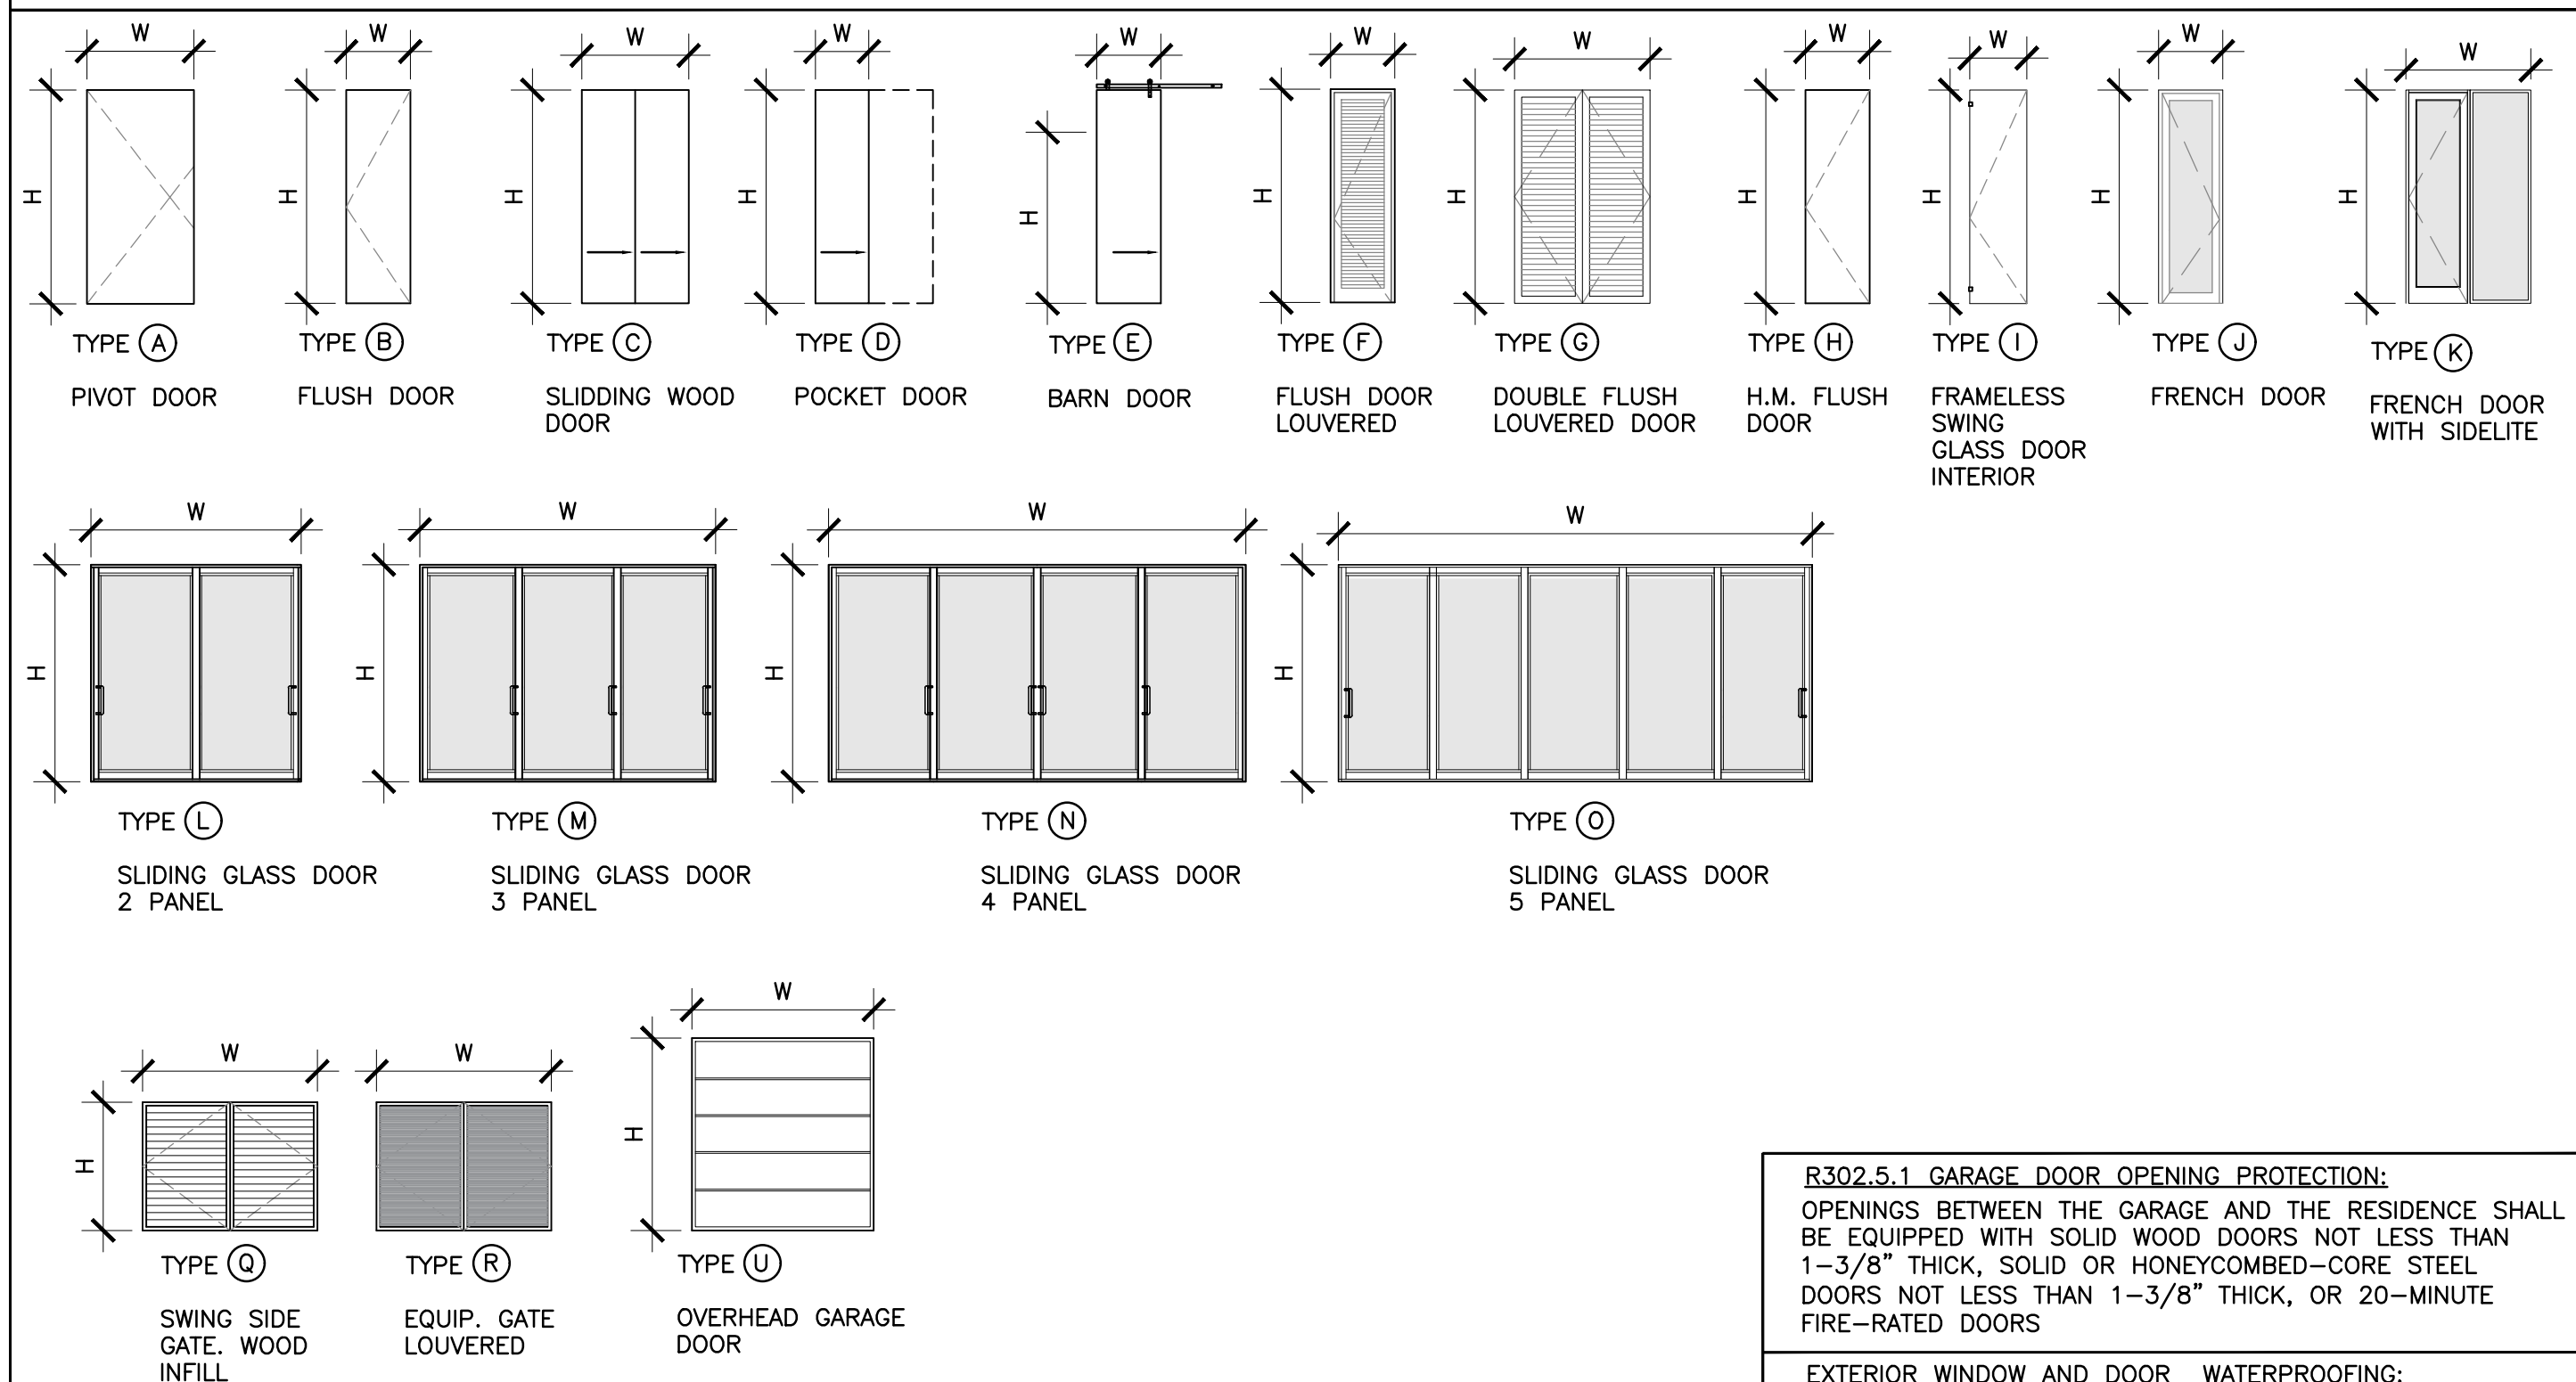

R302.5.1. GARAGE DOOR OPENING PROTECTION:
OPENINGS BETWEEN THE GARAGE AND THE RESIDENCE SHALL BE EQUIPPED WITH SOLID WOOD DOORS NOT LESS THAN 1-3/8" THICK, SOLID OR HONEYCOMBED-CORE STEEL DOORS NOT LESS THAN 1-3/8" THICK, OR 20-MINUTE FIRE-RATED DOORS

EXTERIOR WINDOW AND DOOR WATERPROOFING:
PROVIDE VULKEM 350R MEMBRANE AT 40 MILS. MIN. AROUND PERIMETER OF OPENING AND INTO OPENING. APPLY VULKEM 350R OVER WINDOW BUCK AFTER INSTALLATION.PROVIDE PRIMARY AND BEAUTY BEAD OF SPECTREM 1 SILICONE AT SILL, JAMB, AND HEAD LOCATIONS. INSTALL AS PER TREMCO PRODUCT INSTRUCTIONS OR APPROVED EQUAL OR AS PER WINDOW MANUFACTURER SPECIFICATIONS.

*NOTE: CONTRACTOR TO FIELD VERIFY ALL OPENINGS PRIOR TO ANY FABRICATION

DOOR NOTES:

- FOR ALL HEIGHTS AND WIDTHS SEE SCHEDULE
- EXTERIOR DOORS SHALL MEET ALL WIND LOAD REQUIREMENTS FOR MIAMI DADE COUNTY PRODUCT APPROVAL. NOA REQUIRED OR FLORIDA PRODUCT APPROVAL.
- DOOR HARDWARE BY OWNER & INSTALLED BY CONTRACTOR (SUBMIT SHOP DRAWINGS FOR REVIEW)
- CONTRACTOR TO VERIFY ROUGH AND MASONRY OPENINGS FOR SLIDING GLASS DOORS AND SWING DOORS AS REQUIRED BY DOOR MANUFACTURER'S INSTALLATION REQUIREMENTS.
- ALL GLASS TO BE IMPACT RESISTANT WITH MIAMI-DADE COUNTY N.O.A.
- ALL EXTERIOR SLIDING GLASS DOORS AND SWING DOOR HEIGHTS ARE FROM T.O.S. GENERAL CONTRACTOR TO COORDINATE WITH MANUFACTURER FOR SLAB DEPRESSION REQUIREMENTS TO OBTAIN EXACT HEIGHTS AND WIDTHS OF PRODUCTS.