


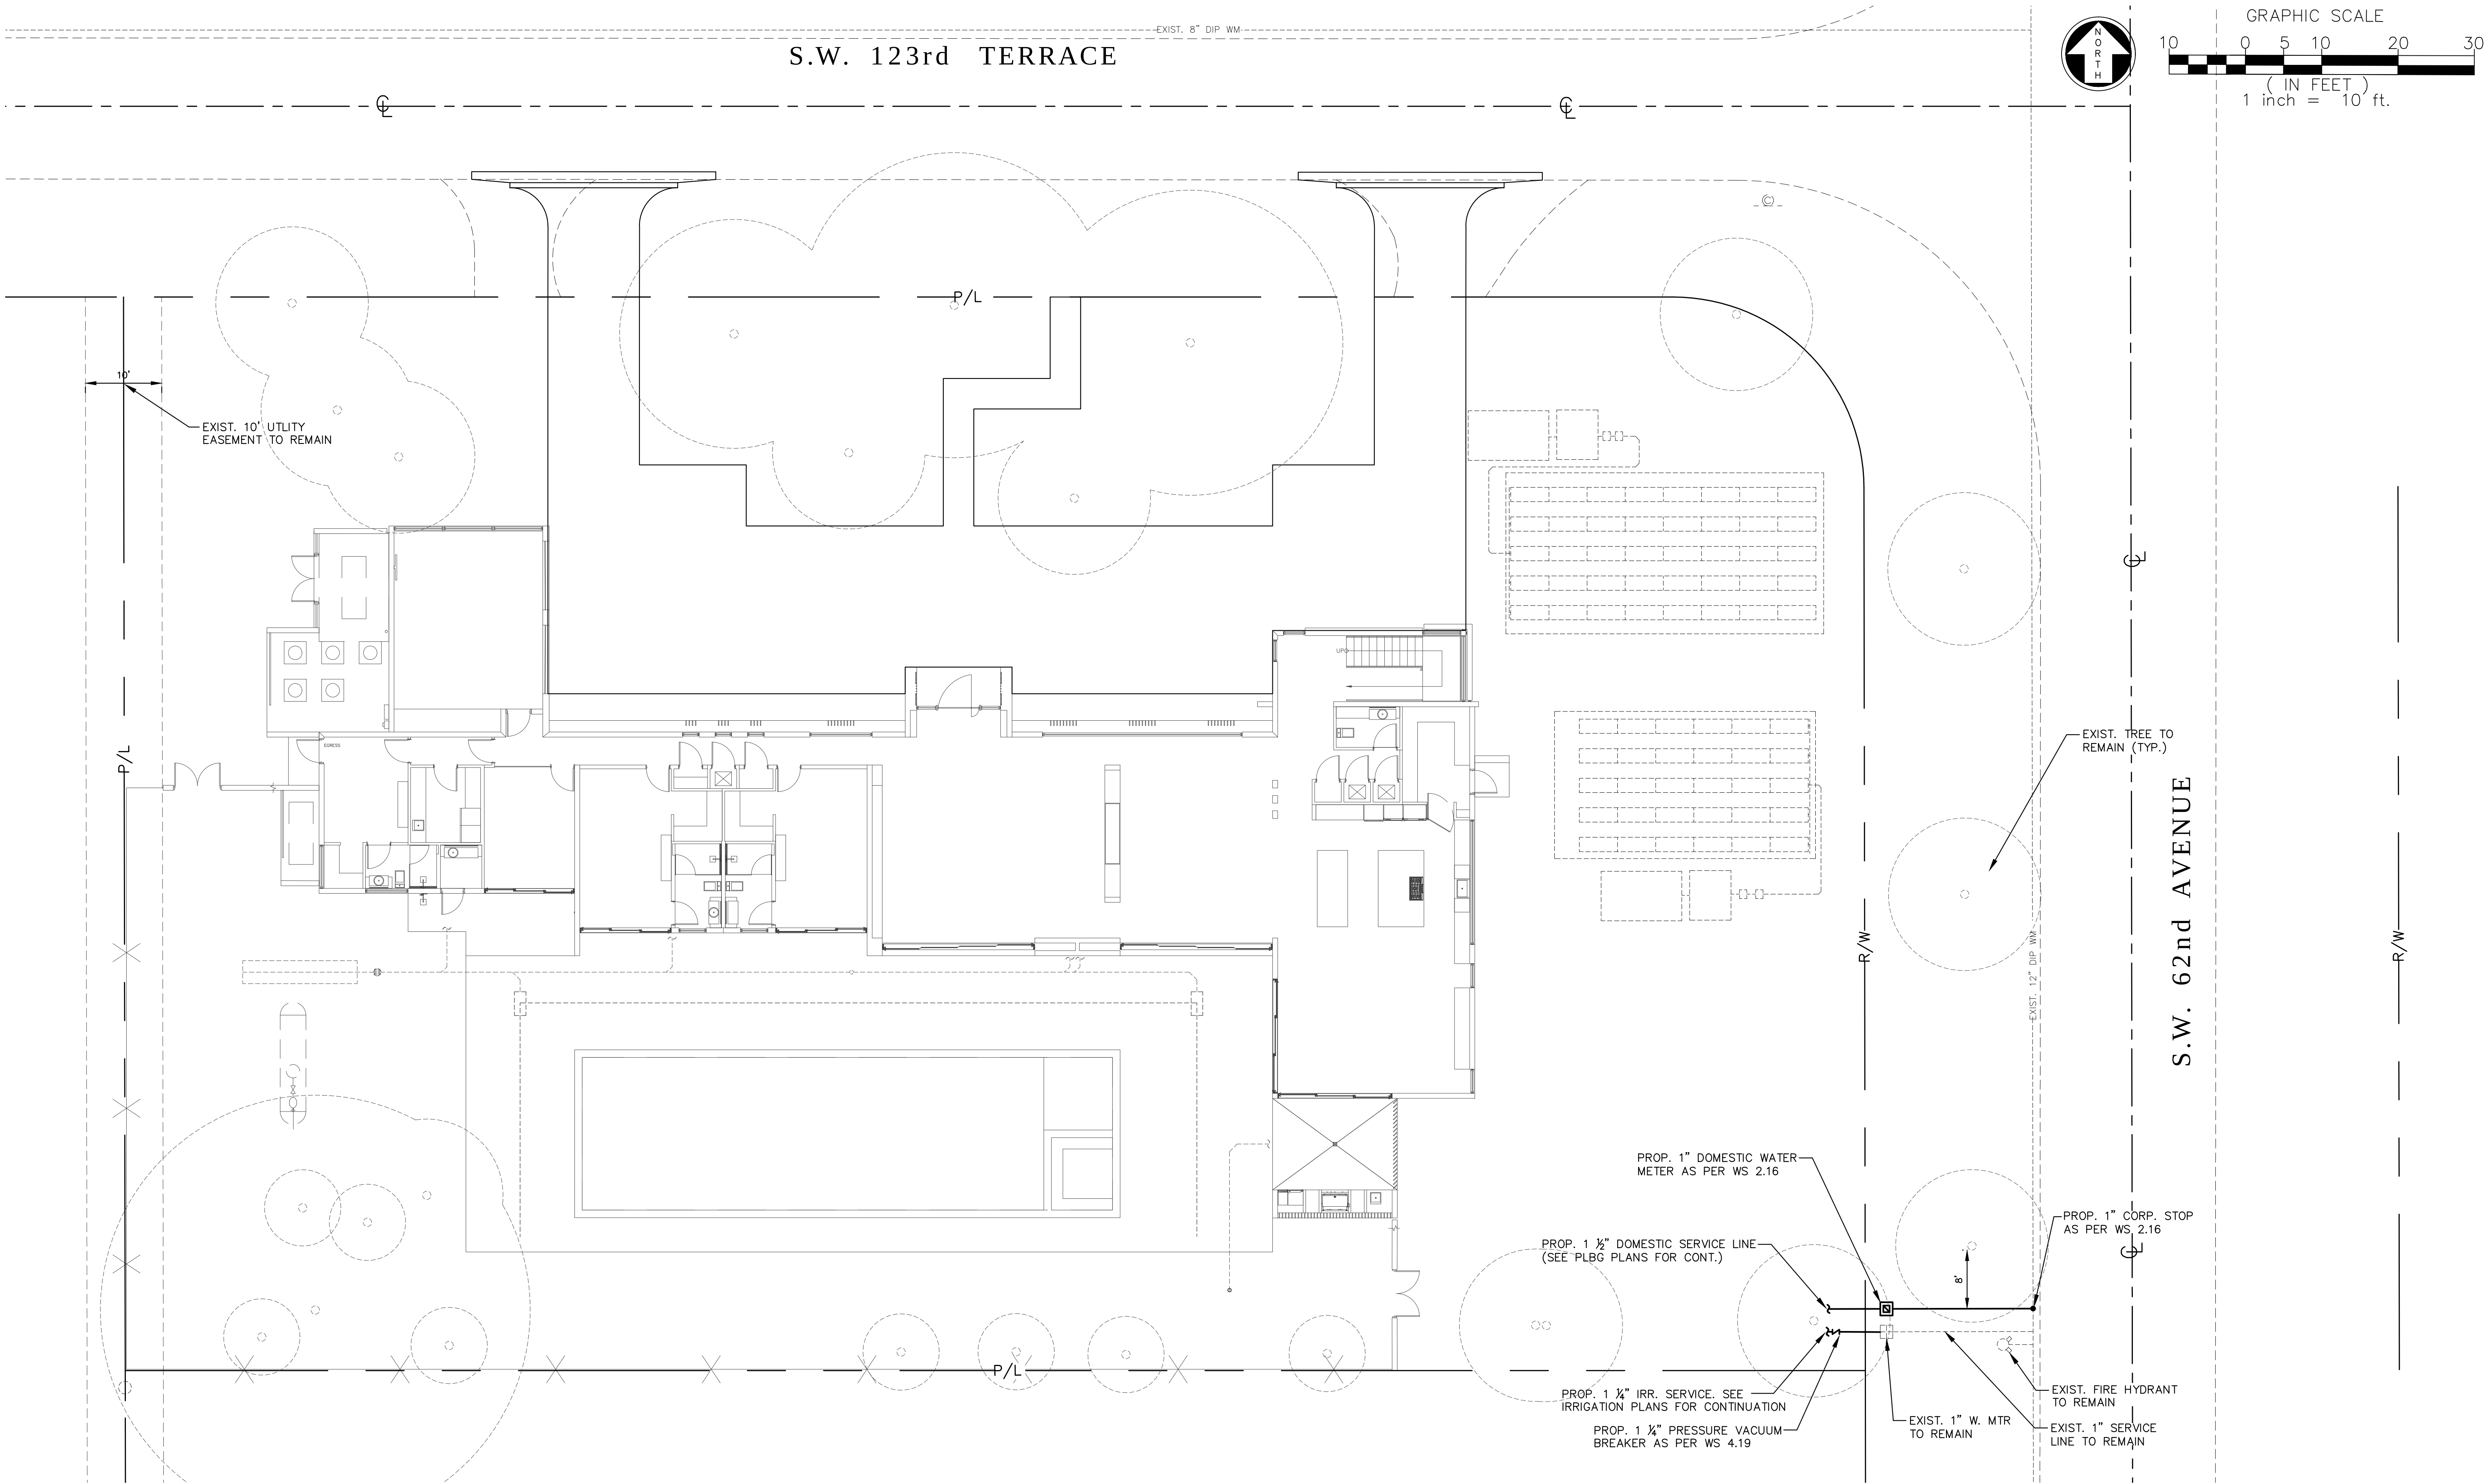

UTILITIES NOTES:

1. ALL MATERIAL AND LABOR UNDER THIS PROJECT, SHALL BE IN STRICT ACCORDANCE WITH THE REQUIREMENTS OF THE MIAMI-DADE WATER AND SEWER DEPARTMENT AND SHALL CONFORM TO THE STANDARDS AND SPECIFICATIONS AVAILABLE AND ON FILE WITH THE DEPARTMENT.
2. IT IS THE INTENT OF THESE PLANS TO BE IN ACCORDANCE WITH APPLICABLE CODES AND AUTHORITIES HAVING JURISDICTION. ANY DISCREPANCIES BETWEEN THESE PLANS AND APPLICABLE CODES SHALL BE IMMEDIATELY BROUGHT TO THE ATTENTION OF THE ENGINEER.

FAO

ARCHITECTURE

ARCHITECTURE INTERIOR DESIGN PLANNING

407 LINCOLN ROAD
SUITE 404
MIAMI BEACH, FLORIDA 33139
P.786.448.9000

PROJECT No.: 230826

CLIENT:
RONALDO FL1, LLC
1200 BISCAYNE BLVD.
MIAMI, FLORIDA 33181

REVISIONS:

TERRA

CIVIL ENGINEERING

TERRA CIVIL ENGINEERING, LLC
CIVIL ENGINEERING
4011 WEST FLAGLER ST.,
SUITE 404
MIAMI, FLORIDA 33134
CERT. OF AUTHORIZATION #27209

CASA OHAD
6200 SW 123 TERRACE
PINECREST, FL 33156

PROJECT DESCRIPTION:
SINGLE FAMILY RESIDENCE

THIS PLAN HAS BEEN DIGITALLY SIGNED AND
SEALED BY MARCO A. OSORIO ON THE DATE
ADJACENT TO THE SEAL.
PRINTED COPIES OF THIS DOCUMENT ARE NOT
CONSIDERED SIGNED AND SEALED AND THE
SIGNATURE MUST BE VERIFIED ON ANY
ELECTRONIC COPIES

MARCO A. OSORIO

LICENSE

No. 44090

STATE OF

FLORIDA

PROFESSIONAL ENGINEER

2023.12.06 17:09:12
-05'00'

PHASE:
CONSTRUCTION DOCUMENTS

ISSUE DATE:
DECEMBER 12, 2023

SHEET TITLE:
WATER SERVICE
PLAN

SHEET:
C-200