



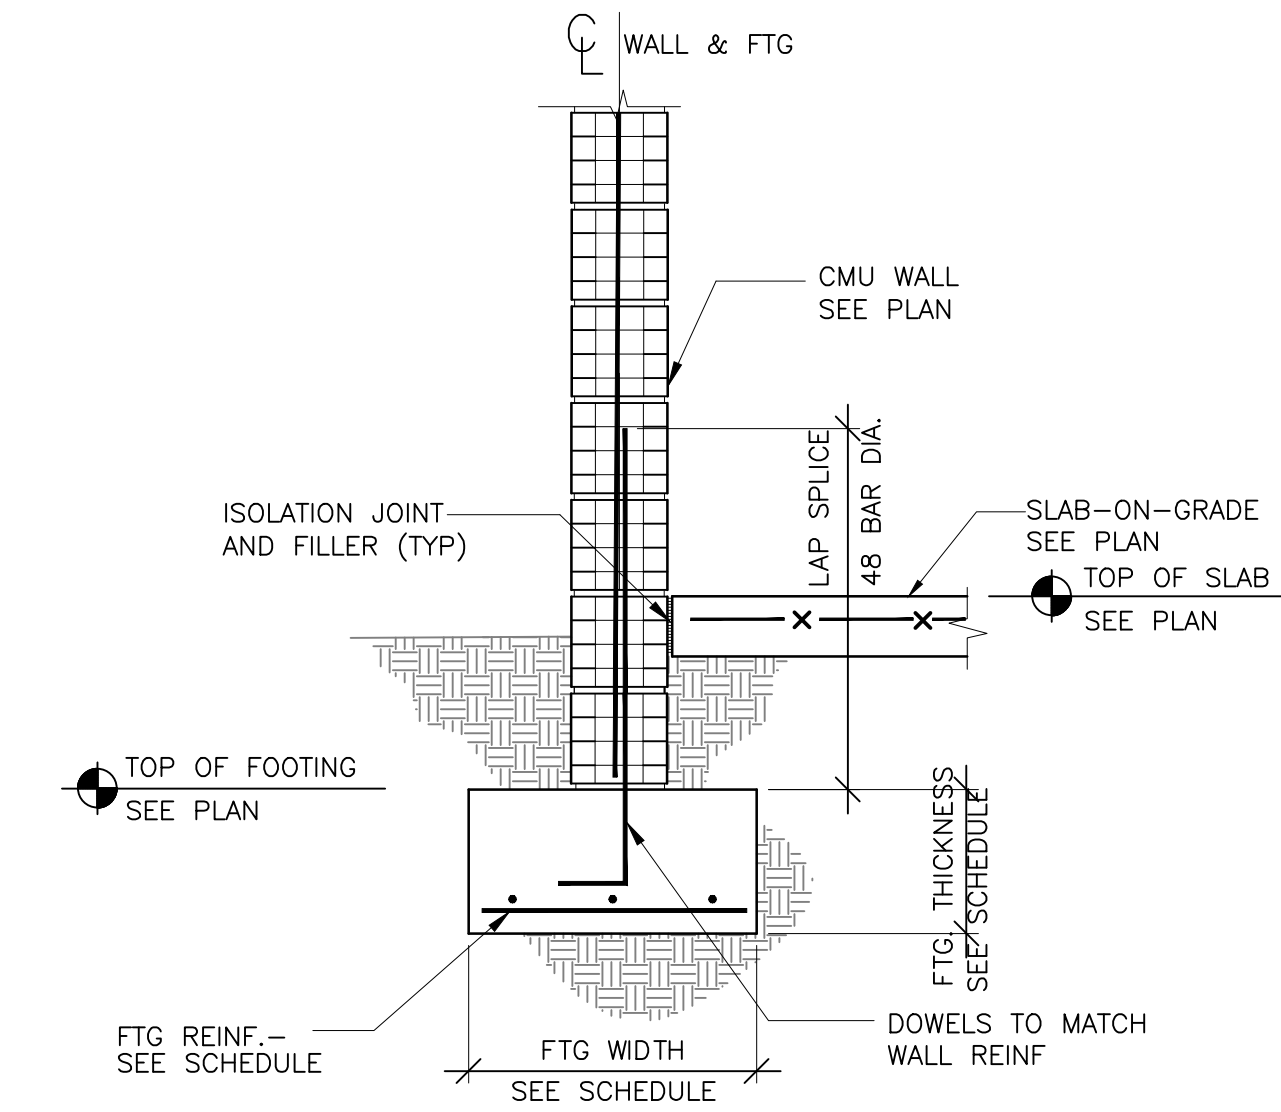


**TYPICAL DETAIL
EXTERIOR LOAD-BEARING CMU WALL
TO FOOTING CONNECTION**

10

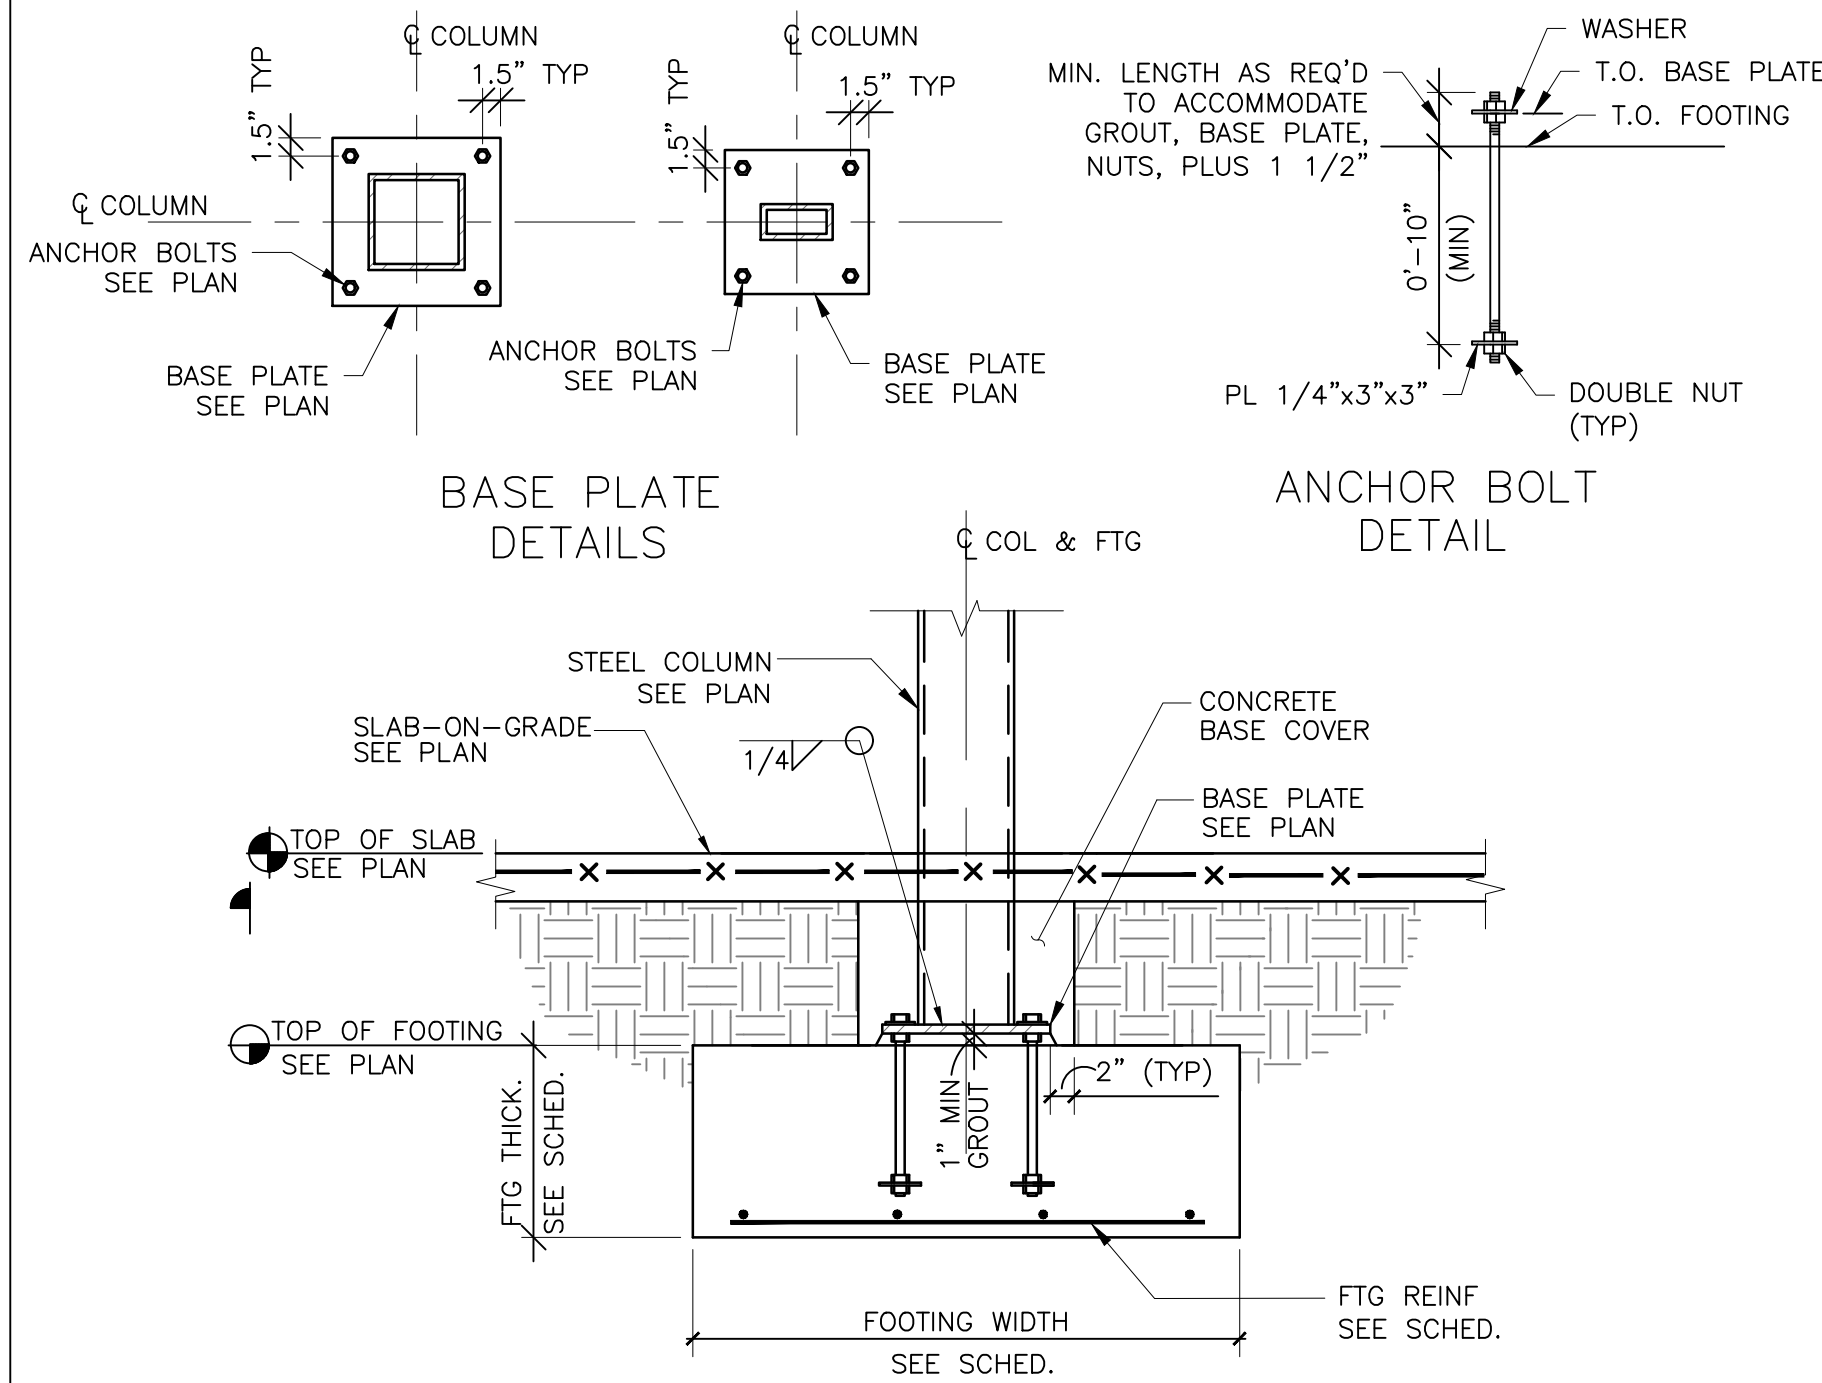


**TYPICAL DETAIL
STEEL COLUMN TO FOOTING
CONNECTION**

7

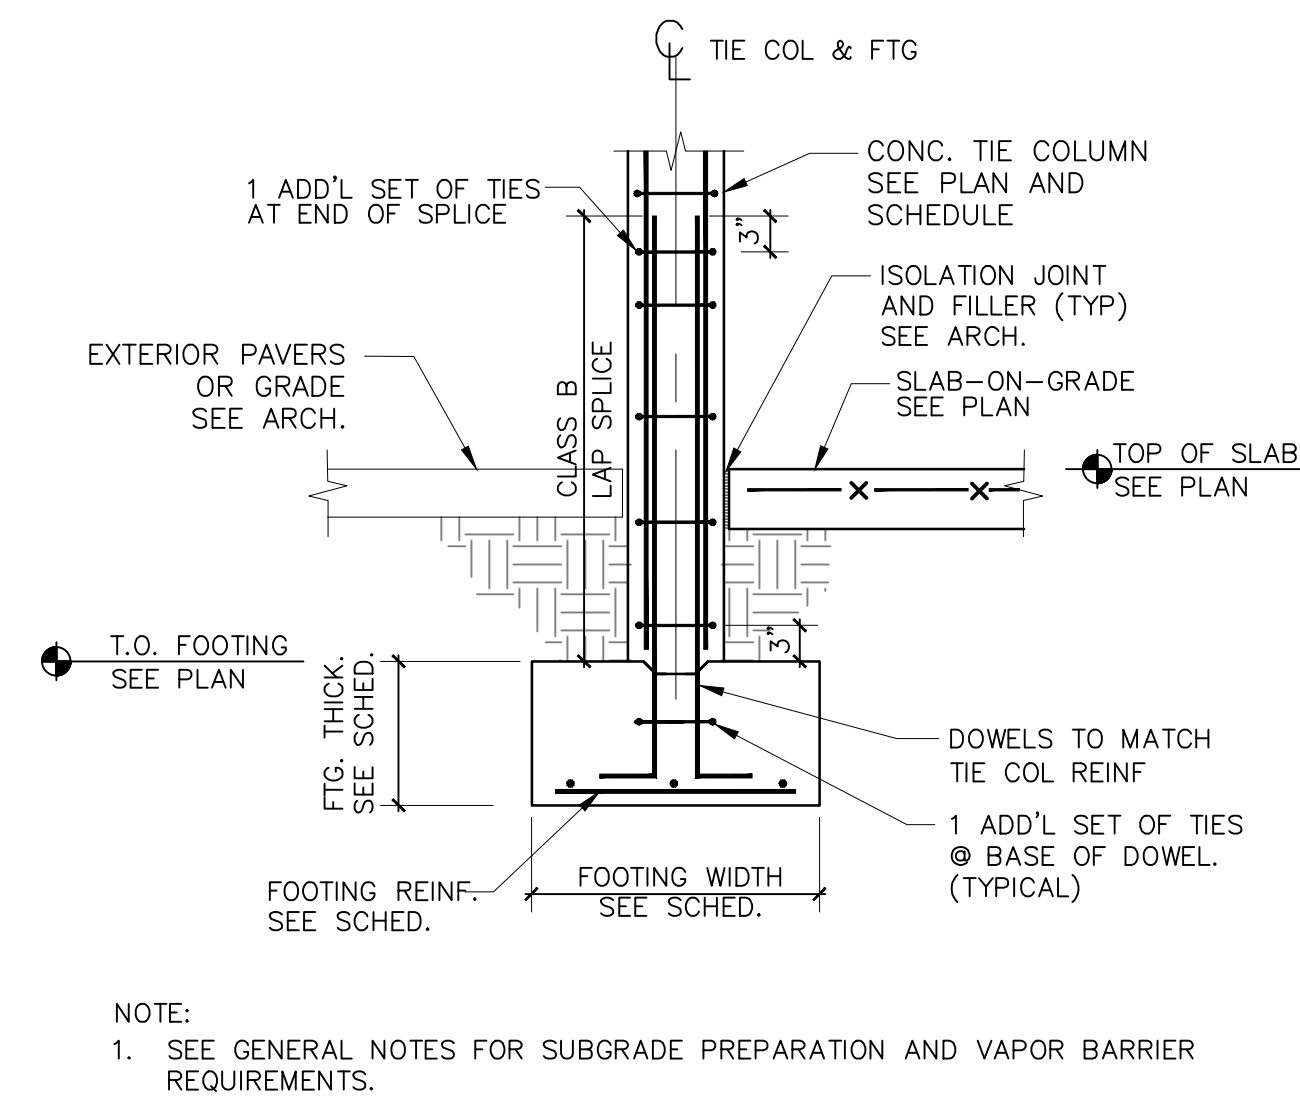


**TYPICAL DETAIL
CONCRETE TIE COLUMN TO WALL FOOTING
CONNECTION**

4

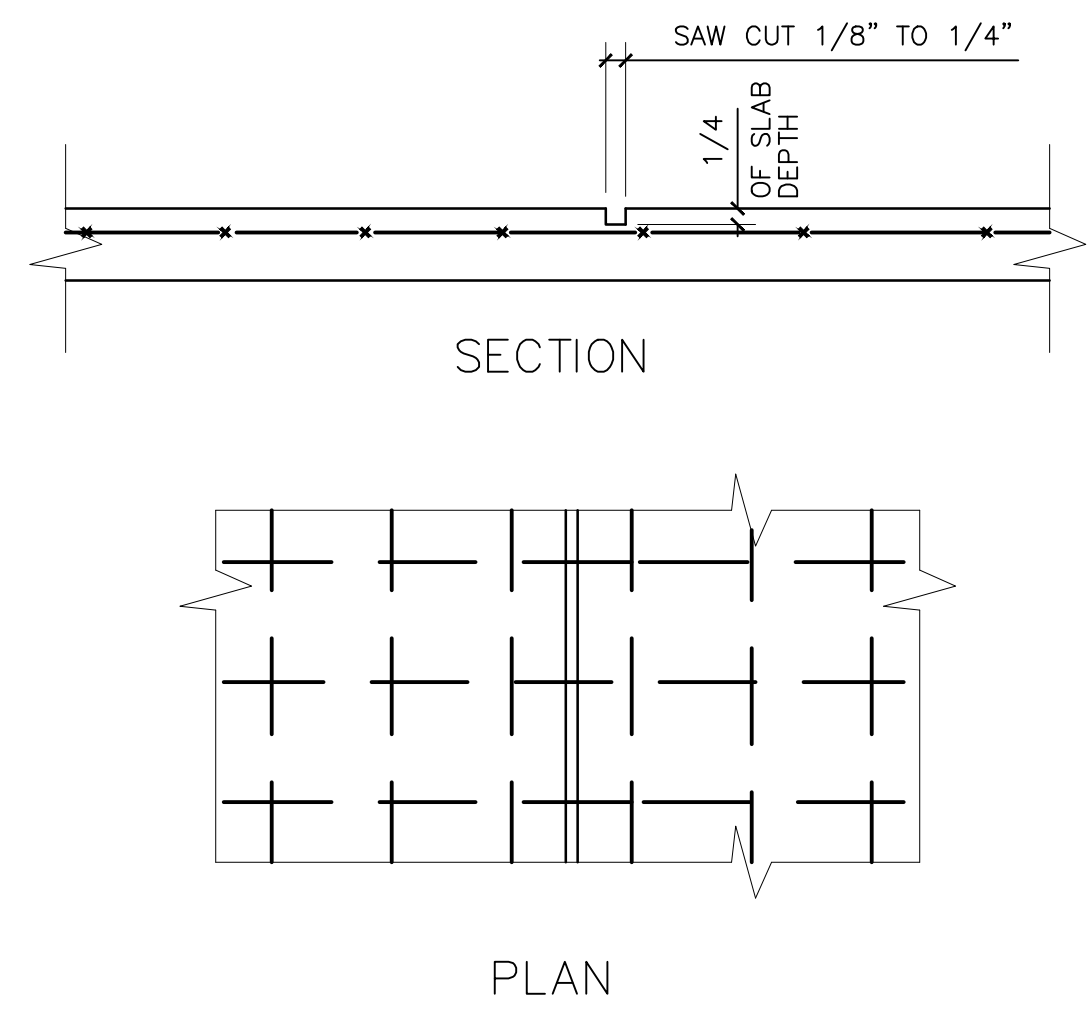


**TYPICAL DETAIL
CONTROL JOINT
SLAB-ON-GRADE**

1

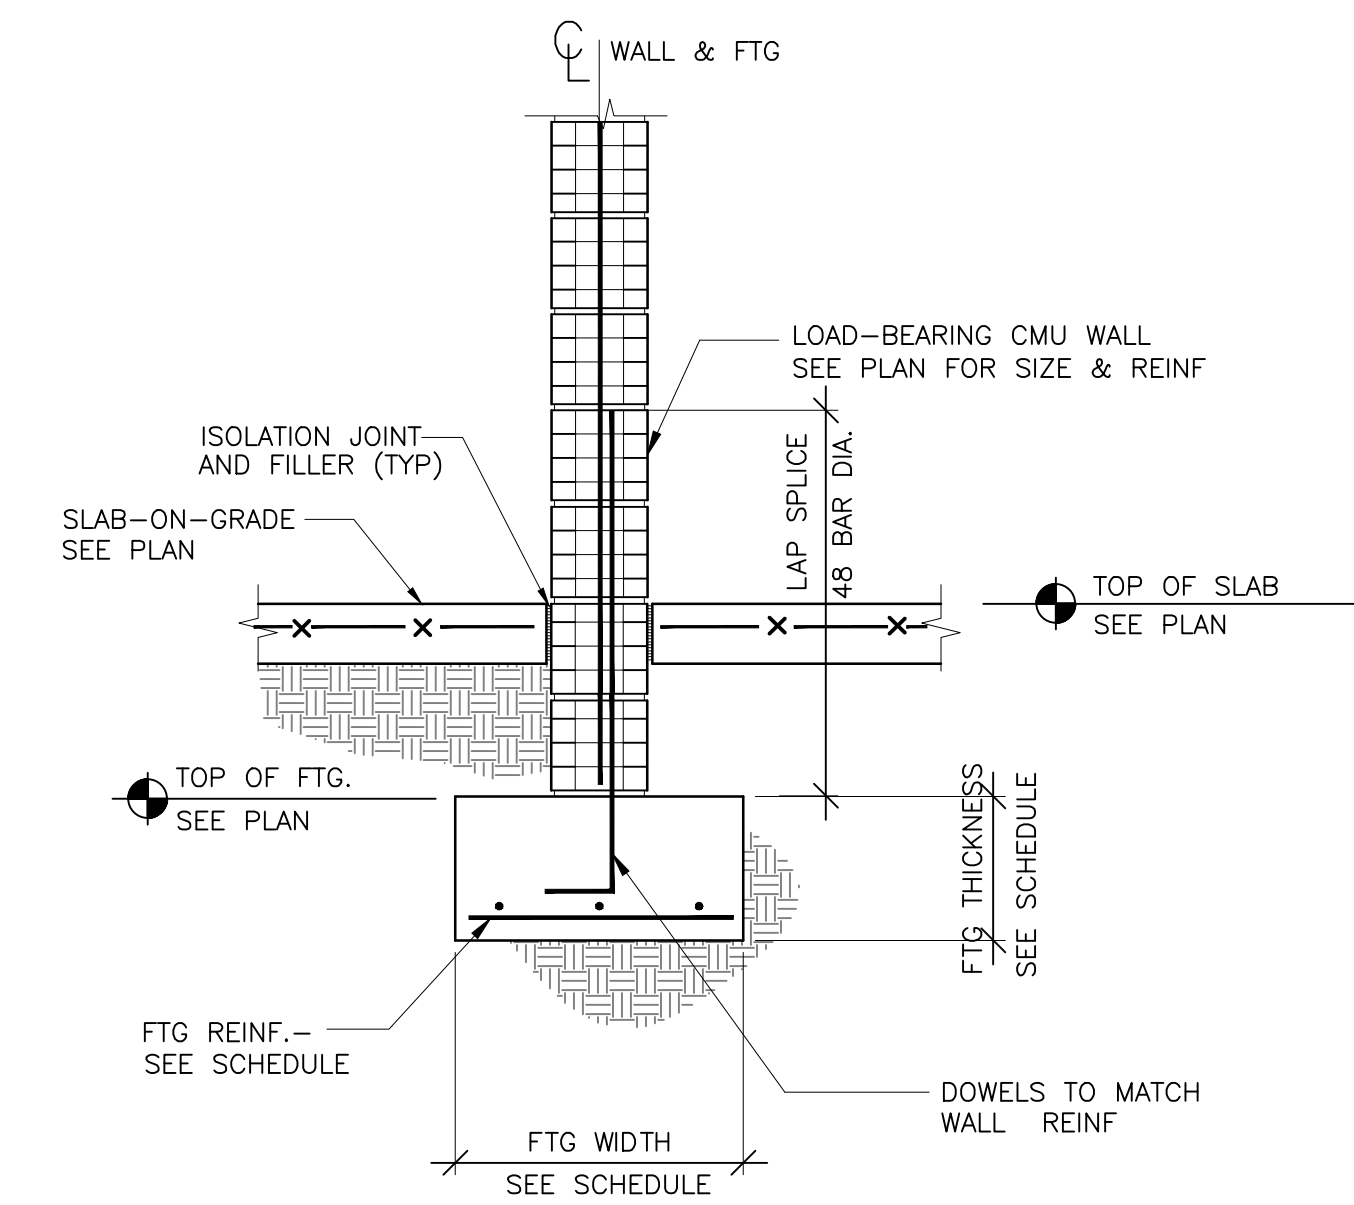


**TYPICAL DETAIL
INTERIOR LOAD-BEARING CMU WALL
TO FOOTING CONNECTION**

11

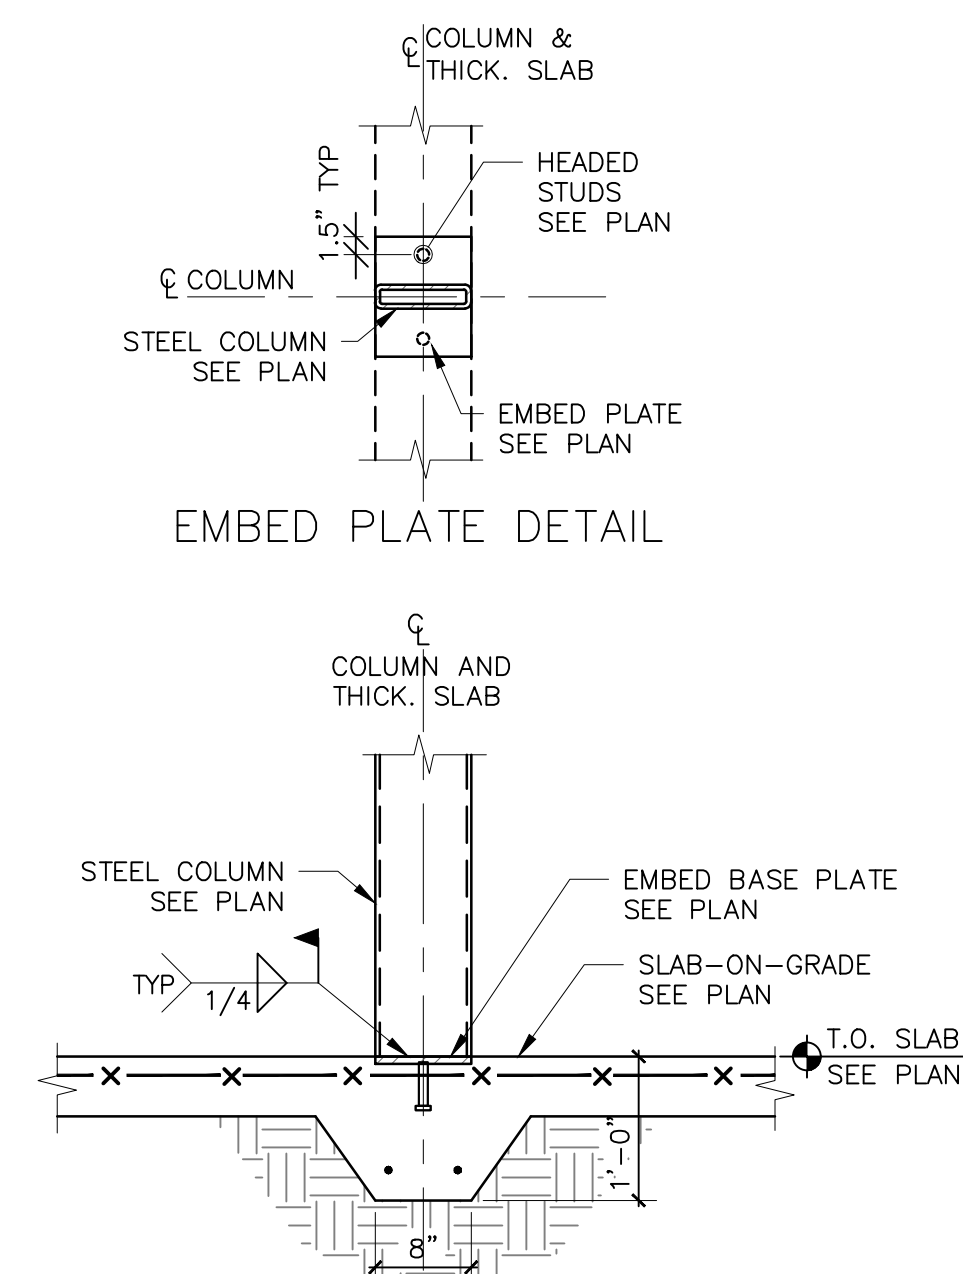


**TYPICAL DETAIL
STEEL COLUMN TO THICKENED SLAB
CONNECTION**

8

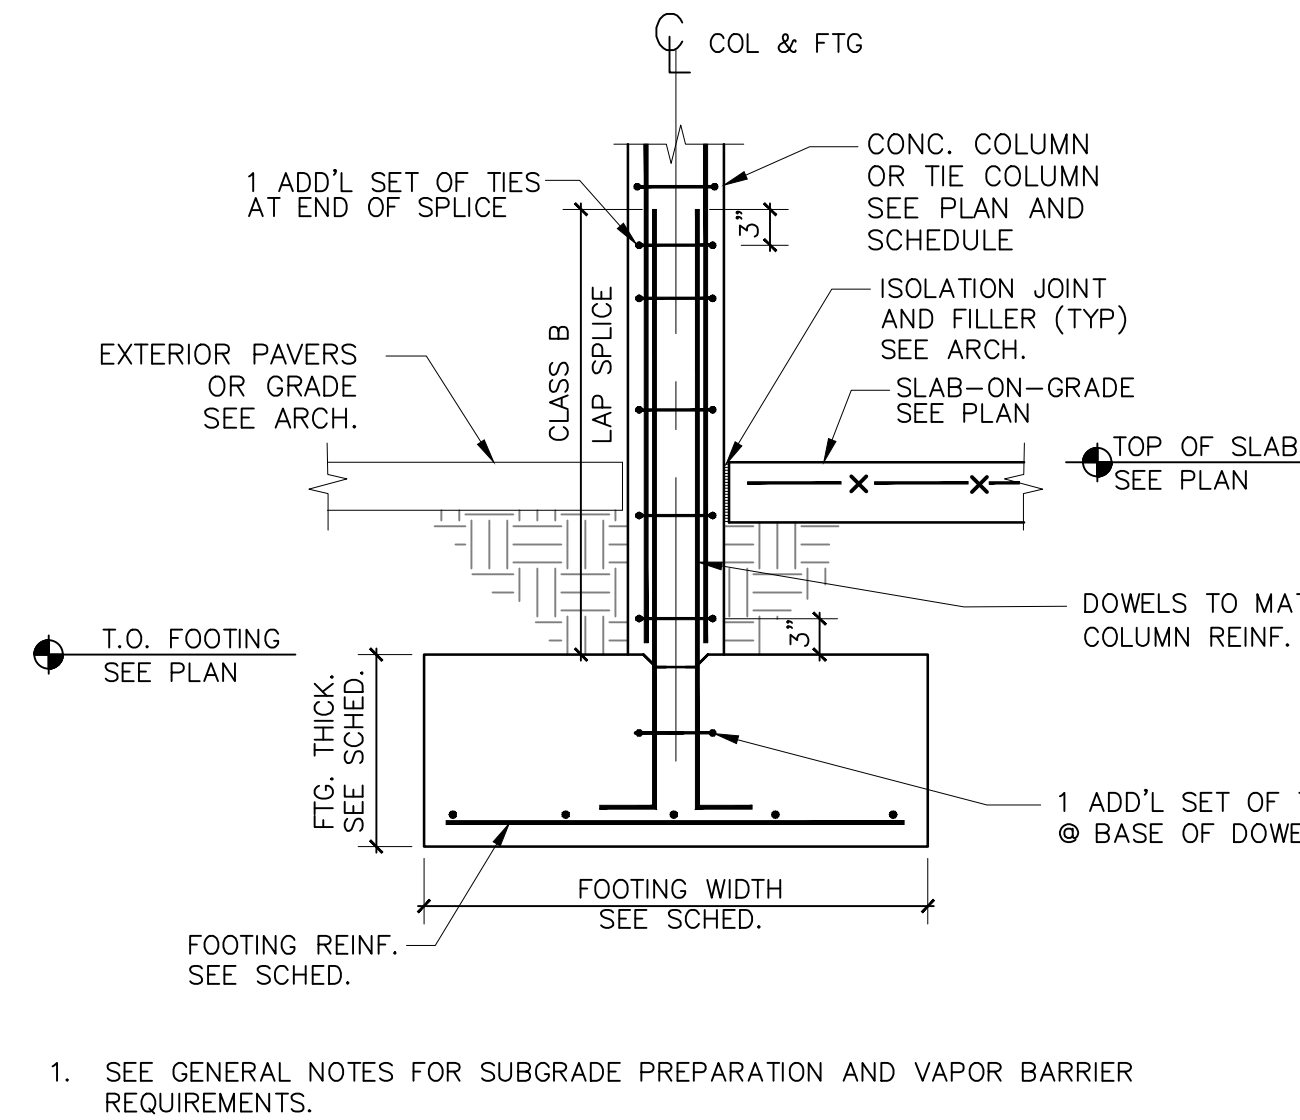


**TYPICAL DETAIL
CONCRETE COLUMN OR TIE COLUMN
TO FOOTING CONNECTION**

5

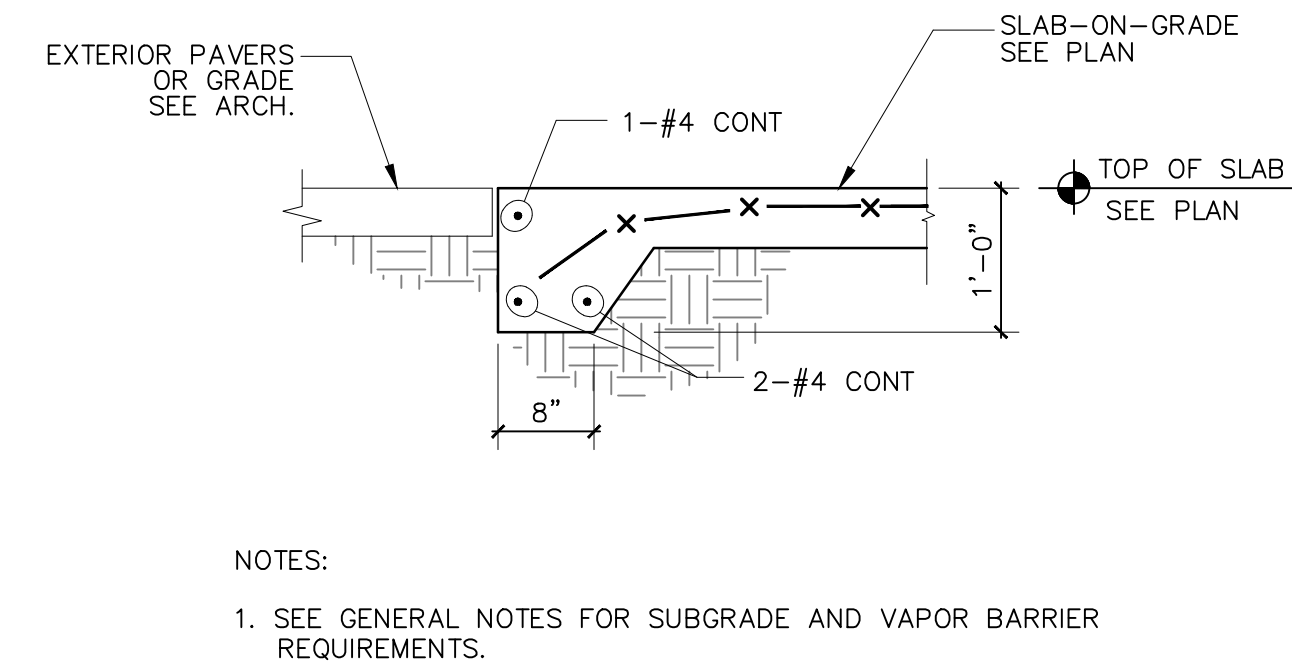


**TYPICAL DETAIL
THICKENED SLAB EDGE
SLAB-ON-GRADE**

2

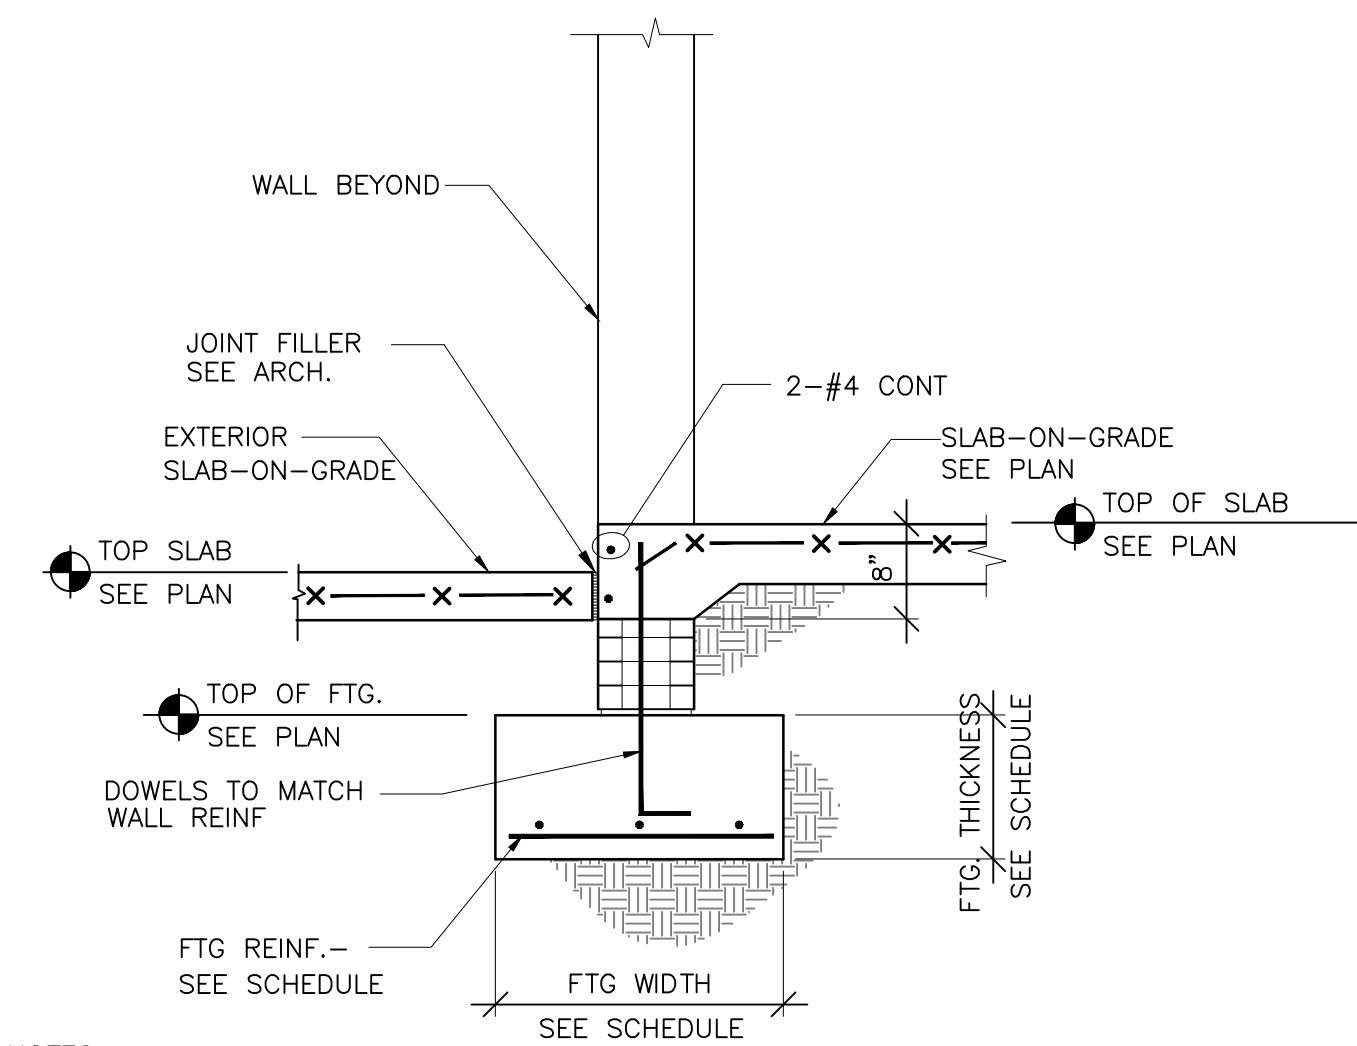


**TYPICAL DETAIL
CMU WALL TO FOOTING CONNECTION
AT EXTERIOR DOOR OPENING**

9

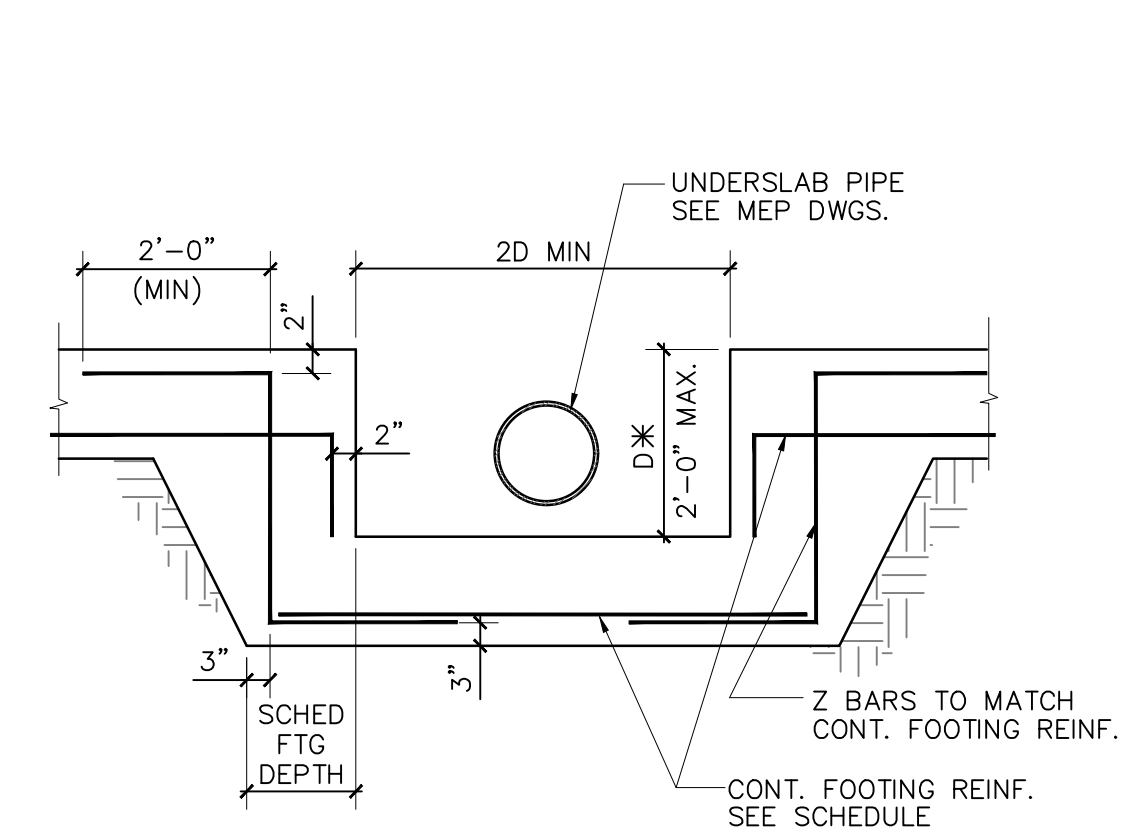

**TYPICAL DETAIL
STEP FOOTING AT UNDERSLAB
PIPE PENETRATIONS**

6

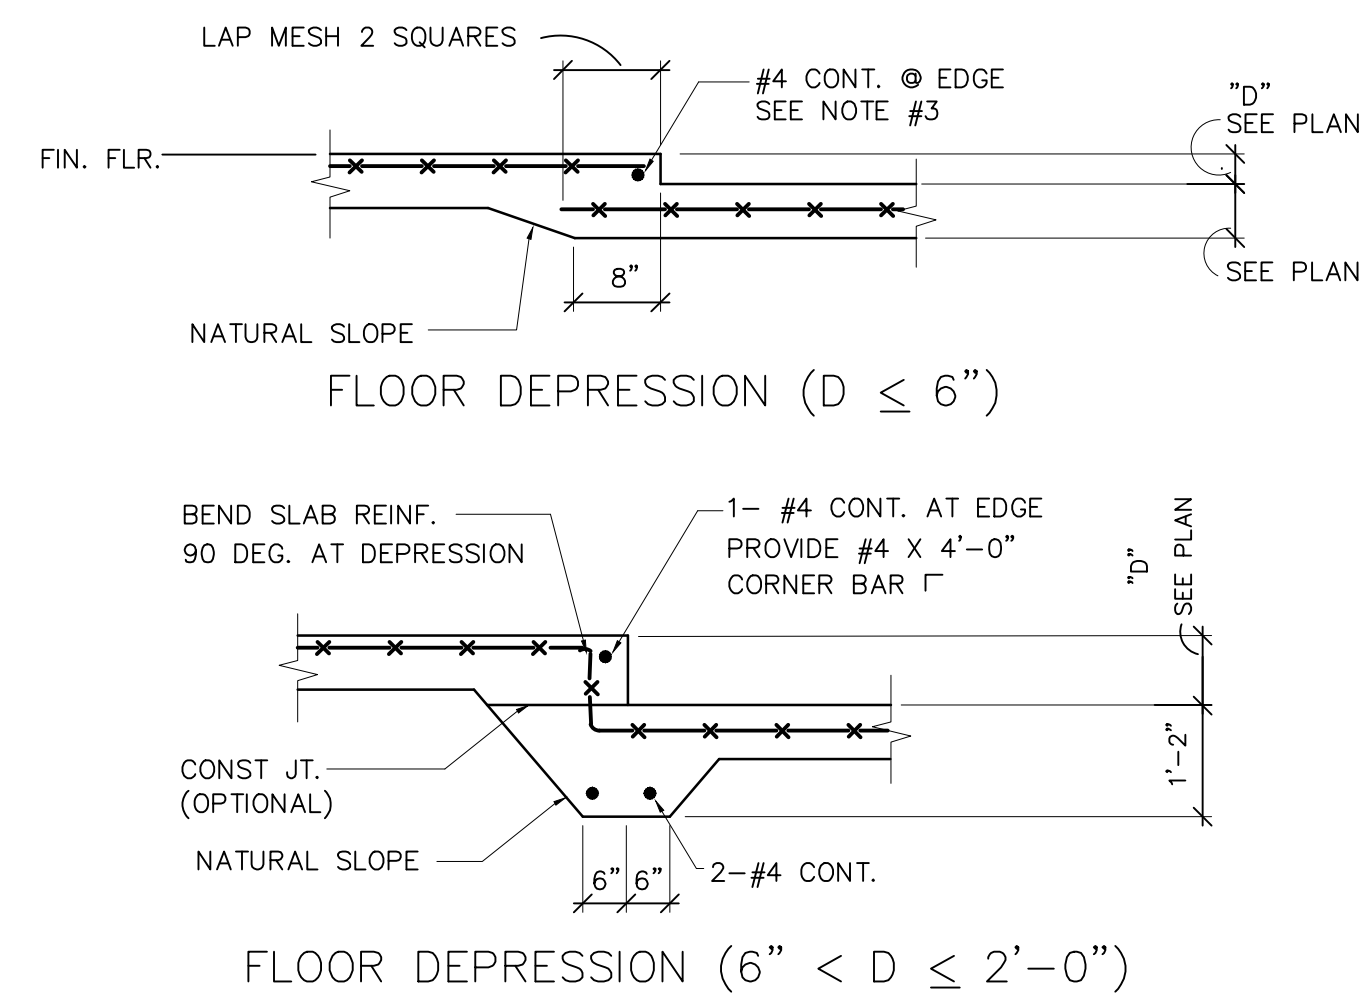

**TYPICAL DETAIL
FLOOR DEPRESSIONS
SLAB-ON-GRADE**

3