


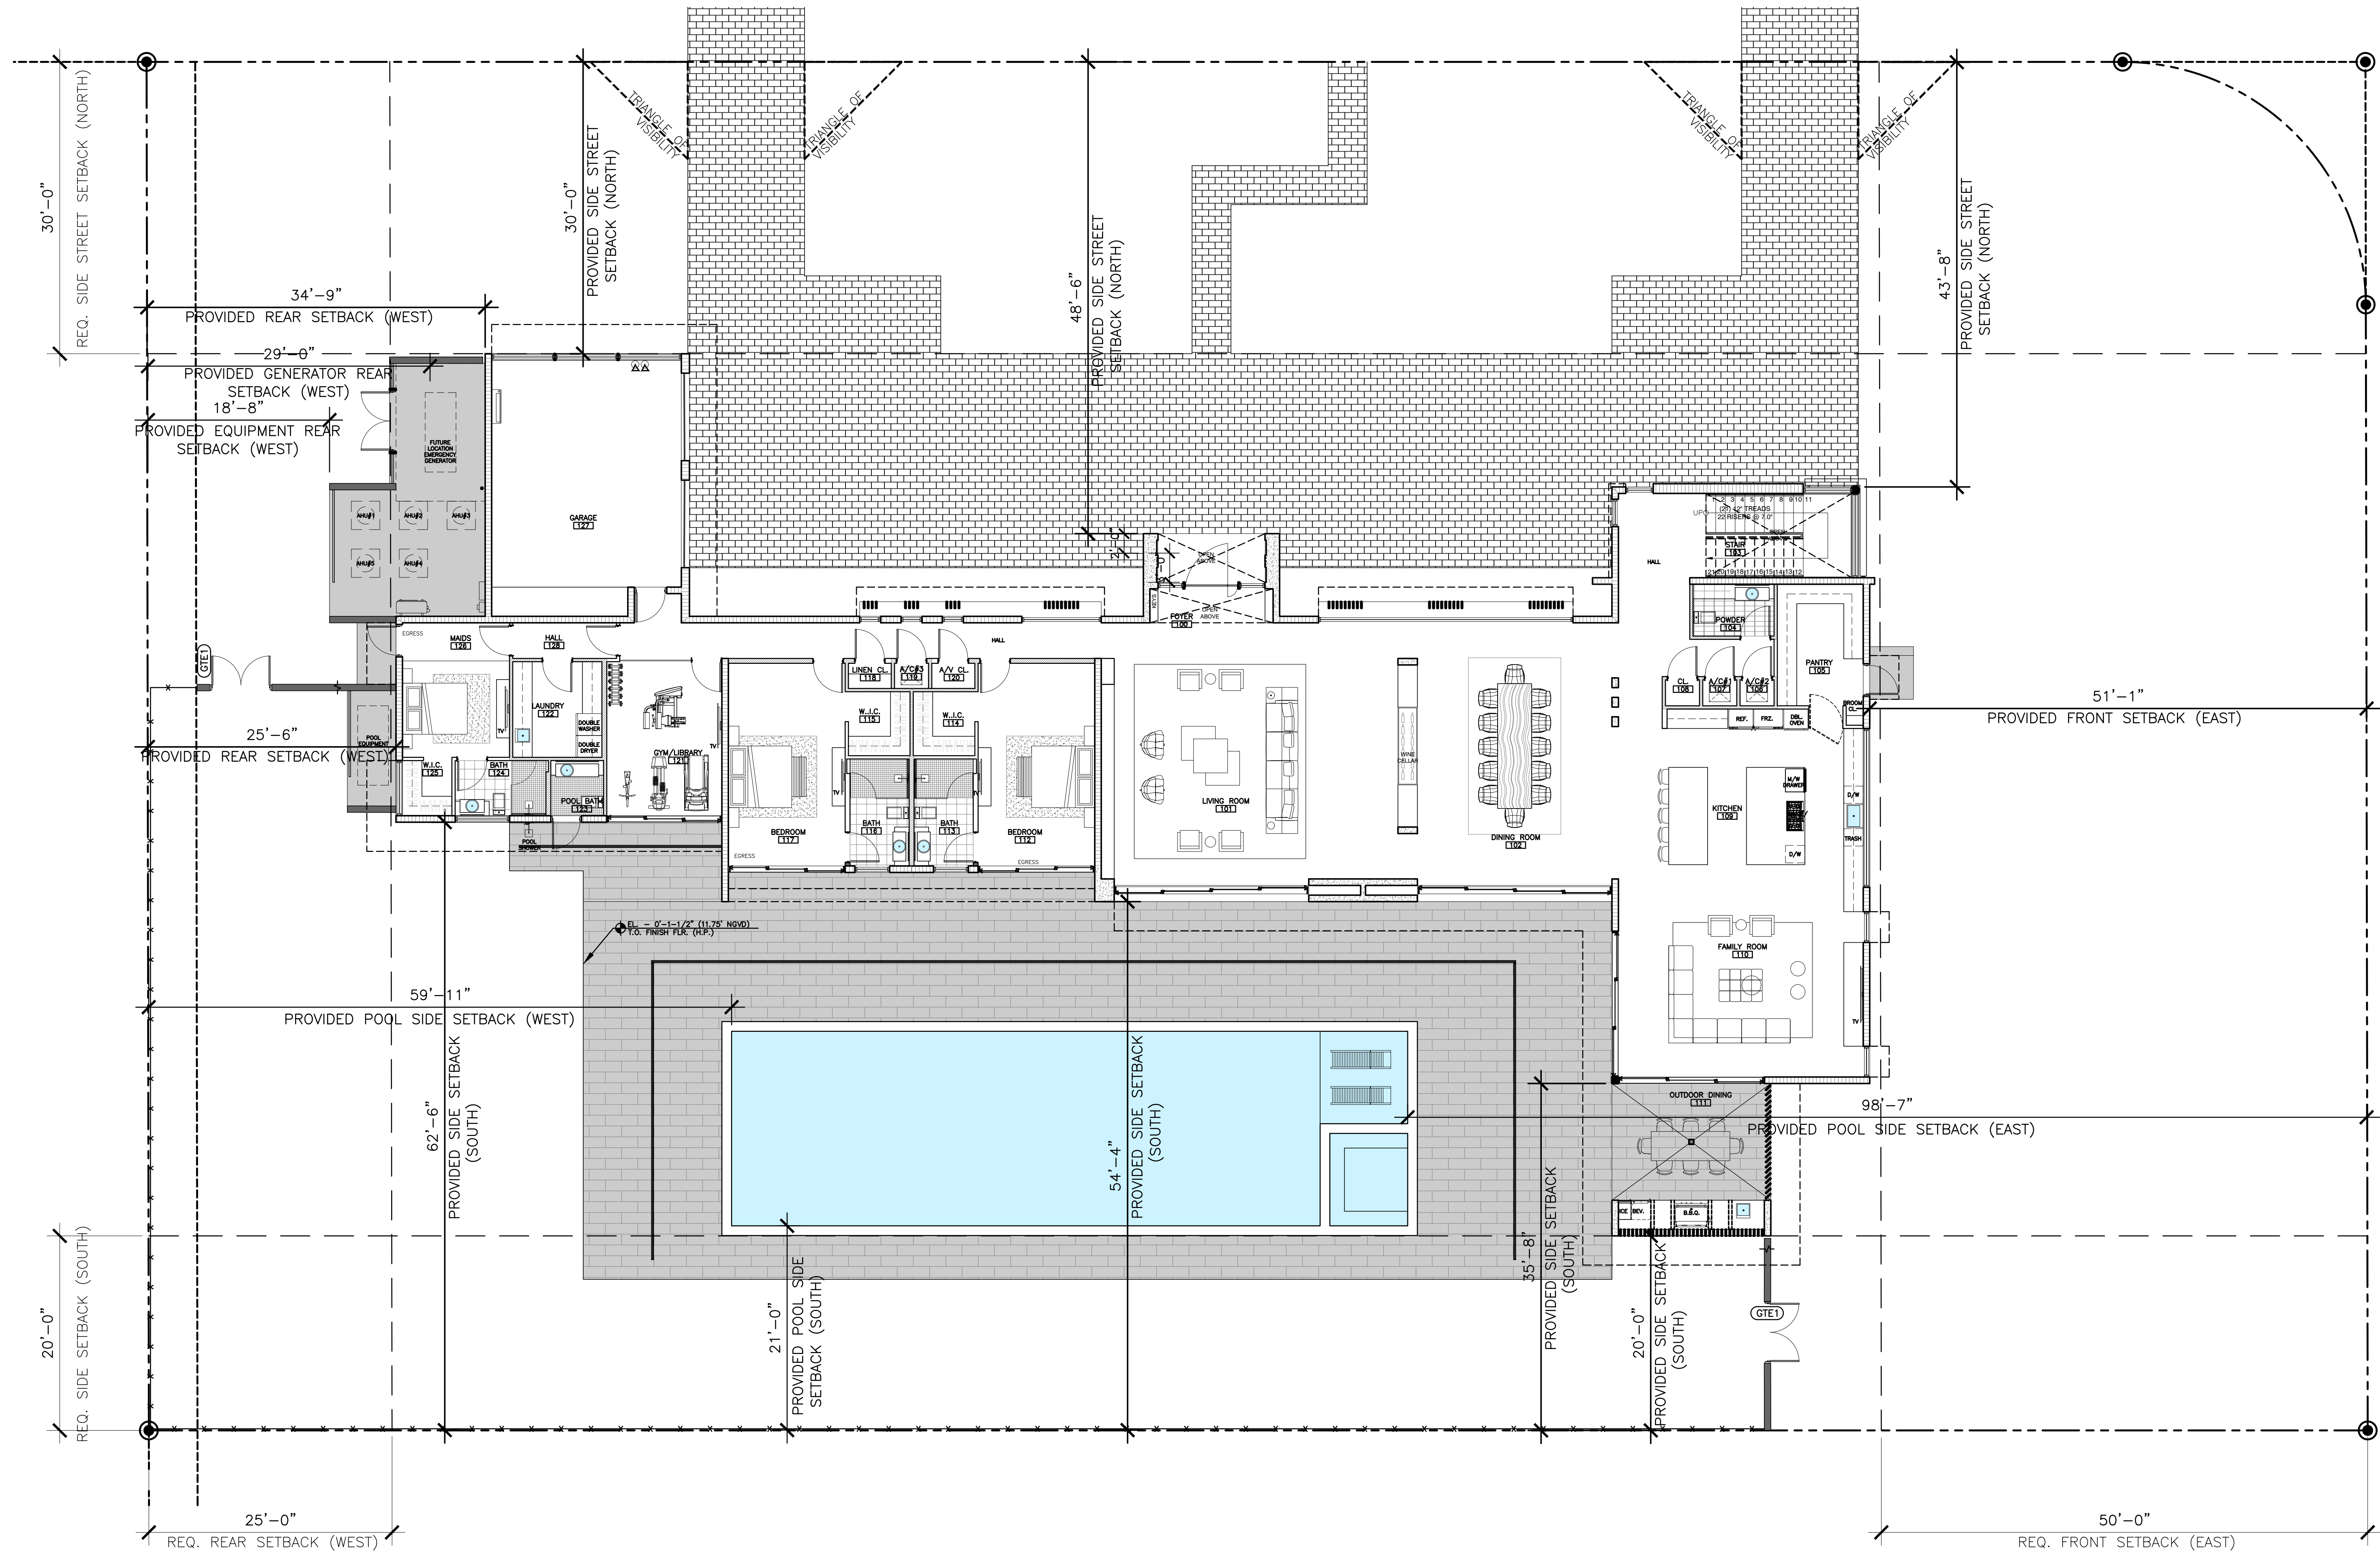

1
Z-103 SETBACKS PROVIDED FIRST FLOOR
SCALE: 1/8"=1'-0"