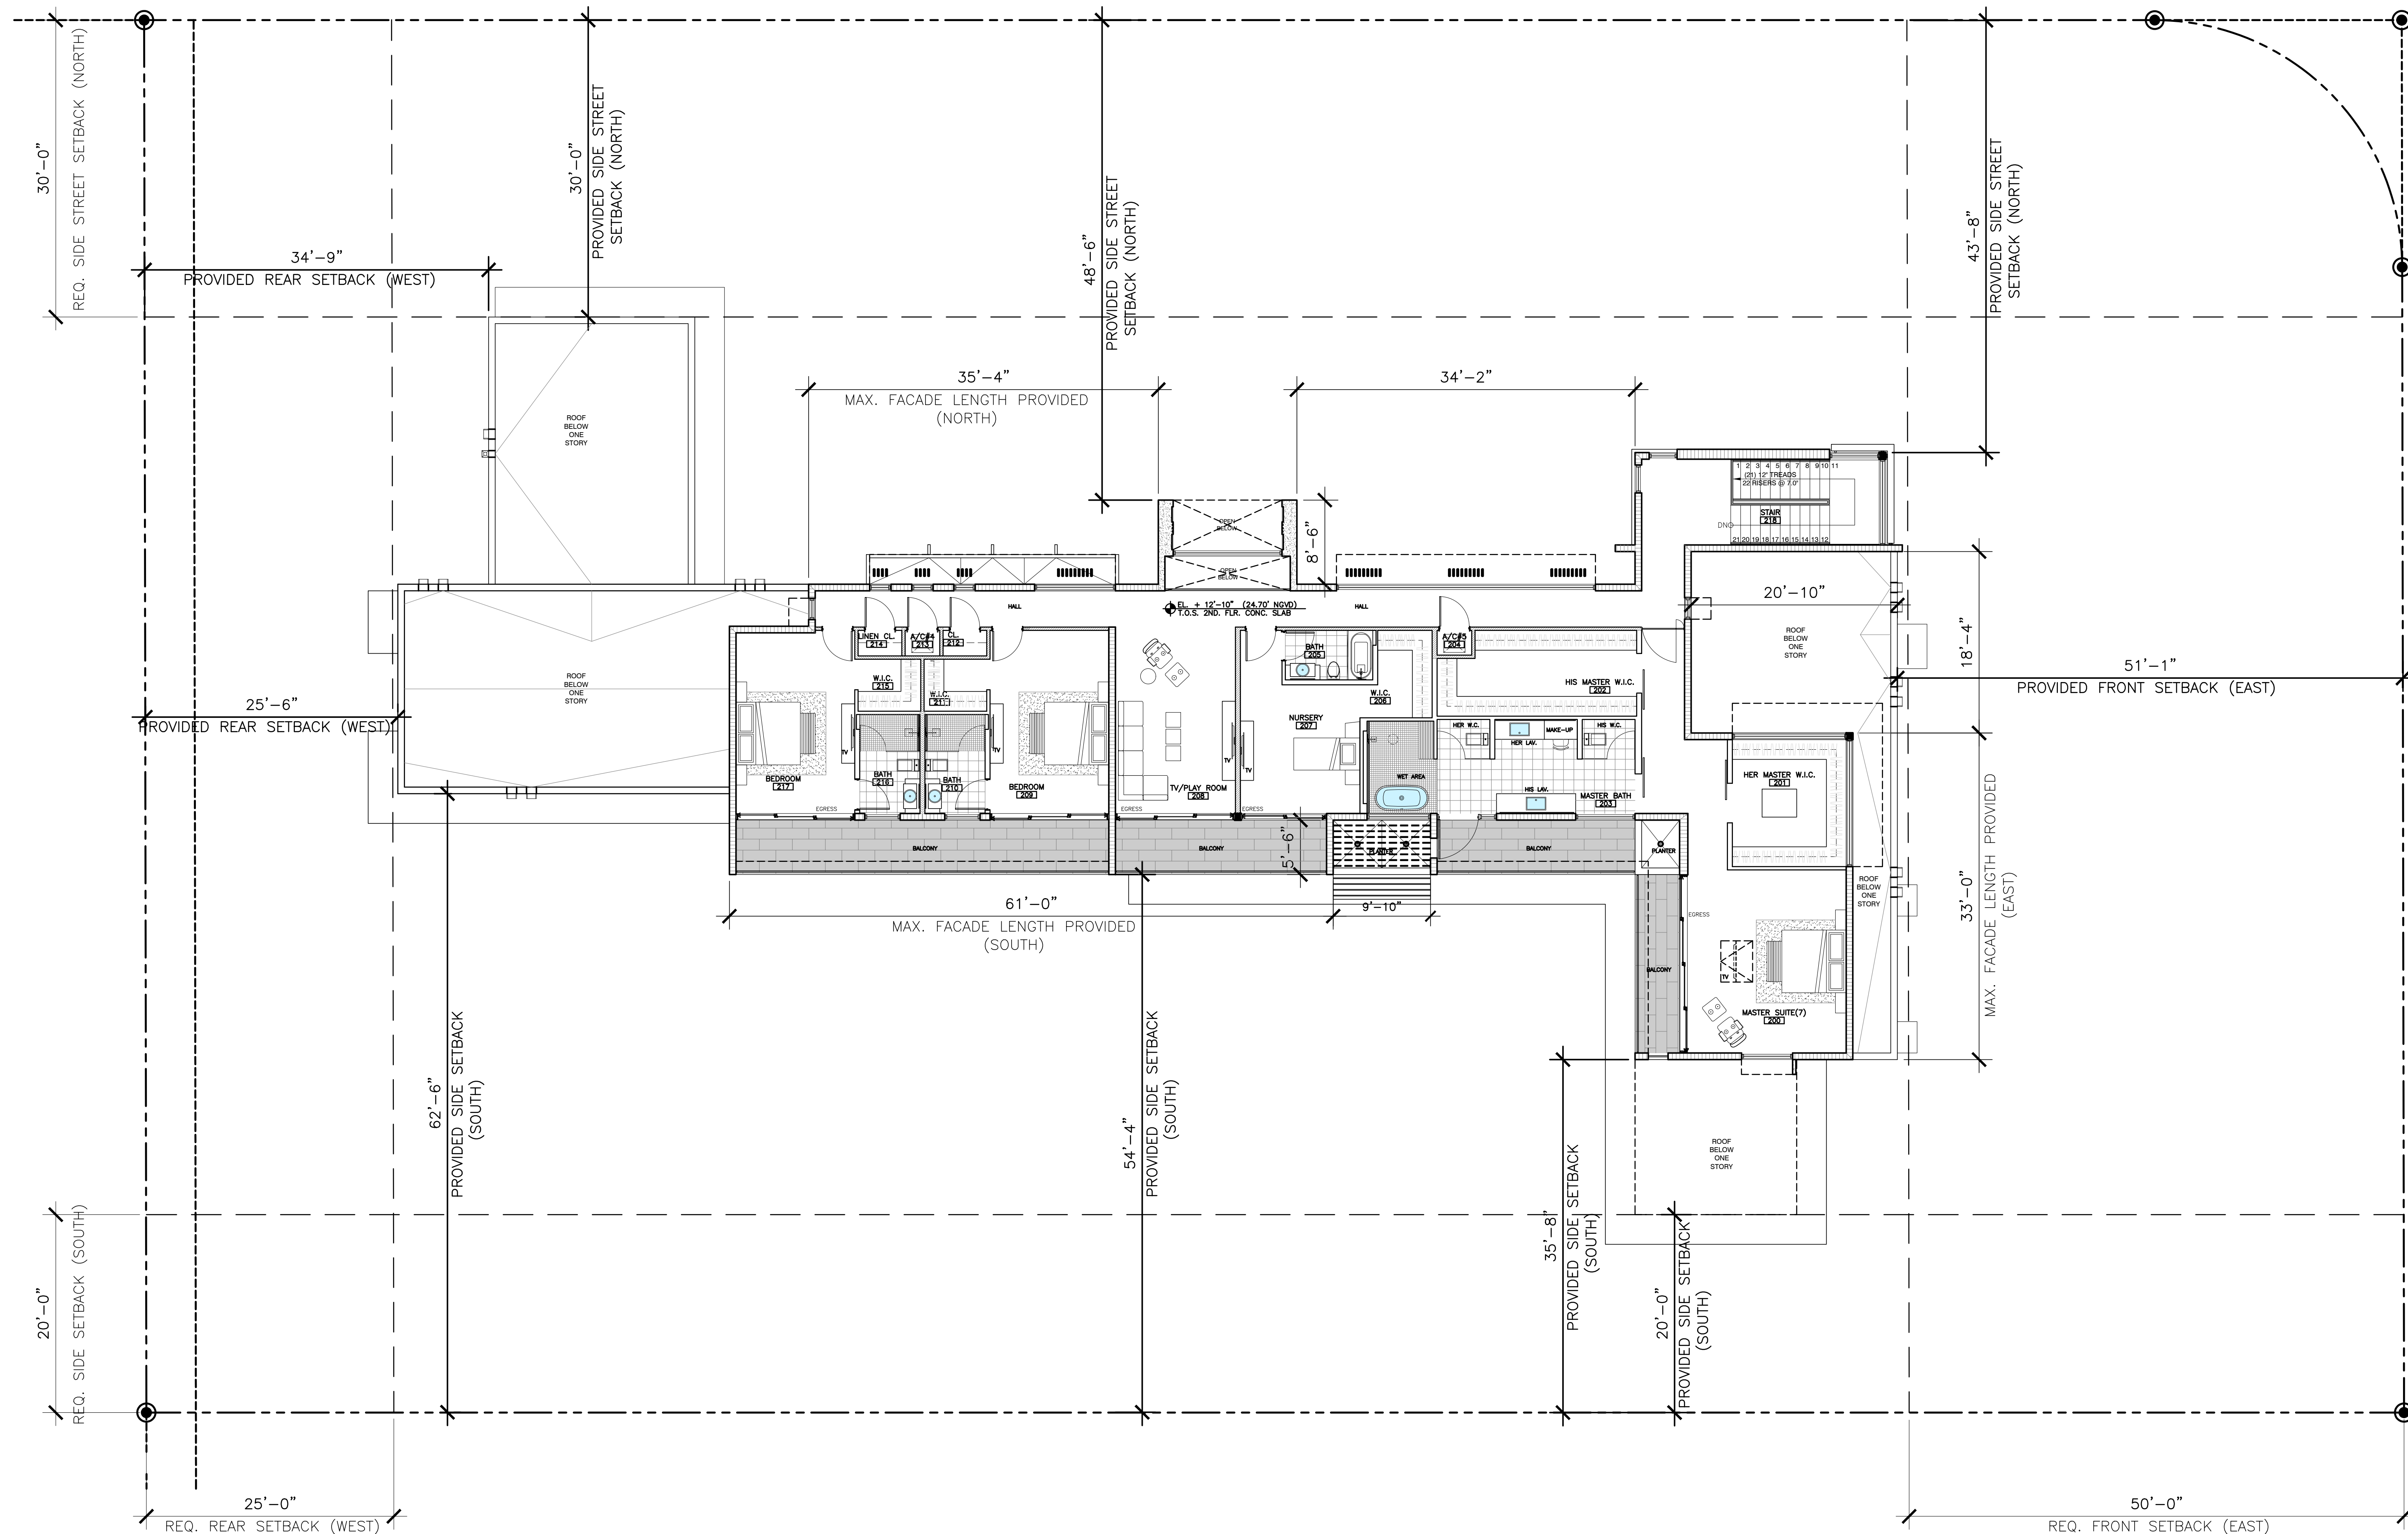
1
Z-104

SETBACKS & MAX. FACADE LENGTH PROVIDED SECOND FLOOR

SCALE: 1/8"=1'-0"