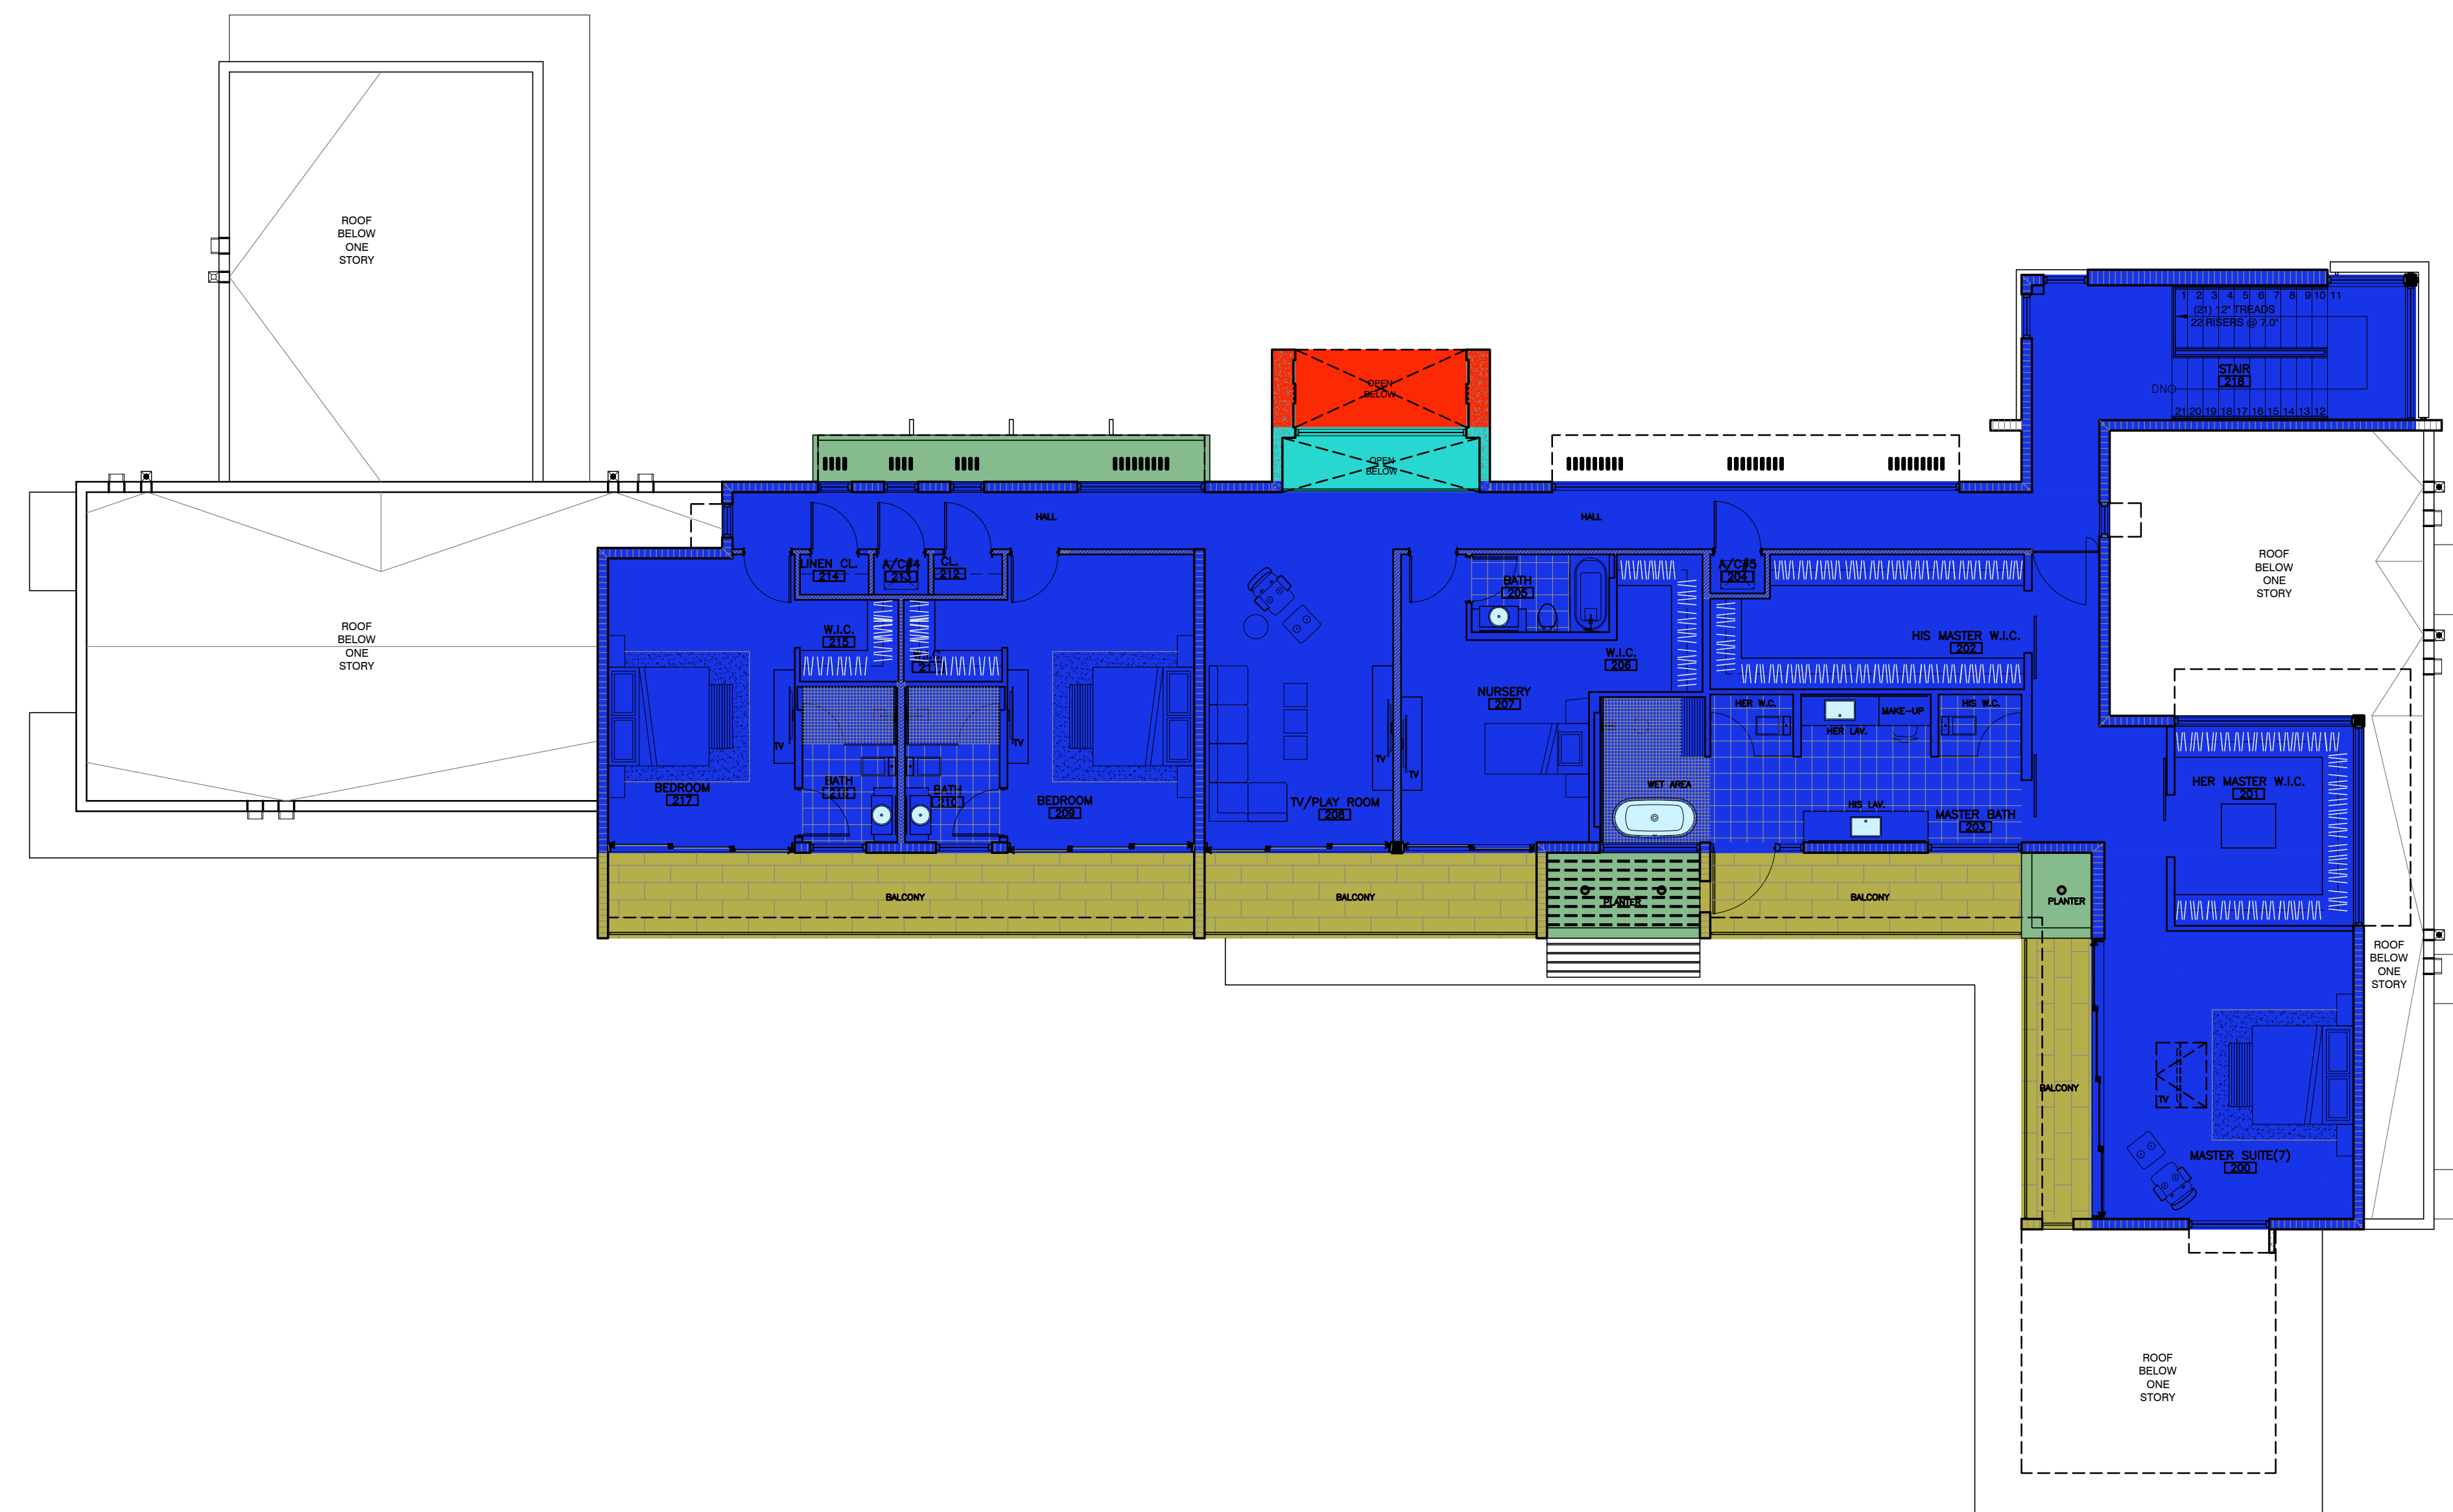


1 FIRST FLOOR AREAS
SCALE: 1/8"=1'-0"

FLOOR OUTLINES

 LINE REPRESENTS OUTLINE OF FIRST FLOOR

FLOOR AREA OF RESIDENCE			
SPACE	FIRST FLOOR	SECOND FLOOR	TOTAL
A/C AREA	4,960 S.F.	3,117 S.F.	8,077 S.F.
A/C DOUBLE HEIGHT AREA	N/A	57 S.F.	57 S.F.
SUB-TOTAL A/C AREA: 8,134 S.F.			
NON A/C DOUBLE HEIGHT AREA OUTDOOR FOYER	N/A	70 S.F.	70 S.F.
NON A/C OUTDOOR DINING AREA	255 S.F.	N/A	255 S.F.
NON A/C OUTDOOR FOYER	70 S.F.	N/A	70 S.F.
SUB-TOTAL NON A/C AREA: 395 S.F.			
CAR GARAGE	555 S.F.	N/A	555 S.F.
COVERED OPEN TERRACES	N/A	533 S.F.	533 S.F.
ELEVATED PLANTERS	N/A	155 S.F.	155 S.F.
SUB-TOTAL NON A/C AREA: 1,243 S.F.			
TOTAL AREA: 9,772 S.F.			

2 SECOND FLOOR AREAS
SCALE: 1/8"=1'-0"