


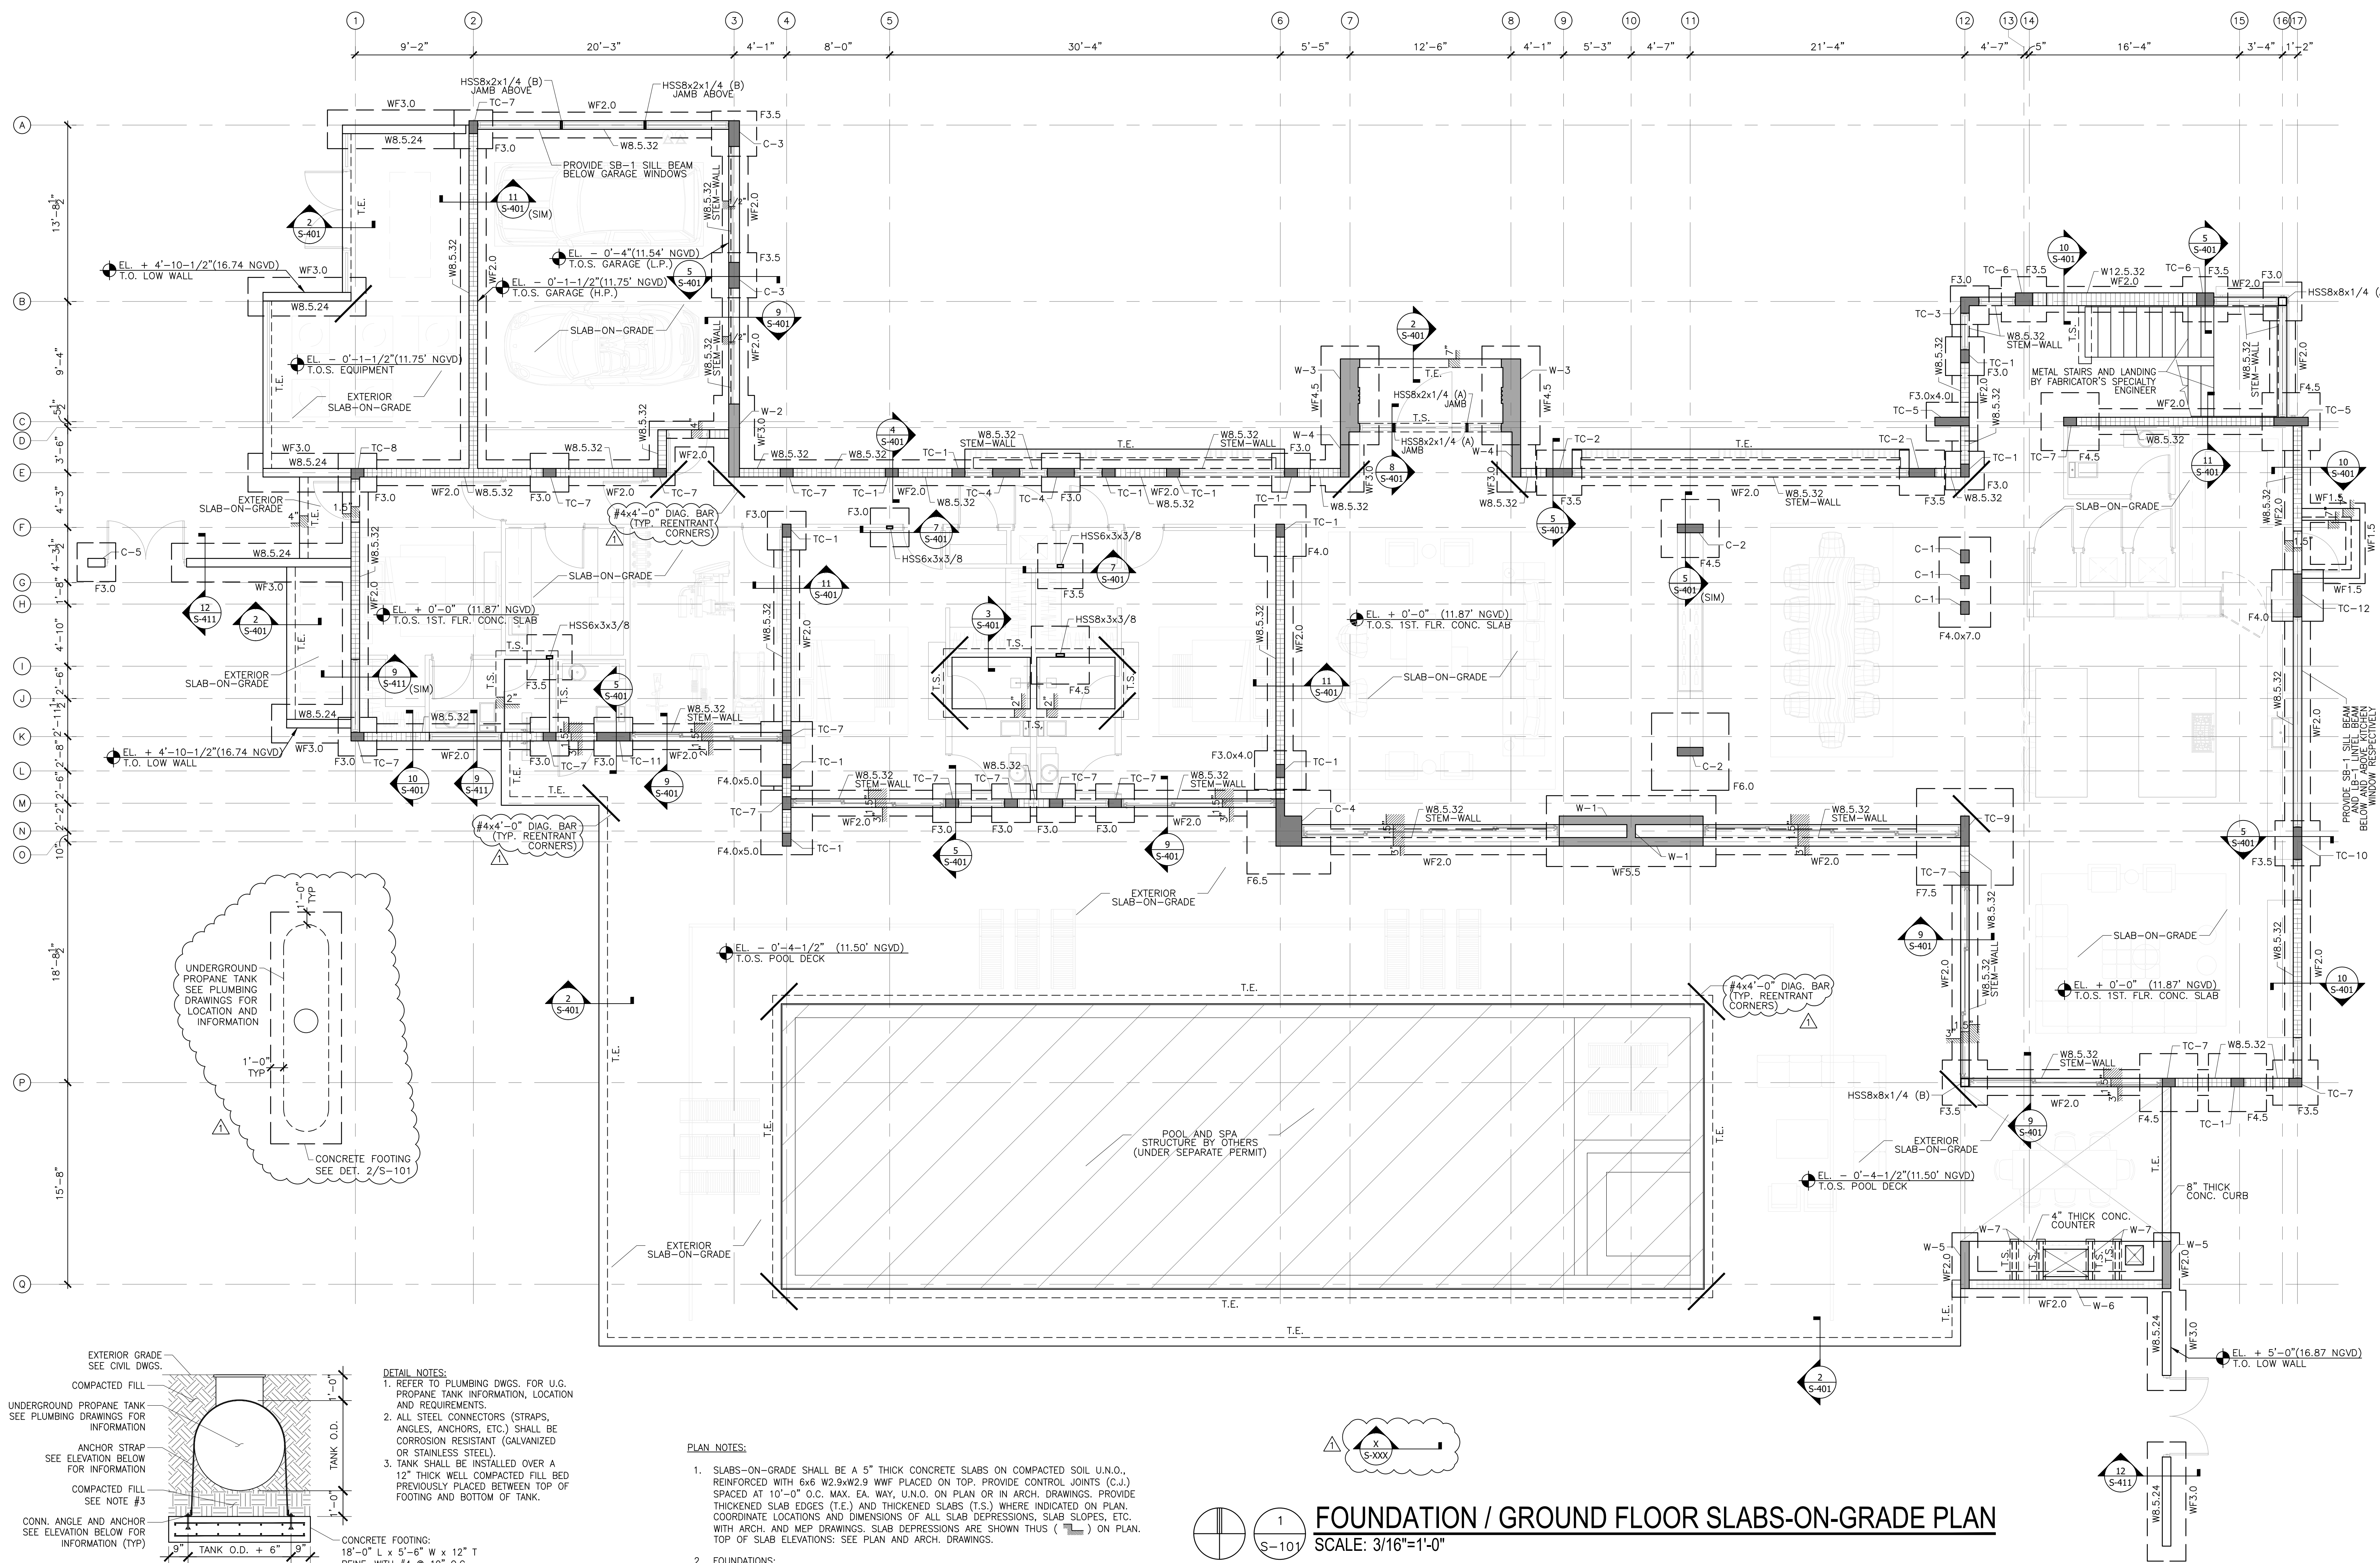

FOUNDATION / GROUND FLOOR SLABS-ON-GRADE PLAN
SCALE: 3/16"=1'-0"

STEEL COLUMN DESIGNATION	BASE PLATE OR EMBED BASE PLATE	EMBED CAP PLATE
HSS6x3x3/8	BASE PLATE 5/8"x12"x12" WITH (3) 3/4" DIA. x 12" LONG A.B.	PLATE 1/2"x8"x12" WITH (3) 3/4" DIA. x 5" LONG H.S.
HSS8x3x3/8	BASE PLATE 3/4"x14"x12" WITH (4) 3/4" DIA. x 12" LONG A.B.	PLATE 5/8"x8"x12" WITH (3) 3/4" DIA. x 5" LONG H.S.
HSS8x8x1/4 (A)	BASE PLATE 5/8"x14"x14" WITH (4) 3/4" DIA. x 12" LONG A.B.	N/A
HSS8x8x1/4 (B)	BASE PLATE 3/4"x14"x14" WITH (4) 3/4" DIA. x 12" LONG A.B.	PLATE 5/8"x8"x12"x12" (L-SHAPE) WITH (3) 3/4" DIA. x 5" LONG H.
HSS8x2x1/4 JAMB	EMBED PLATE 1/2"x6"x10" WITH (2) 5/8" DIA. x 5" LONG H.S.	N/A
HSS8x2x1/4 JAMB	EMBED PLATE 1/2"x6"x10" WITH (2) 5/8" DIA. x 5" LONG H.S.	PLATE 1/2"x6"x8" WITH (2) 5/8" DIA. x 5" LONG H.S.

UNDERGROUND PROPANE TANK ANCHORAGE DETAIL

SCALE: 3/8"=1'-0"